



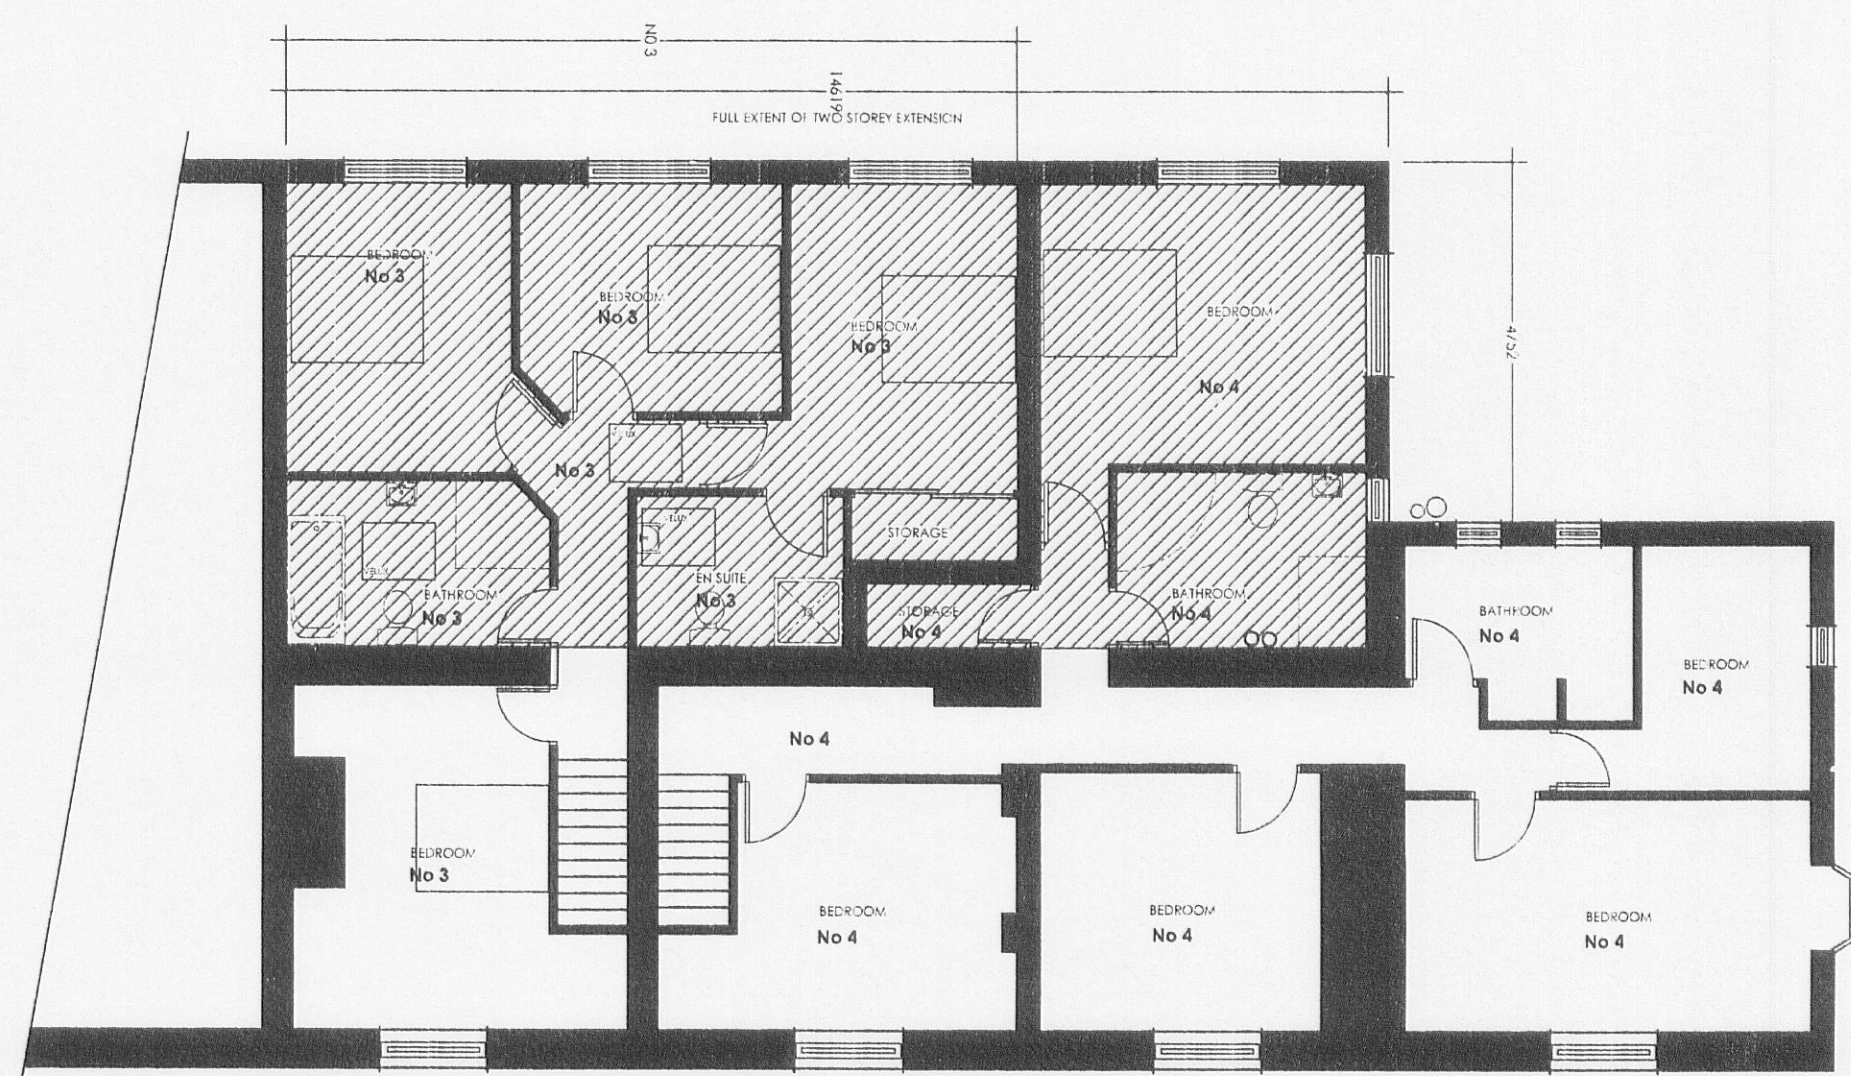

PROPOSED FIRST FLOOR PLAN 1:500



PROPOSED SIDE ELEVATION 1:500

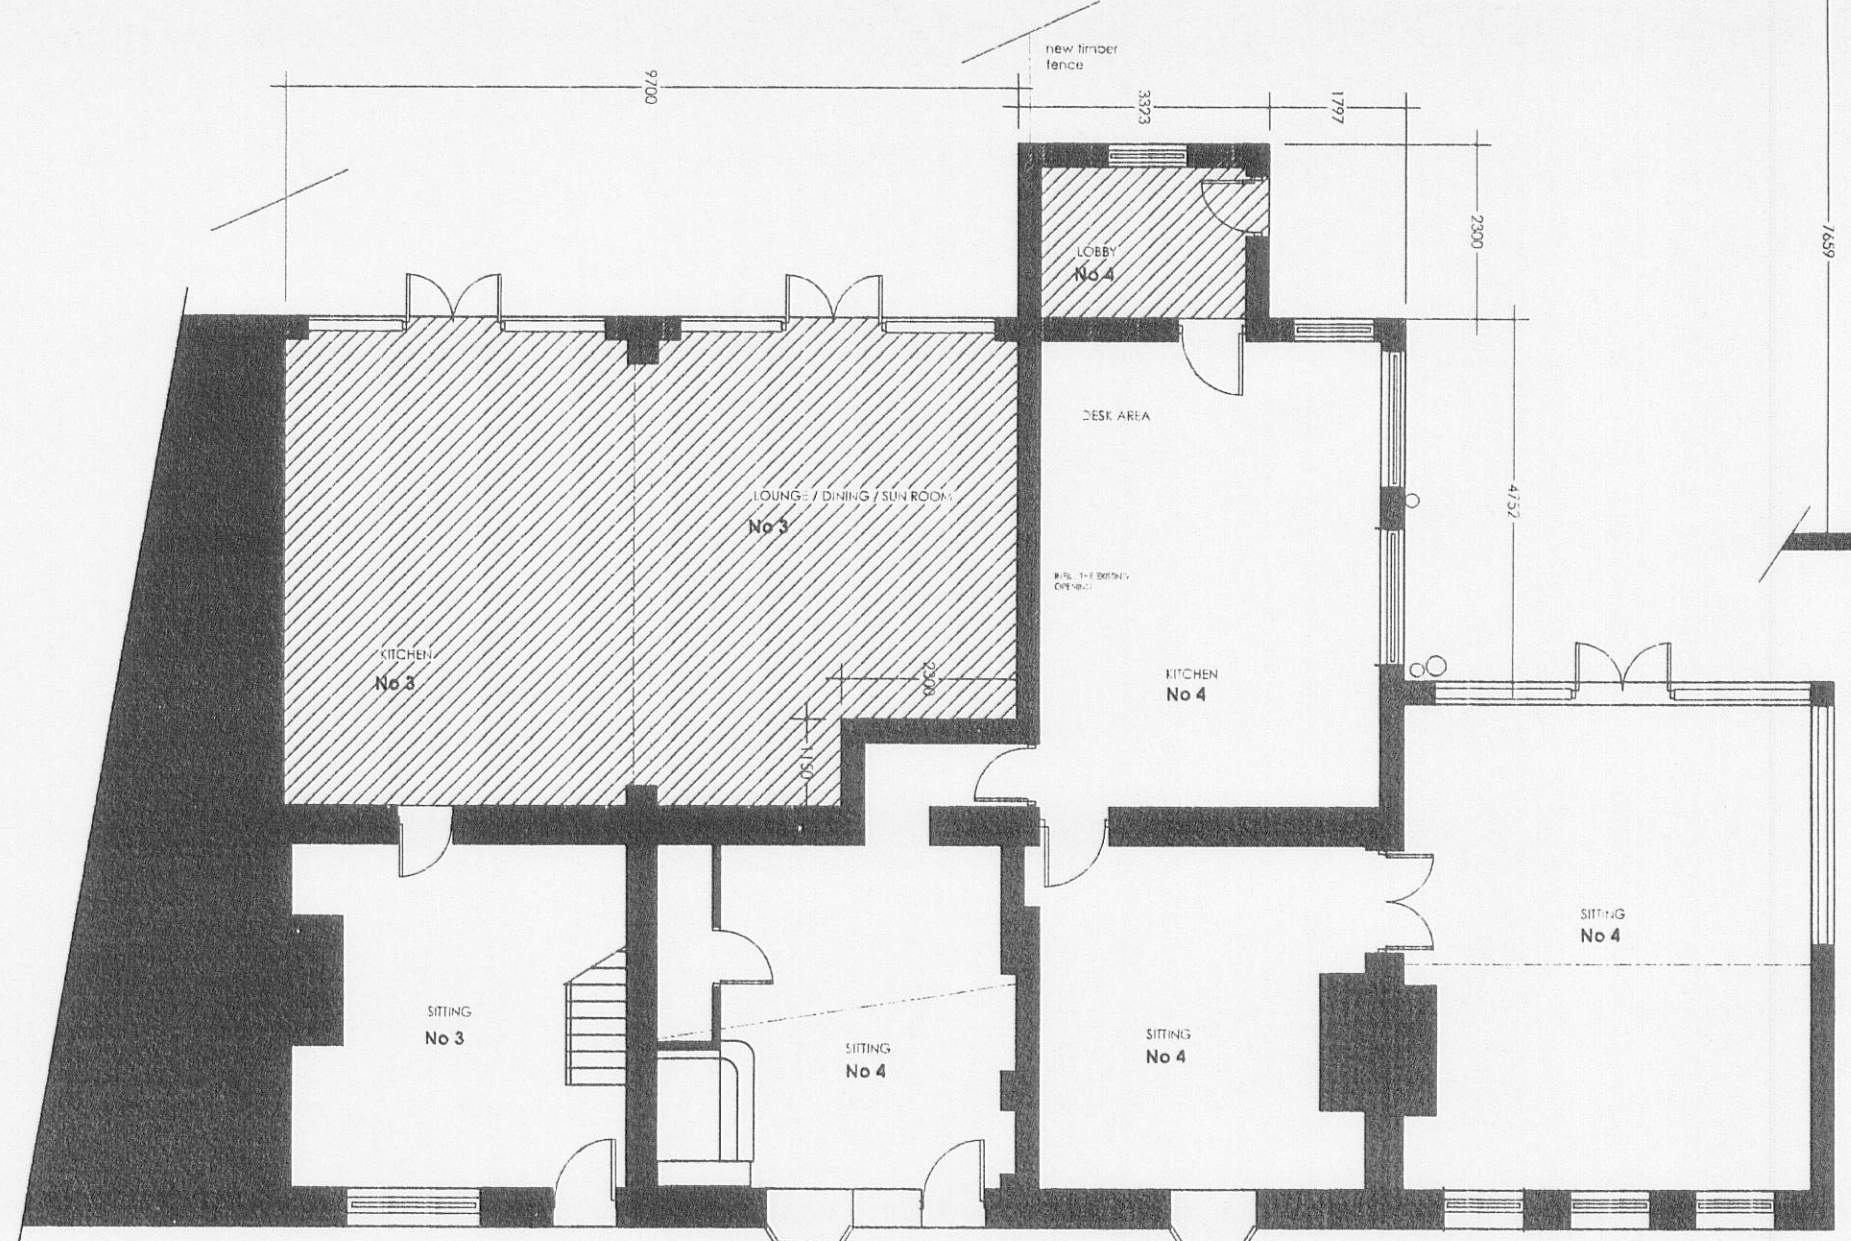

PROPOSED GROUND FLOOR PLAN 1:50



PROPOSED REAR ELEVATION 1:500


PLANNING NOTES

EXISTING SINGLE STOREY ANNEXE PARTIALLY DEMOLISHED.
EXISTING TWO STOREY REAR WING AND CONSERVATORY
LEAN TO DEMOLISHED COMPLETE.
REAR AREA PREPARED AND RE-LEVELLED TO ALLOW FOR THE
CONSTRUCTION OF THE TWIN GABLED TWO STOREY
EXTENSION FOR THE ADJOINING PROPERTIES.
BLOCKWORK CAVITY CONSTRUCTION WITH A K Rend FINISH
TO BLEND WITH THE EXISTING HOUSE AND NEIGHBOURING
DWELLING. NATURAL SLATES TO MATCH AND UPVC DOORS
AND WINDOWS TO THE ARRANGEMENT SHOWN ON THE
ELEVATIONS.
THE RIDGE HEIGHT IS NOT TO EXTEND ABOVE THE MAIN
HOUSE RIDGE AND THE EXTENSION FOOTPRINT MATCHES THE
EXTENT OF THE NEIGHBOURING HOUSE.


PROPOSED TWO STOREY EXTENSION

3 & 4 THE GREEN
OSBALDESTON LANE
OSBALDESTON
LANCASHIRE


1:100 FEBRUARY 10
PH/KC/200

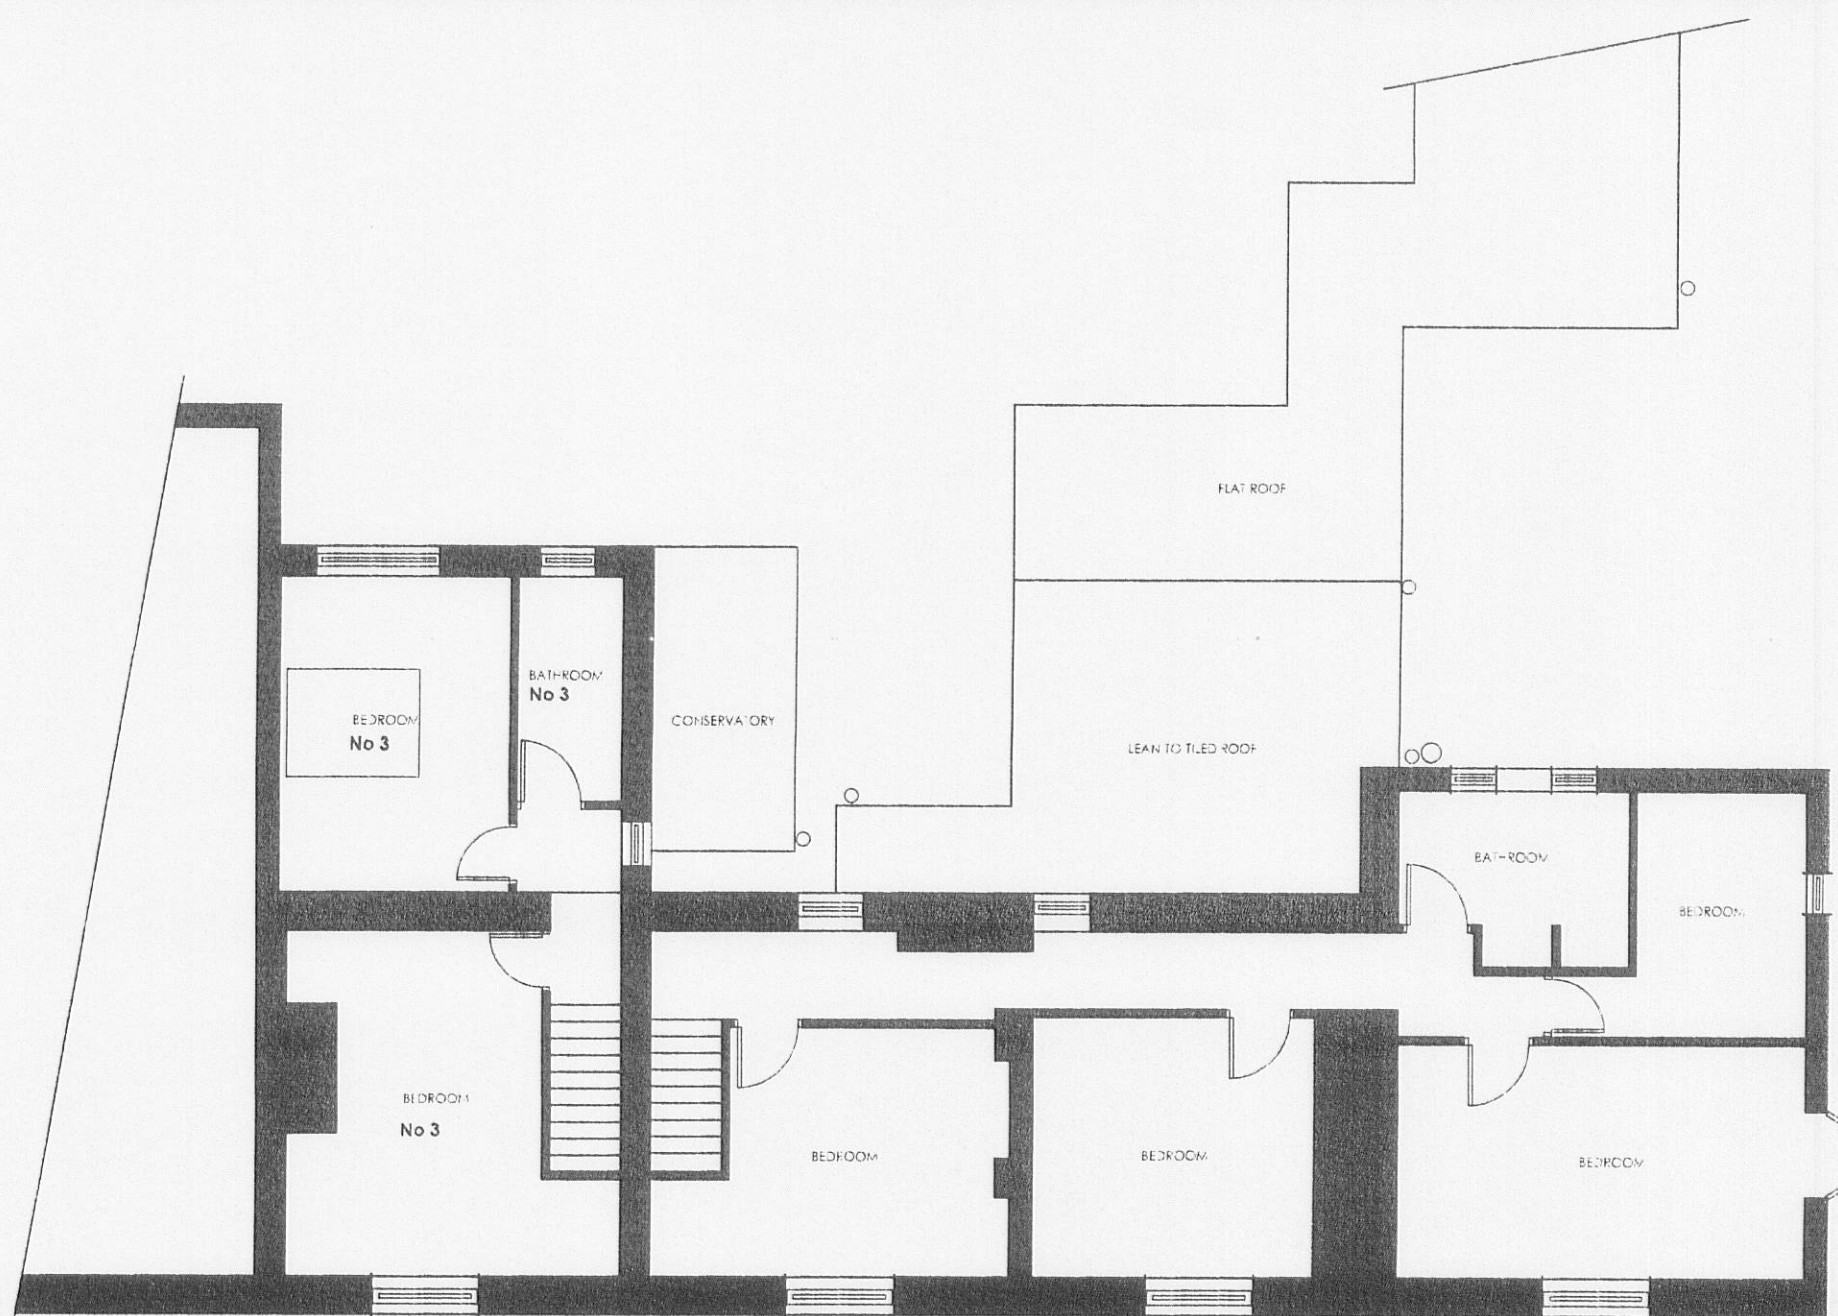


FIRST FLOOR PLAN 1:100

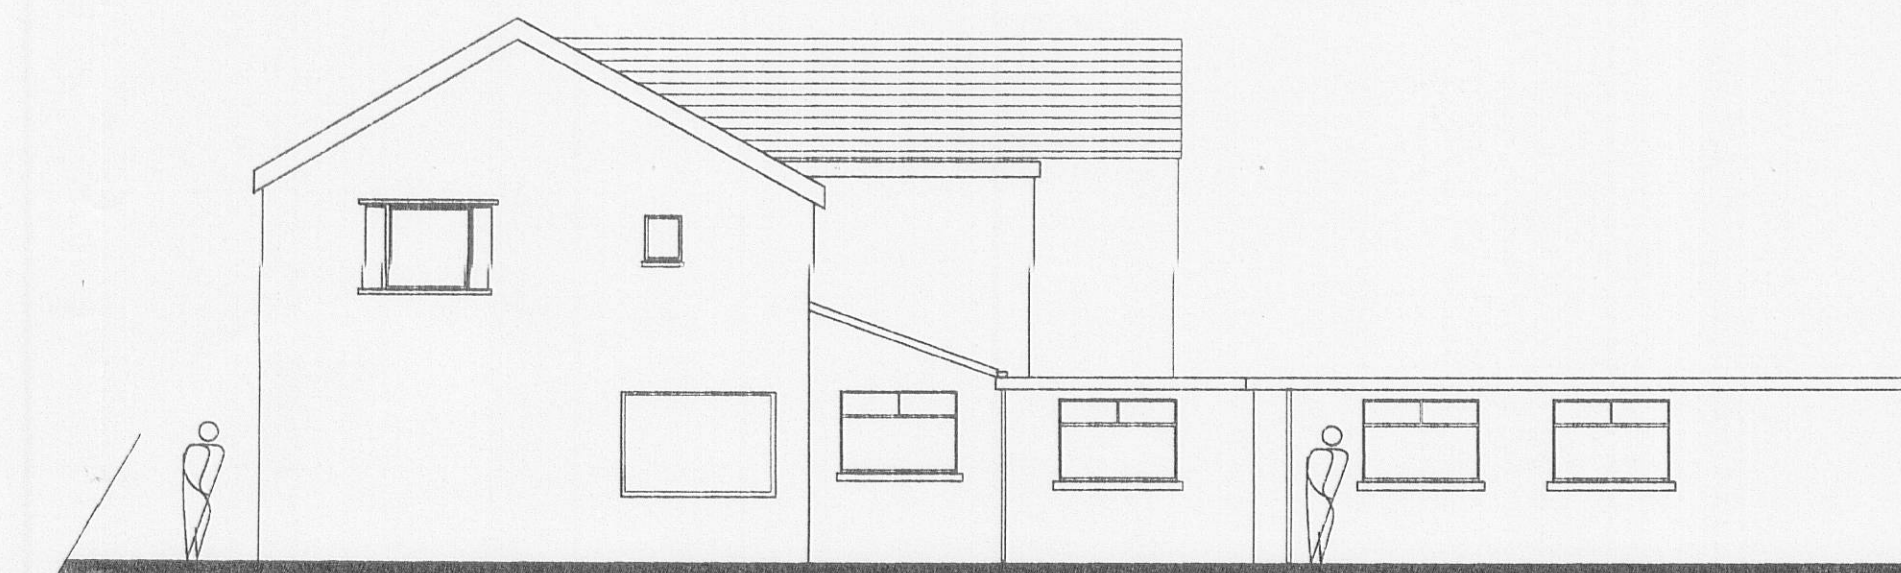

EXISTING SIDE ELEVATION 1:100

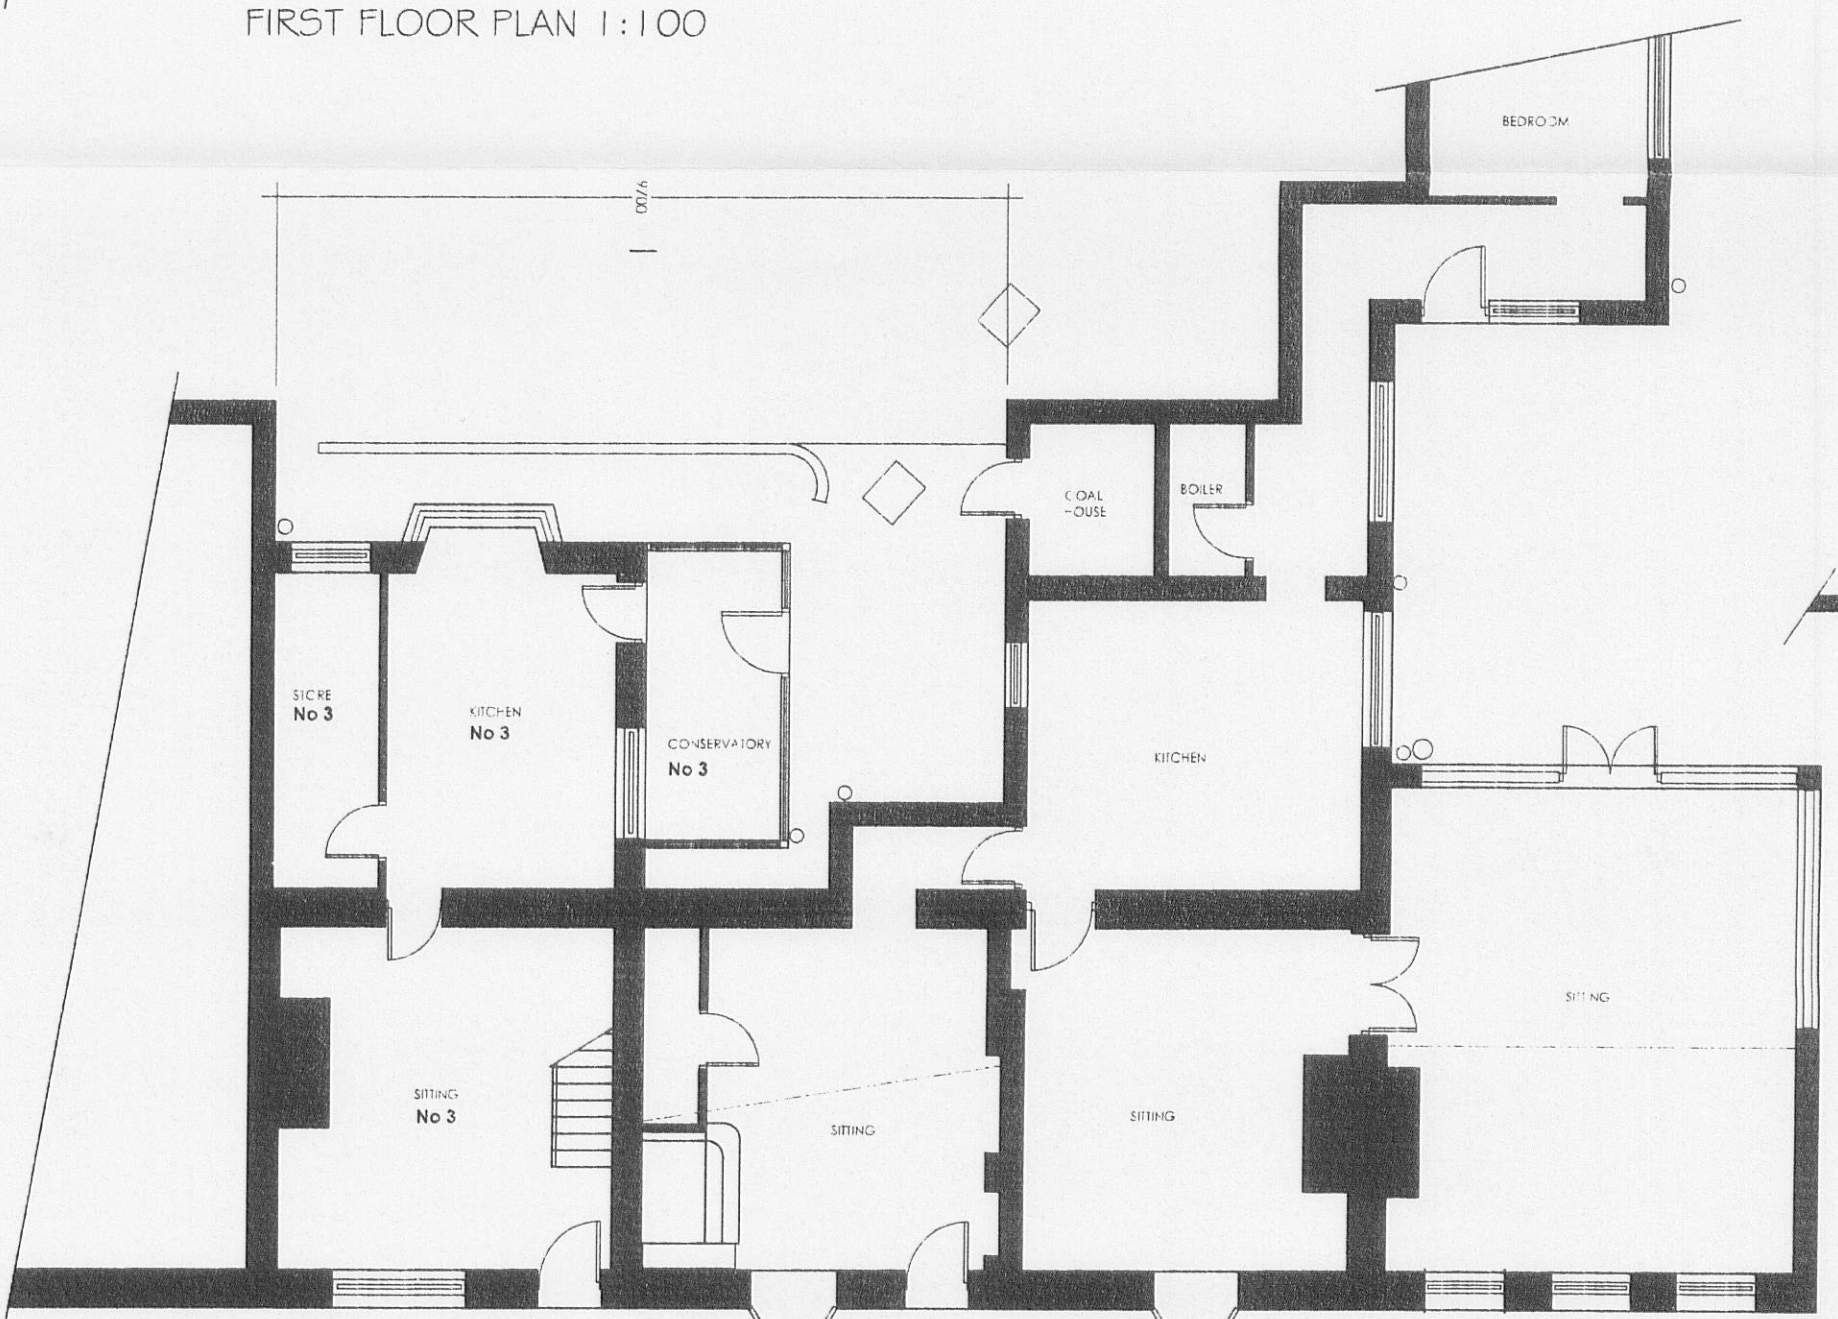

GROUND FLOOR PLAN 1:100

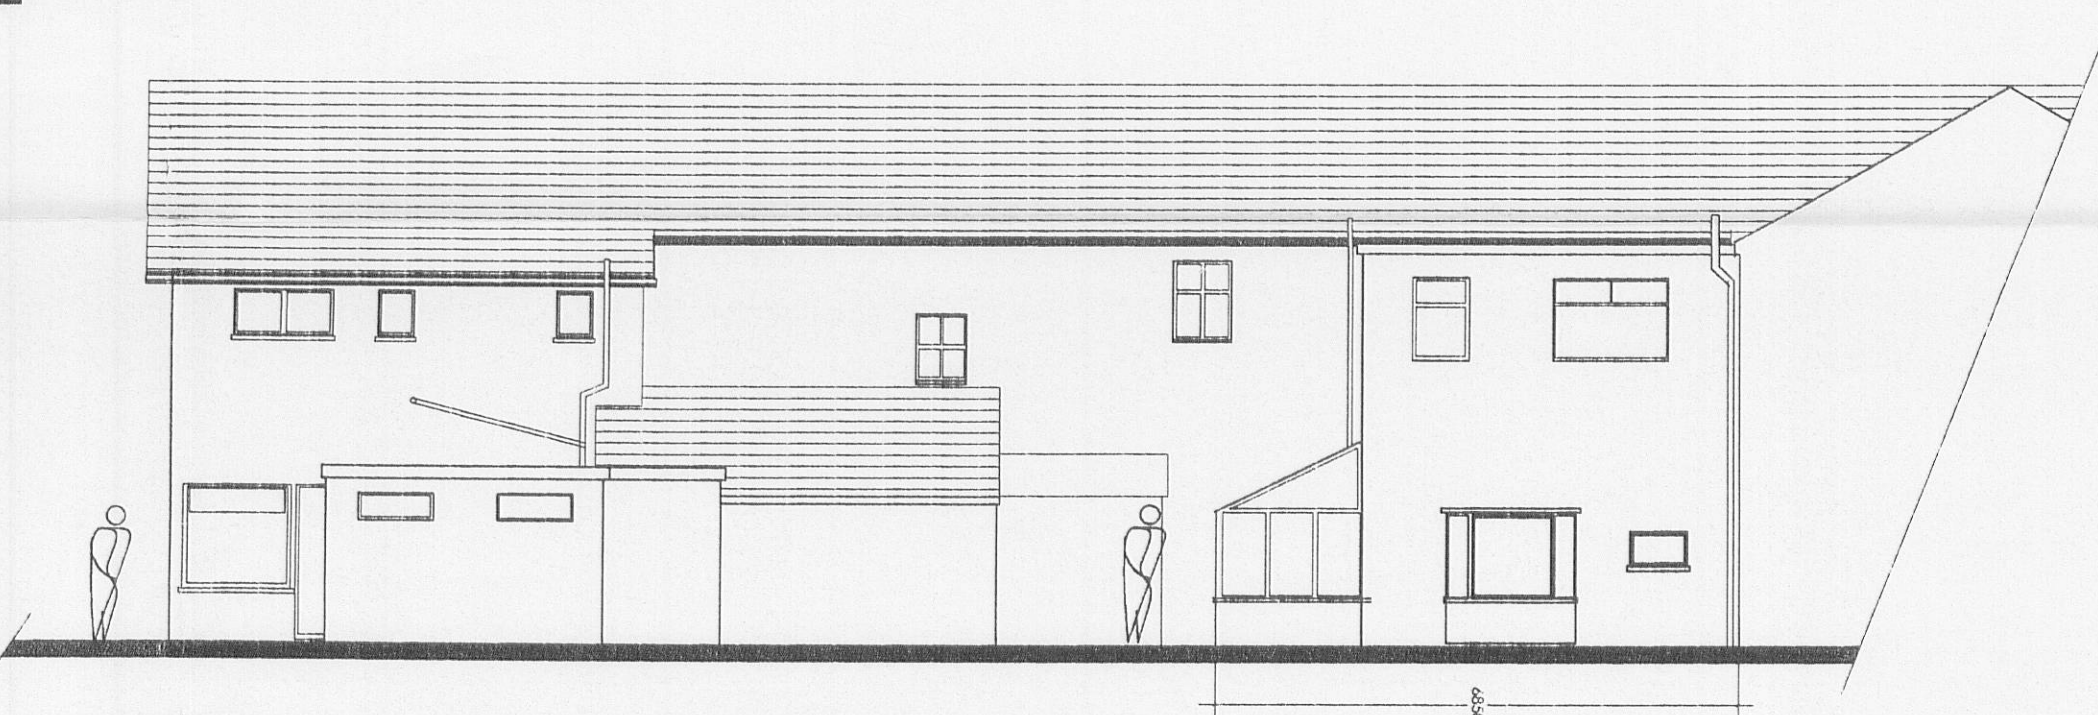

EXISTING REAR ELEVATION 1:100

PROPOSED TWO STOREY EXTENSION

3 & 4 THE GREEN
OSBALDESTON LANE
OSBALDESTON
LANCASHIRE

1:100 FEBRUARY 10
PH/KC/100

320100122P