


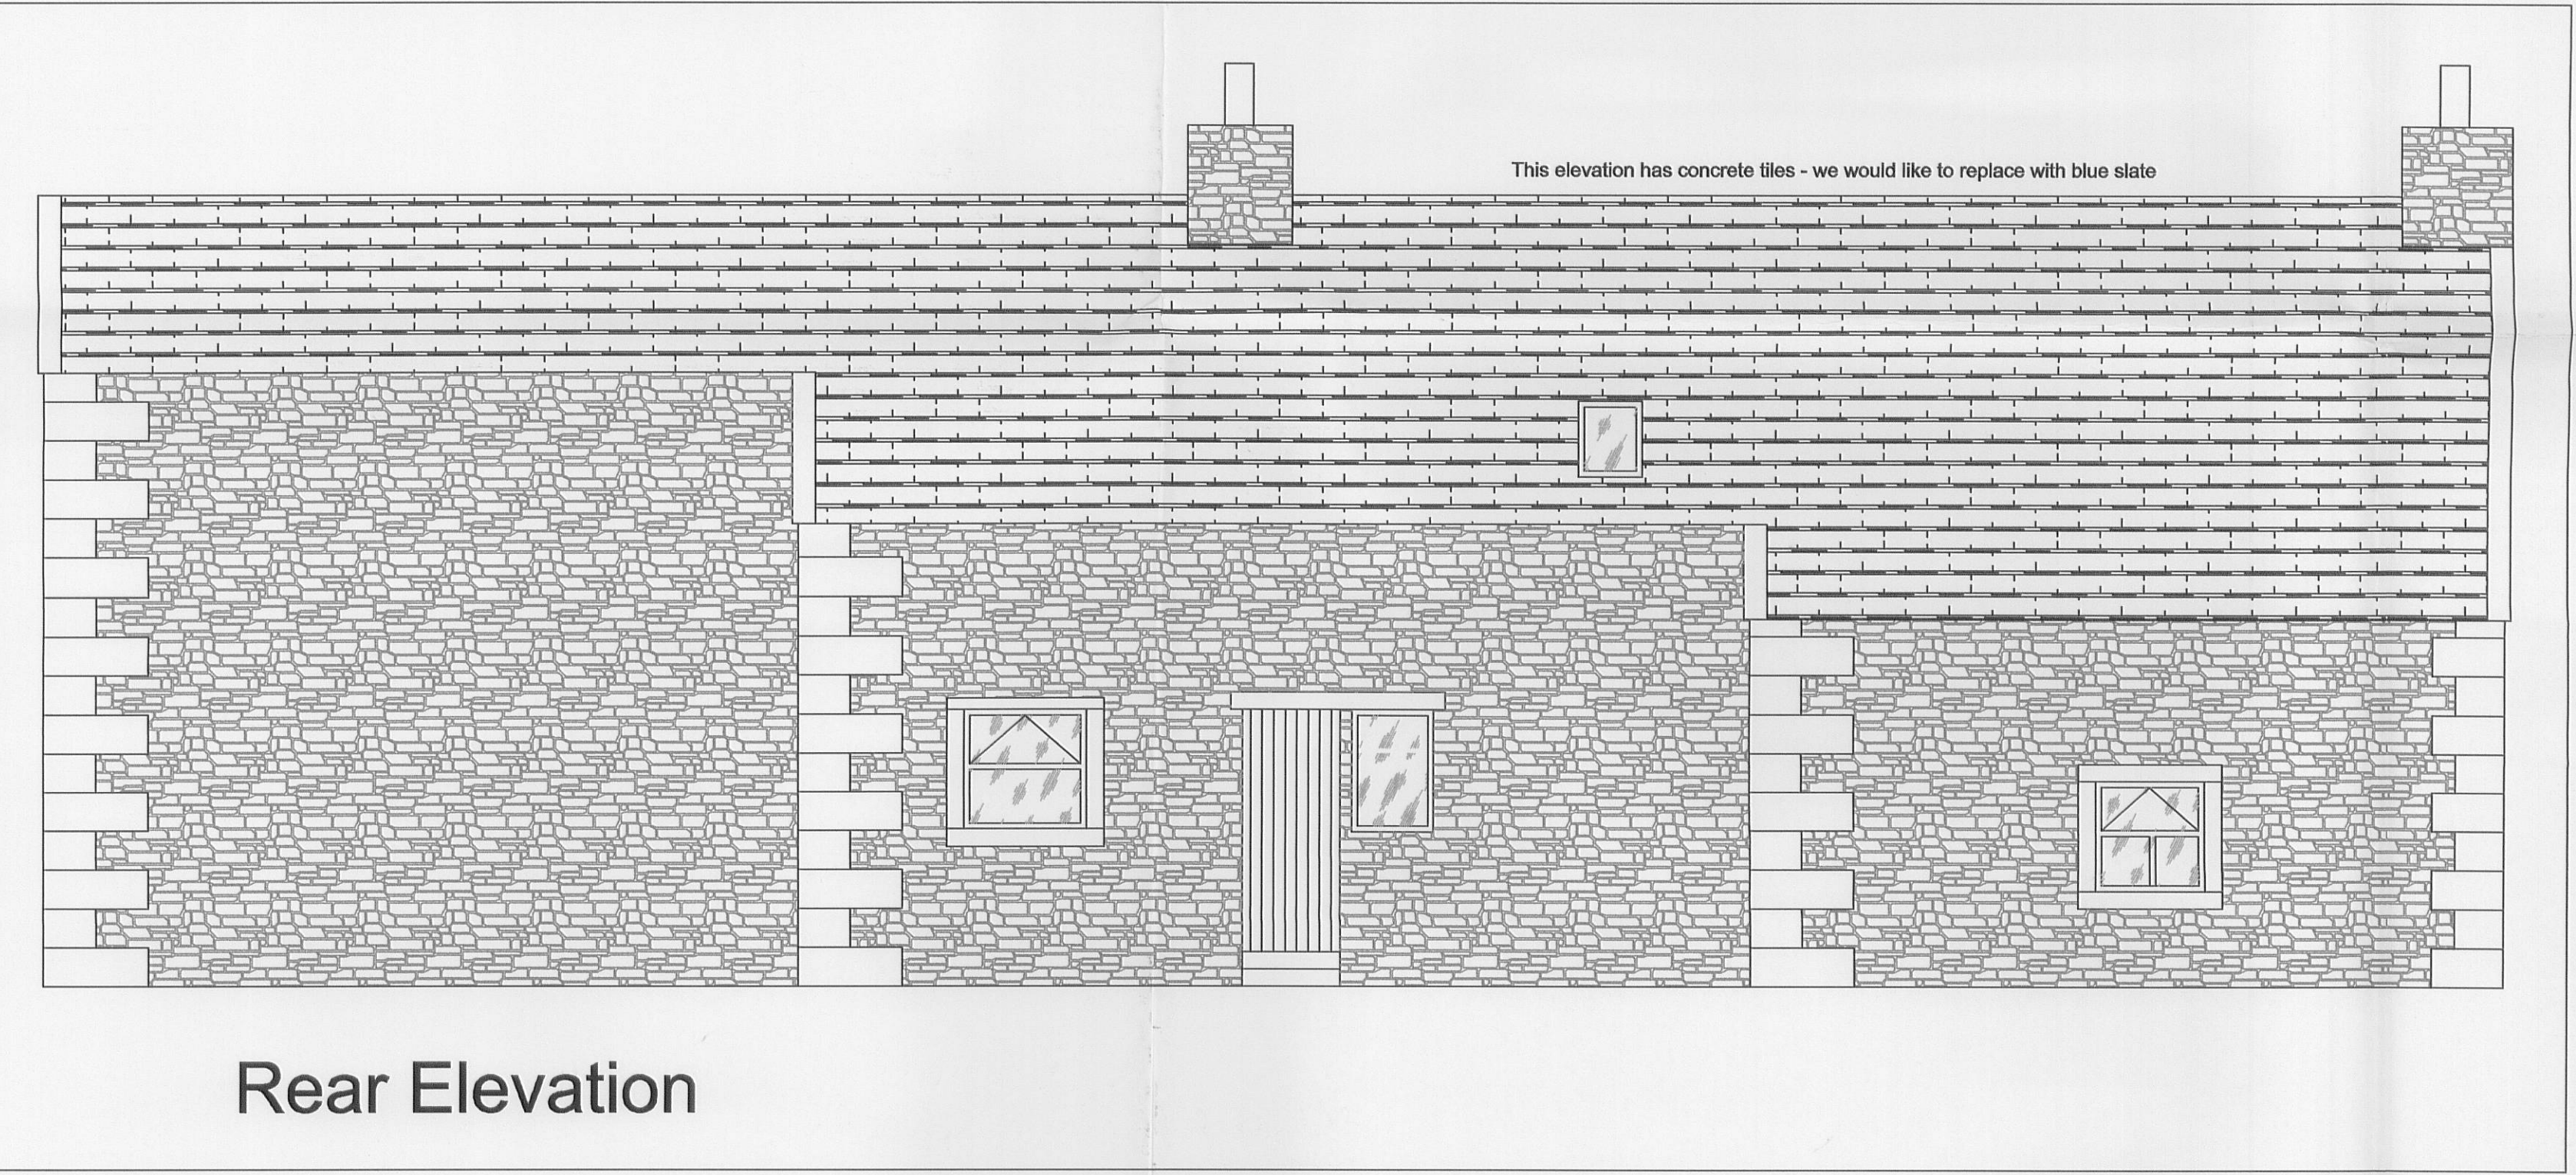

CONTRACT DRAWINGS

Description		Rev	Date	By
AJH ASSOCIATES Chartered Building Surveyors				
11. Detailed client Project: Link Road Client: Mr. & Mrs. J. & K. Smith Date: 2010		12. Notes client For: 2010 client E-mail: info@ajh-associates.co.uk www: www.ajh-associates.co.uk		
Client DUCCHY OF LANCASTER COI SMITHS GORE		Scale 1:50		
Project DINKLING GREEN		Date 02/10/2009		
By JT		Checked T.H.		
Description PROPOSED ELEVATIONS		No. 2856/203		
FOR THE ATTENTION OF		DO NOT SCALE THIS DRAWING. CHECK ALL DIMENSIONS ON SITE		
THIS DRAWING IS PROTECTED BY COPYRIGHT. IT MAY NOT BE REPRODUCED IN ANY FORM OR BY ANY MEANS FOR ANY PURPOSE, WITHOUT OBTAINING PRIOR WRITTEN PERMISSION FROM AJH ASSOCIATES				