
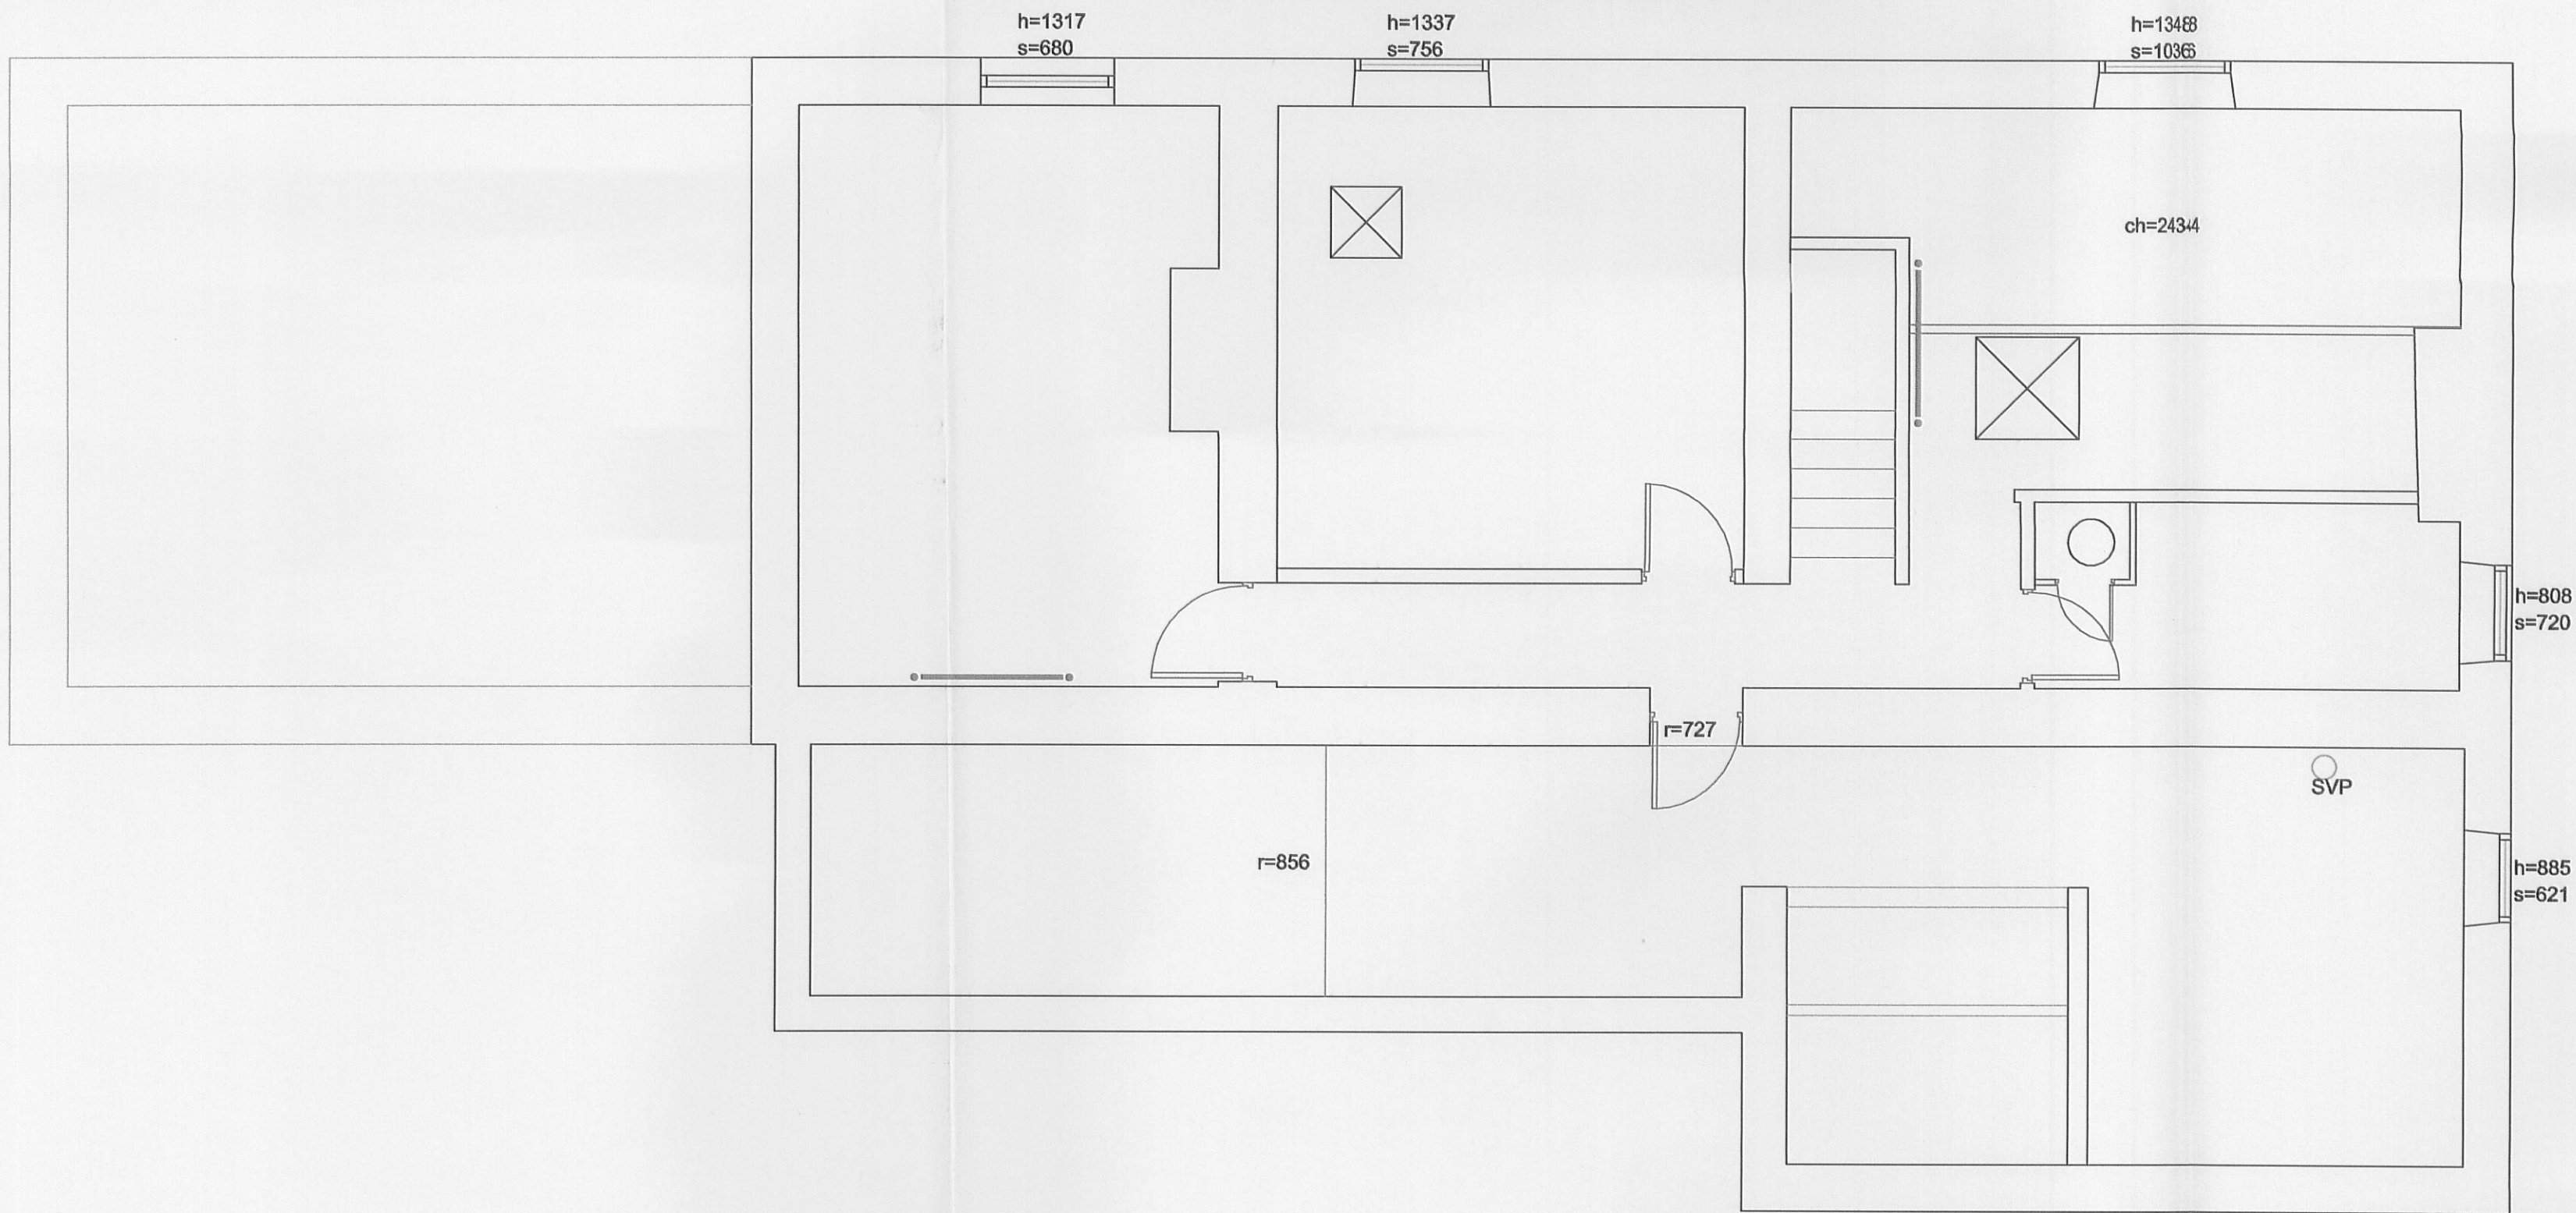


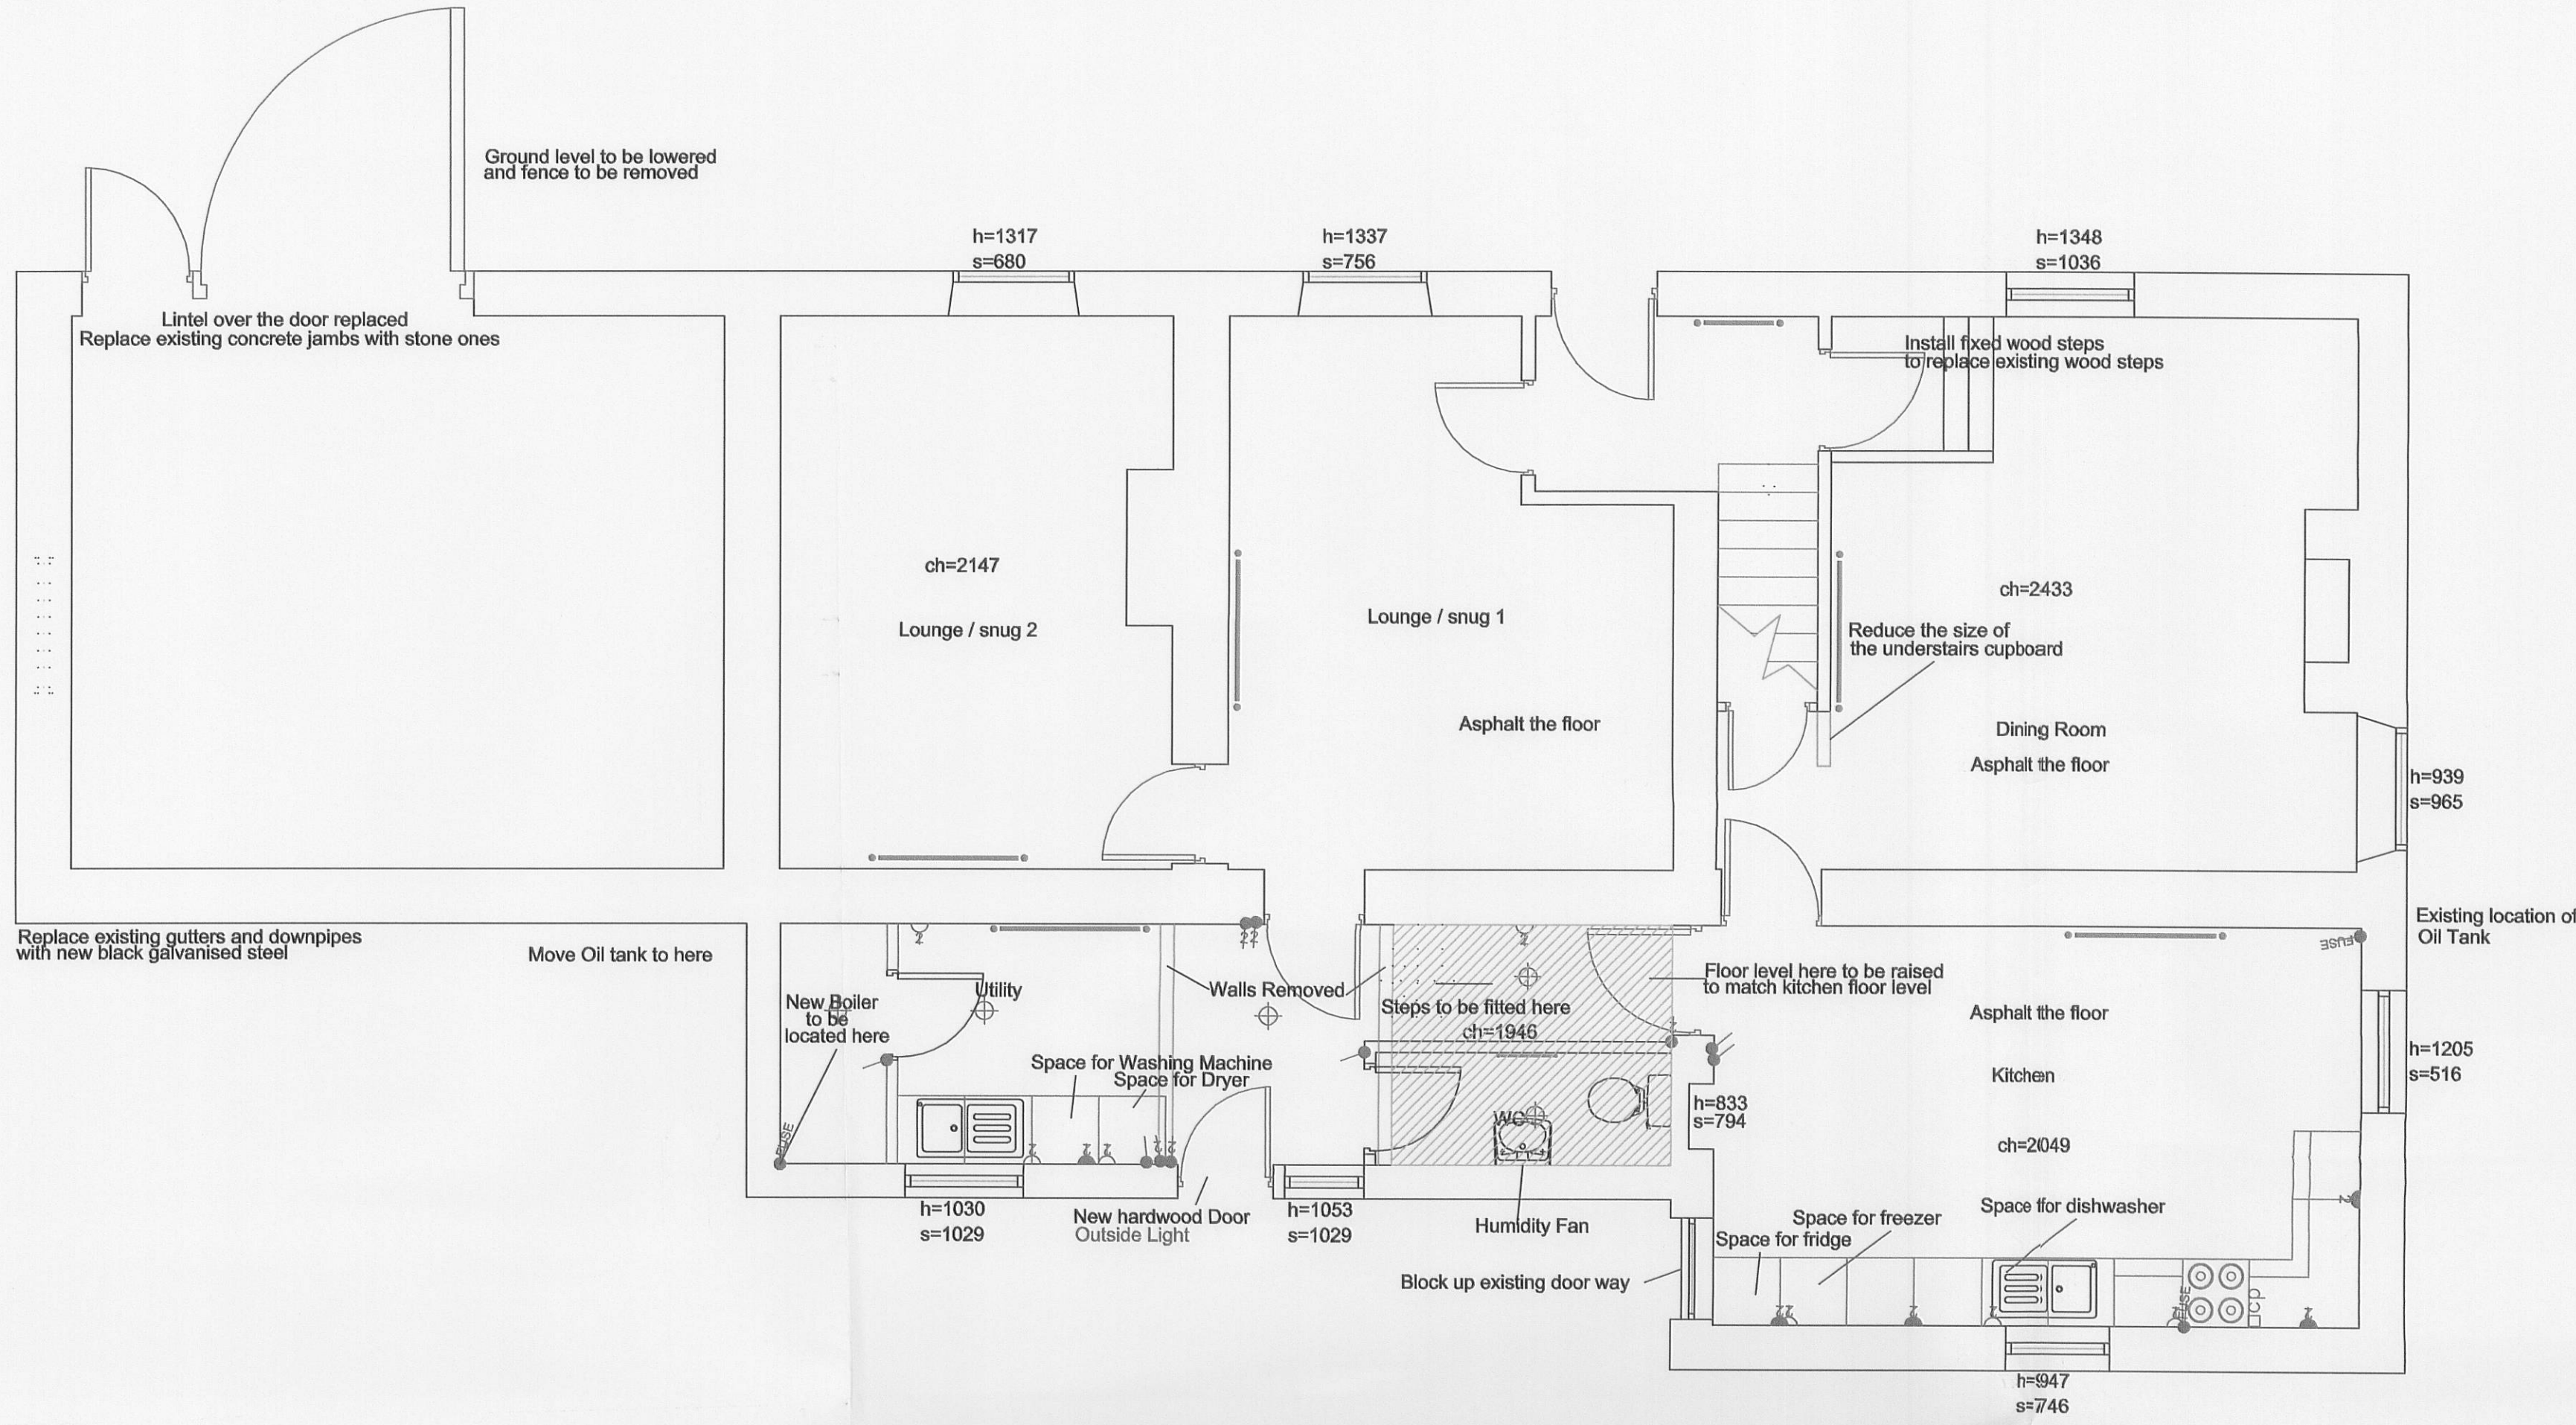

First Floor

CONTRACT DRAWINGS

Description	Rev	Date	By
AJH ASSOCIATES Chartered Building Surveyors			
21, Southfield Court Rushmore Road, Reading RG2 1JH Tel: 0118 535 5555 Fax: 0118 535 5556 www.ajh-associates.co.uk			
Client	DUCHY OF LANCASTER		
Project	DRINKING GREEN		
Drawings	PROPOSED PLANS		
Scale	1:50		
Date	02/10/2009		
By	JT		
Checked	TH		
Rev	2656/201		

DIRECTOR OF DEVELOPMENT
23 FEB 2010
FOR THE ATTENTION OF