
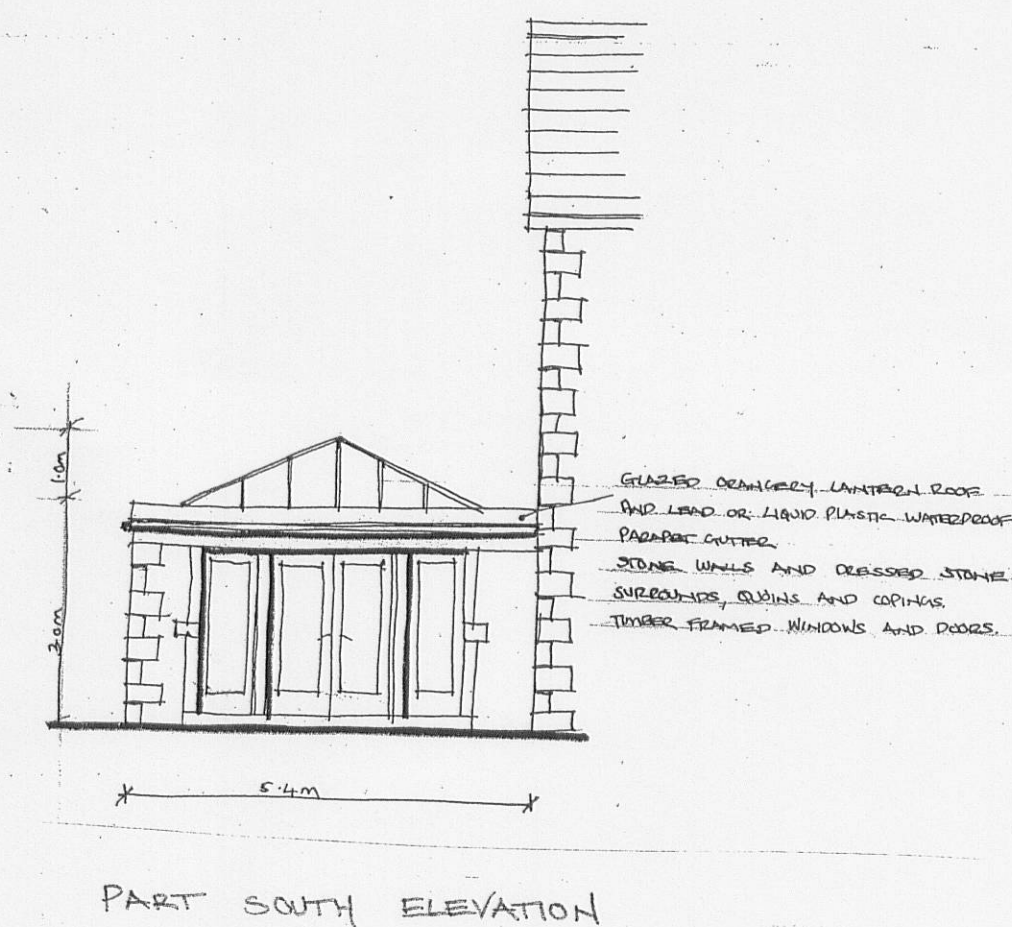


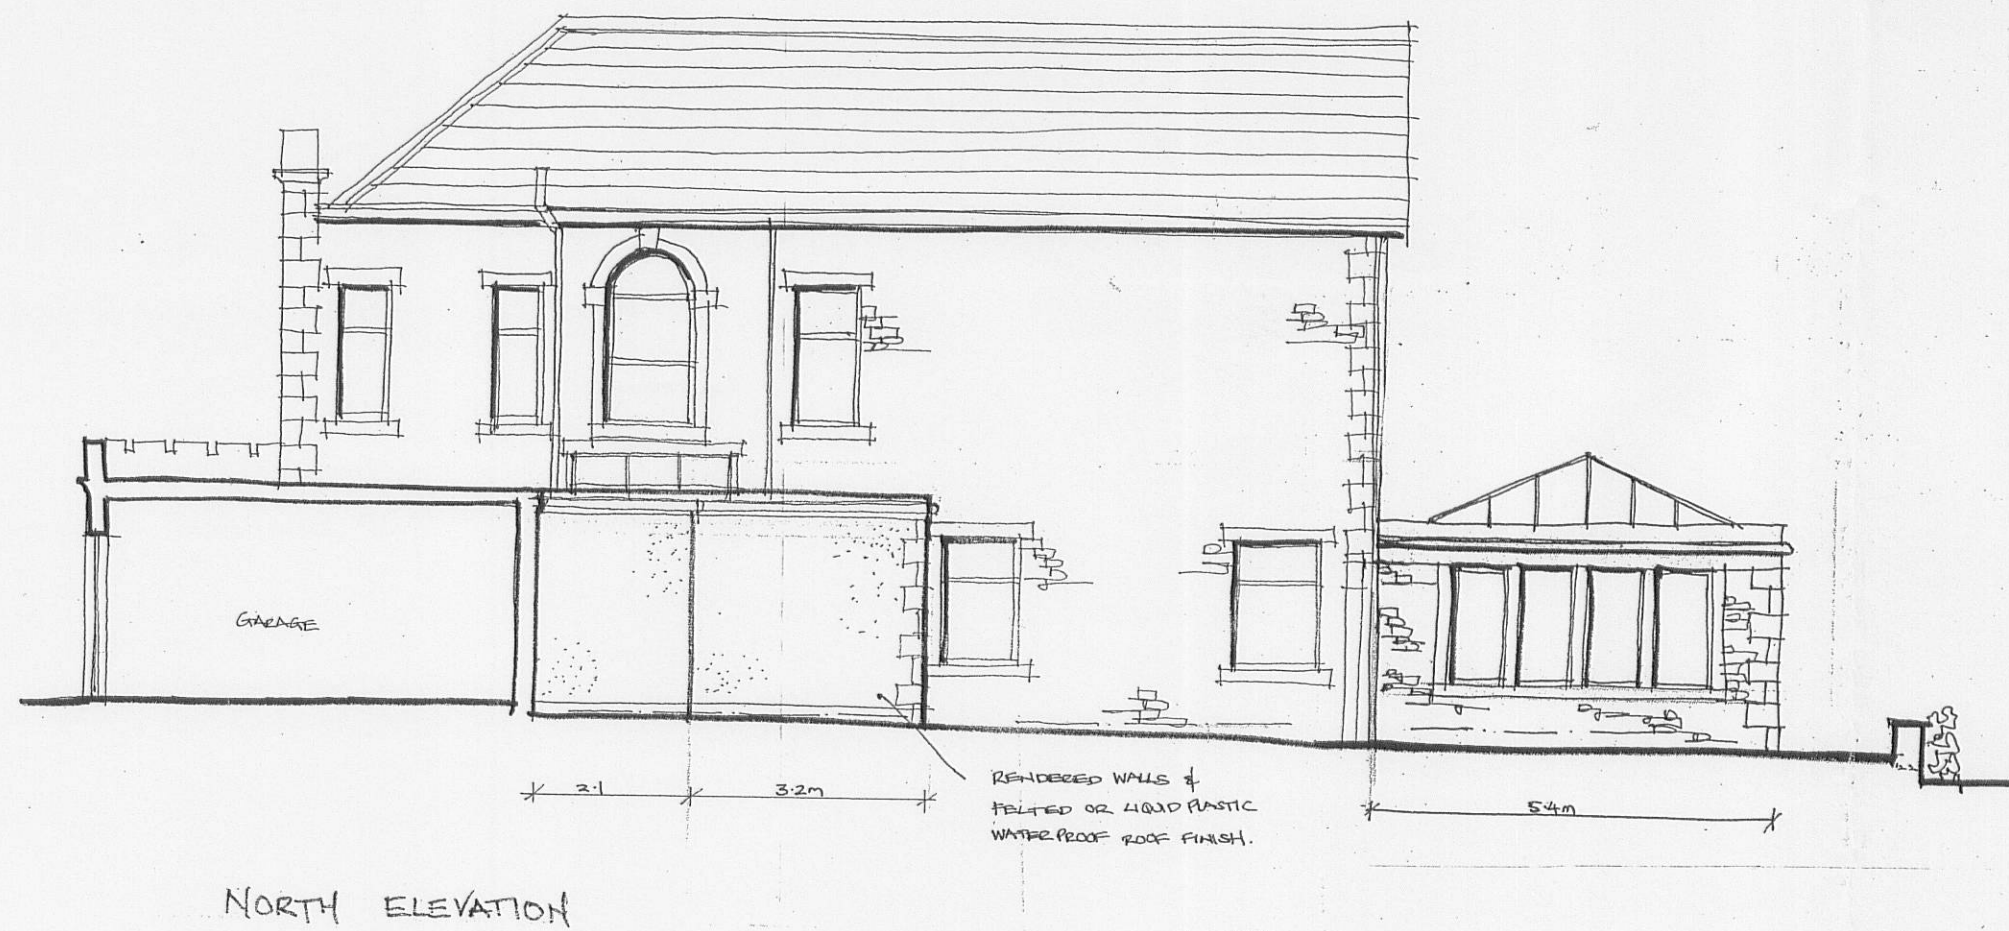

REV A ORANGERIE EXTENSION DESIGN ALTERED
22/2/10 SHH.

Client
MR AND MRS BUCHANAN

Job Title
PROPOSED ALTERATIONS TO
NO. 2 WEST ELSWICK LODGE
MELLOR

Drawing Title
PROPOSED ELEVATIONS

Scale
1:100

Date
JAN. 2010

Drawn
SHH.

spa
ARCHITECTS

SUNDERLAND PEACOCK & ASSOCIATES LTD.
HAZELMERE, PIMLICO ROAD, CLITHEROE,
LANCASHIRE, BB7 2AG
T 01200 423178 F 01200 427328
E info@sunderlandpeacock.com
www.sunderlandpeacock.com



3991 - 03A

320100207P