
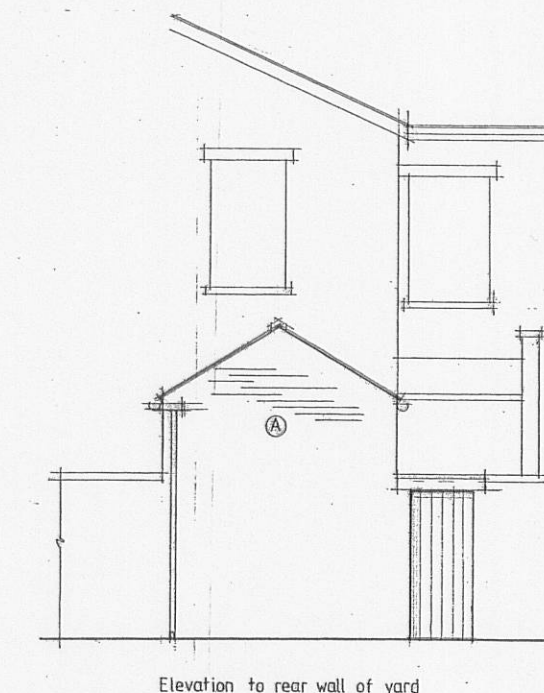
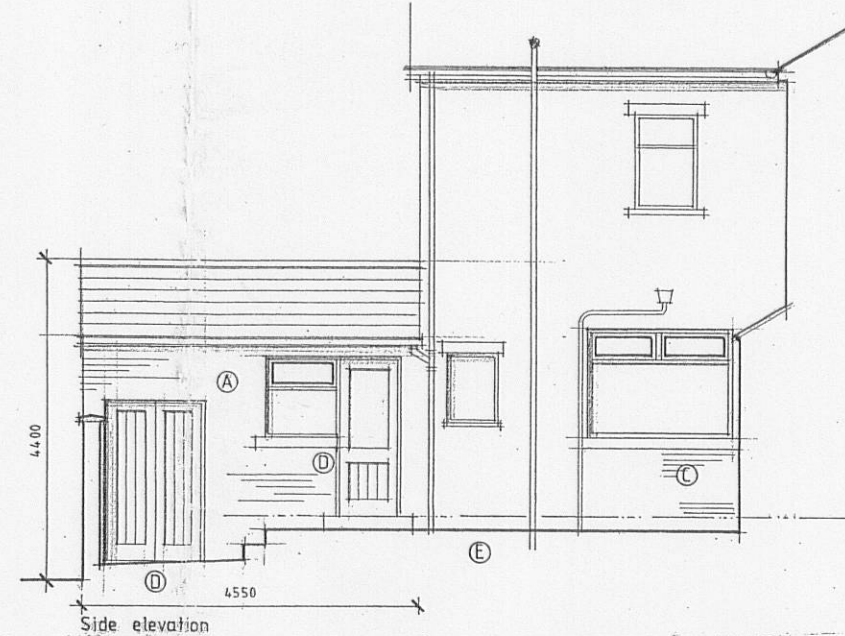


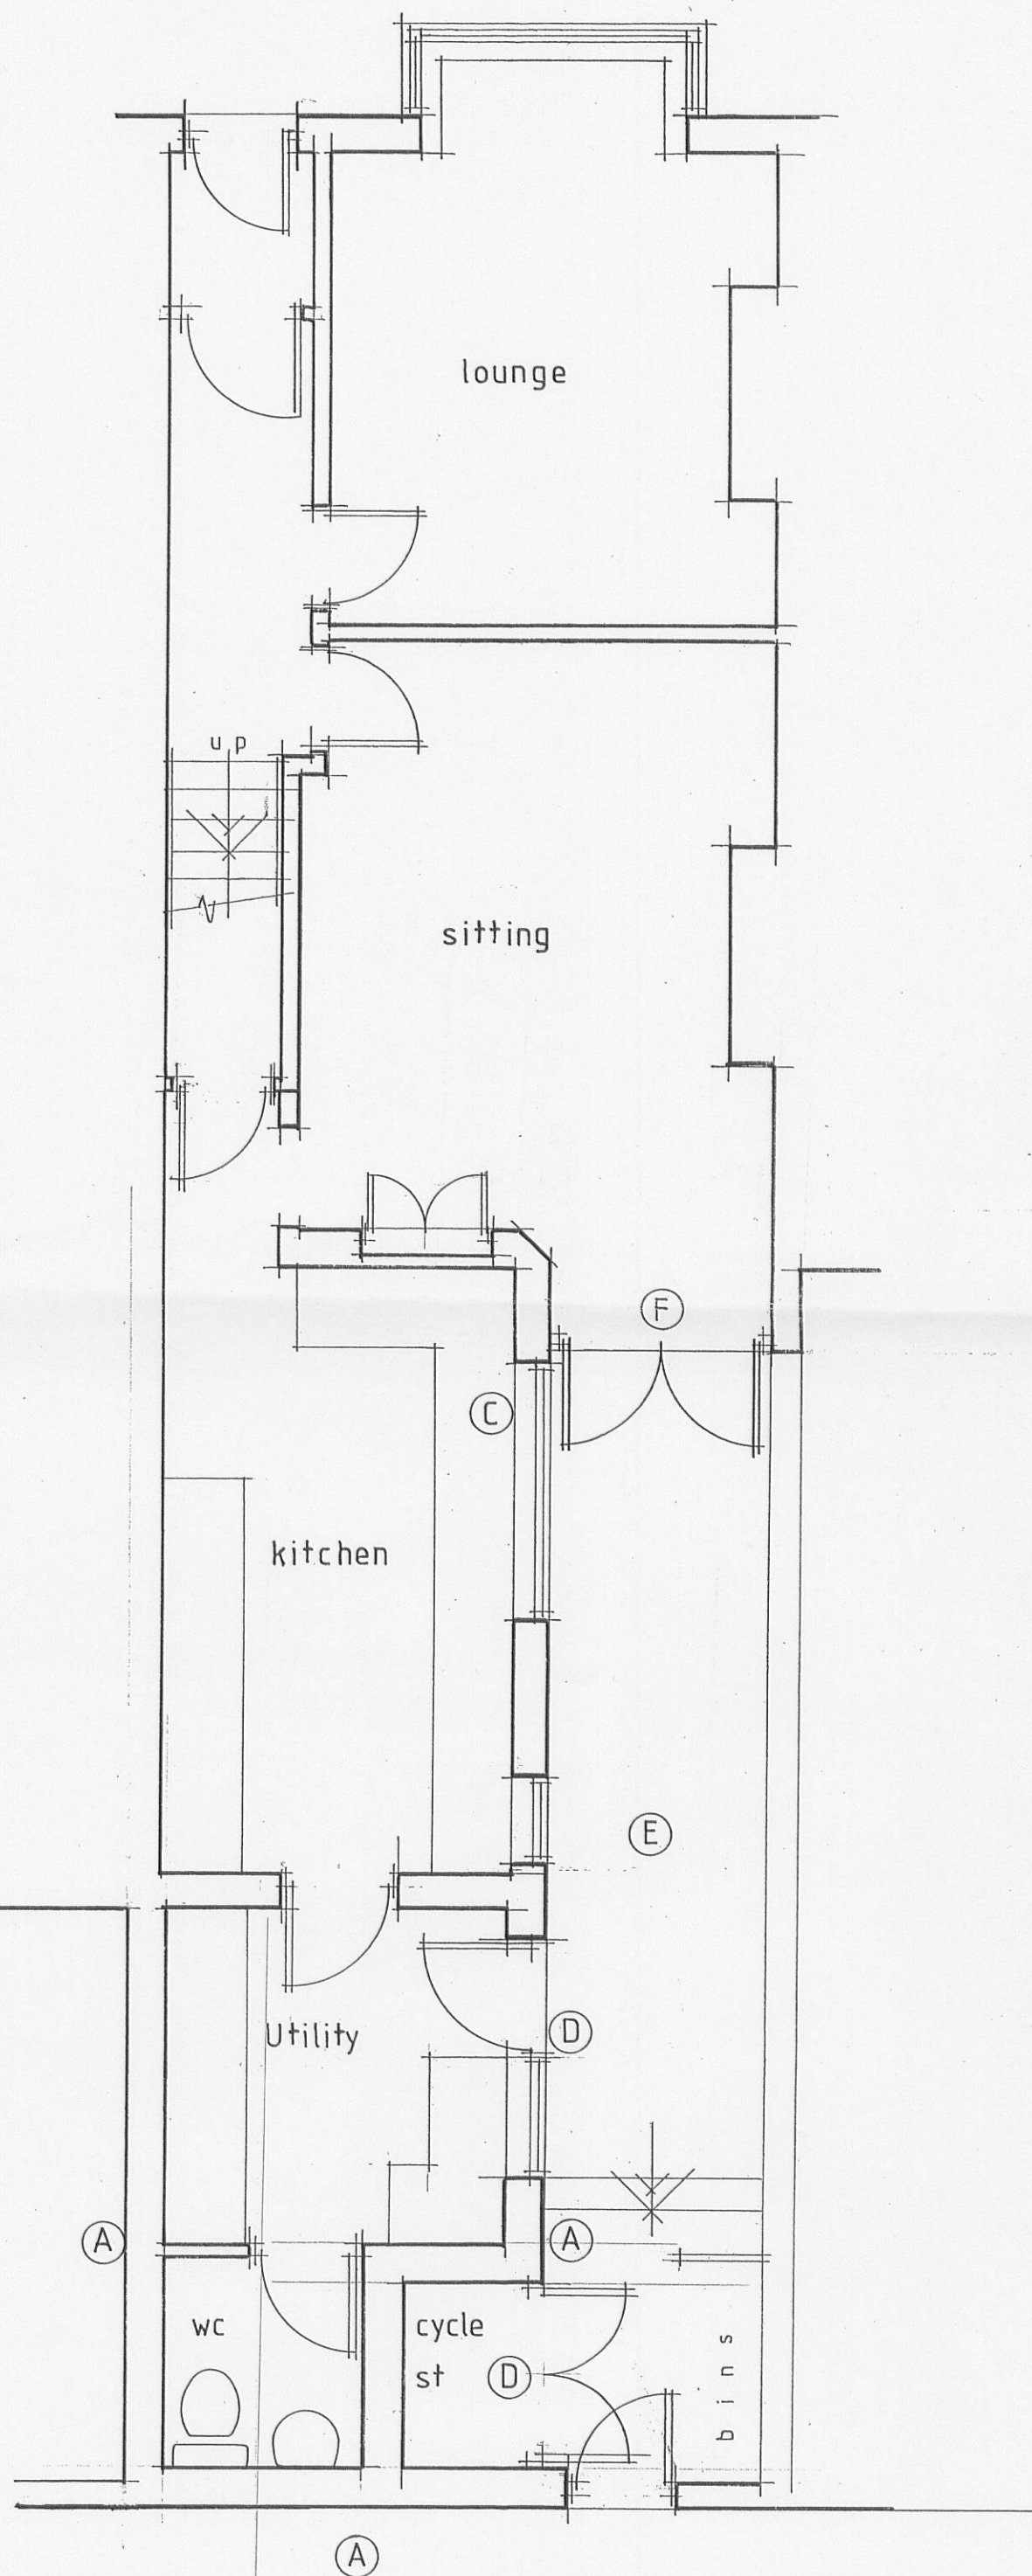

EXTERNAL MATERIAL SPECIFICATION

- A Facing brick walls to match existing.
- B Blue slate roof finish to match existing.
- C Window and door frames removed. Existing door opening part built up in matching brickwork, new sill built in to match existing and timber or white uPVC framed window fitted.
- D Timber or white uPVC framed windows and doors to new openings.
- E Level of existing yard raised to approx 150mm below internal floor level. Steps down formed to existing level.
- F Window frame removed. Existing structure below sill level removed forming door opening. Timber or white uPVC framed glazed doors and roof fitted.
- G uPVC rain water gutters and downpipes fitted to extension.

3 2010 0222P

Client		
Mr and Mr. Wilkinson		
Job Title		
Proposed Alterations		
9 Milton Avenue		
Clitheroe		
Drawing Title		
Proposed Plan & Elevations		
Scale	Date	Drawn
1:50 & 1:100	1/03/2010	DL
 Sunderland Peacock & Associates Ltd. Chartered Architects Stanley House, Lowergate, Clitheroe, Lancashire BB7 1AD. Tel: 01200 423178 Fax: 01200 427328 E-mail: enquiries@spanda.co.uk		
3994 — 06		