


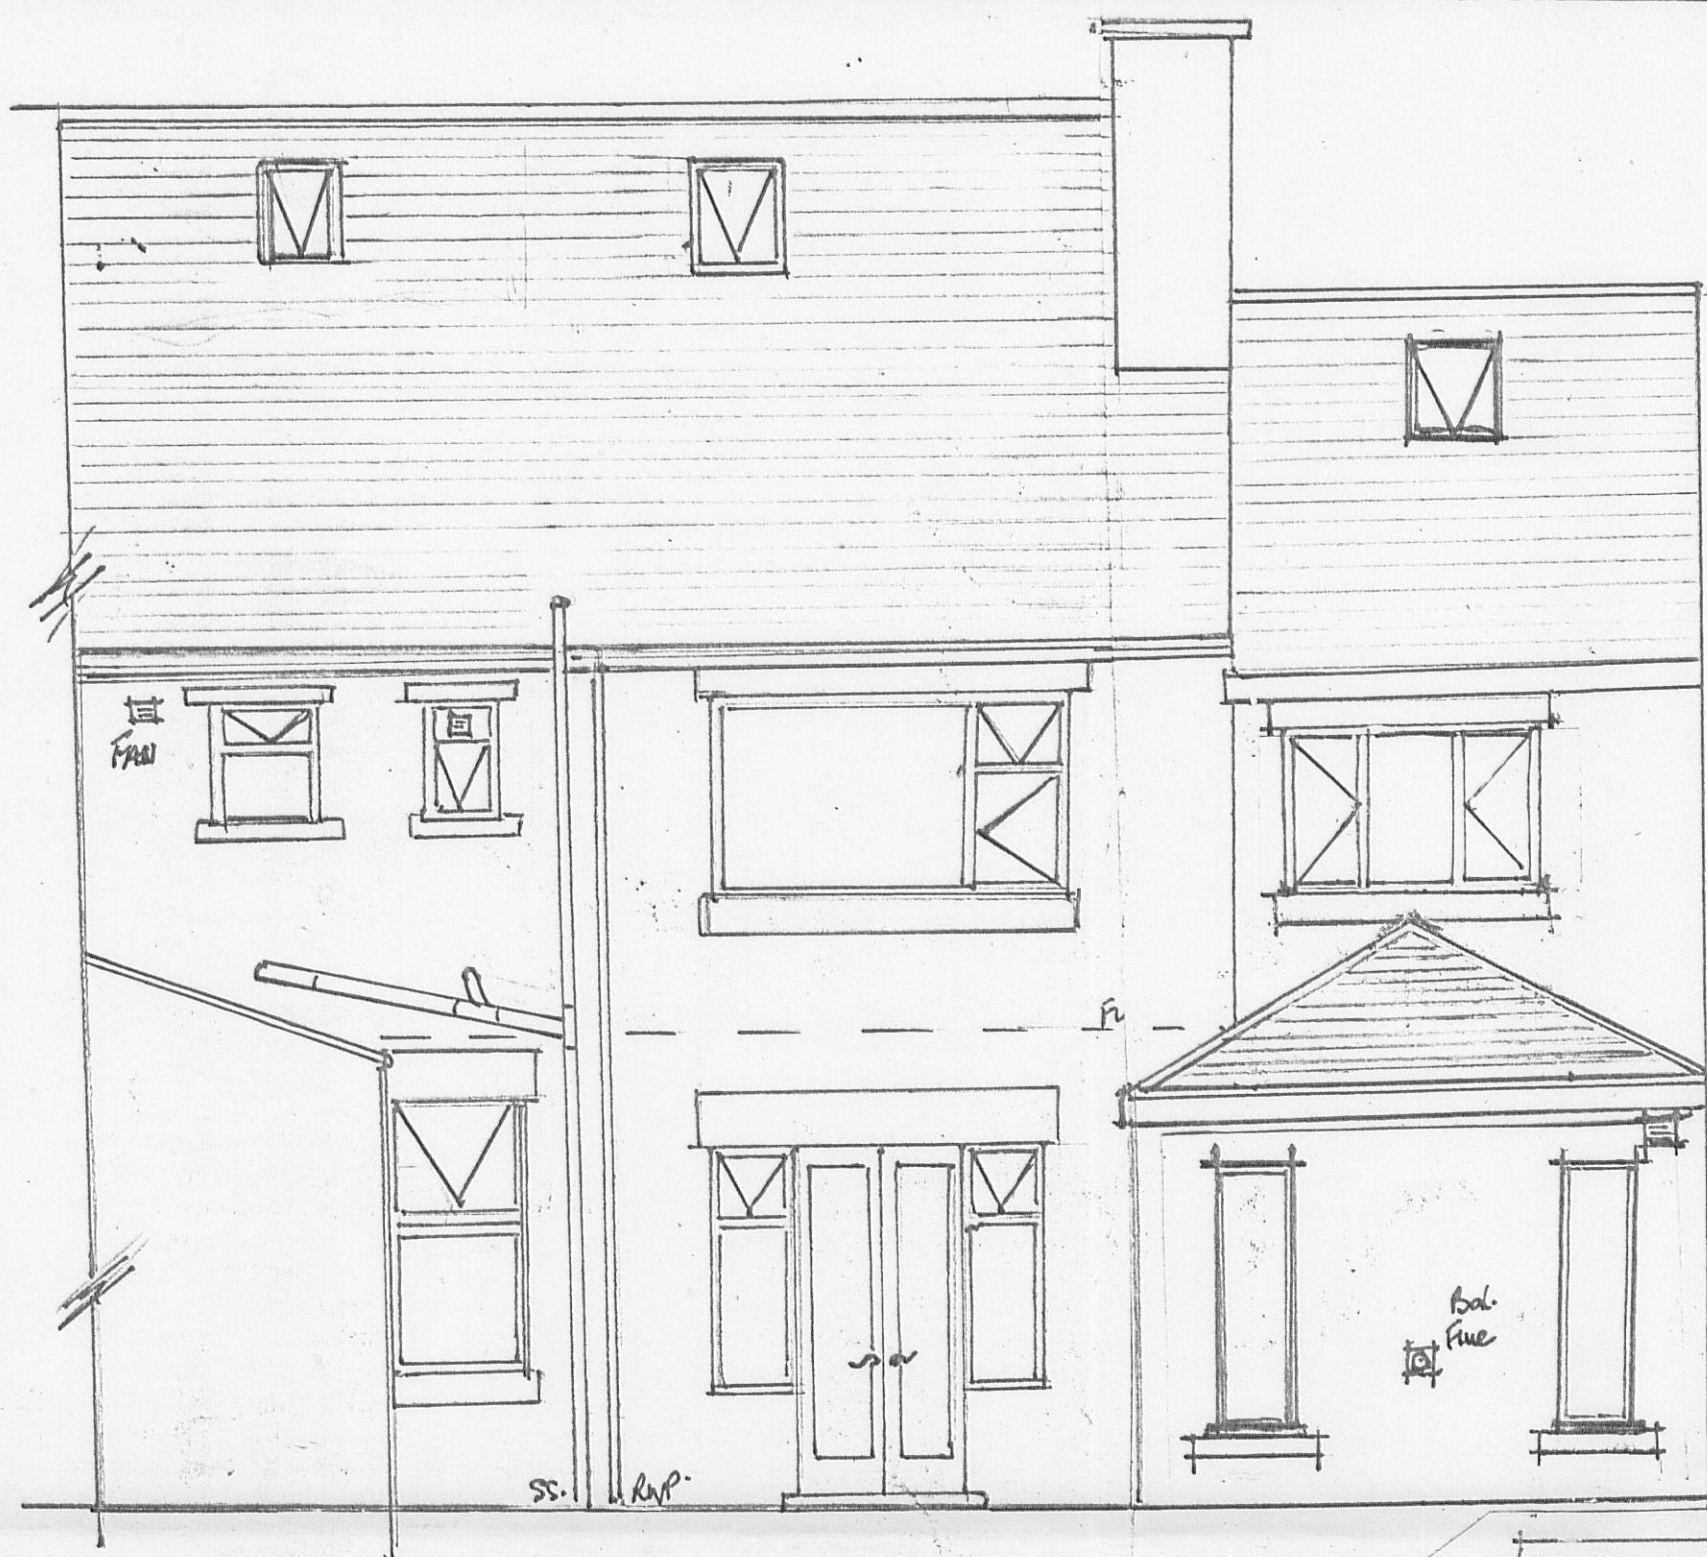

Proposed Rear Elevation




Proposed Front Elevation

17, Somerset Avenue, Wilshire. BLACKBURN



Planning Application : March 2010

3 2010 0225P

Proposed Side Elevation

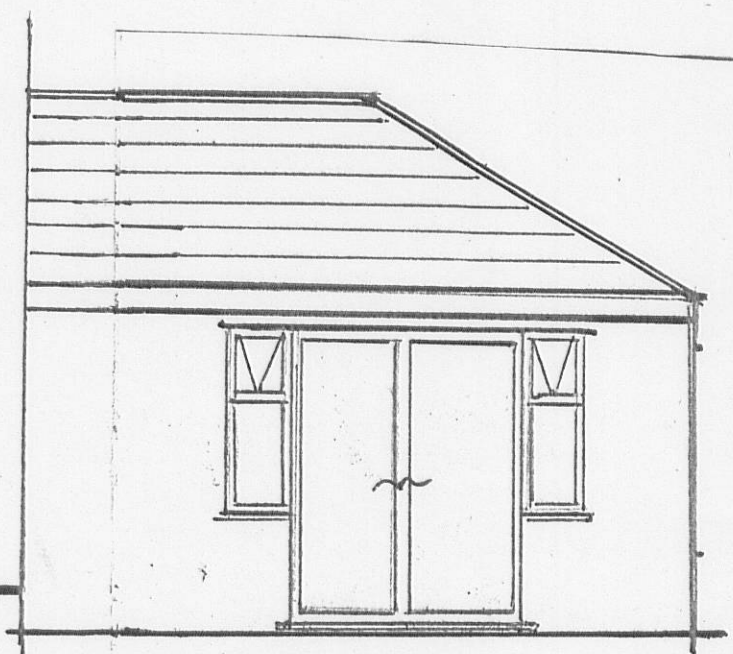

3.500 m.

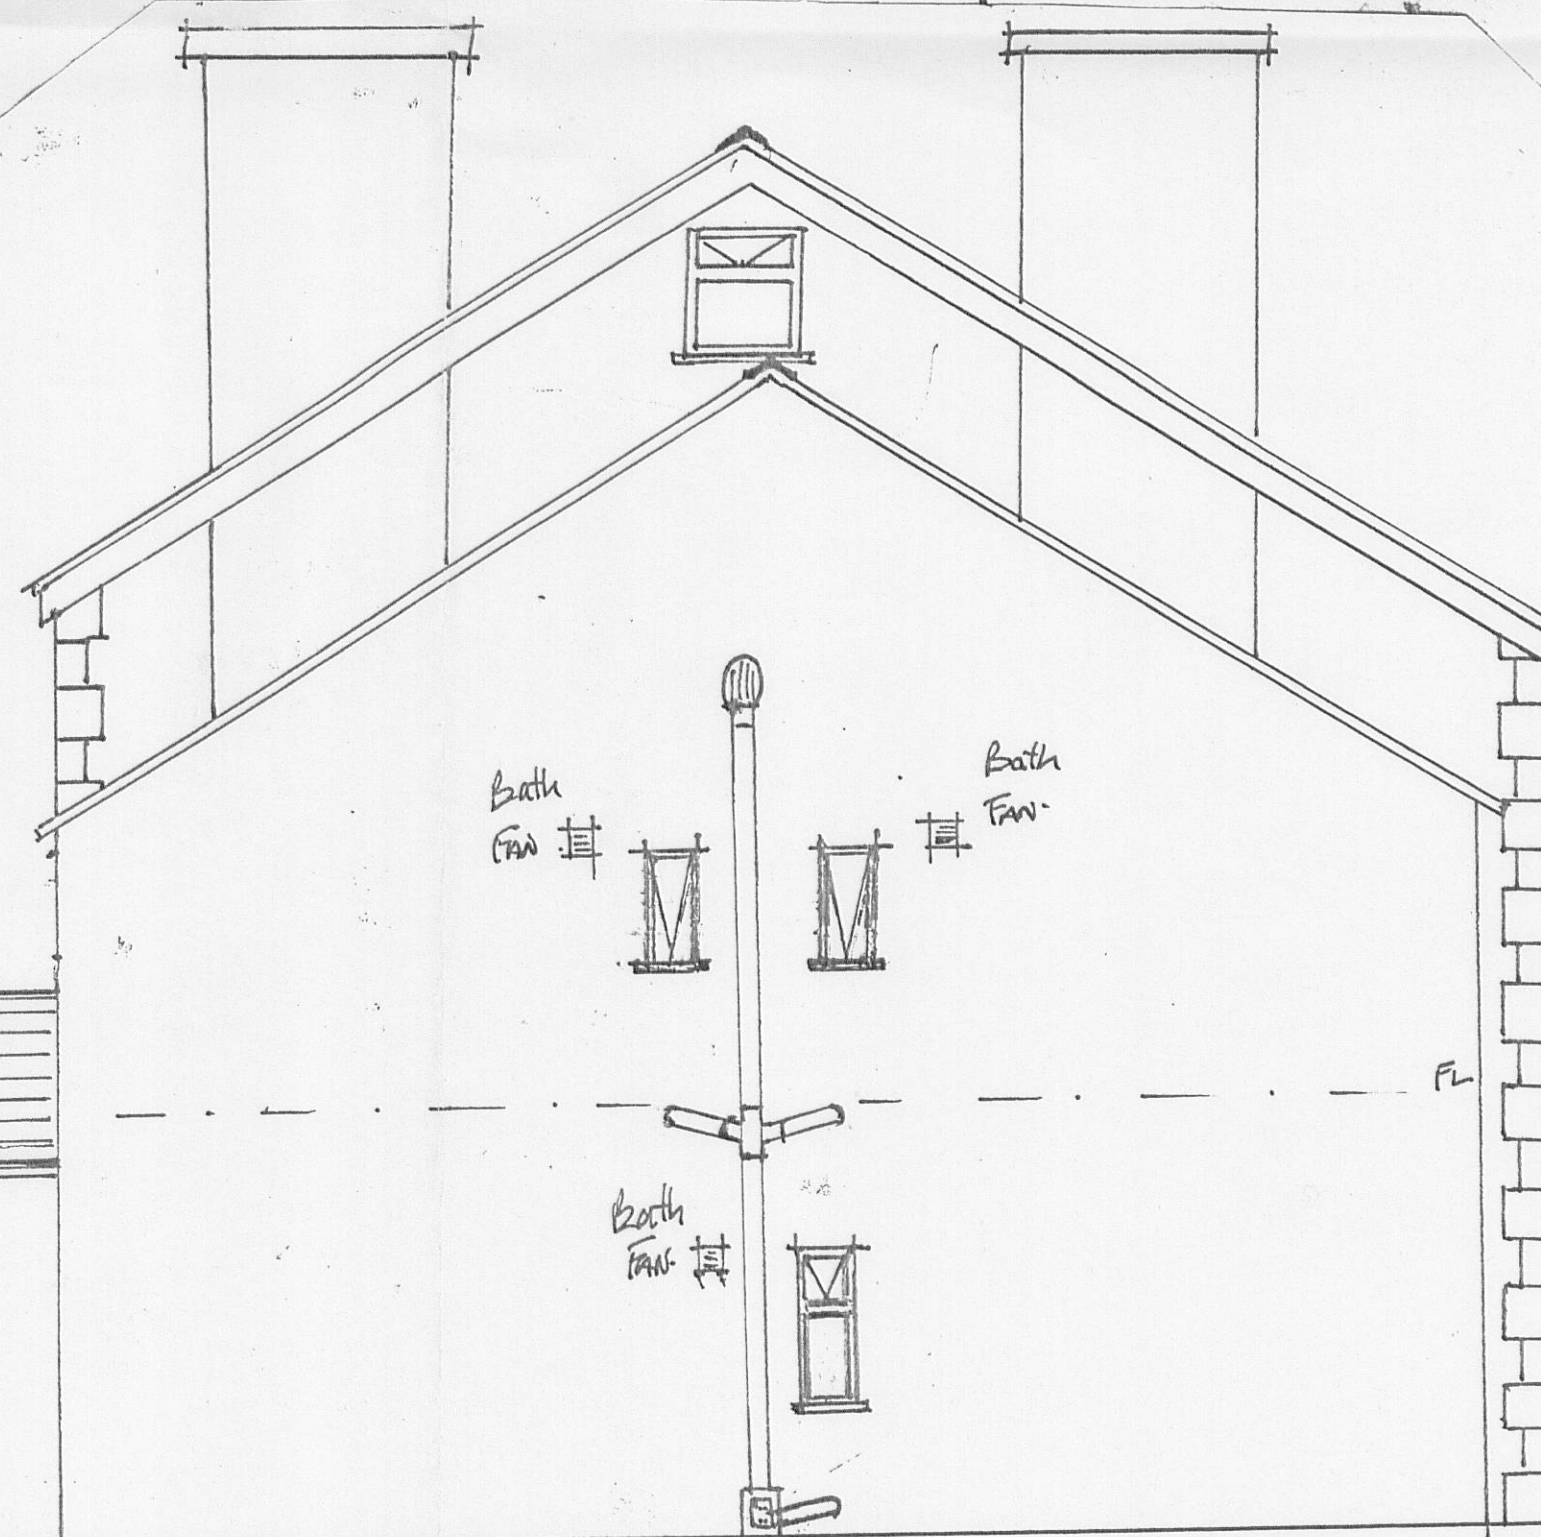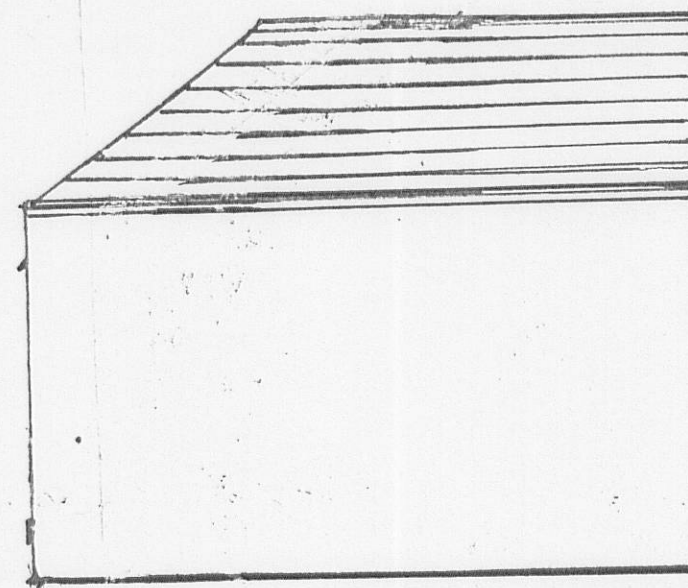

7.300 m.