




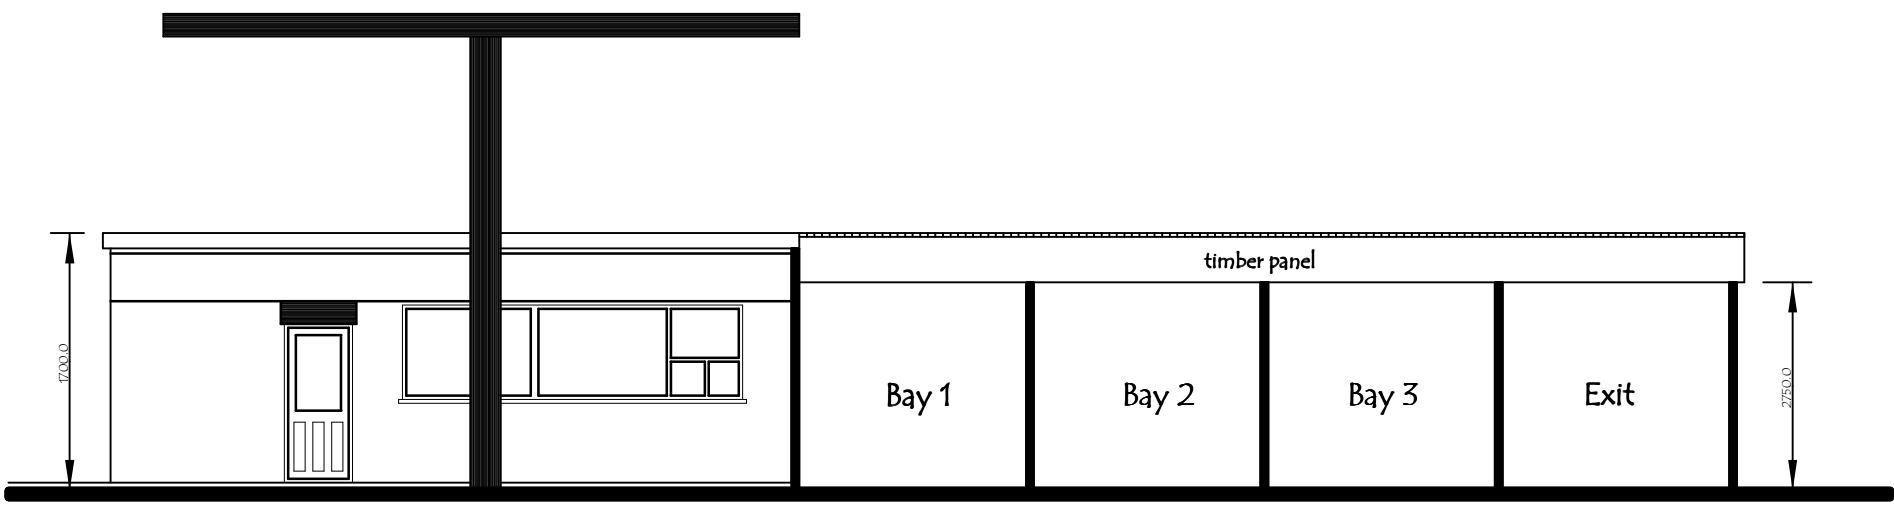

ELEVATION (facing forecourt). (as is).



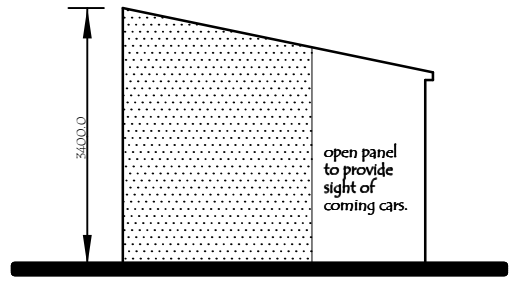


SIDE ELEVATION (facing forecourt). (as is).

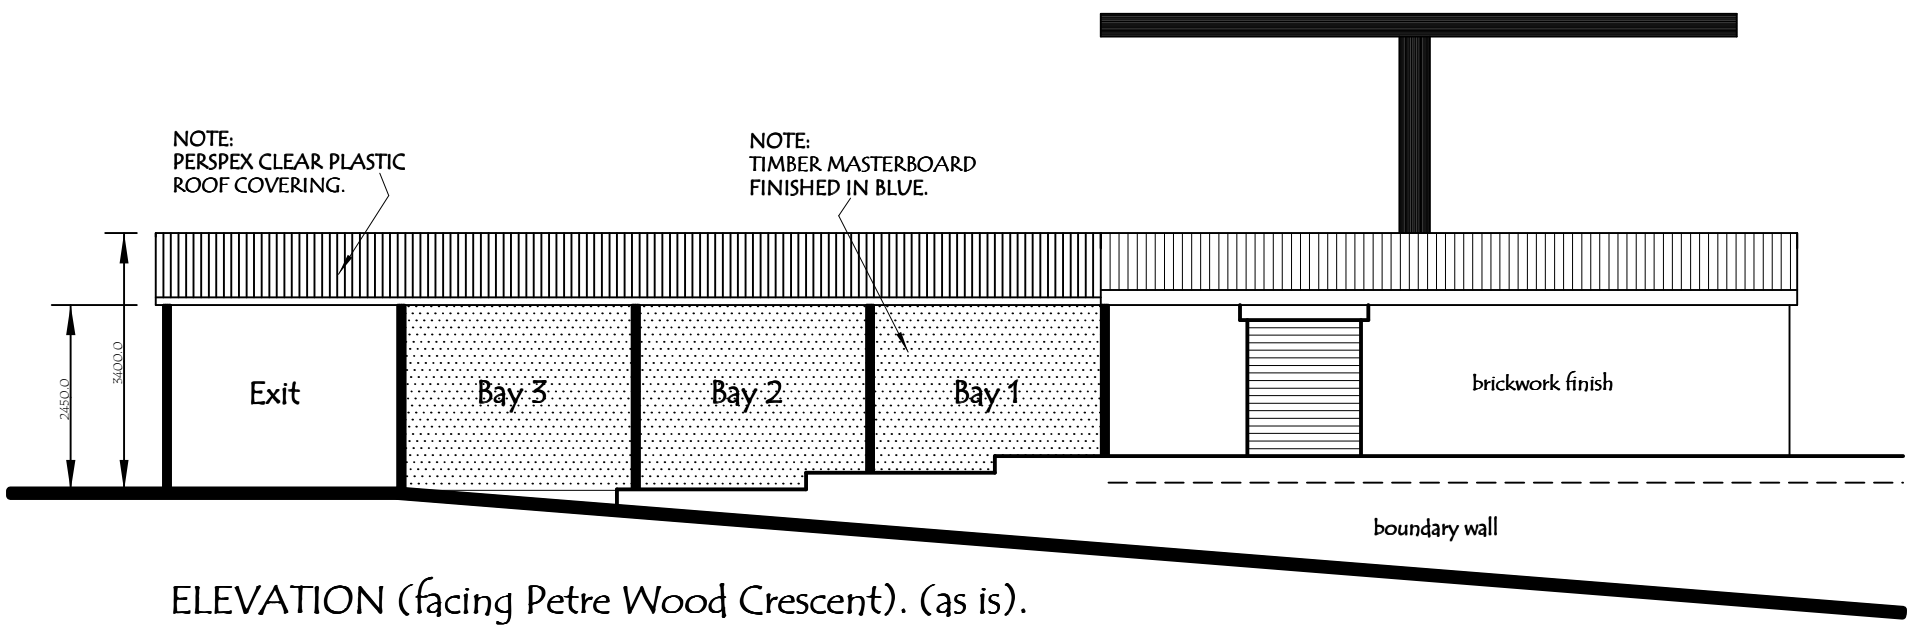

ELEVATION (facing Petre Wood Crescent). (as is).

SITE LAYOUT. (as is).

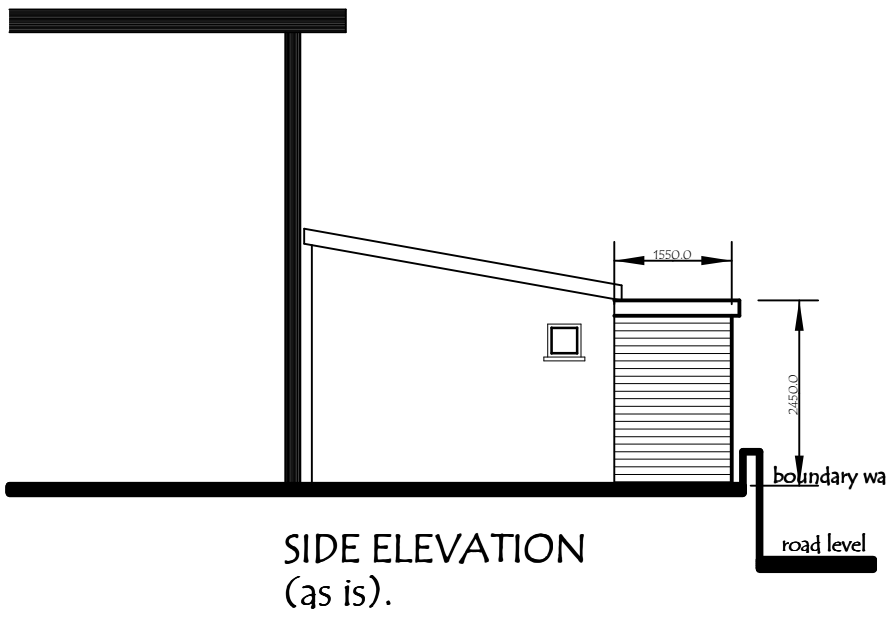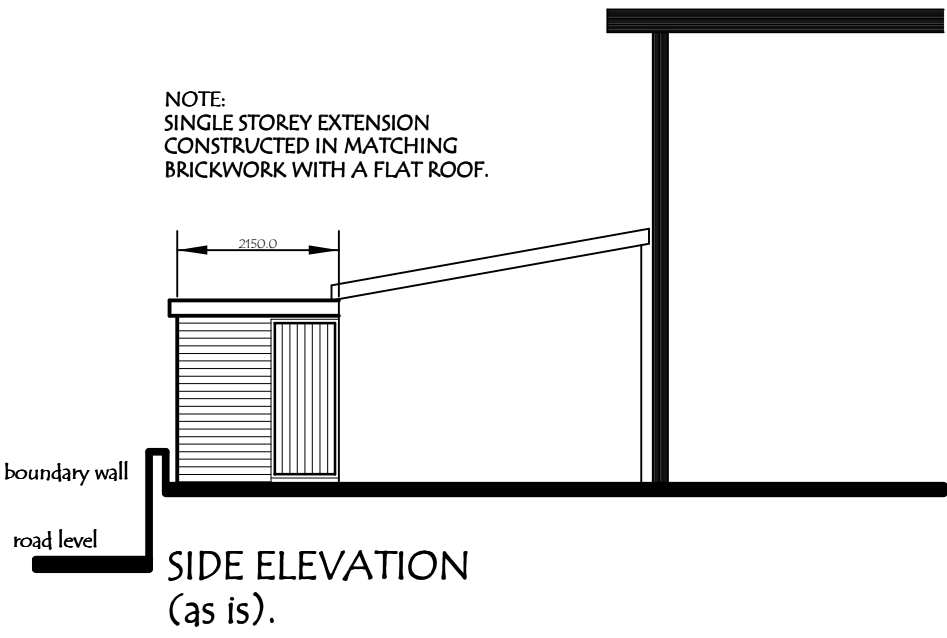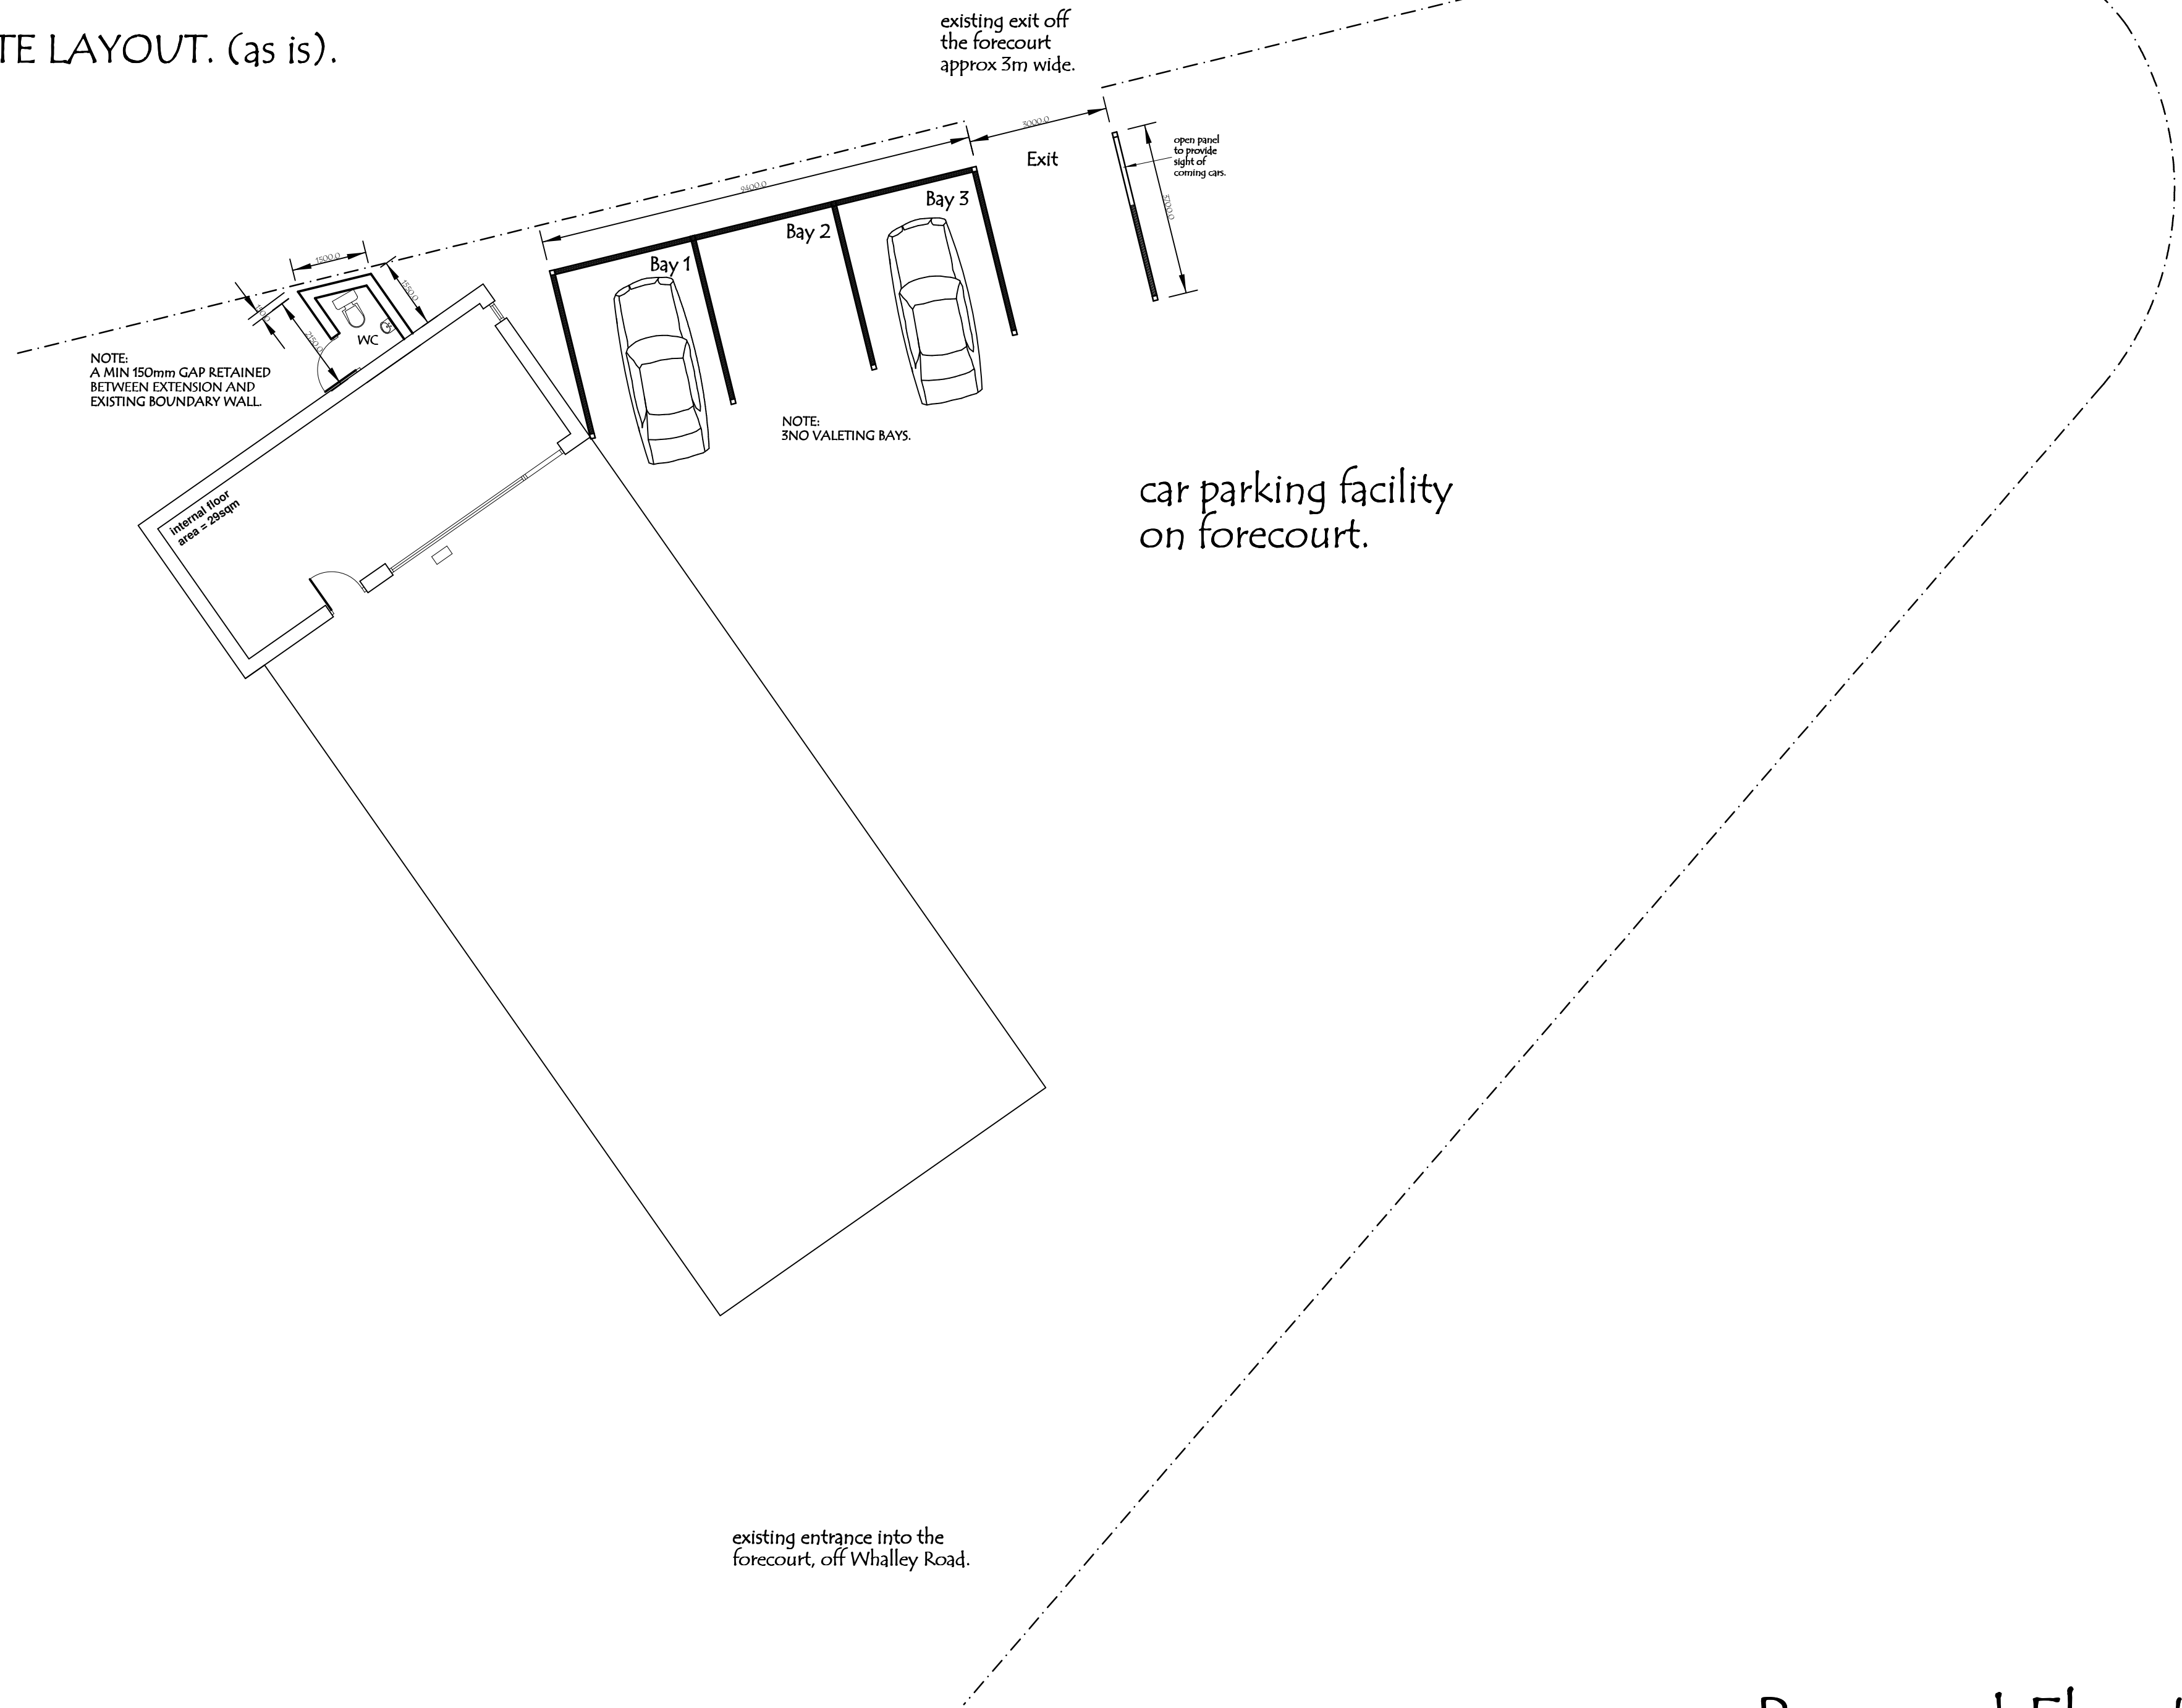

NOTES

GENERAL NOTES FOR BUILDING REGULATIONS PURPOSES.

ELECTRICAL:
ALL ELECTRICAL WORKS REQUIRED TO MEET THE REQUIREMENTS OF PART P (ELECTRIC SAFETY) MUST BE DESIGNED, INSTALLED AND INSPECTED AND TESTED BY A PERSON COMPETENT TO DO SO.

PRIOR TO COMPLETION THE COUNCIL MUST BE SATISFIED THAT PART P HAS BEEN COMPLIED WITH. THIS MAY REQUIRE AN APPROPRIATE BS7671 ELECTRICAL INSTALLATION CERTIFICATE TO BE ISSUED FOR THE WORK BY A PERSON COMPETENT TO DO SO.

SIZES AND STRENGTHS OF ALL MATERIALS AND WORKSMANSHIP TO COMPLY FULLY WITH ALL CURRENT, RELEVANT BUILDING REGULATIONS AND BS CODES OF PRACTICE, AND N.H.B.C AND ROBUST DETAILS SPECIFICATION.

THIS DRAWING IS COPYRIGHT AND VESTED WITH KHALID KHAN ASSOCIATES AND ONLY REFERS TO THE WORKS AT 60 ACCINGTON RD FOR MR AMJAD SHAH. AND SHALL NOT BE USED FOR ANY OTHER ADDRESS OR SIMILAR WORKS. OTHERWISE THE OWNER WILL BE LIABLE TO LEGAL PROCEEDINGS.

THIS DRAWING IS TO BE CHECKED AND VERIFIED BY THE CONTRACTOR PRIOR TO WORKS COMMENCING ON SITE. FOR CLARIFICATION OF QUERIES CONTACT KHALID KHAN 07798 686430.

Client
MR AMJAD SHAH.

Project
ERECTION OF A SINGLE STOREY VALETING BAY, WITH A SINGLE STOREY WC EXTENSION TO REAR (RETROSPECTIVE).

Location
PETRE GARAGE
WHALLEY ROAD
LANGHO NEAR BLACKBURN
BB6 8AB.

Date / Scale
March 2010 Scale: 1:100

Copyright
Khalid Khan & Associates
Surveyors & Architectural Consultants
MAJID HOUSE, 109 WHALLEY RANGE,
BLACKBURN, LANCASHIRE, BB1 6EE
t: 54464, f: 580228 m: 07798 686430
e: khalid@kassoc.co.uk
www.khalidkhanassociates.co.uk

References

REFER TO 023/03/10/001@A1 FOR EXISTING ELEVATIONS & FLOOR LAYOUT.

Draw No
023/03/10/002@A1

Proposed Elevations & Floor Layout.

www.khalidkhanassociates.co.uk
a Khalid Khan Associates Copyright.