
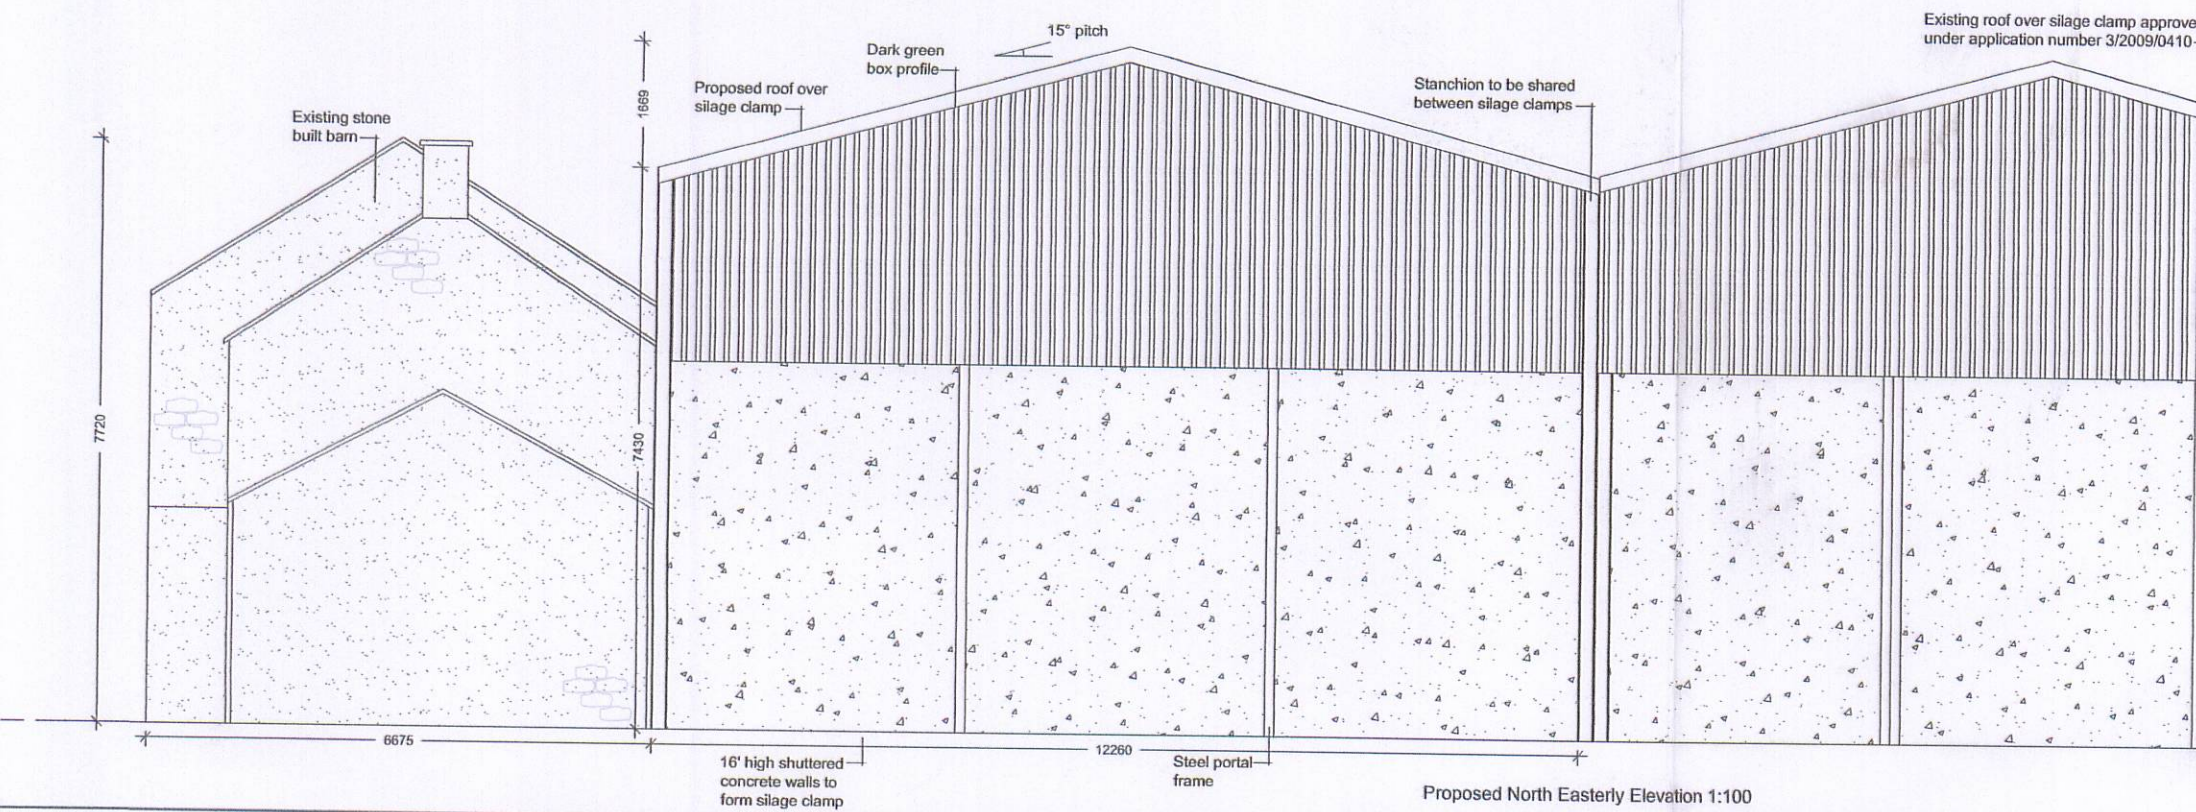
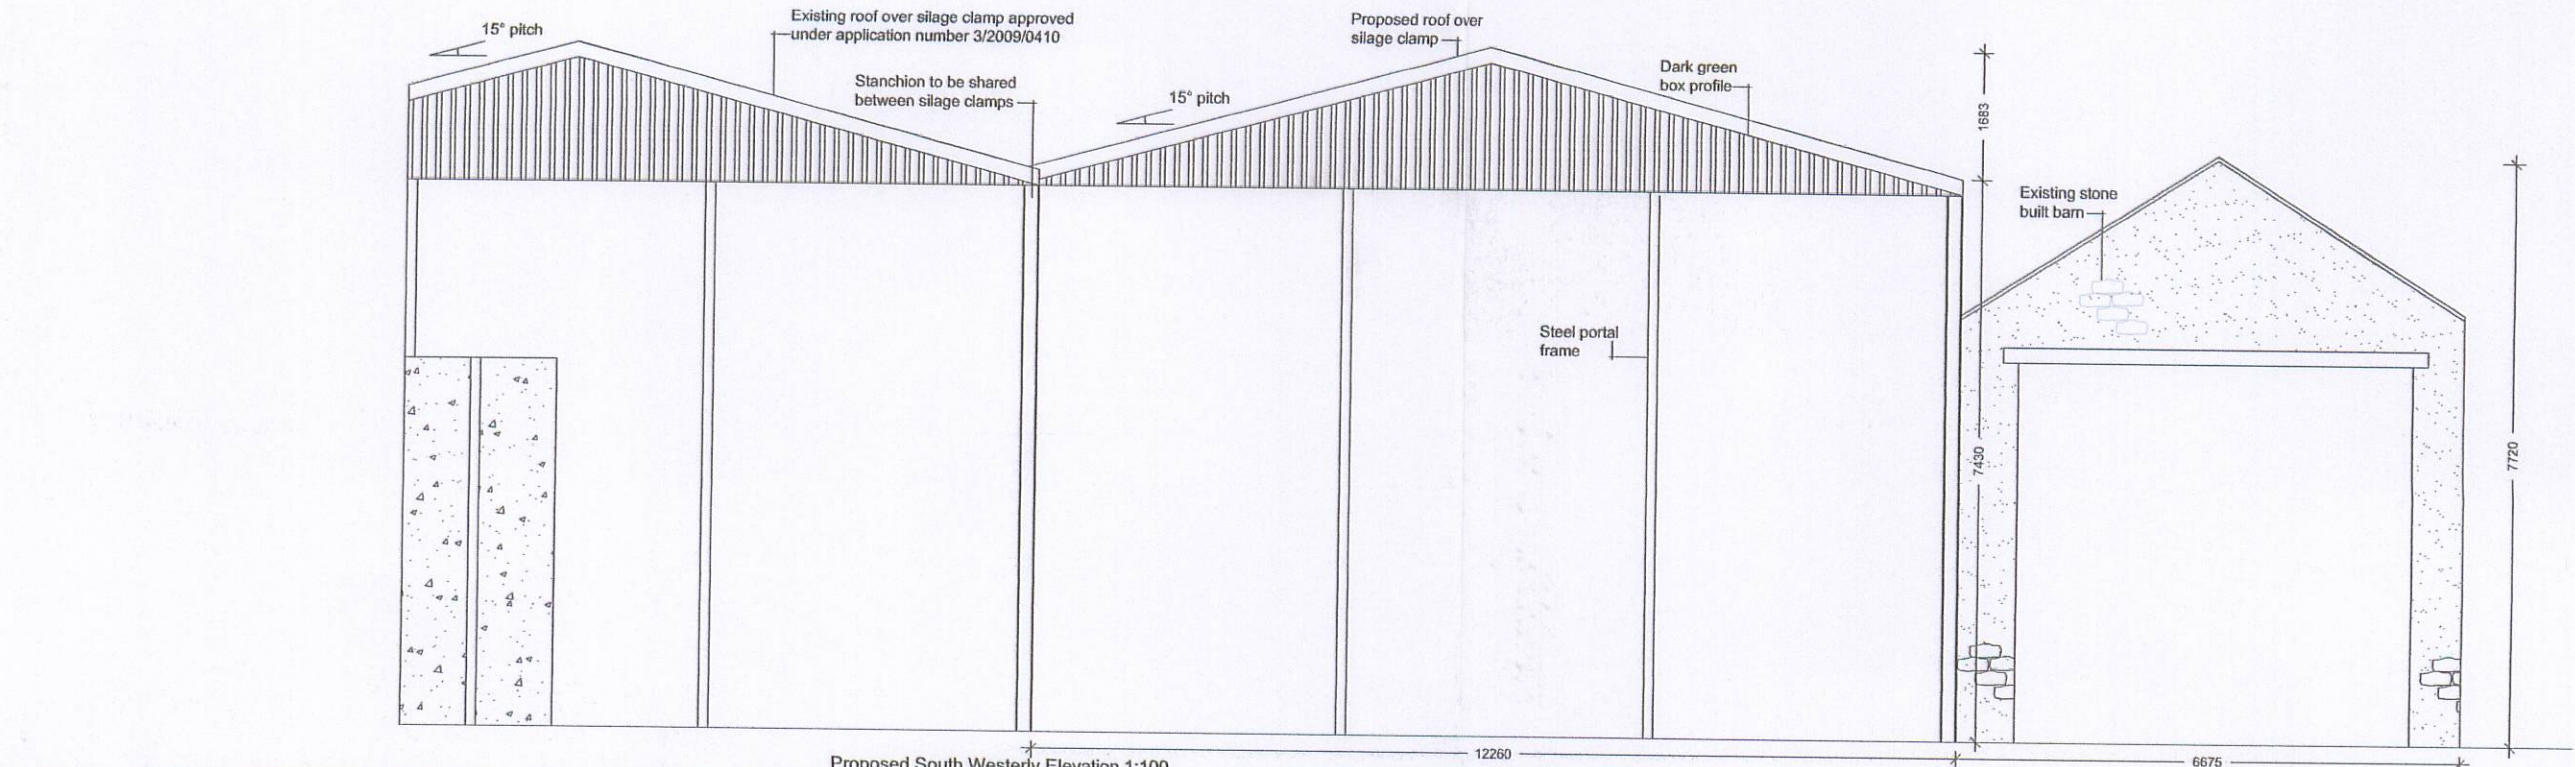
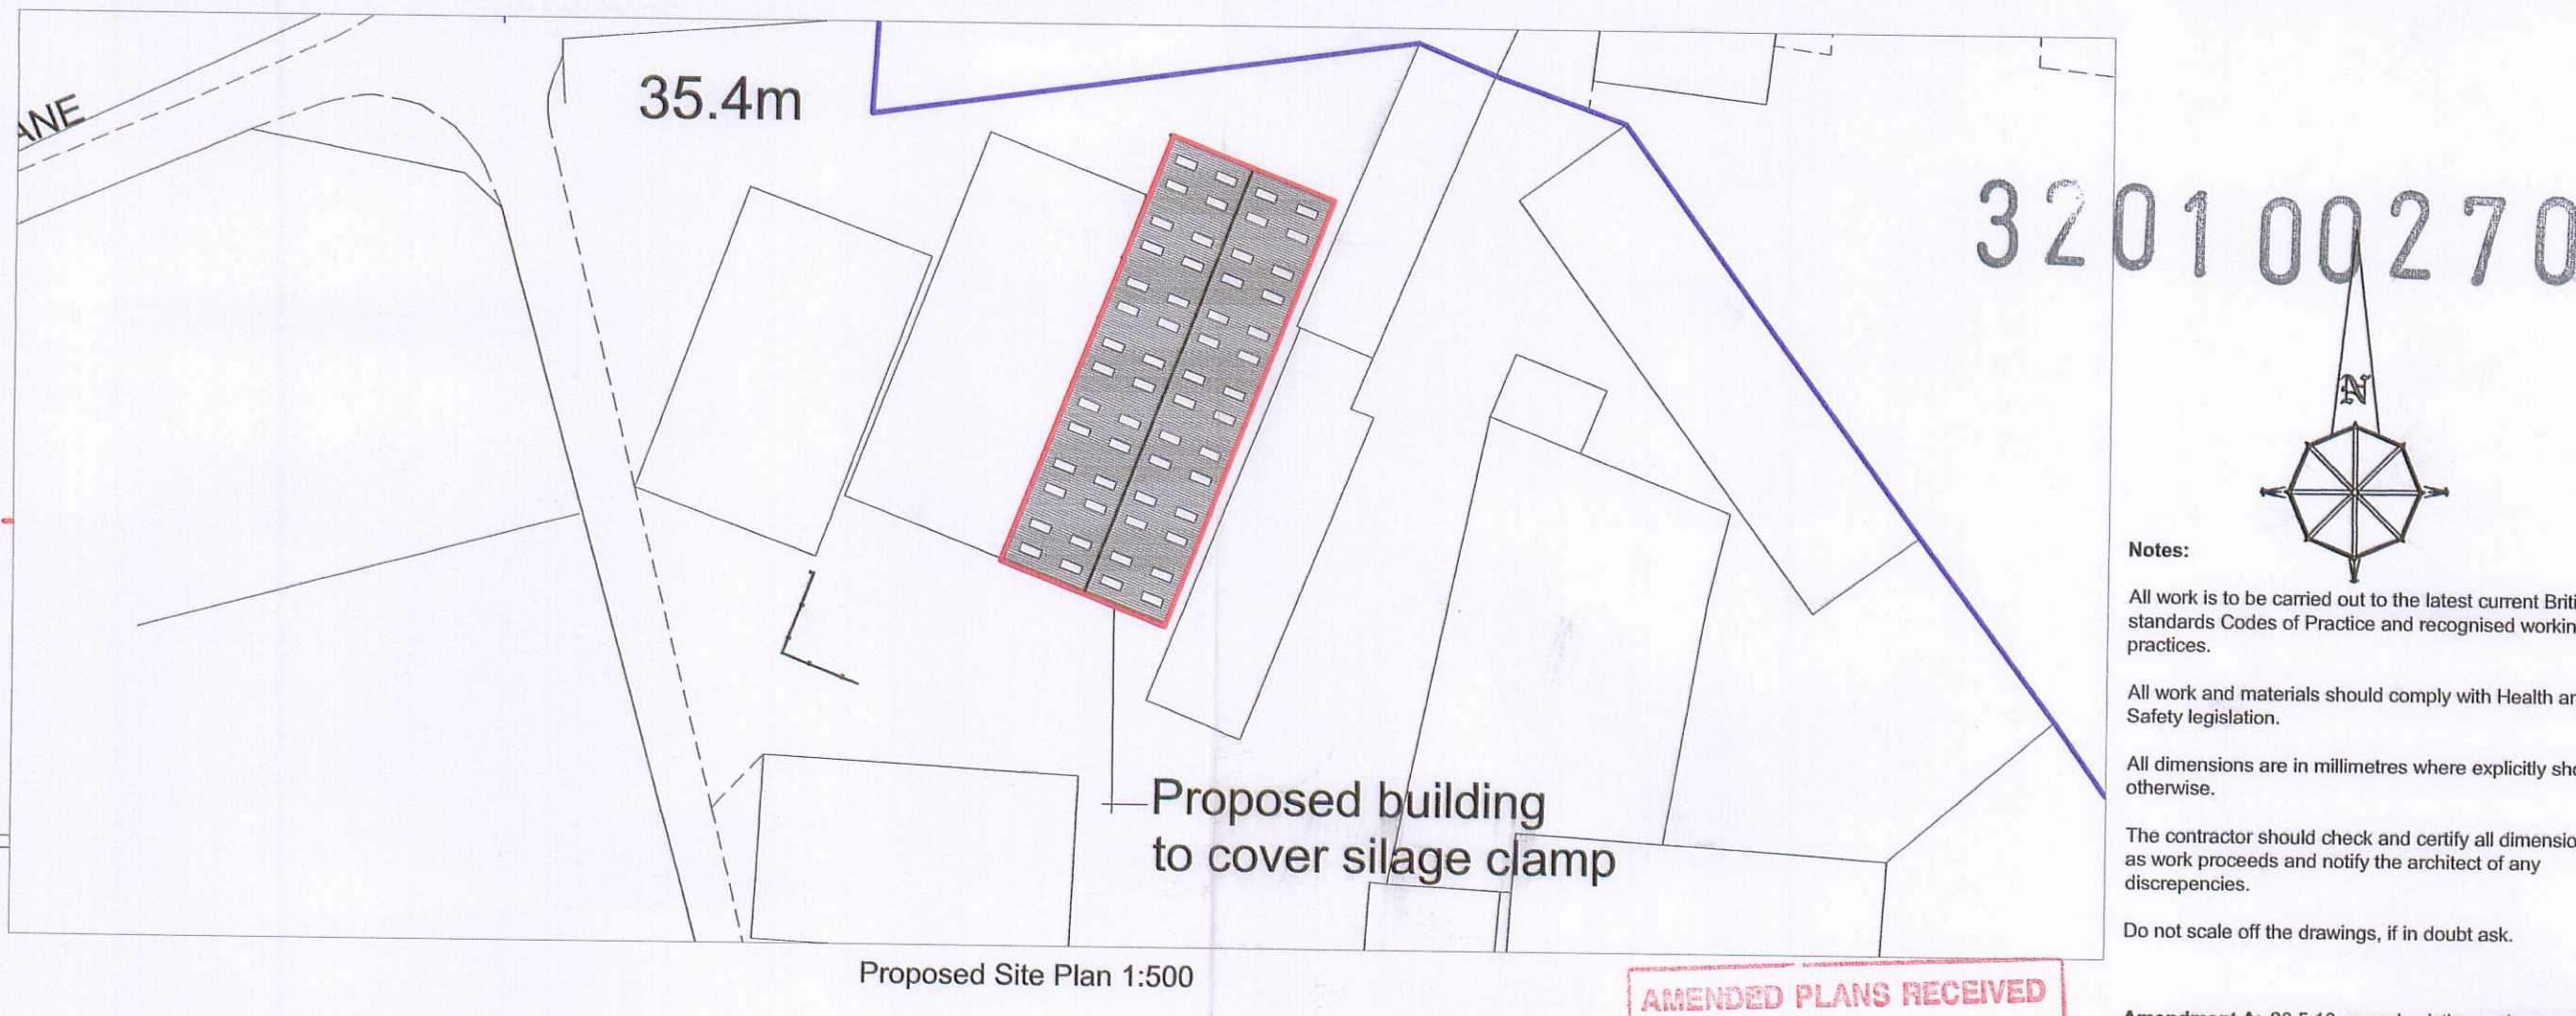
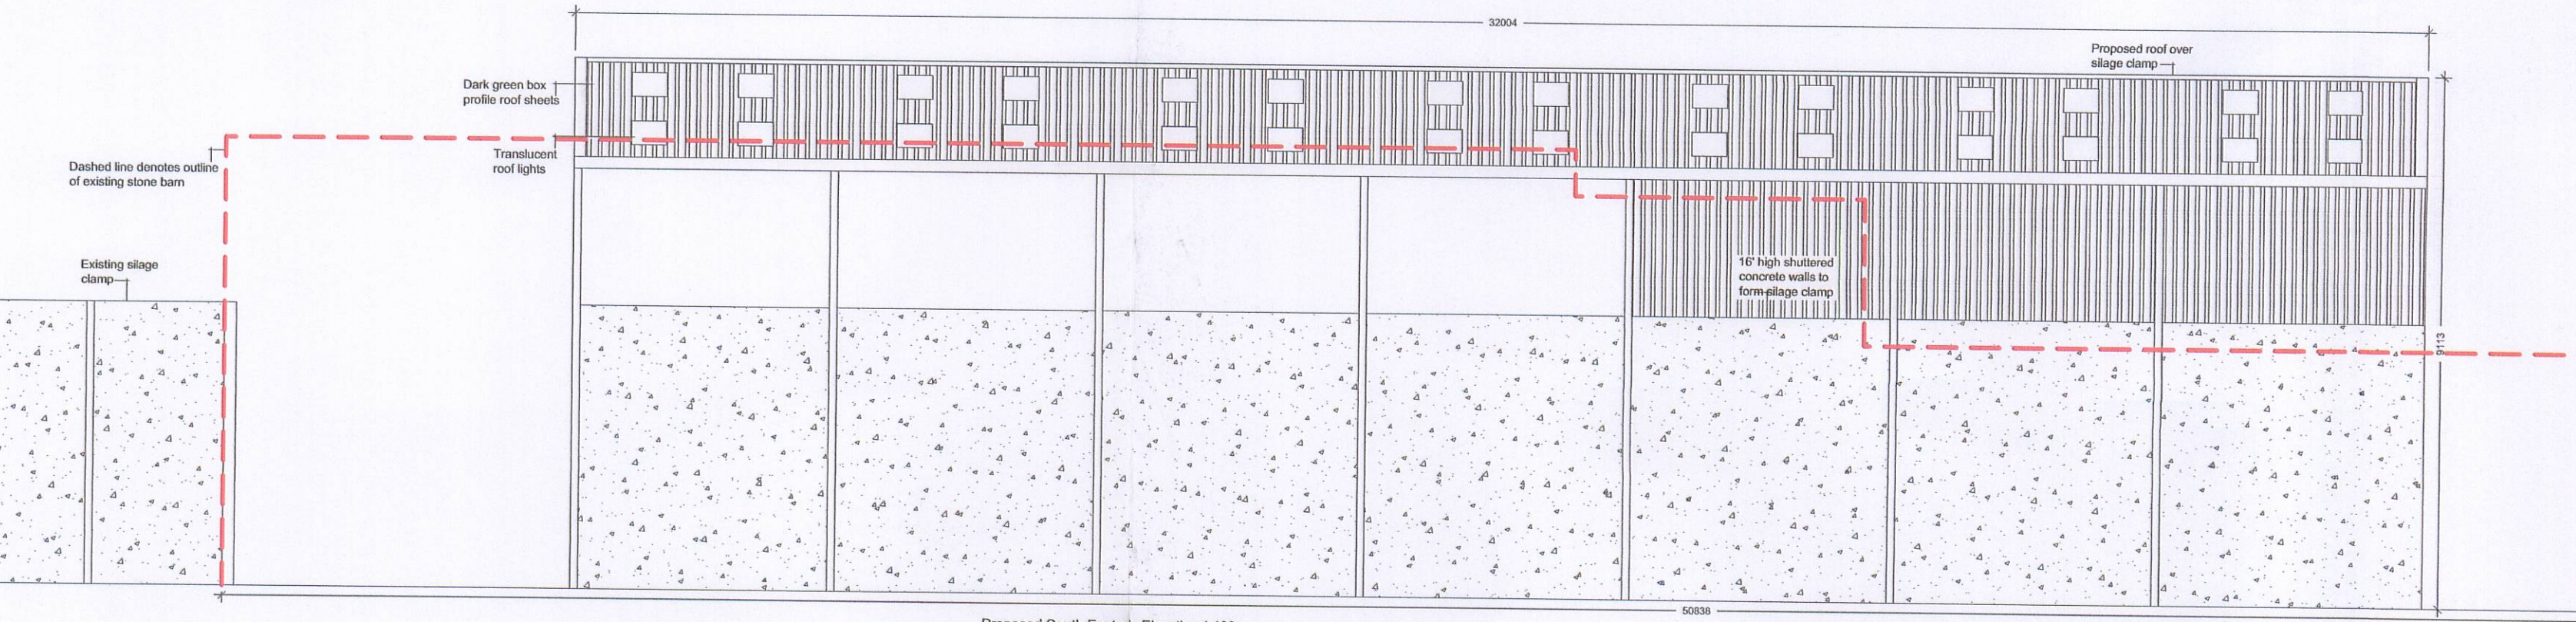


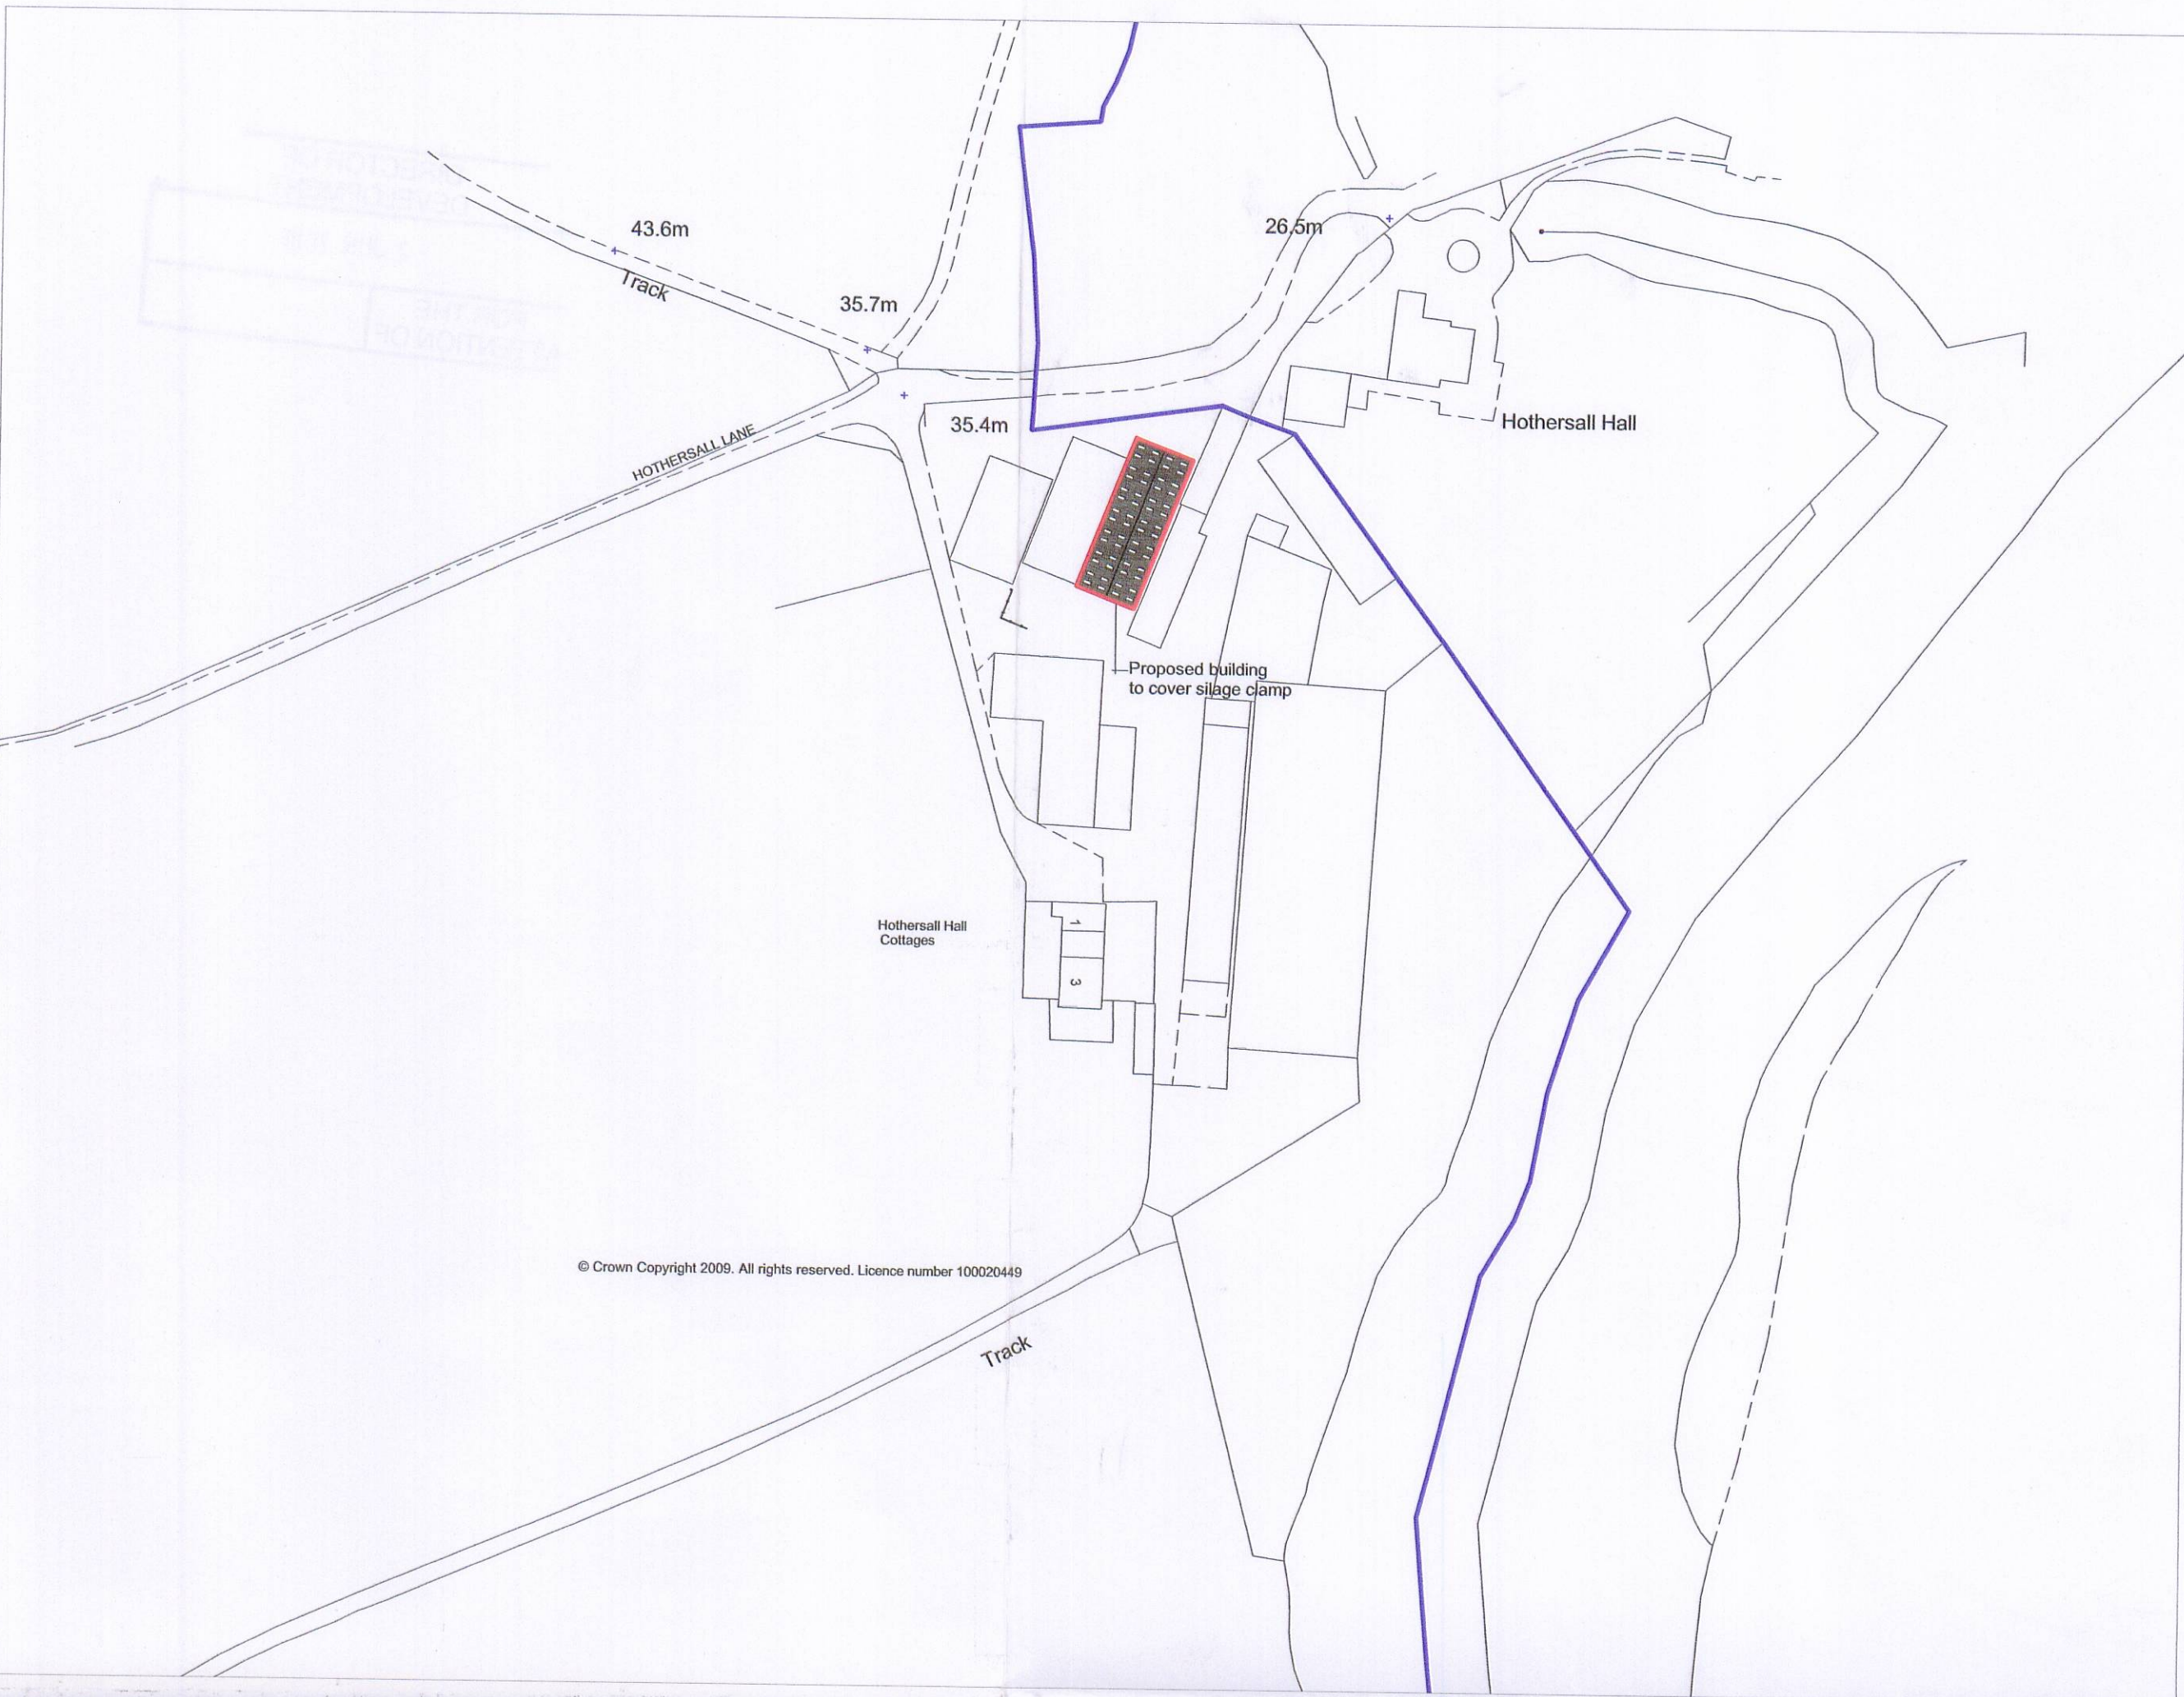

Notes:
All work is to be carried out to the latest current British standards Codes of Practice and recognised working practices.
All work and materials should comply with Health and Safety legislation.
All dimensions are in millimetres where explicitly shown otherwise.
The contractor should check and certify all dimensions as work proceeds and notify the architect of any discrepancies.
Do not scale off the drawings, if in doubt ask.

Amendment A: 20.5.10 amend existing and proposed details to reflect comments made by LPA. Submit plans to LPA for approval.
PROPOSED PLANNING DRAWINGS - proposed alterations.

G H A
GUY HUNTER ASSOCIATES
Chartered Surveyors
34, Millgate
Catherton
Lancashire BB7 2DP
T: 01200 442301
F: 01200 442302
Email: info@ghaonline.co.uk

Title: Proposed silage clamp & roof over clamp at Hothersall Farm, Hothersall Lane, Ribchester, PR3 2XB

Project No: S18/111601 Drawn: A/JM

Client: Messrs Bizard

Date: 23.3.10 Scale: 1:100/500/1:500

Amendments: A