
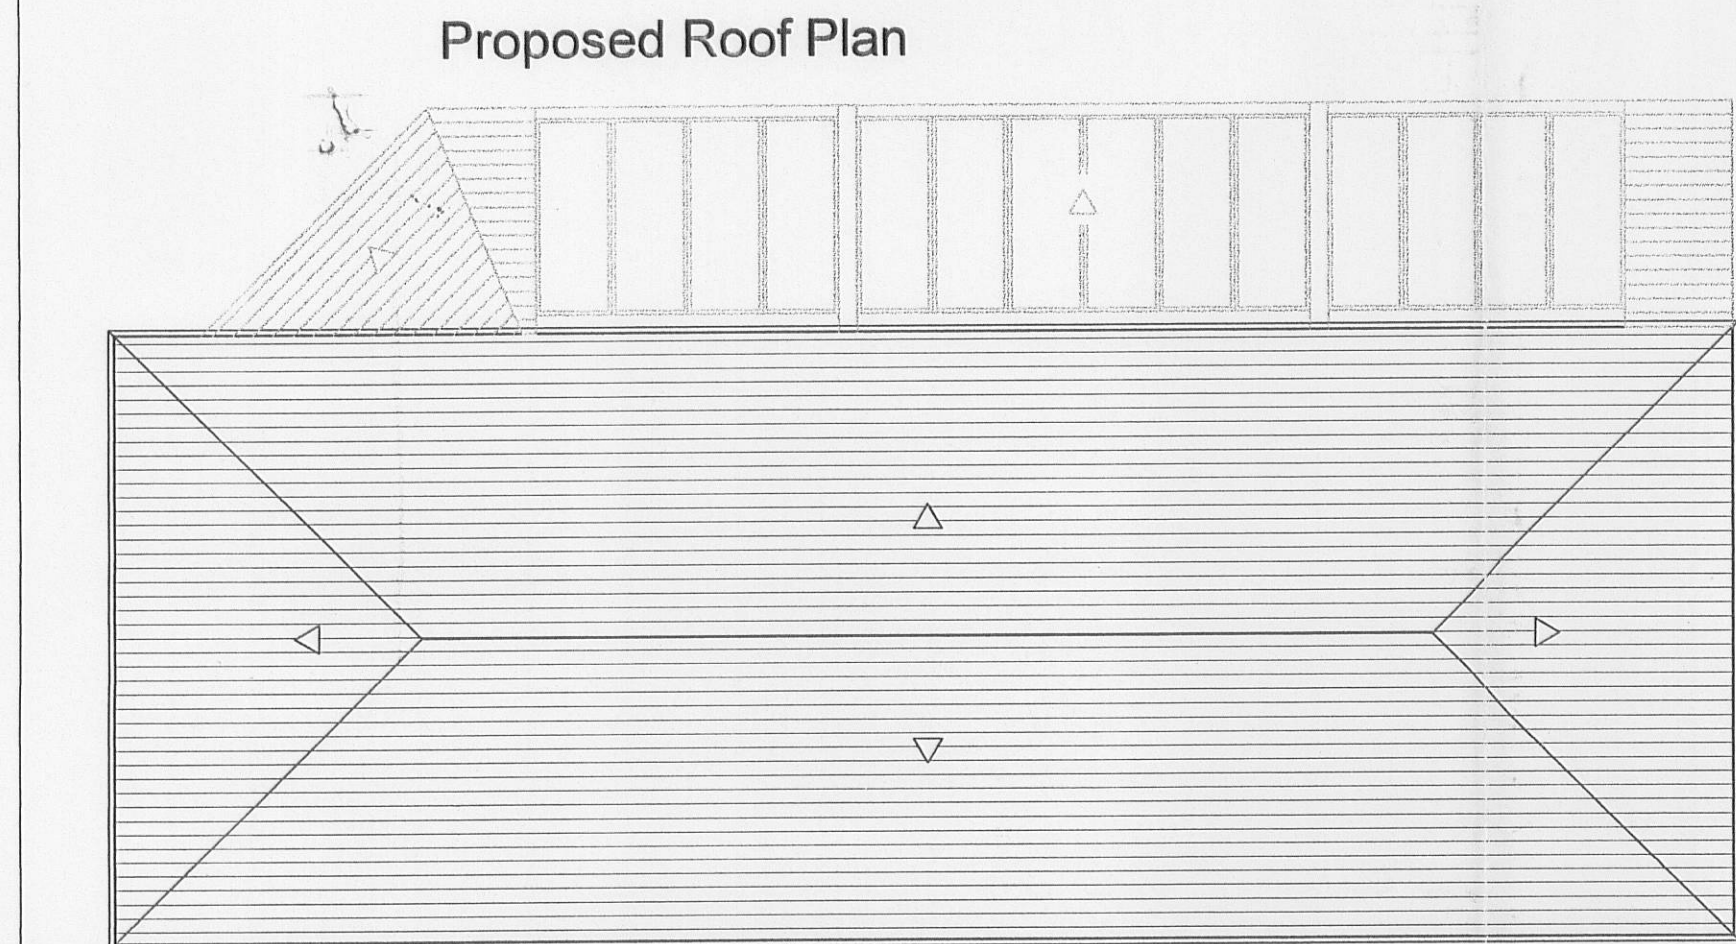
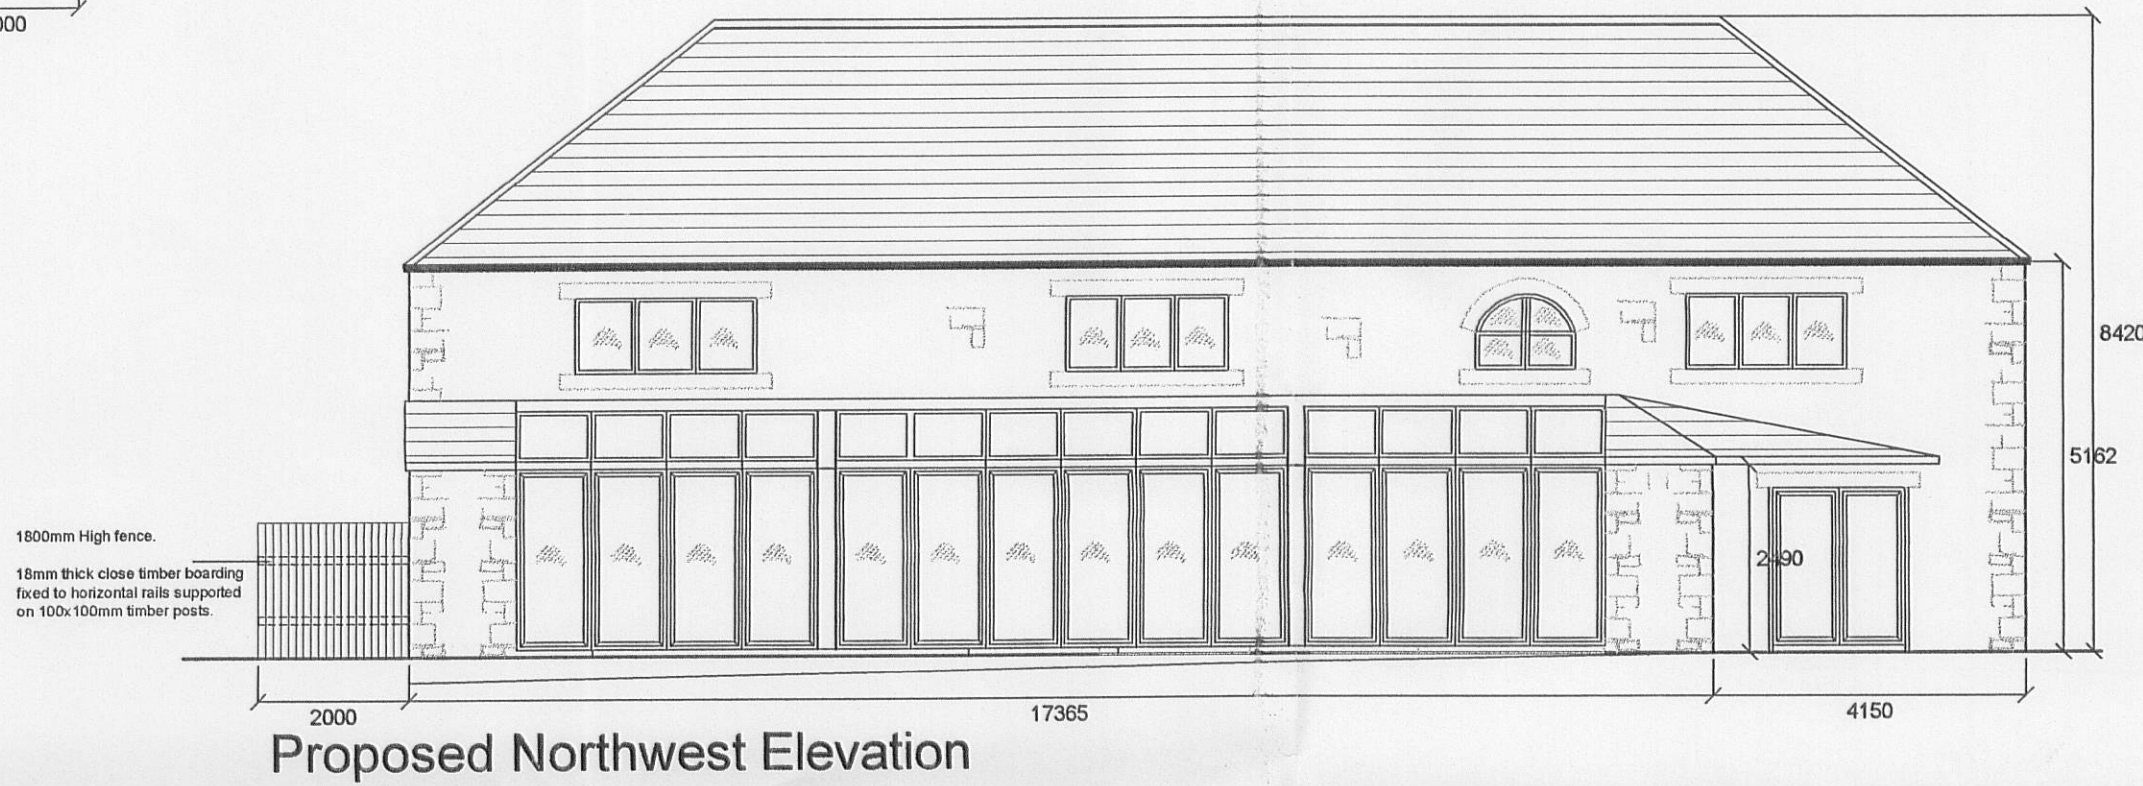
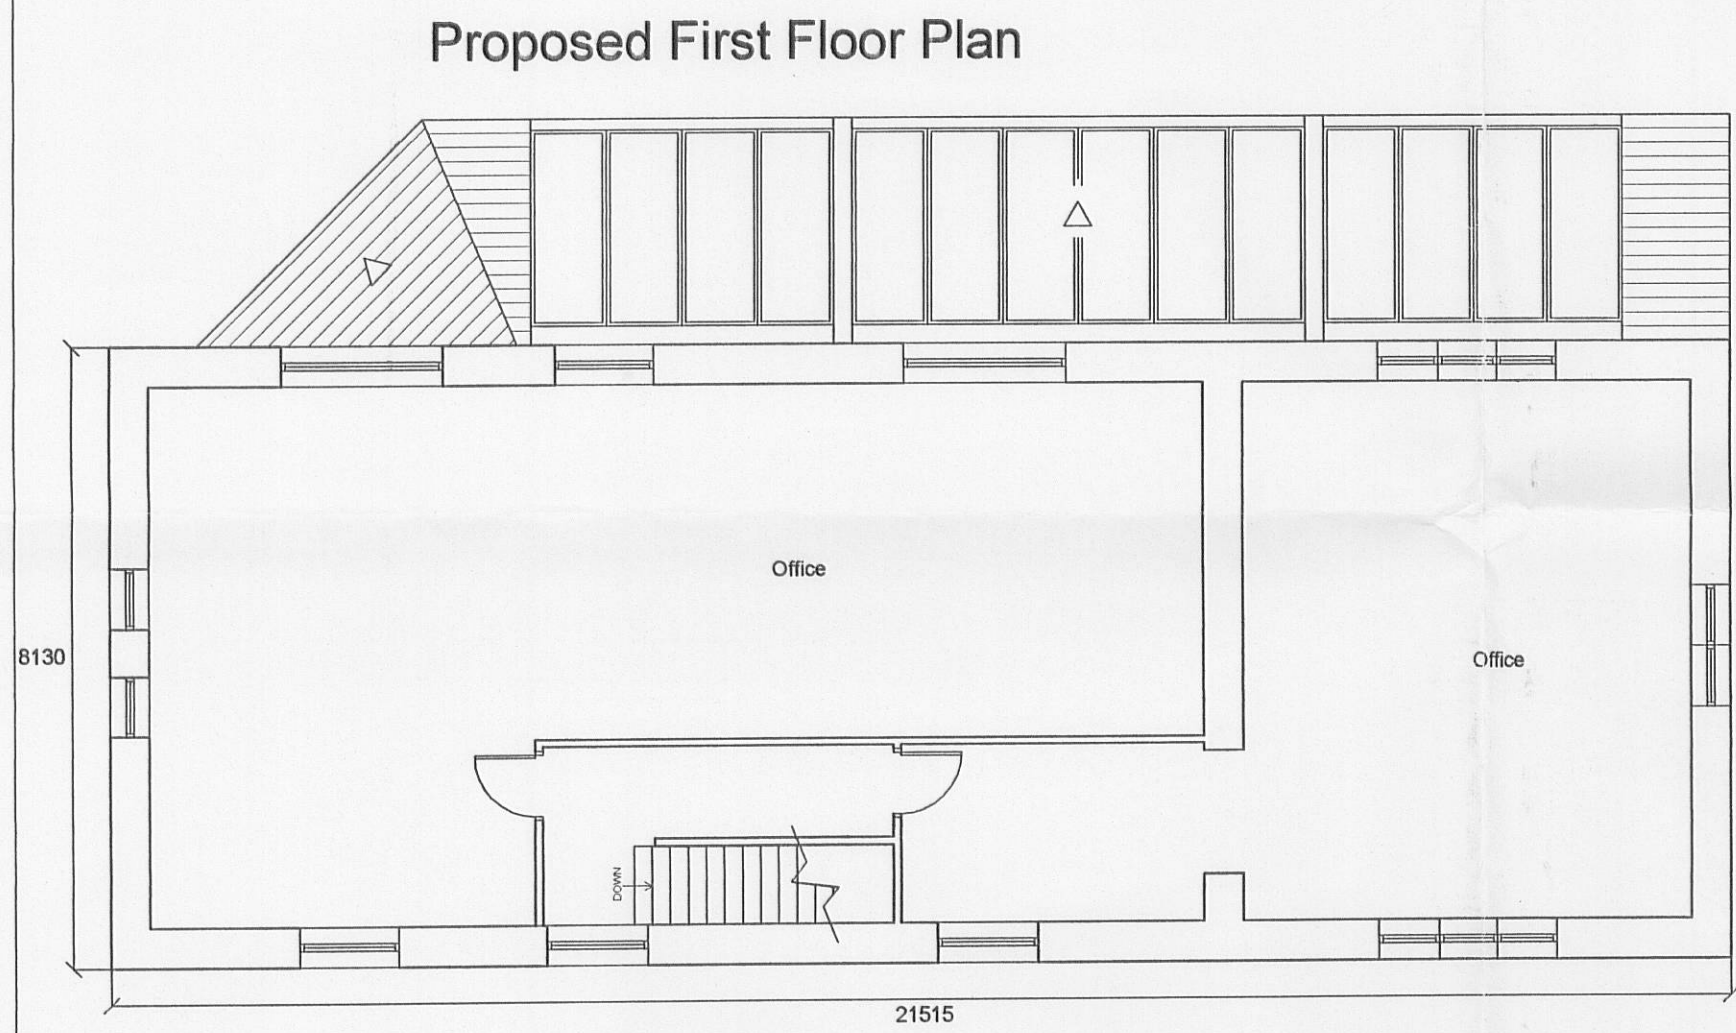
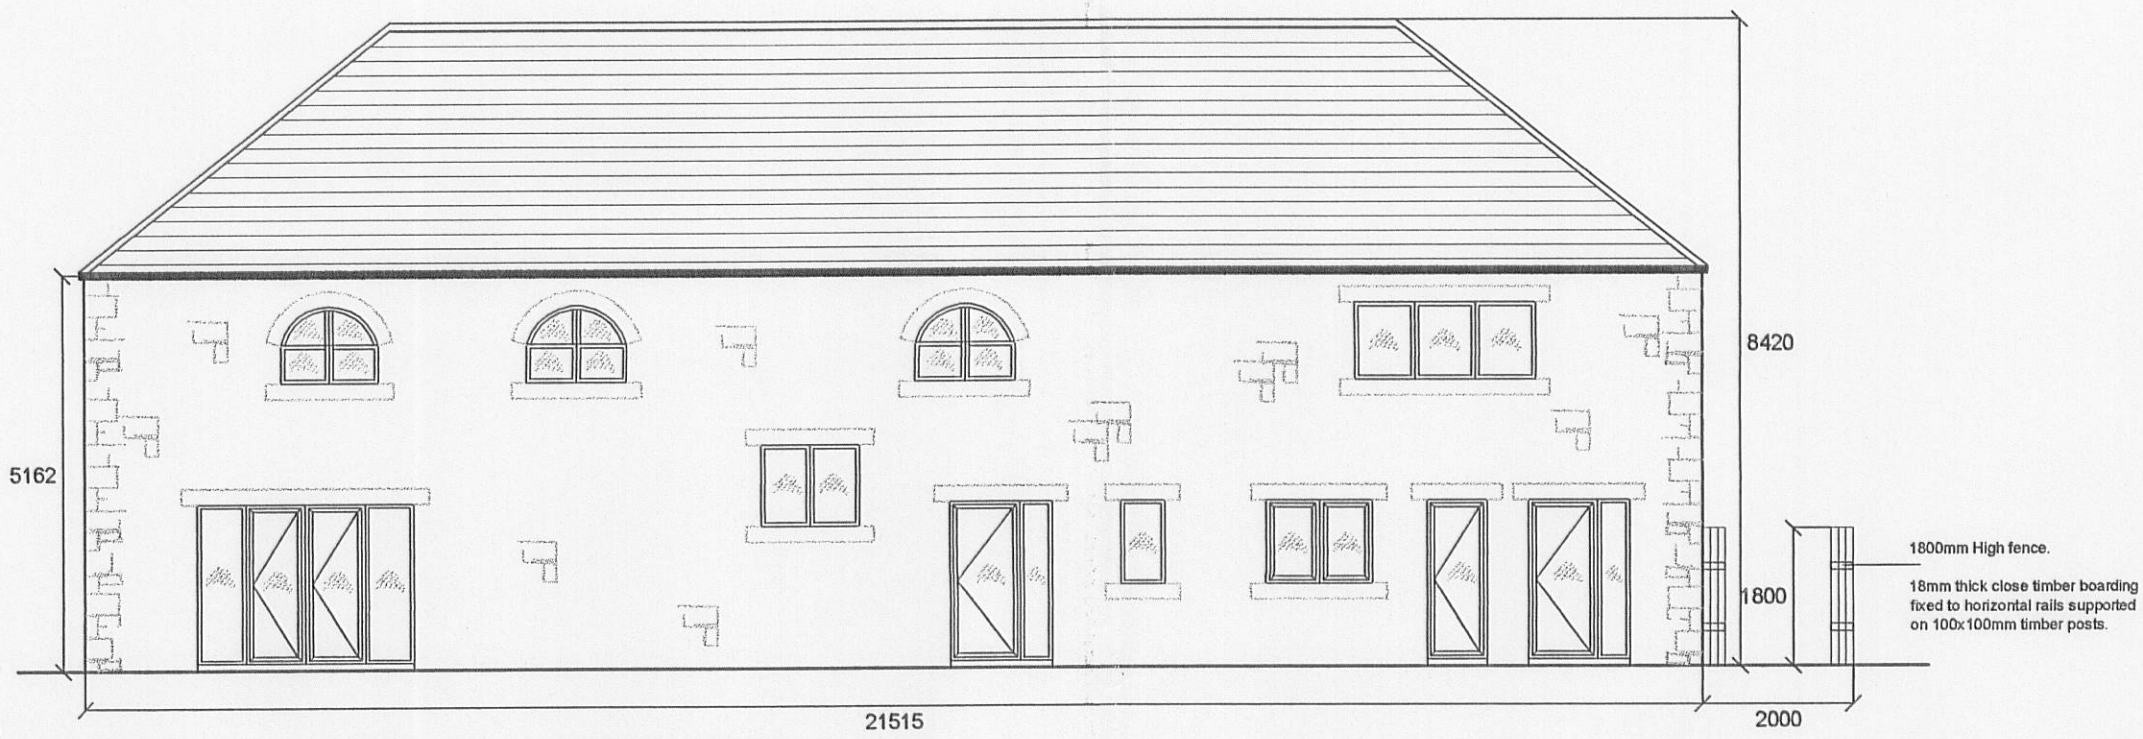


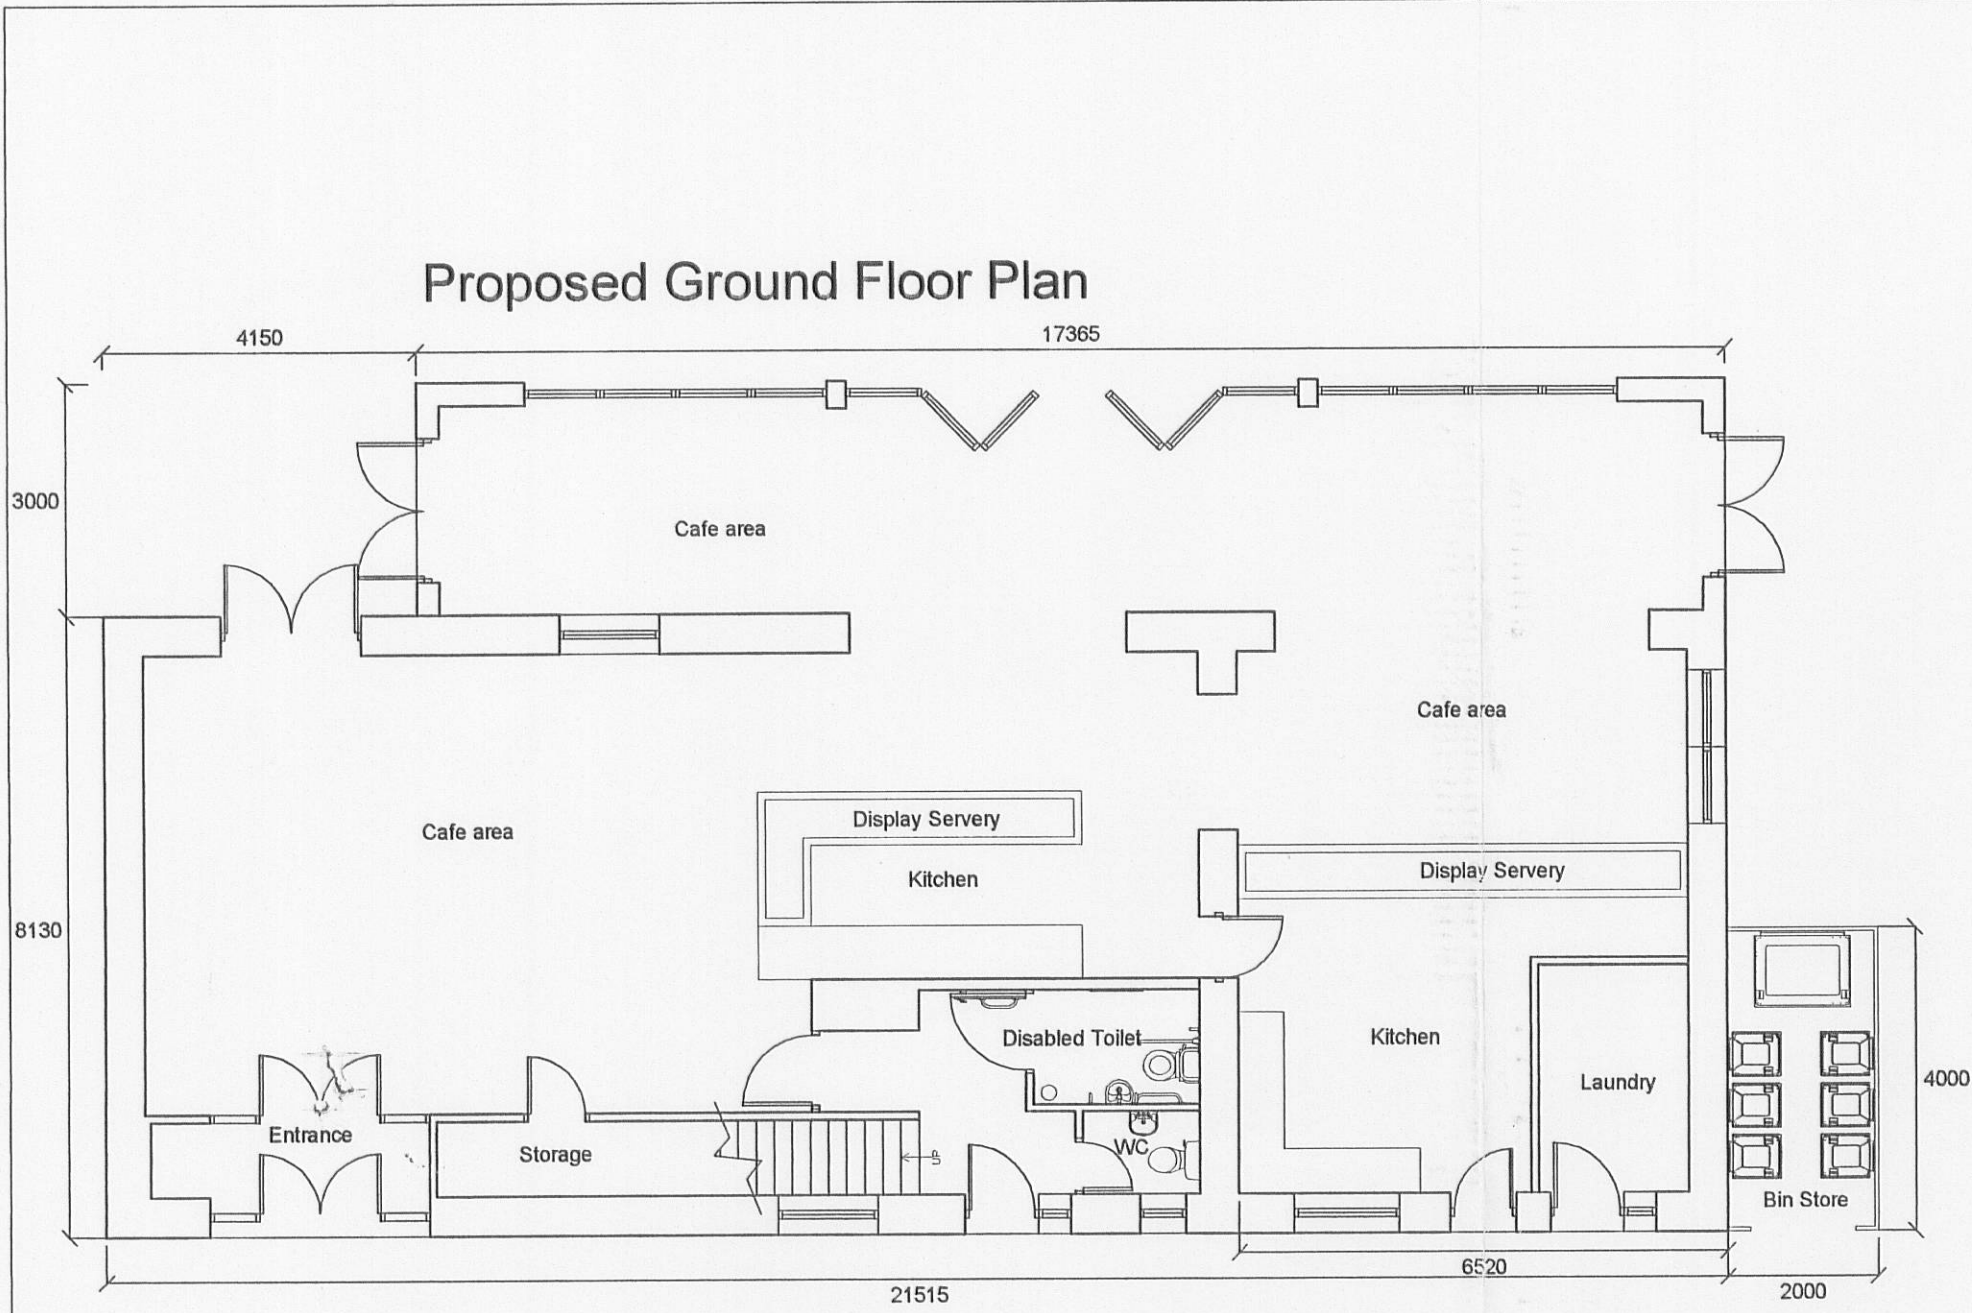

Notes:

All work is to be carried out to the latest current British standards Codes of Practice and recognised working practices.


All work and materials should comply with Health and Safety legislation.

All work and materials to be approved by the District Authority Building Control Officer.

All dimensions are in millimetres unless where explicitly shown otherwise.

The contractor should check and certify all dimensions as work proceeds and notify the architect of any discrepancies.

Do not scale off the drawings, if in doubt ask.

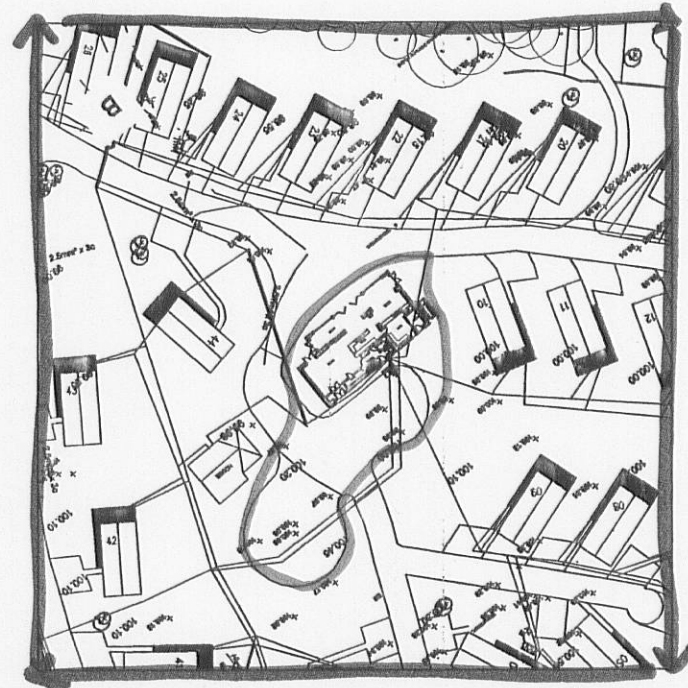

Location Plan
1:1250

320100277P

Amendment B: 25.03.10 Laundry room added
Amendment A: 24.03.10 Length of Conservatory decreased

Reedley

Chartered Town Planning & Architectural Consultancy

2 Reedley Business Centre, Redman Road
Reedley, Burnley, Lancashire, BB10 2TY

Tel: 01282 834834 Fax: 01282 451666
eMail: planning@reedley.co.uk

Title: Proposed Extension to Reception Building/Coffee Shop, Ribblesdale Park, Mill Lane, Gisburn,

PROPOSED PLANS AND ELEVATIONS

Project No: HIN/12 Dwg 02B **Drawn:** NYB

Client: Mr Guy Hindley

Date: 08.03.10 **Scale:** 1:100

Amendments: A B