

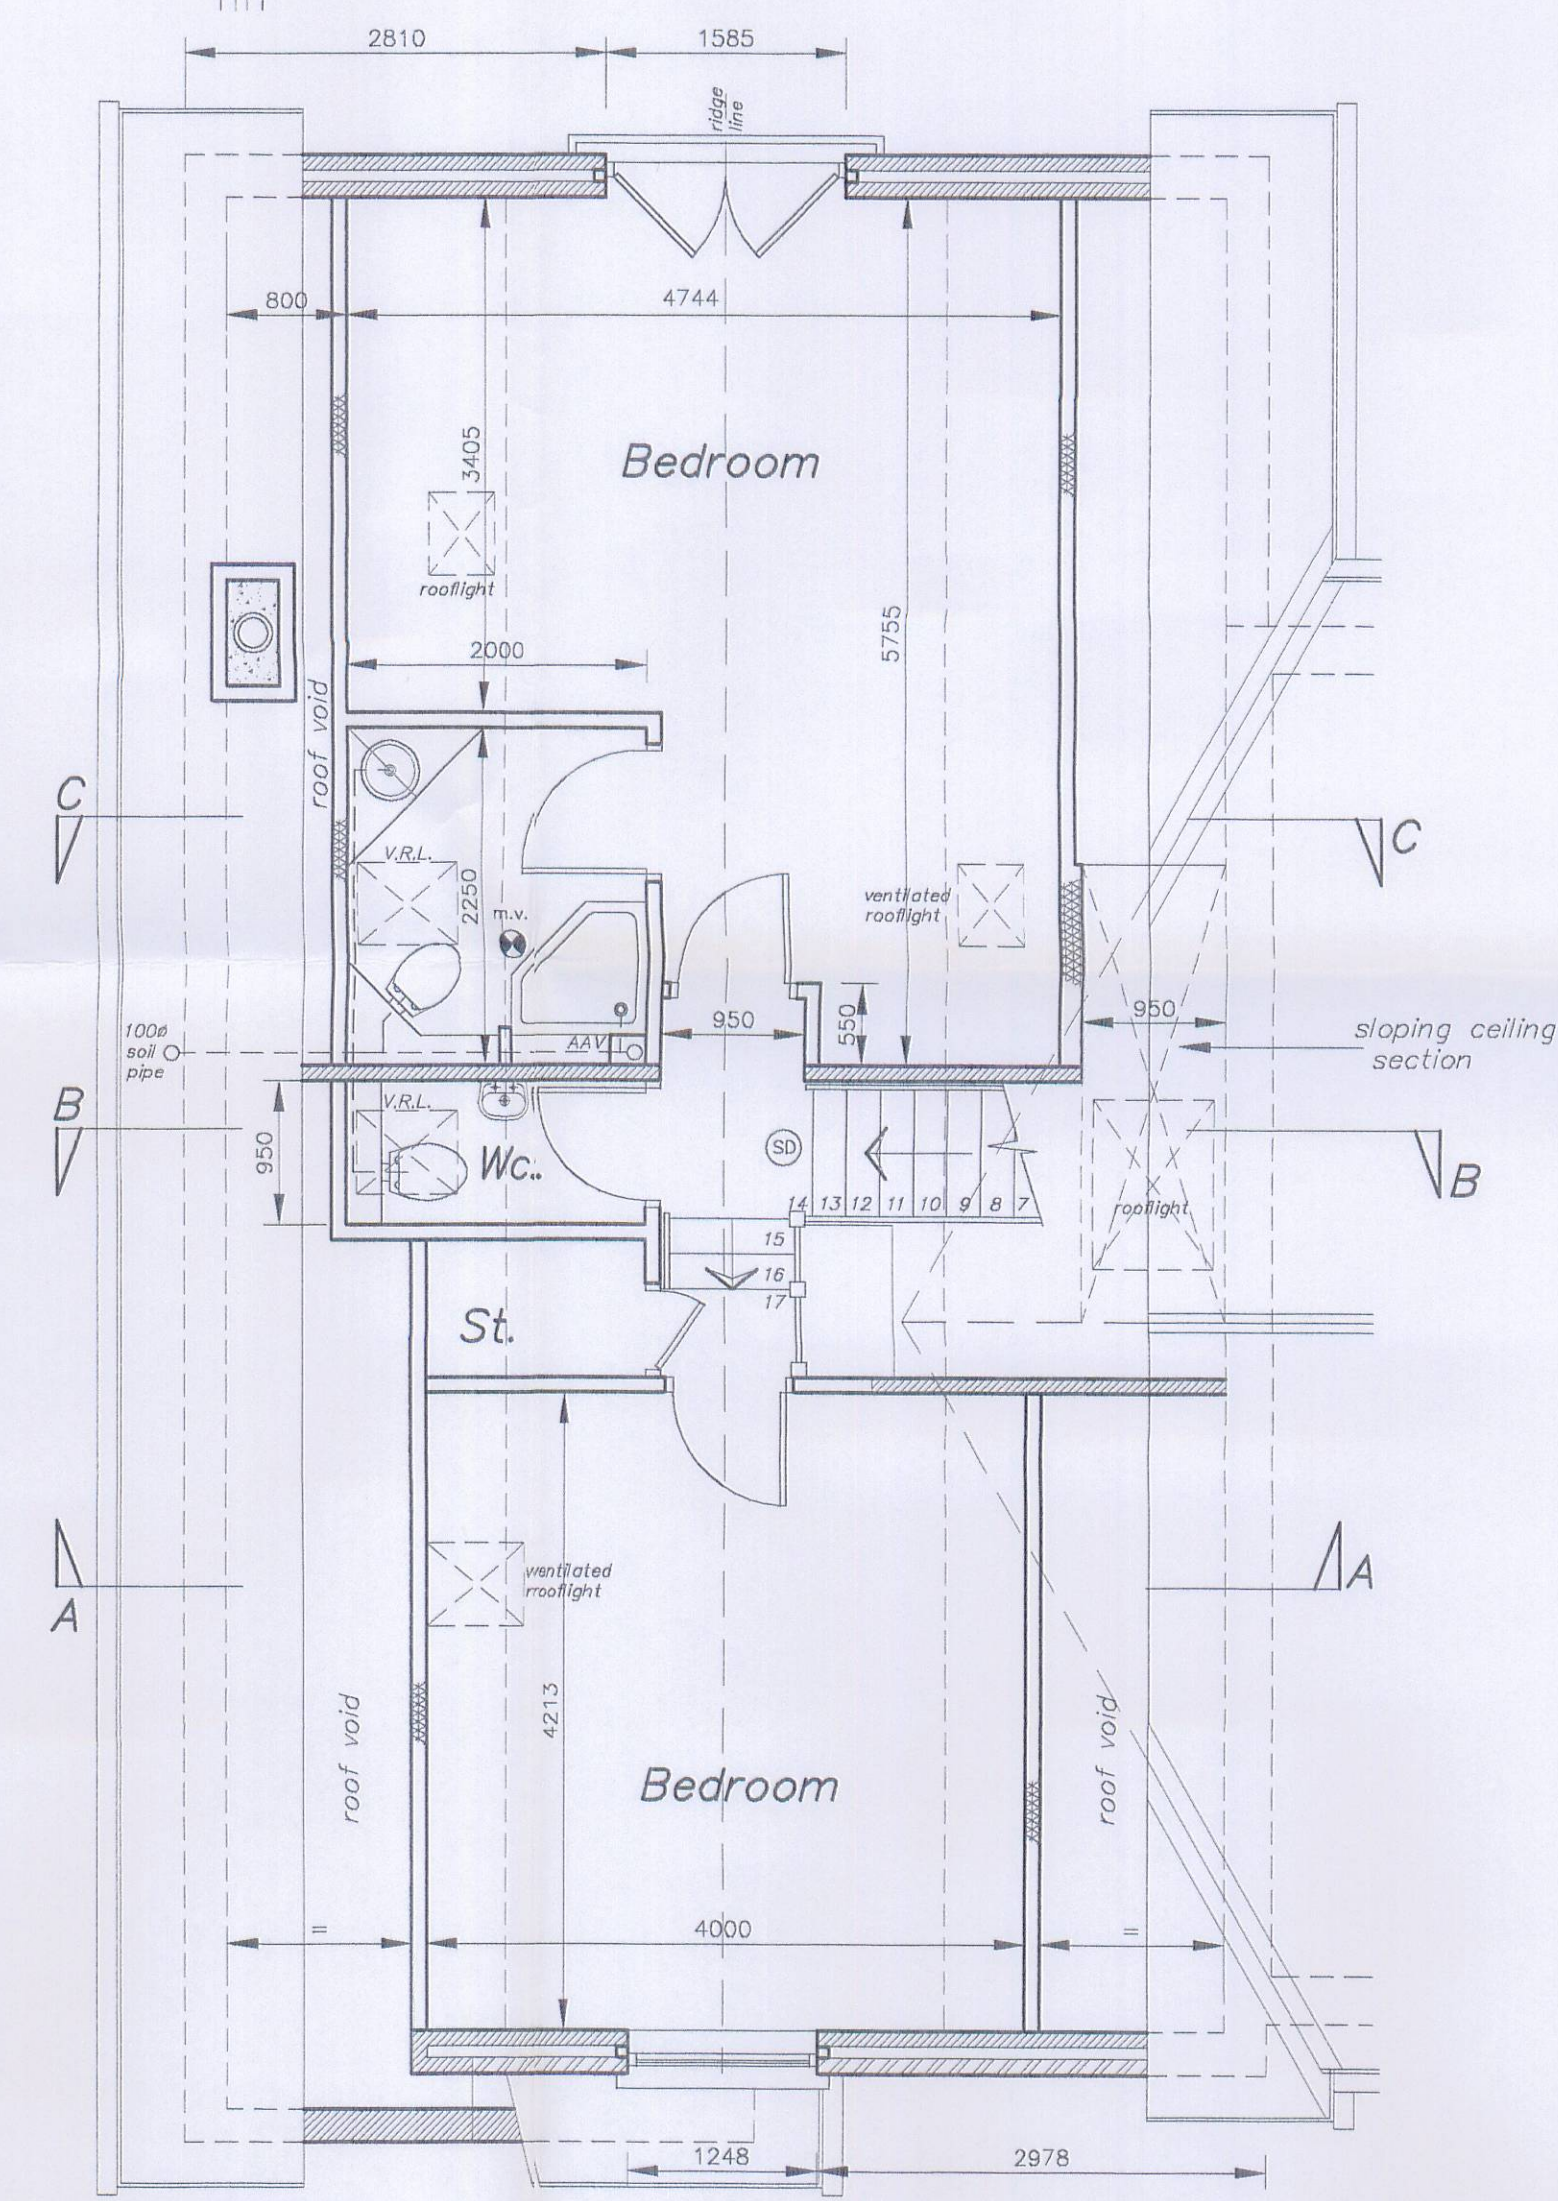
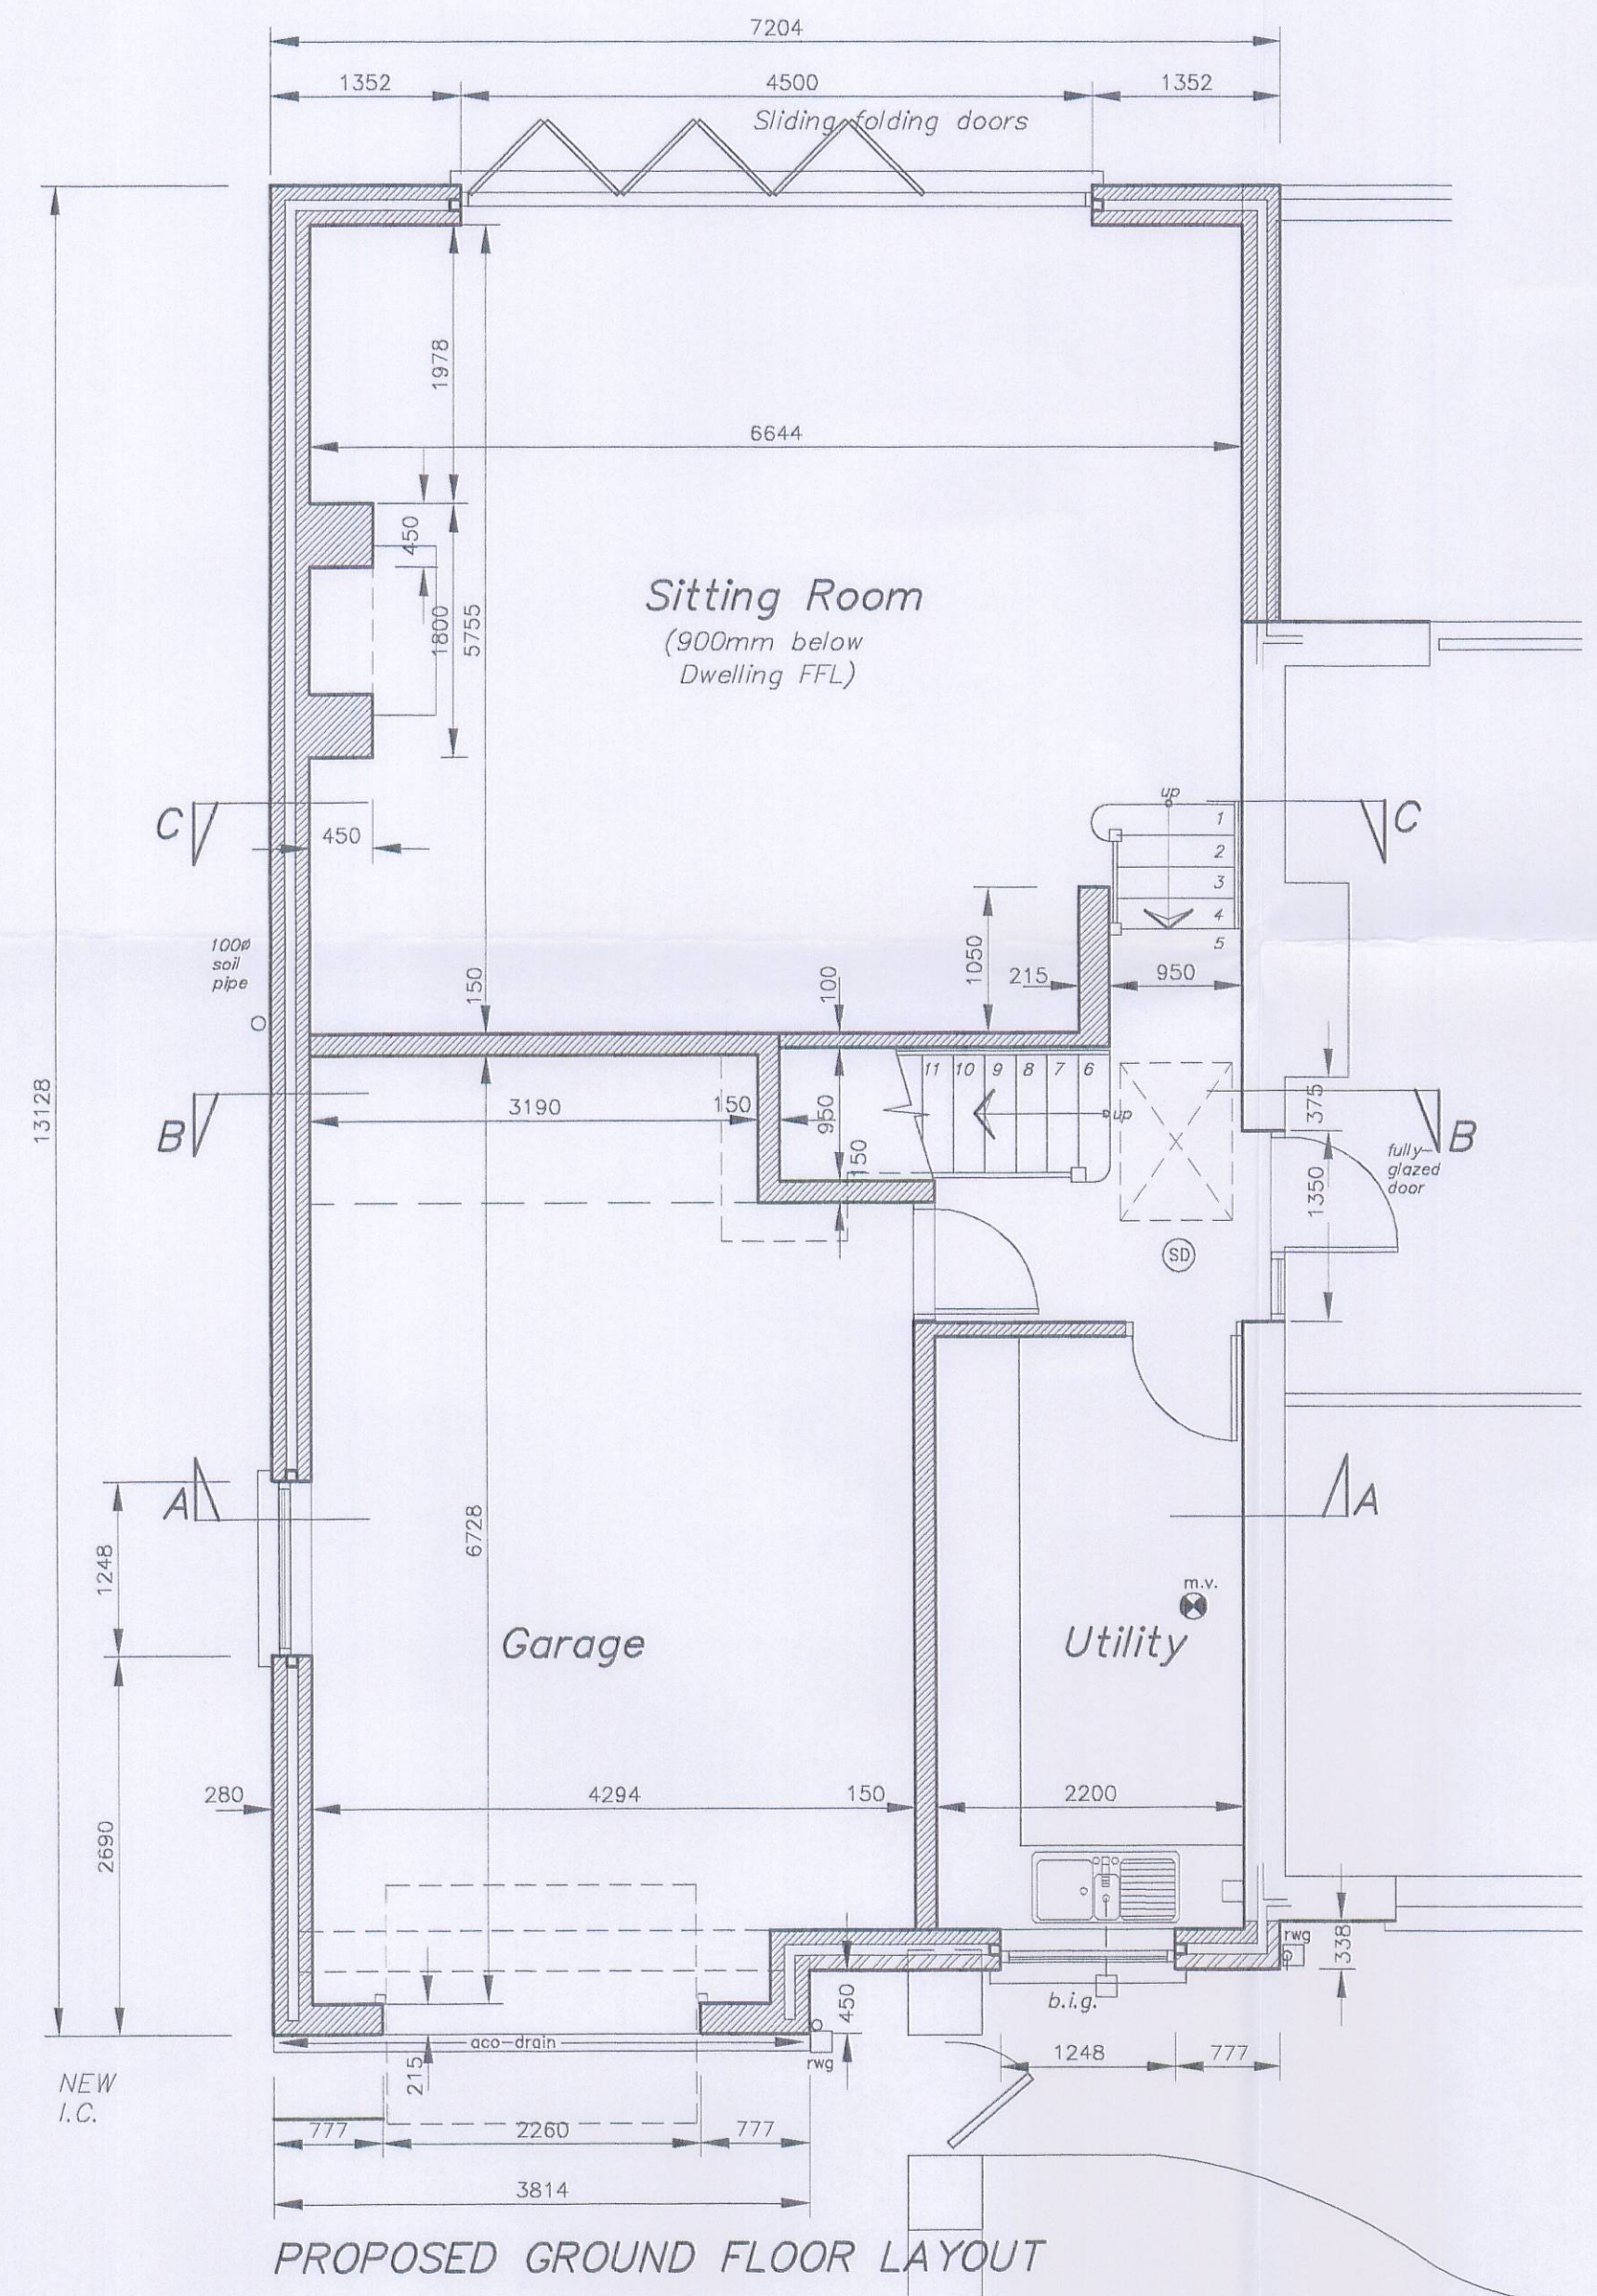
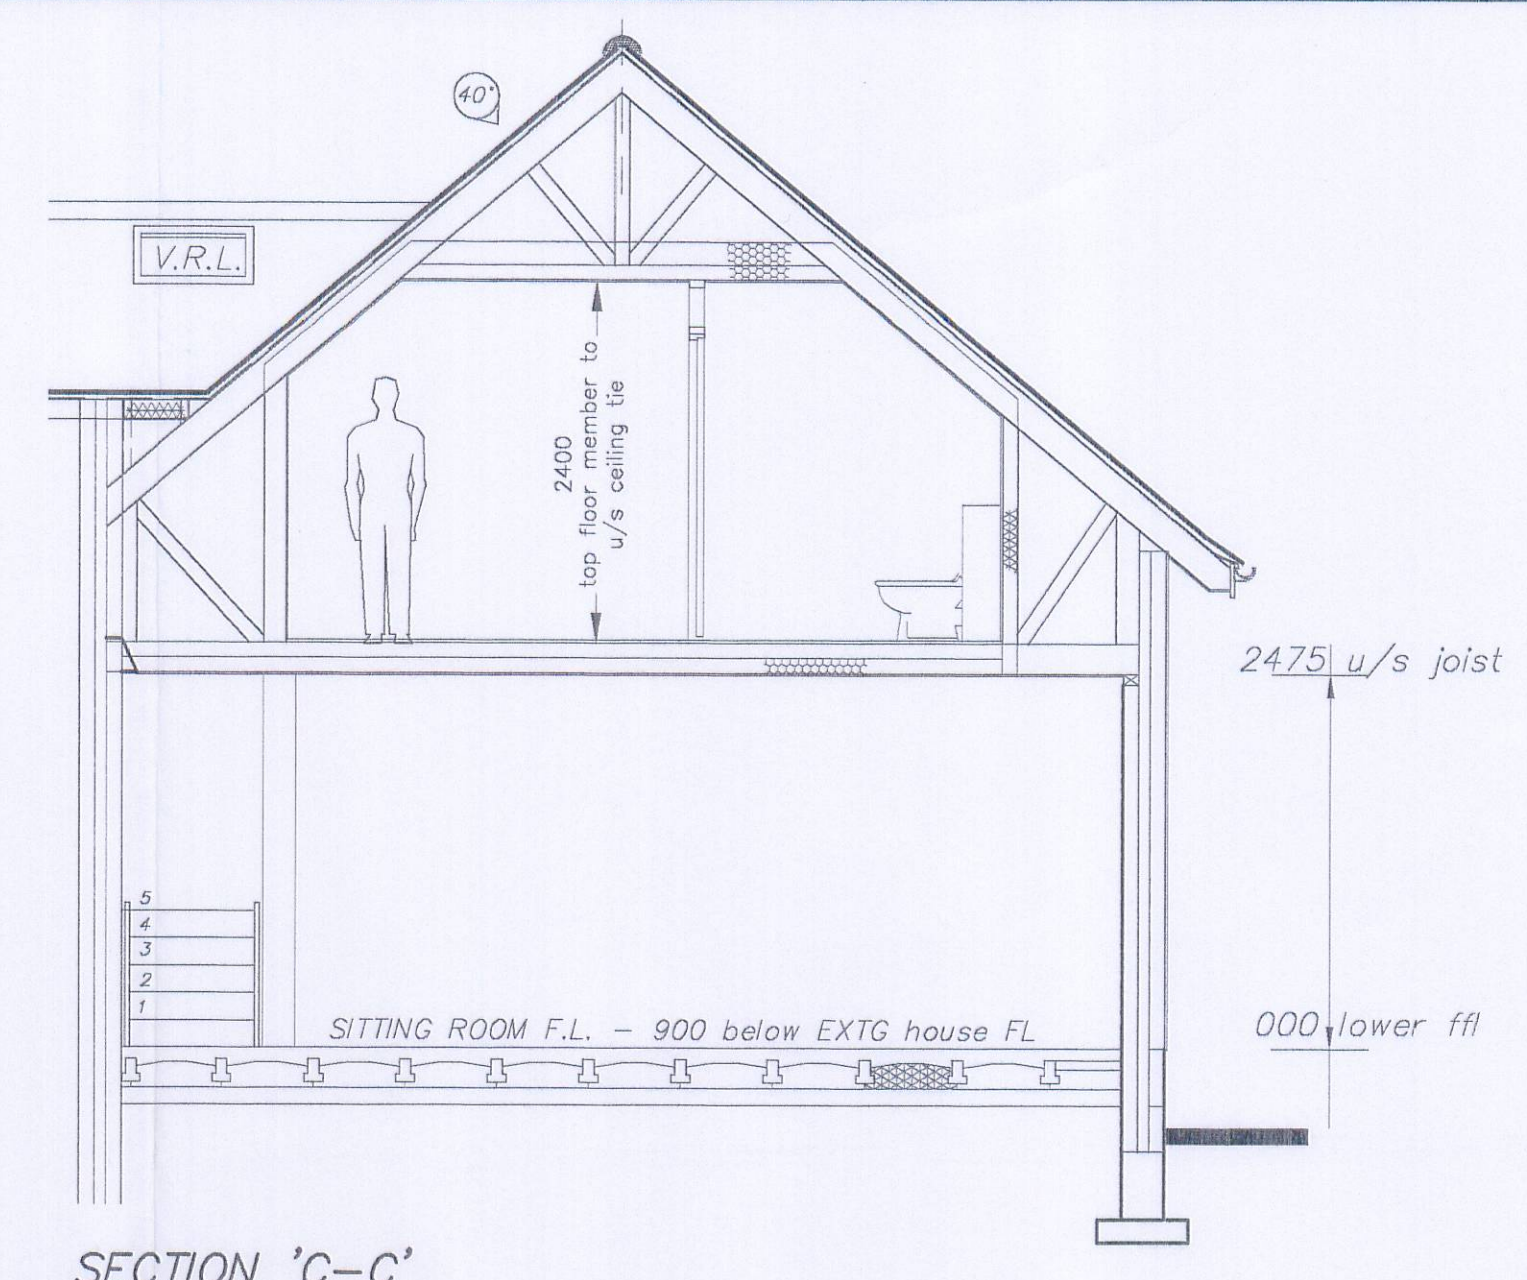
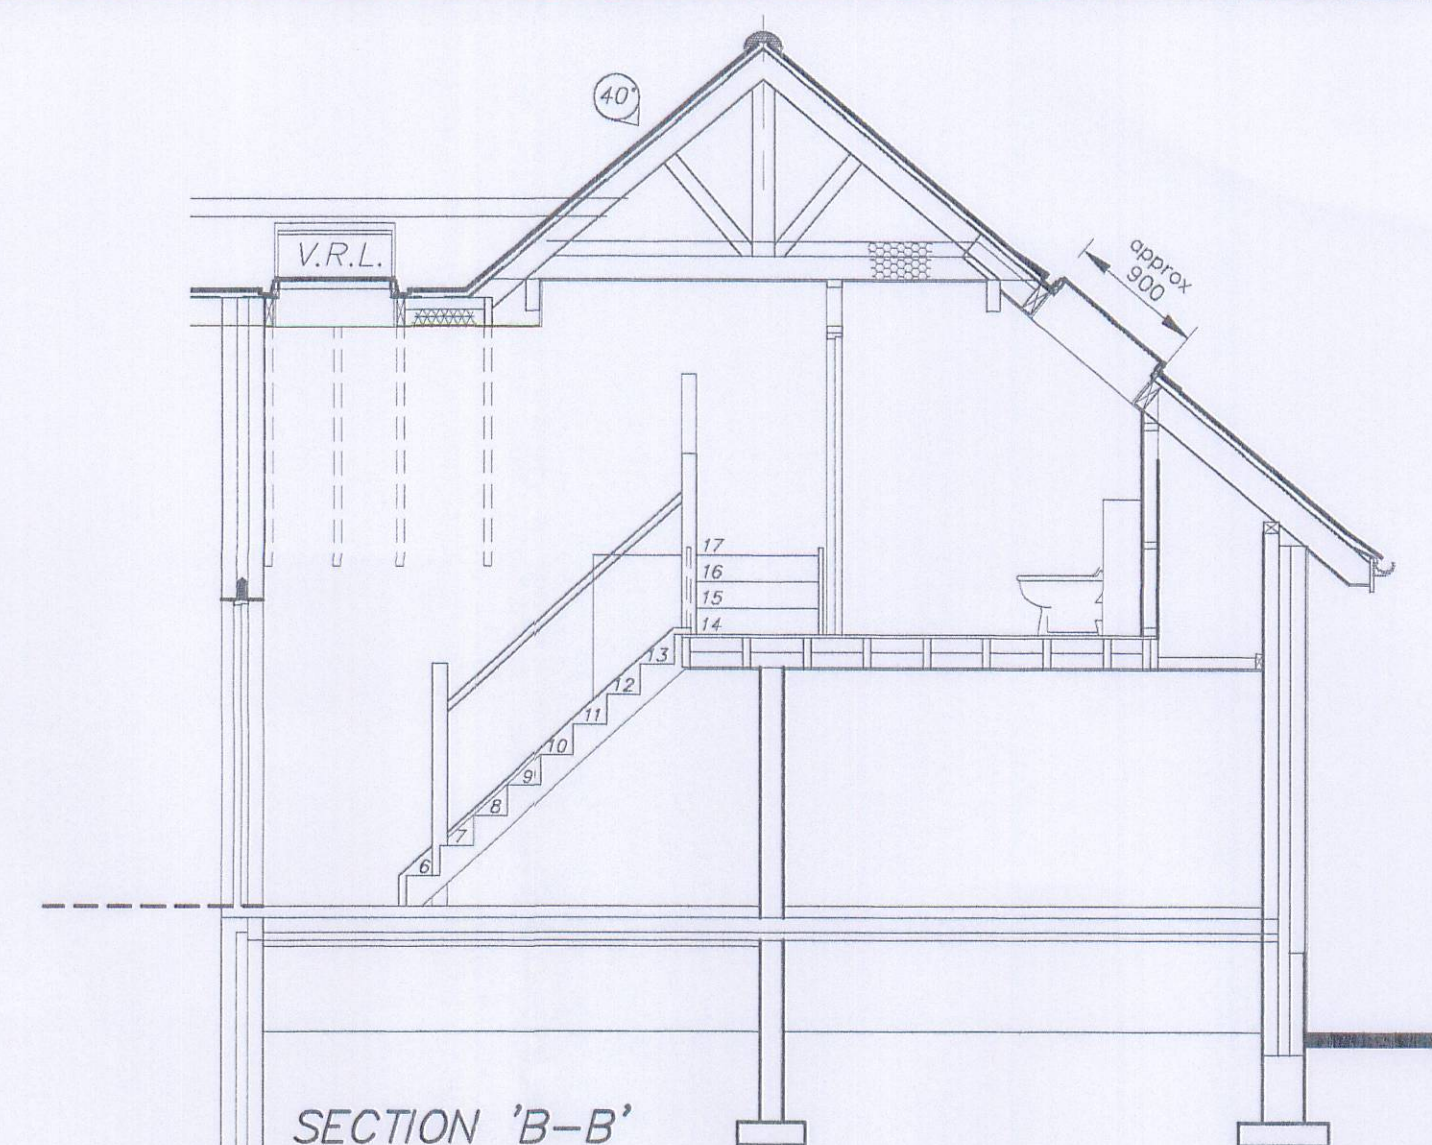
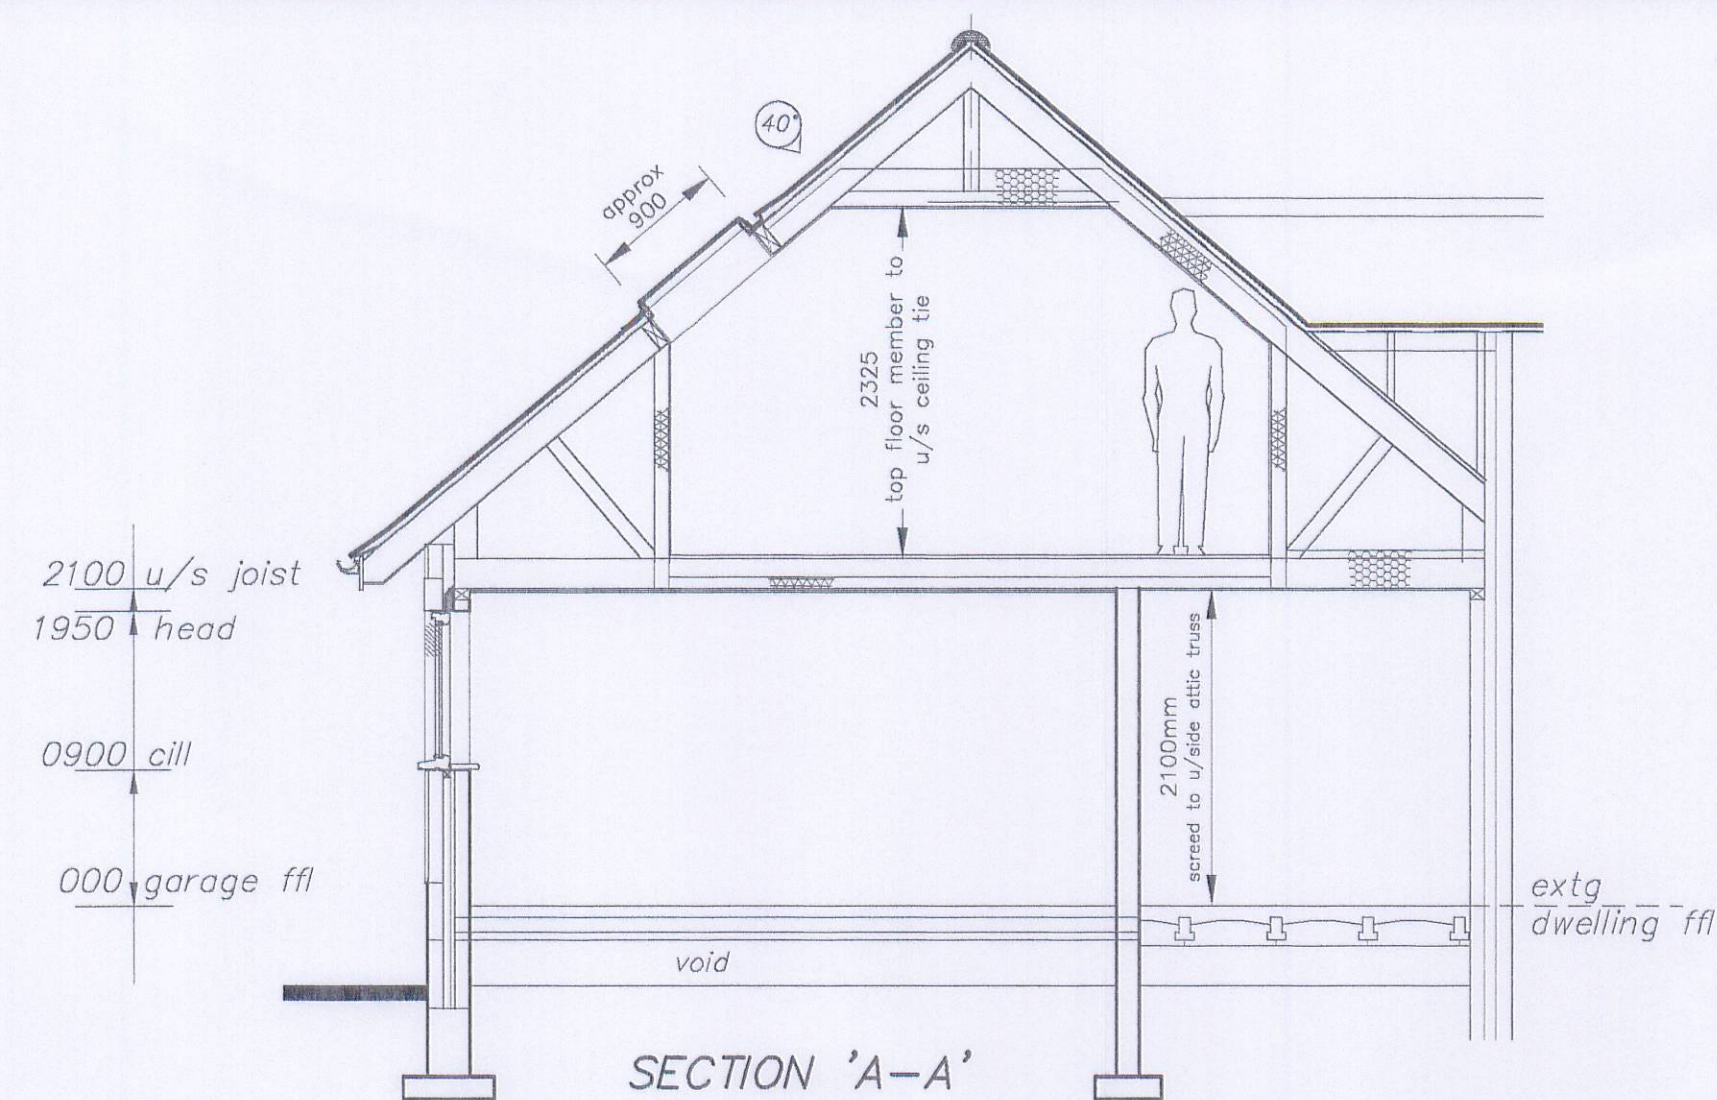
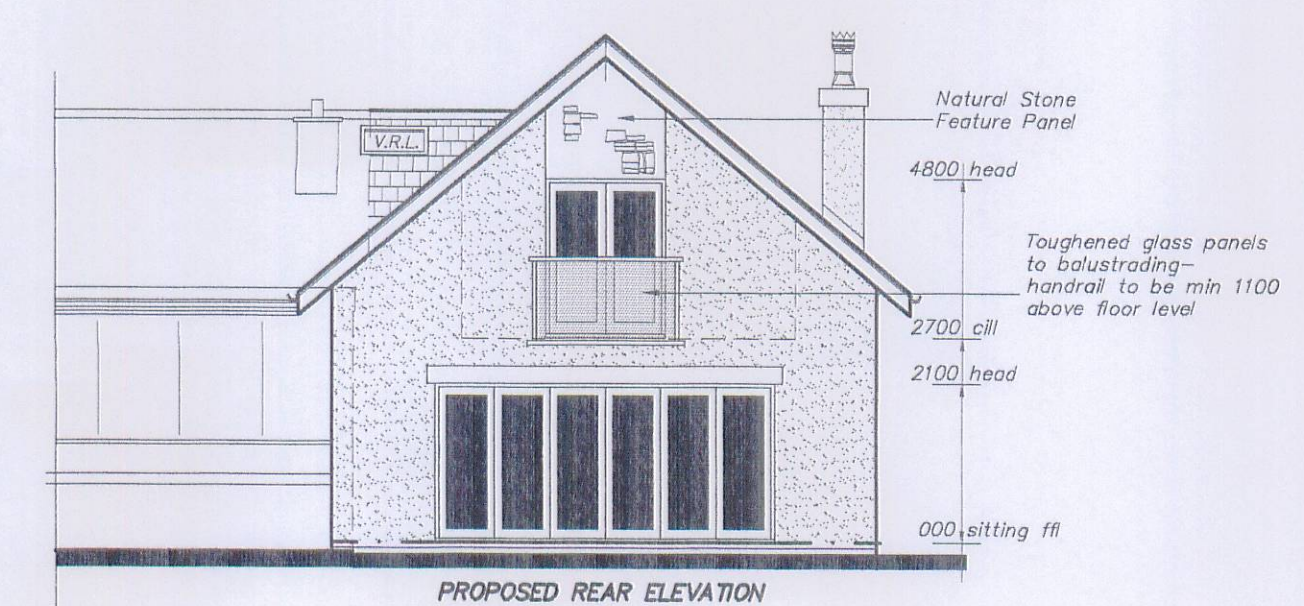


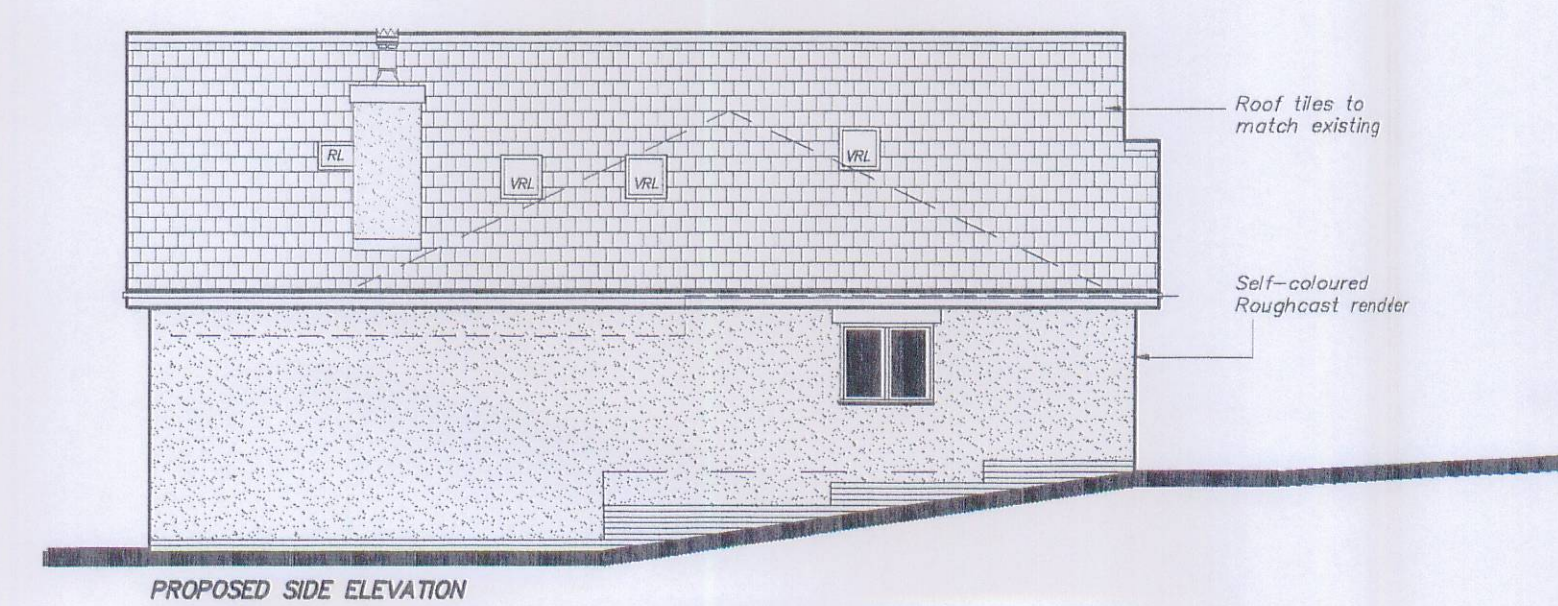

REVISED
SCHEME
320100284P

PRELIMINARY DWG
SUBJECT TO PLANNING APPROVAL

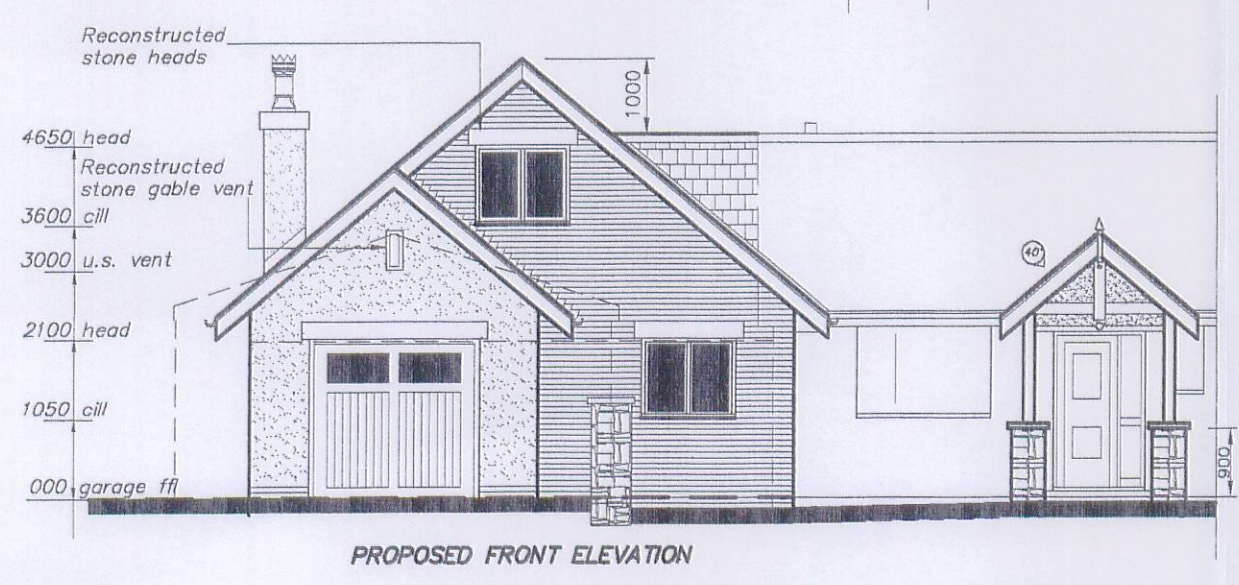

client Mr & Mrs. Simmons Hazel Lea, Longsight Road, Copster Green, B'burn. BB1 9EU		project Proposed Split-Level Extension Forming Granny Annexe REVISED PLANS and ELEVATIONS	
drawing number 07/ SMS / PL02	revision letter	Partek Design Services Ltd Architectural Consultants 39 Bannister Hall Lane Higher Walton Preston Lancs. PR5 4DB Tel: 07910 518294	
scale 1:50 / 1:100	drawn PAR	date MAR. 2010	