



this drawing is to be read in conjunction with all relevant consultants and specialists drawings. the architect is to be notified of any discrepancies before proceeding. do not scale from this drawing. all dimensions are to be checked on site. this drawing is subject to copyright

320100533P

first floor

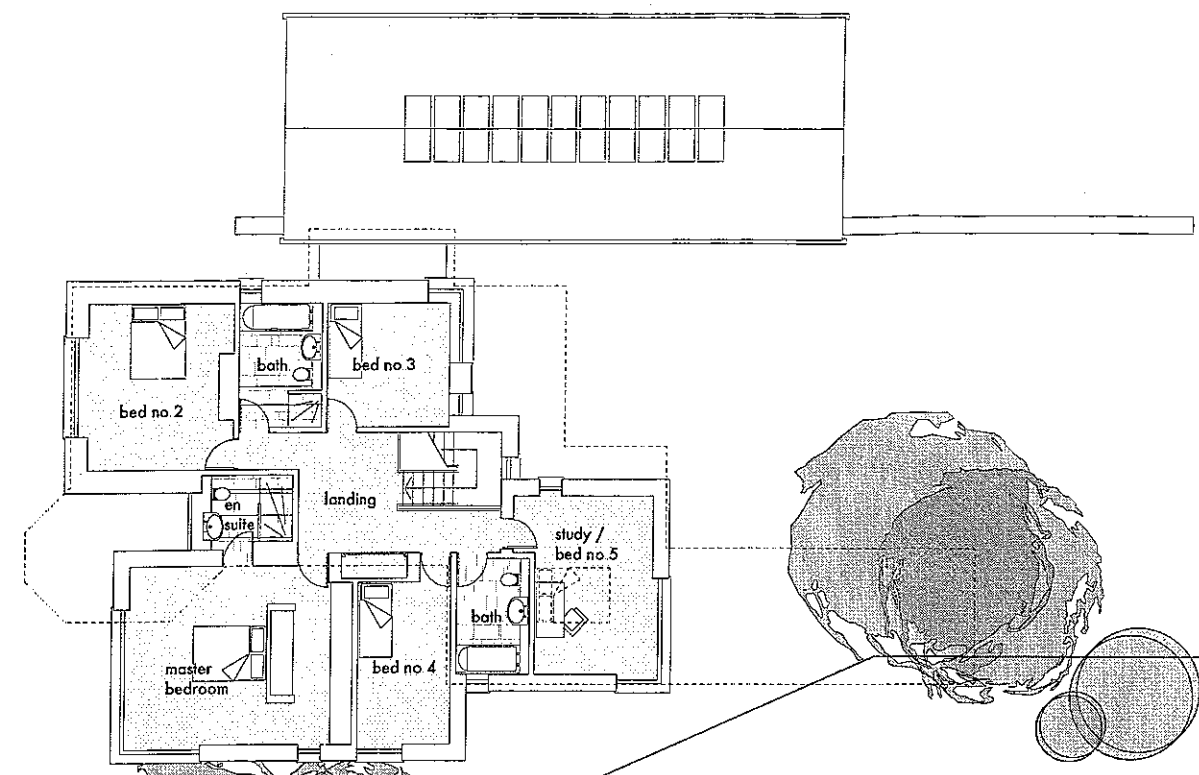

ground floor

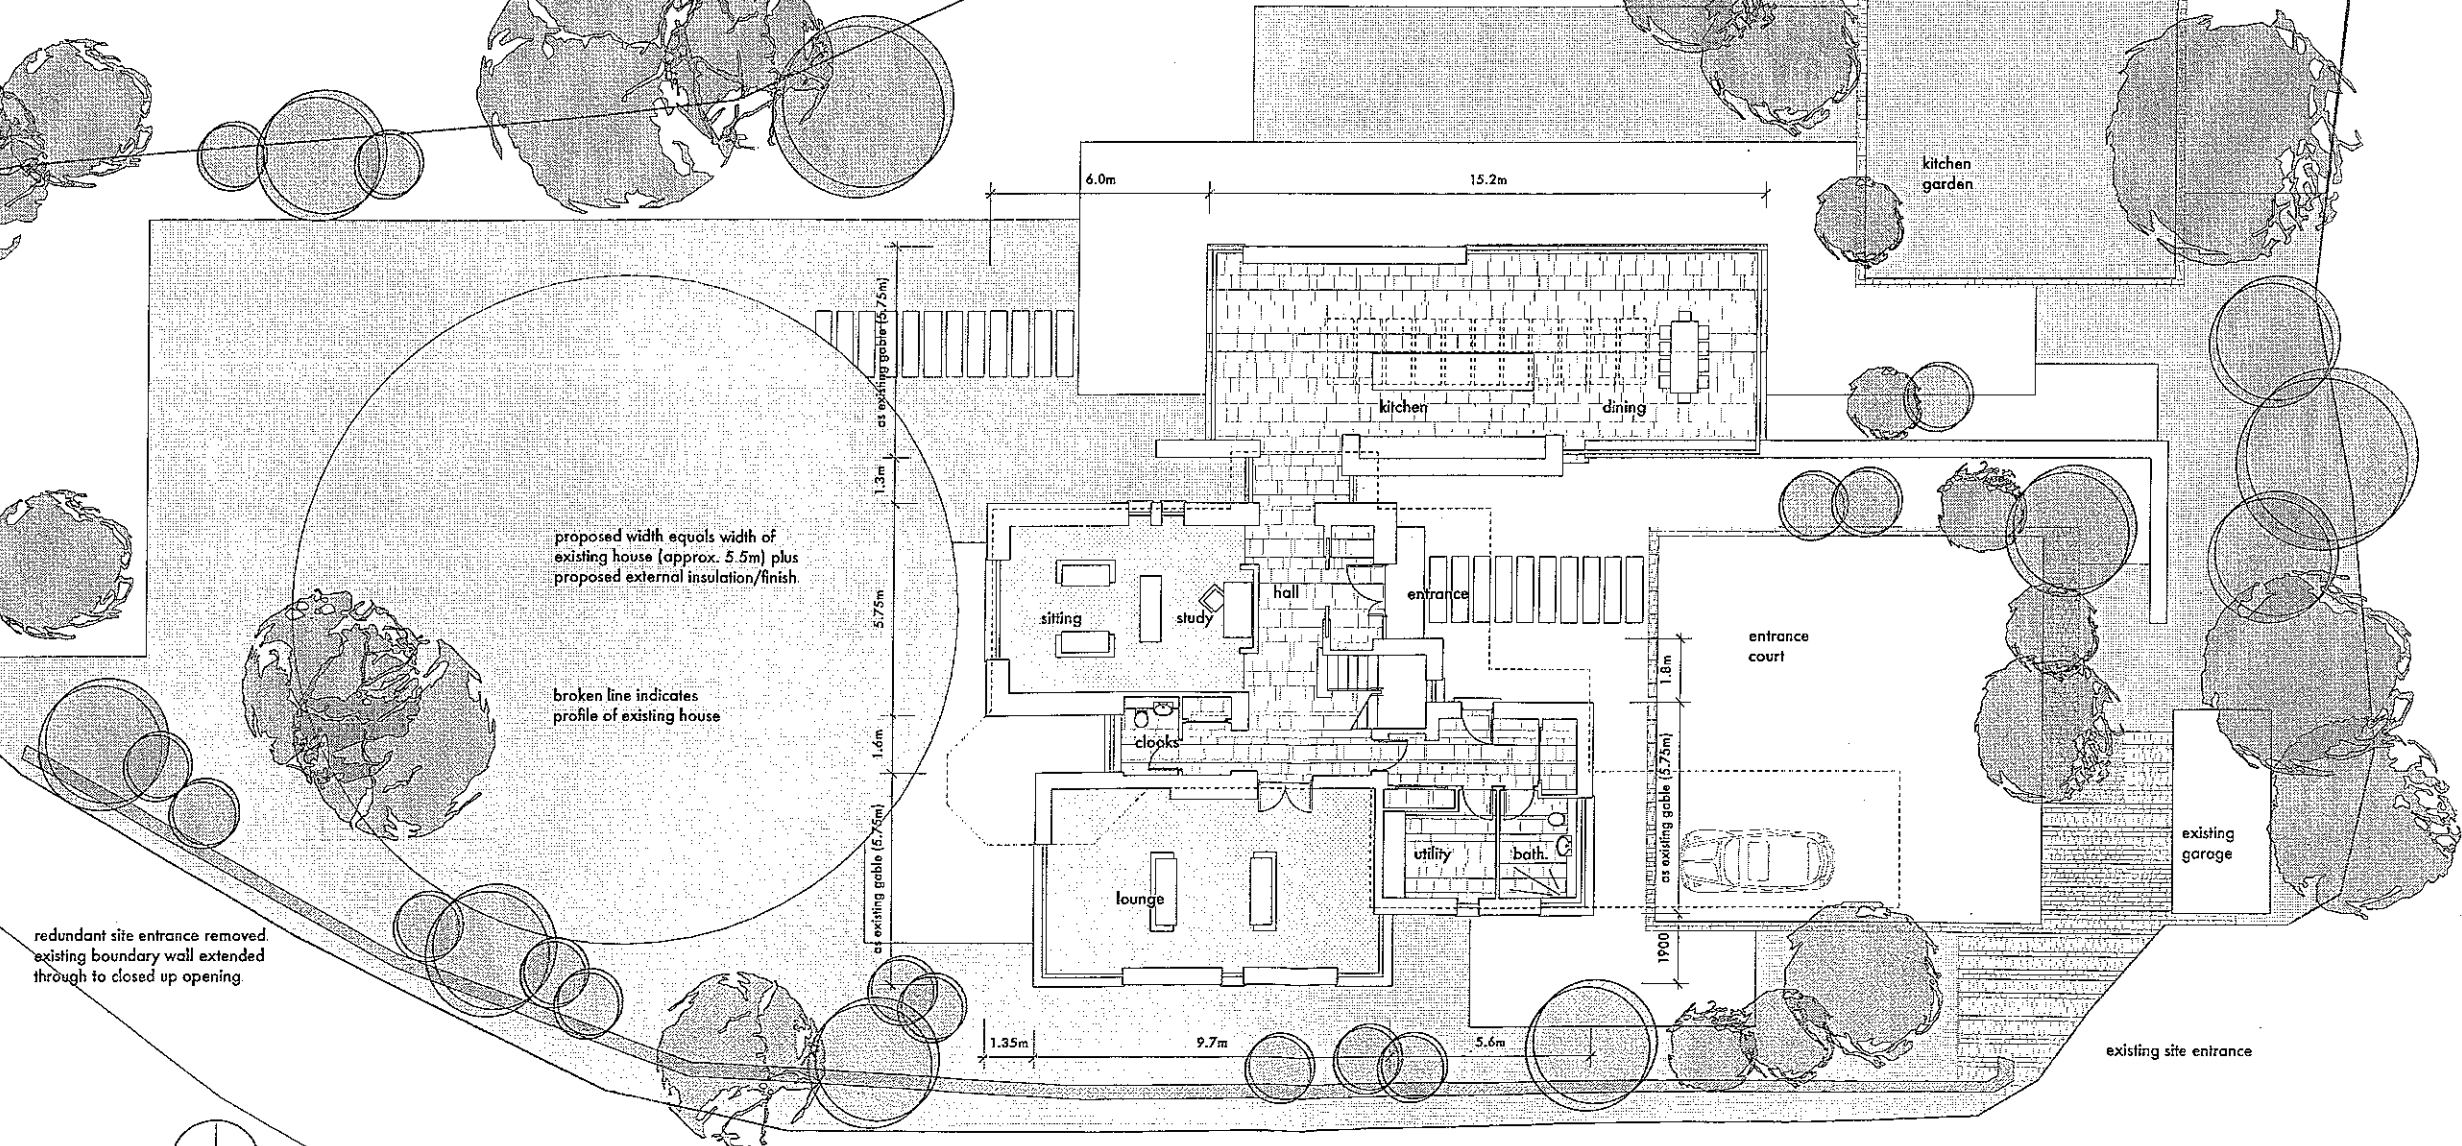


redundant site entrance removed
existing boundary wall extended
through to closed up opening

proposed width equals width of
existing house (approx. 5.5m) plus
proposed external insulation/finish

broken line indicates
profile of existing house

existing boundary wall retained
and renovated

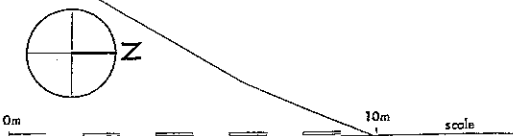

stanton andrews
architects

44 york street
clitheroe
BB7 2DL

t 01200 444490
f 01200 444491
e mail@stantonandrews.co.uk
w stantonandrews.co.uk

mr and mrs wood
withgill lodge

proposed plans

drawn	na	date	9.19 / 14	rev.	
scale	1 to 100	@A1			
scale	1 to 200	@A3			