





REAR (NE) ELEVATION




FRONT (SW) ELEVATION

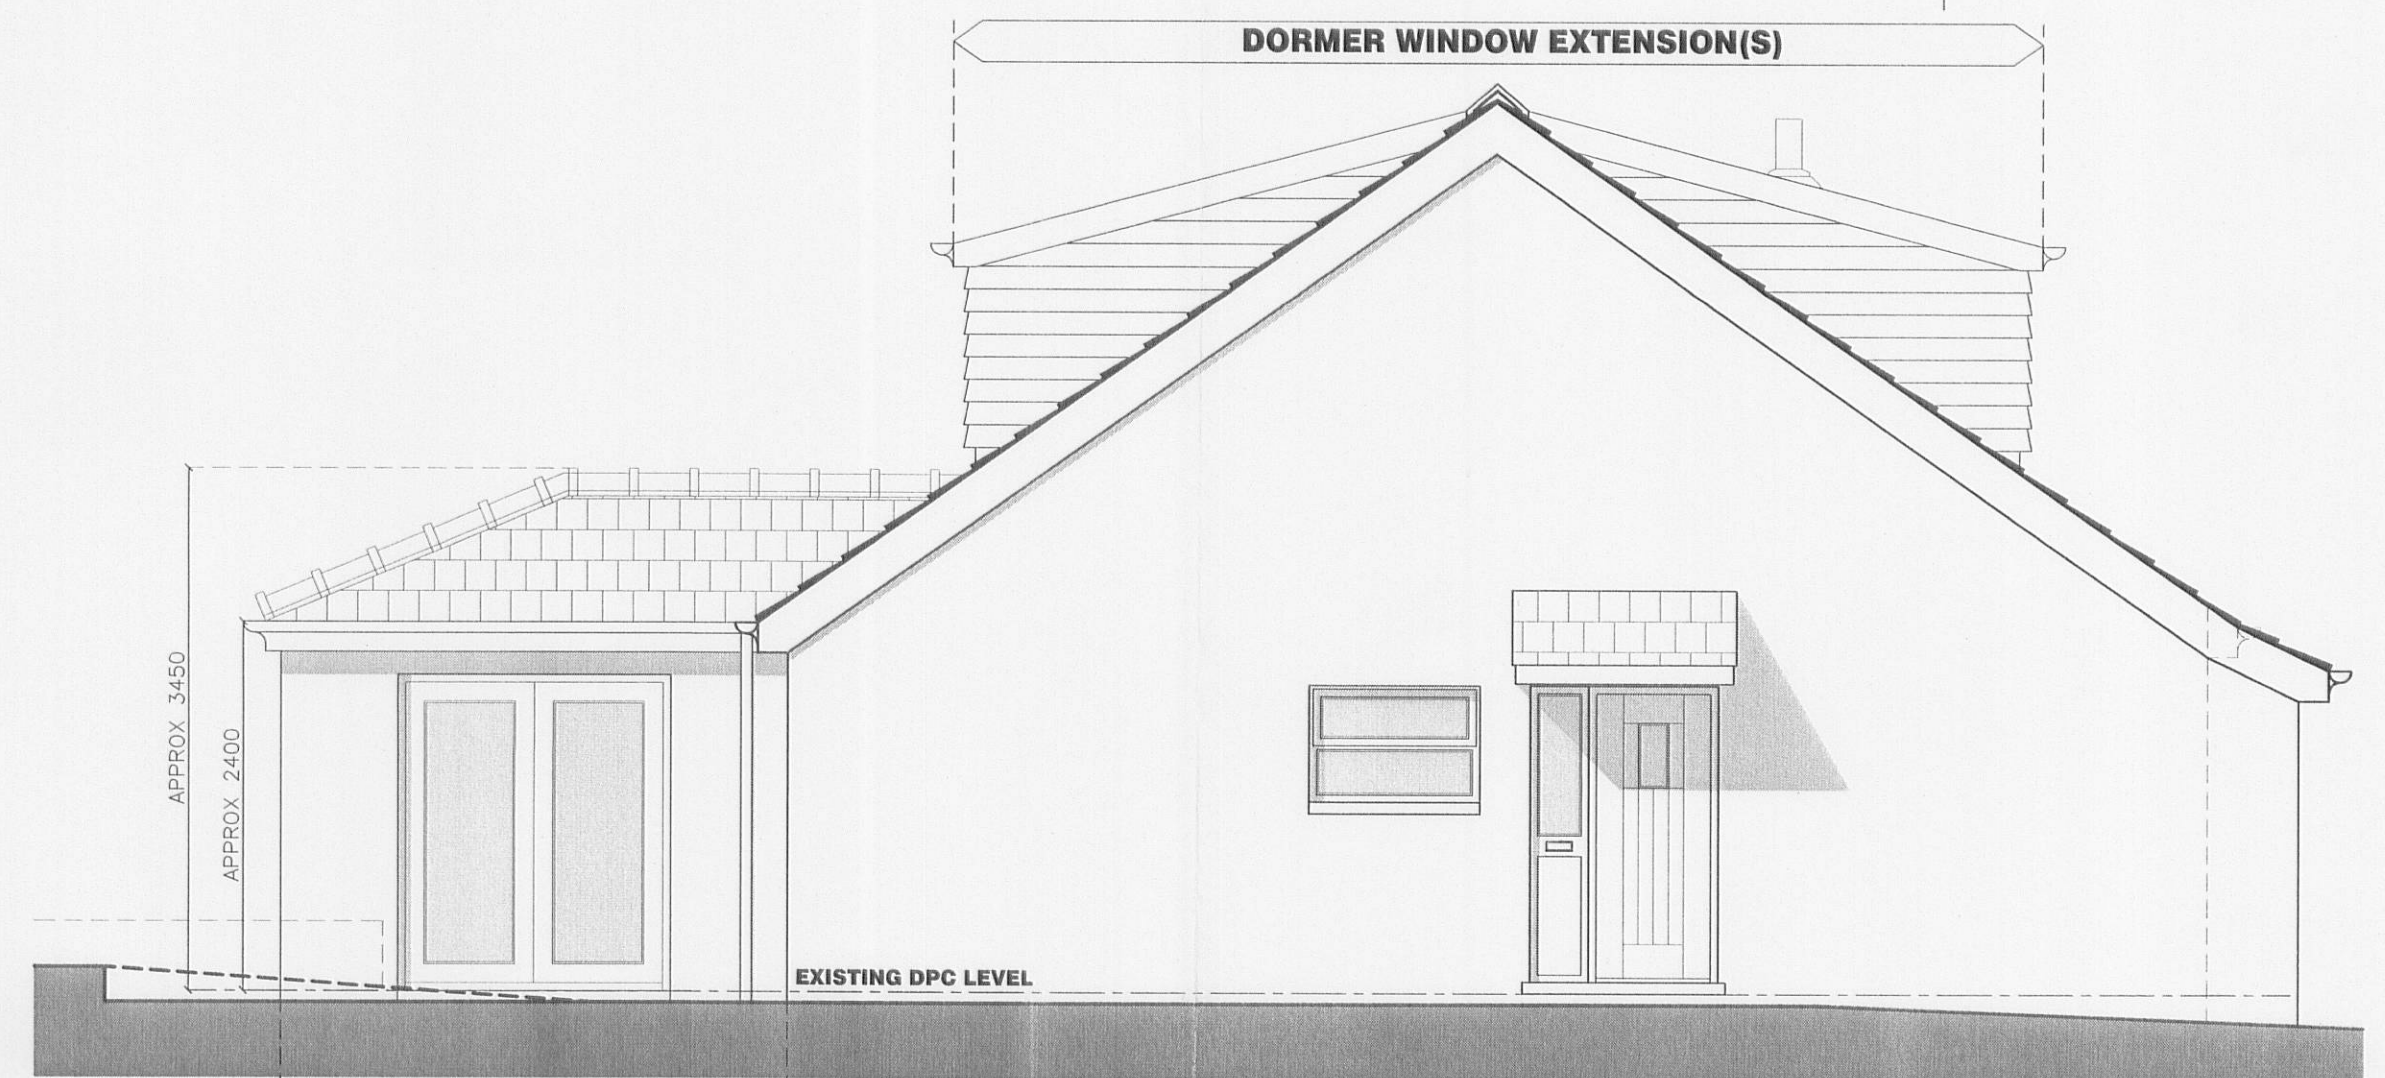


SIDE (NW) ELEVATION

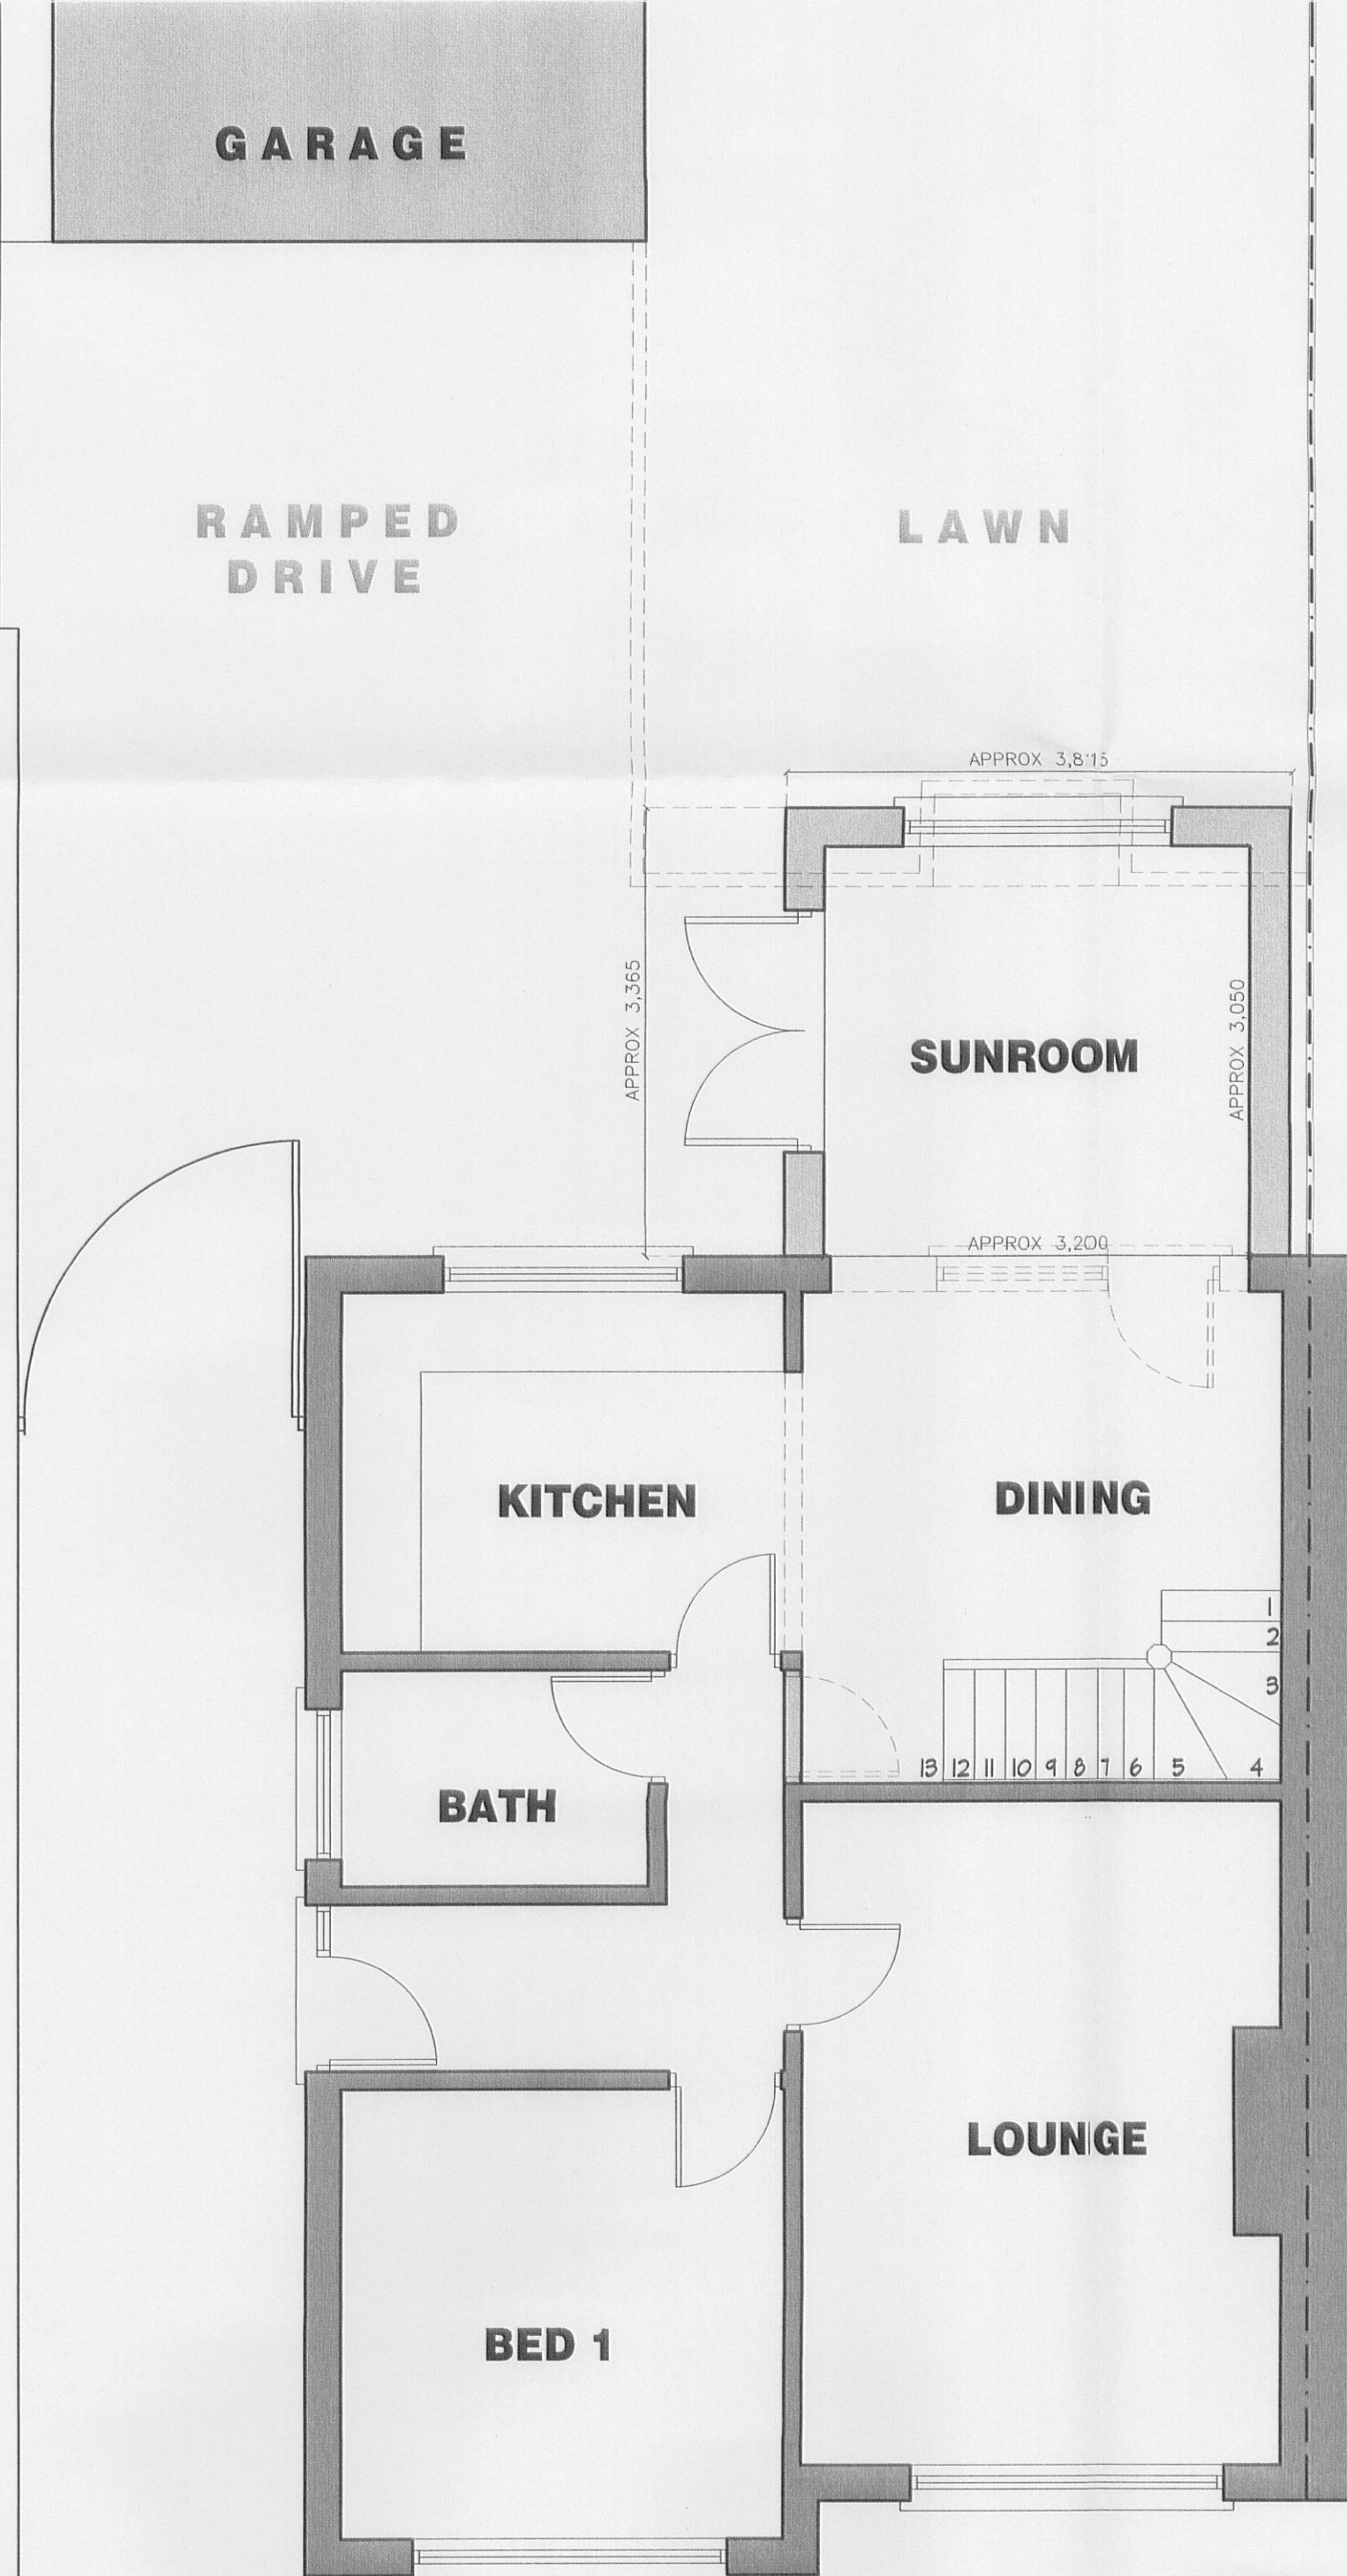

GROUND FLOOR

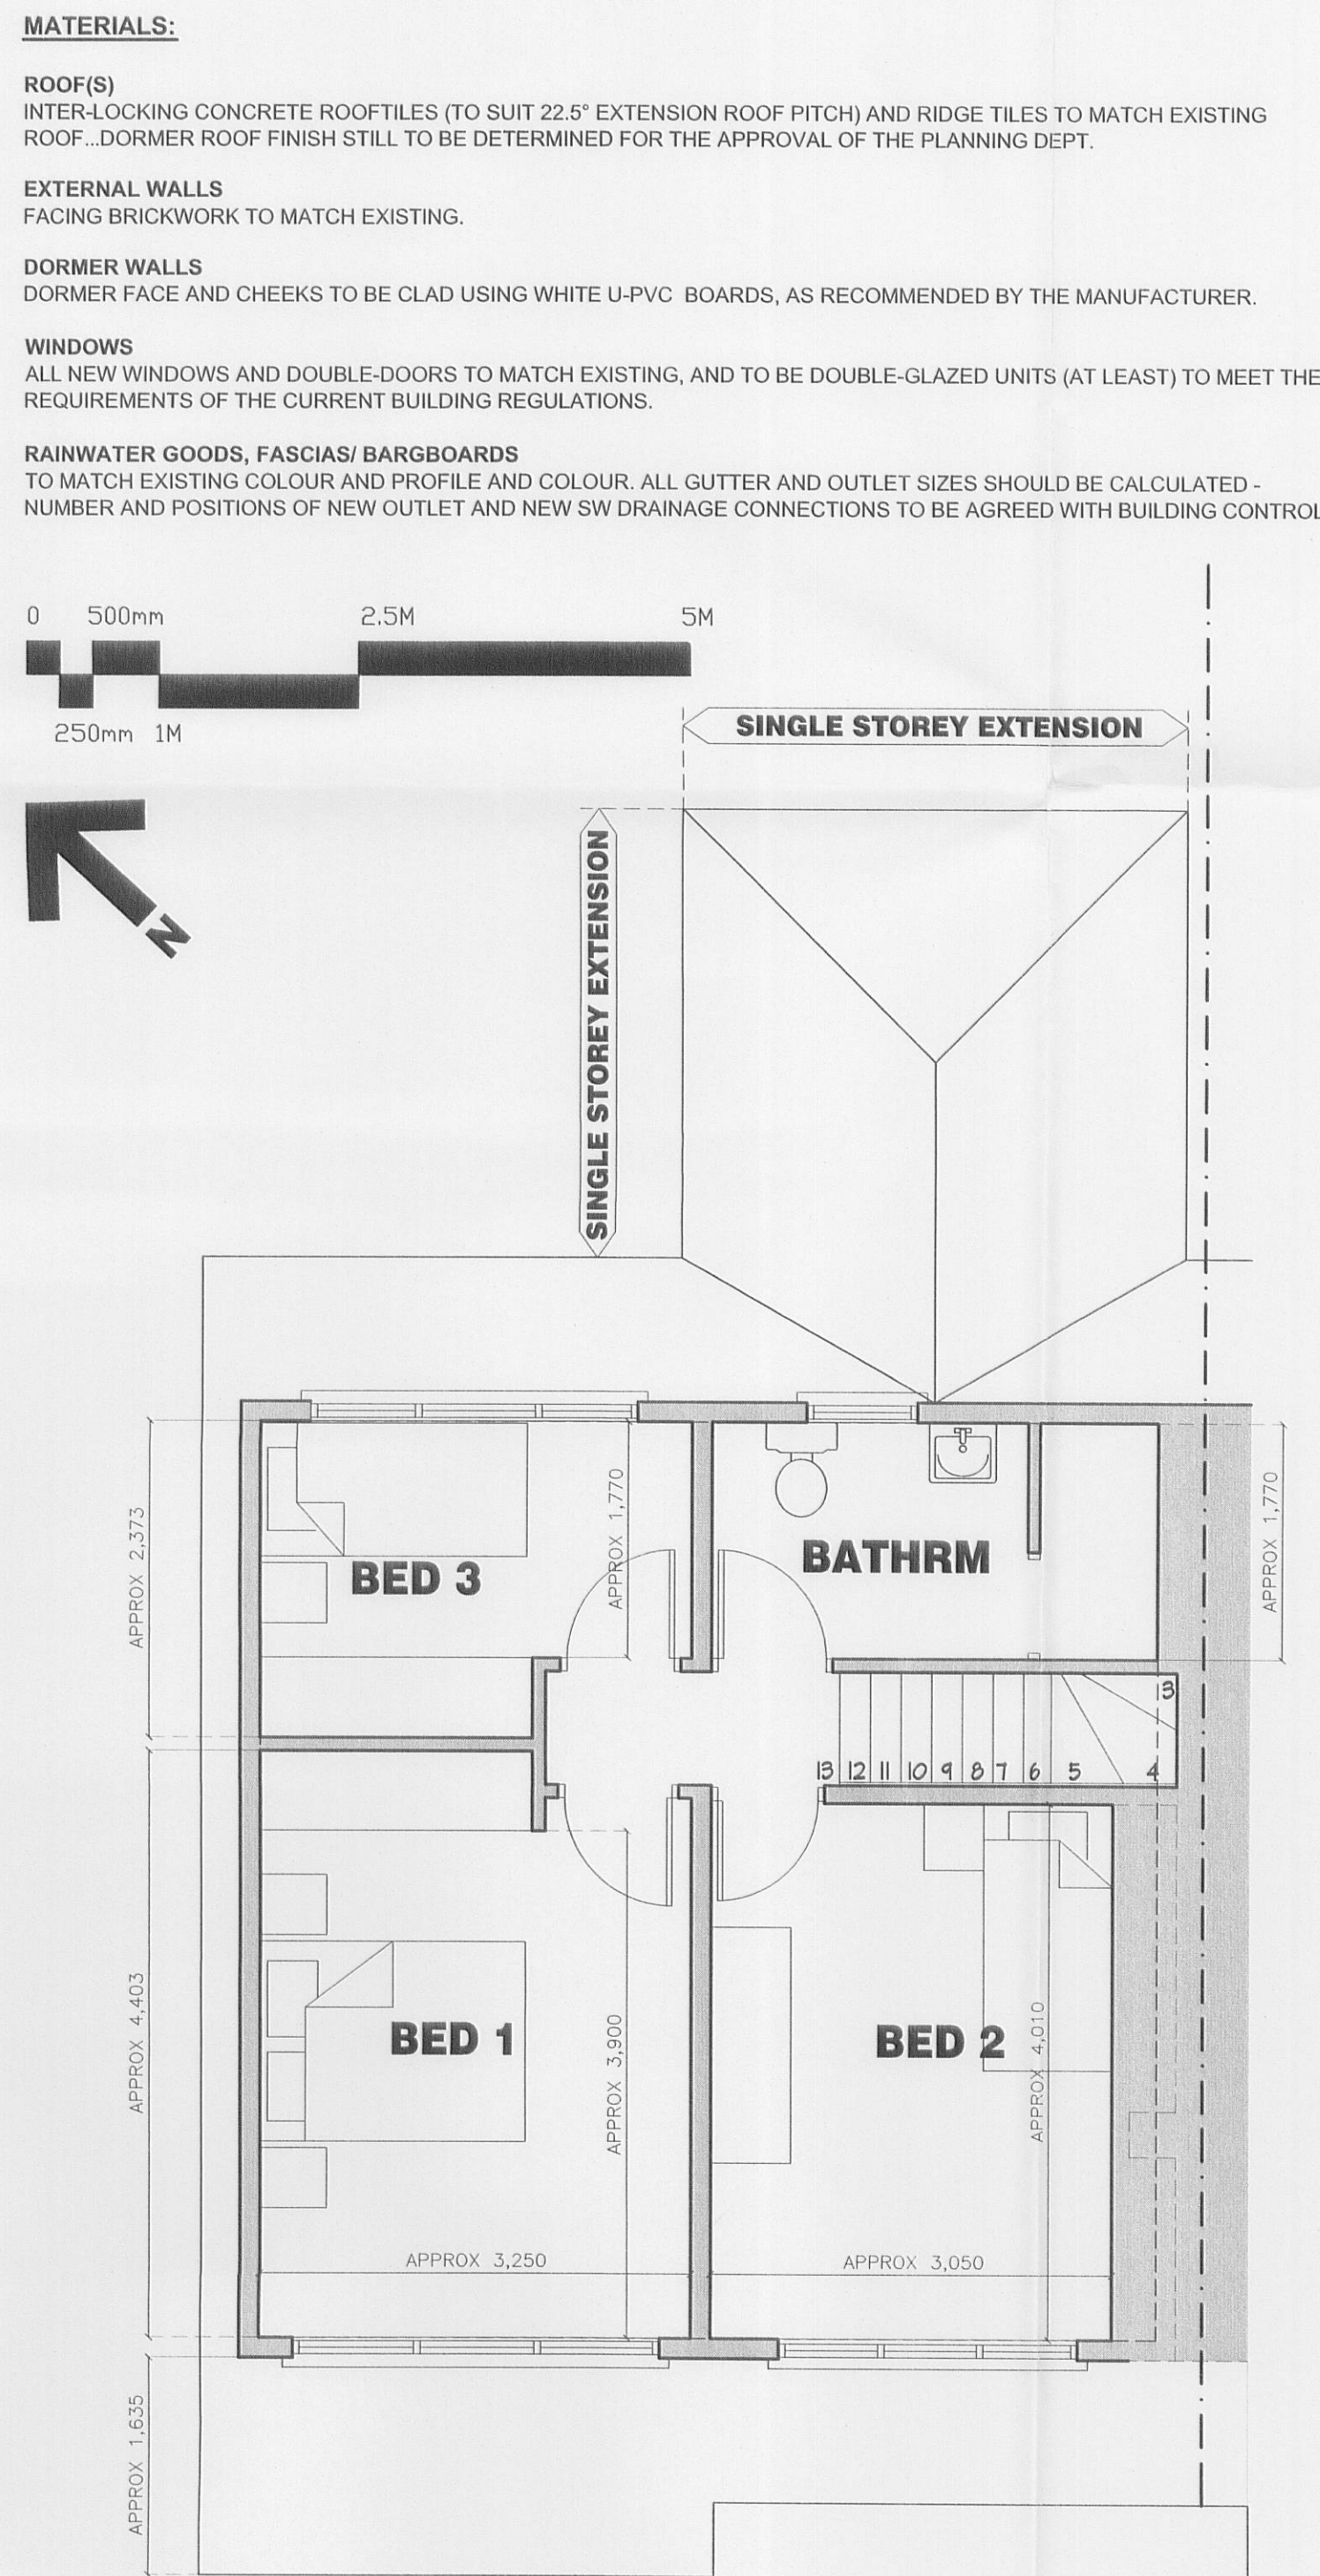

FIRST FLOOR

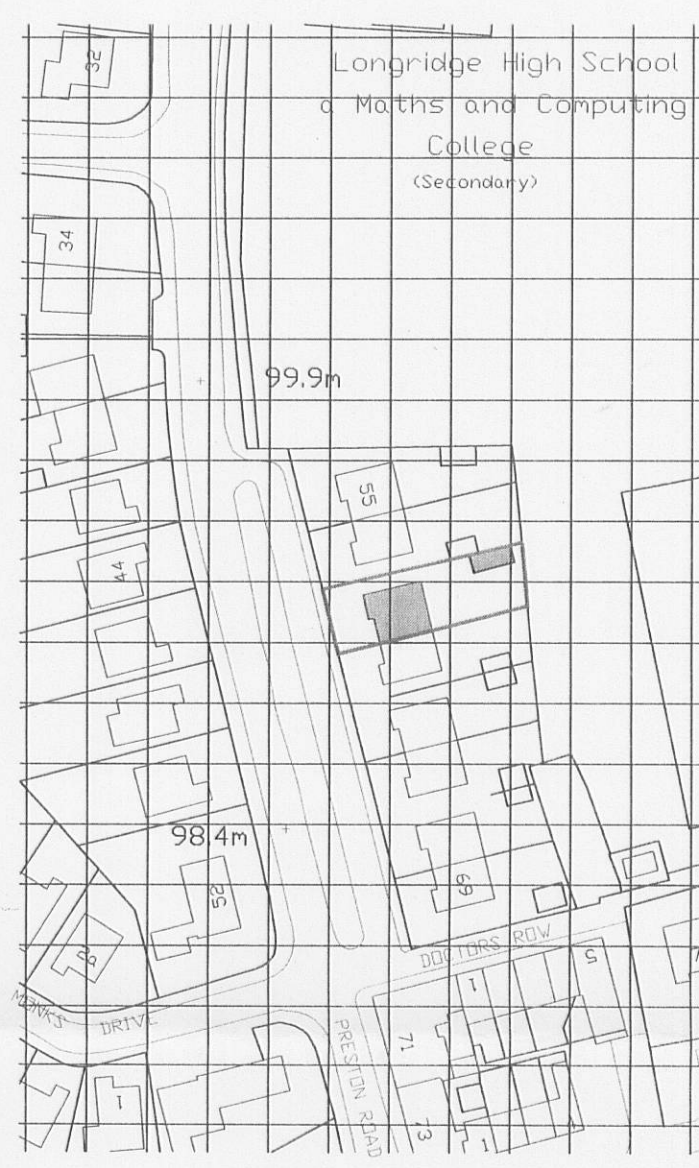

**O.S. LOCATION PLAN
SCALE; 1:1250**

32 010 063 4P

A	General minor (client) amendments	JM	07/10
rev	Notes and dimensions added	sig	date

MICHAEL RAYNER
ASSOCIATES
ARCHITECTS

44-46 BERRY LANE LONGRIDGE
PRESTON LANCASHIRE PR3 3JJ
tel 01772 784406 fax 01772 782898

project
**59 PRESTON ROAD
LONGRIDGE
PRESTON
PR3 3AY**

drawing
**PROPOSED
FLOOR PLANS
ELEVATIONS
O.S LOCATION PLAN**

scale	date	drawn
1:50/1250	07/10	JM

number	rev
1318 02	A