




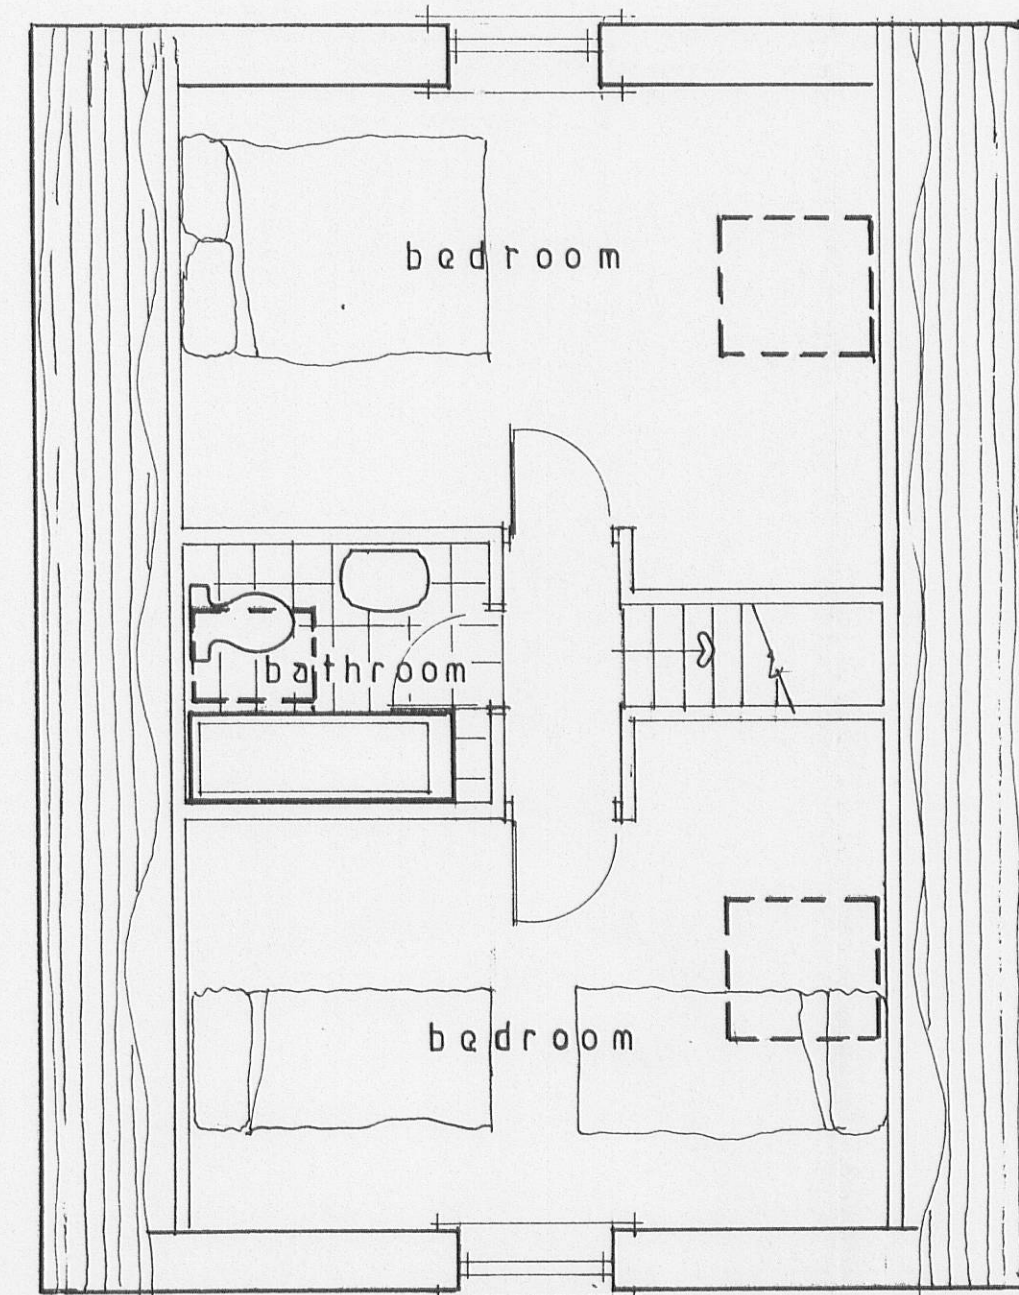


Proposed First Floor

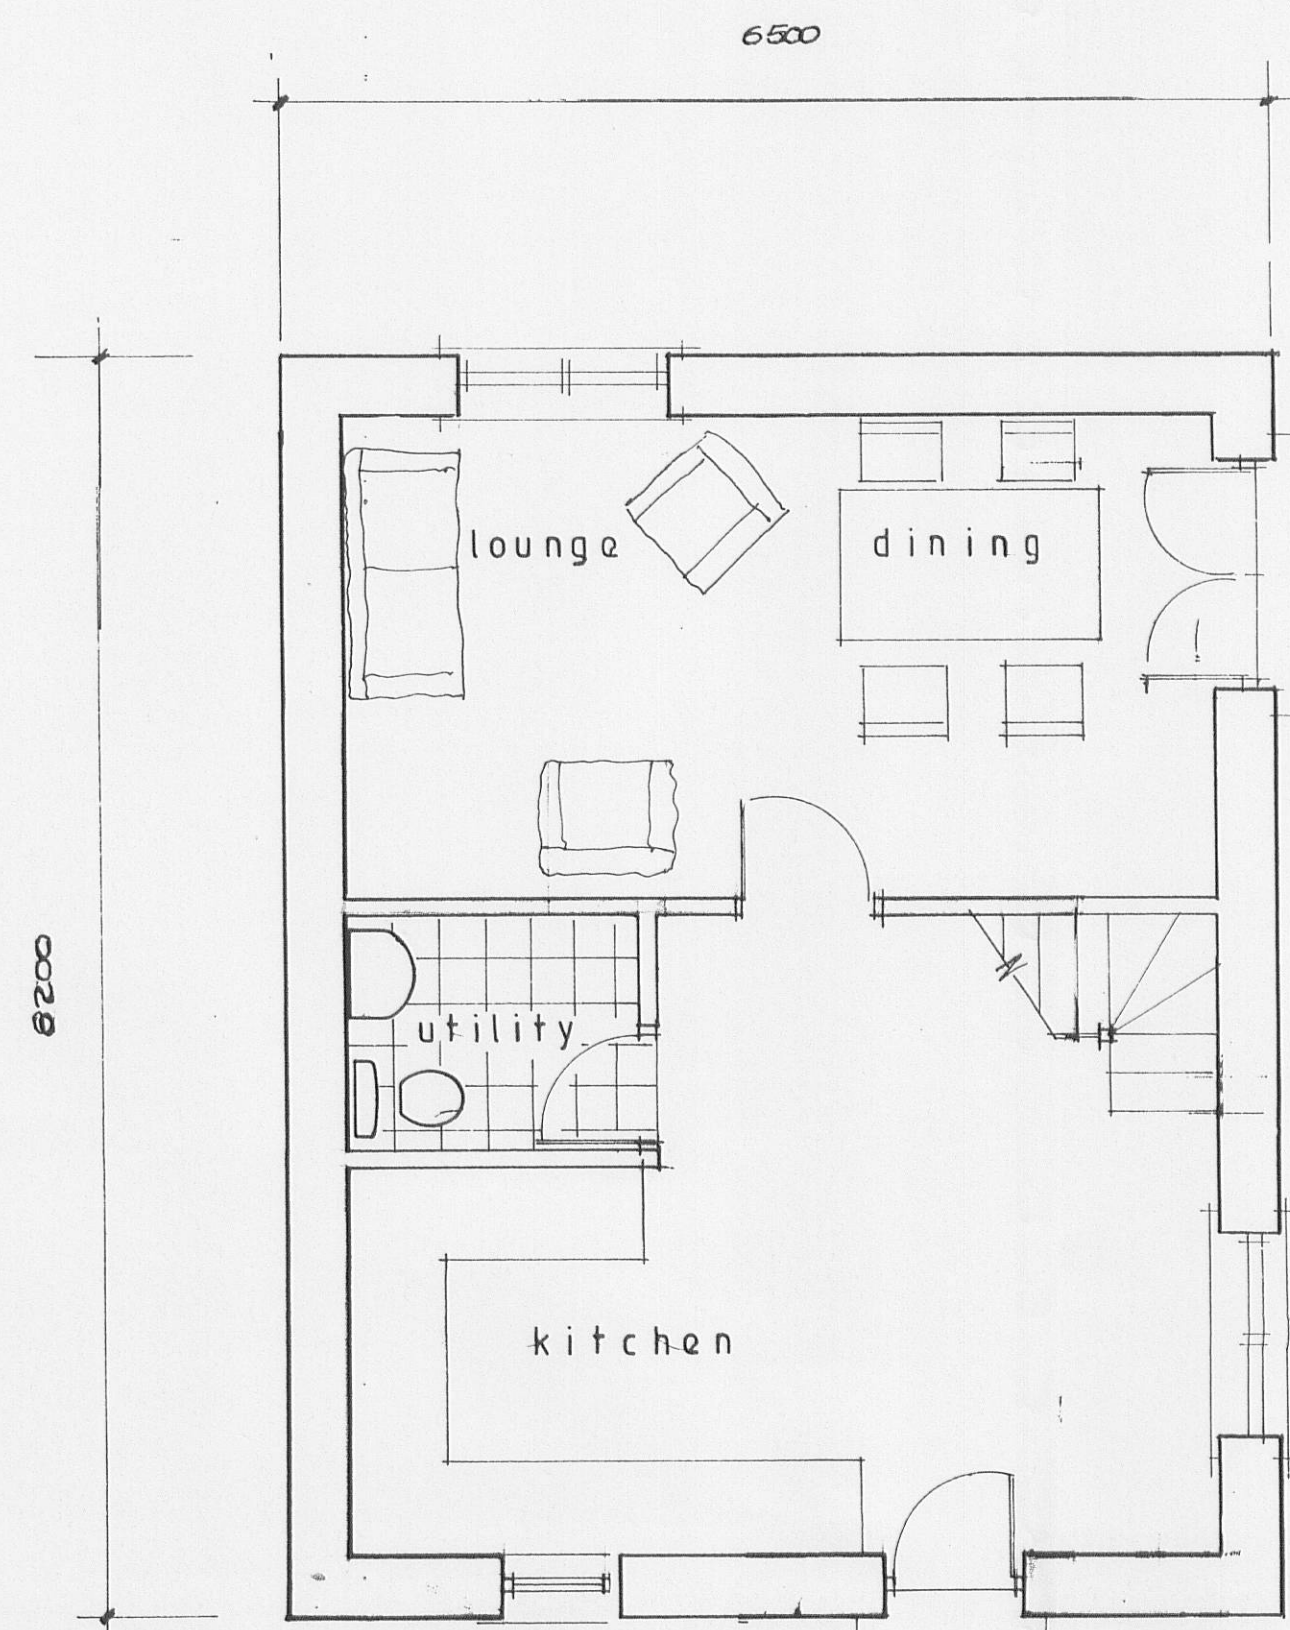


Proposed Ground Floor

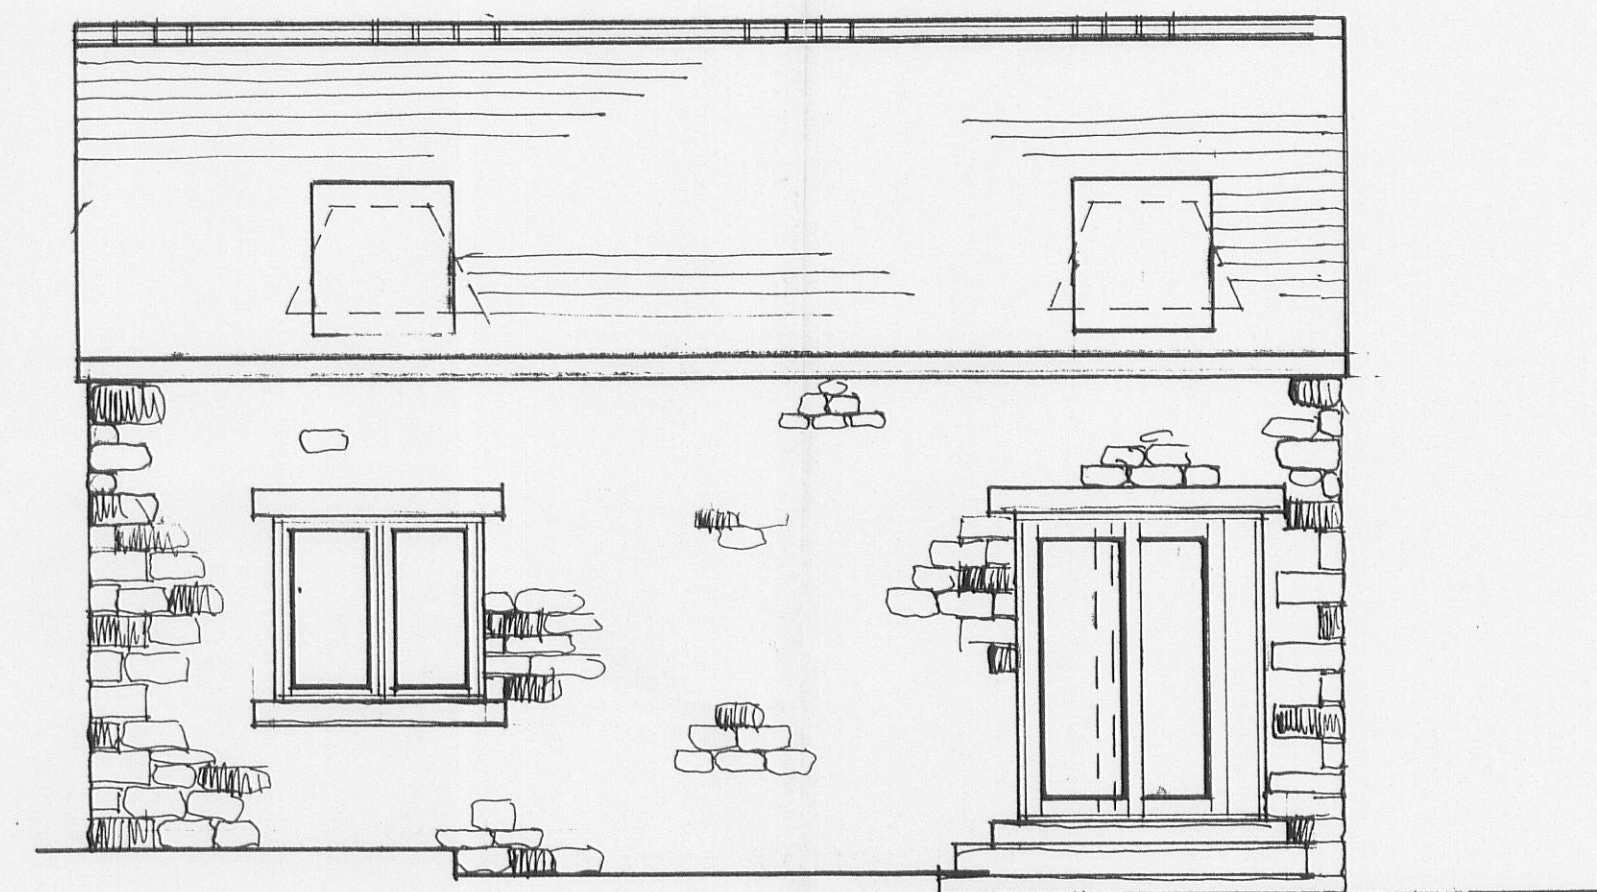


Proposed South West

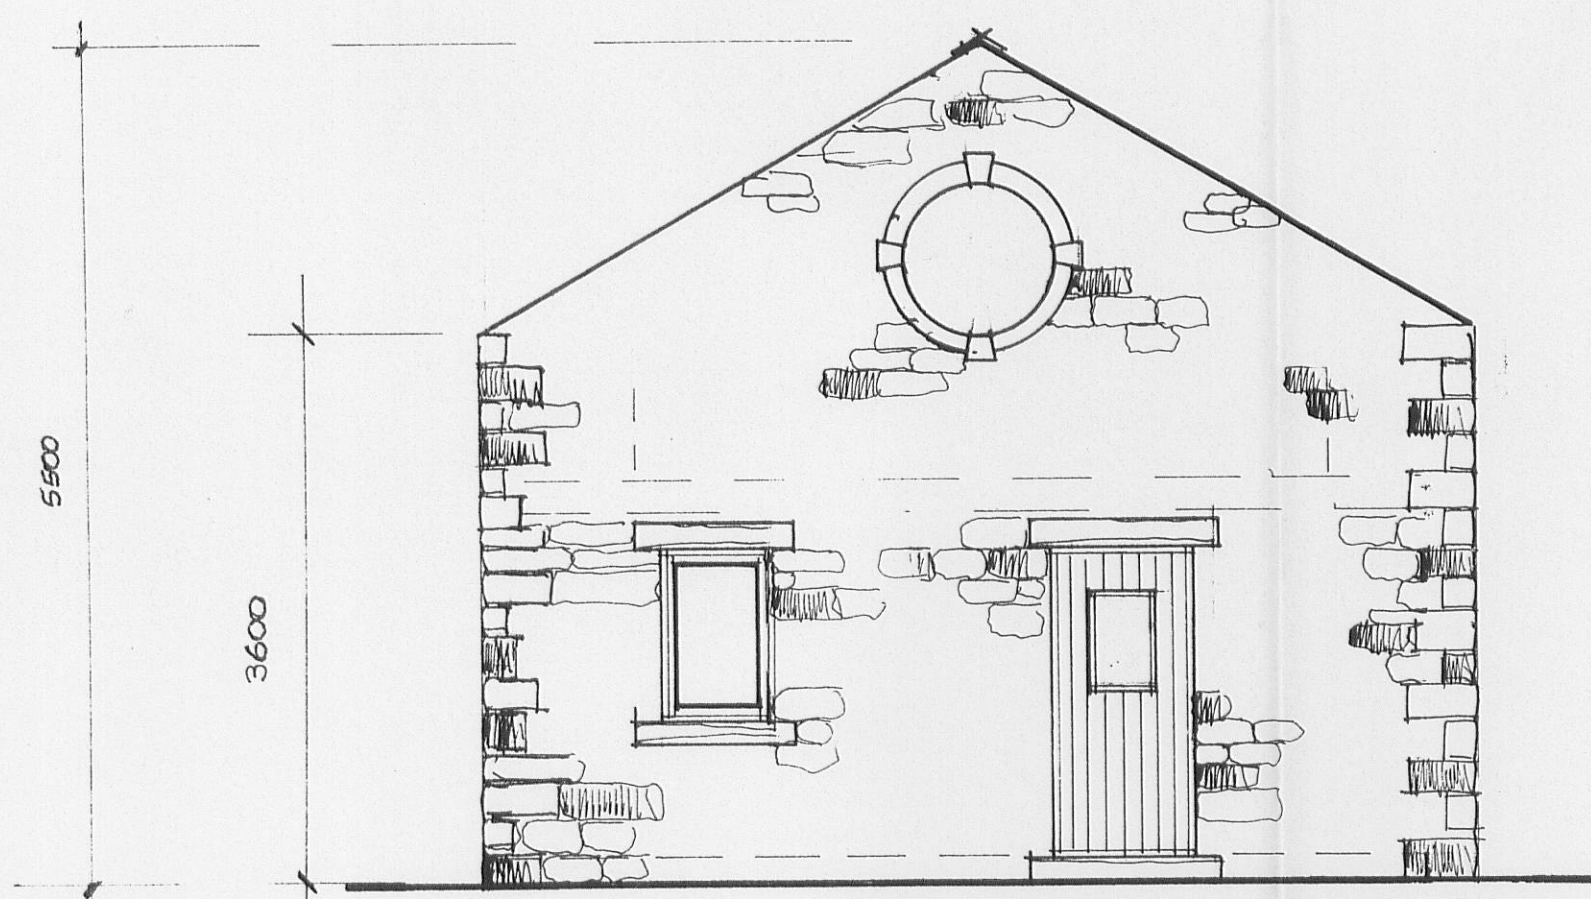

Proposed North West

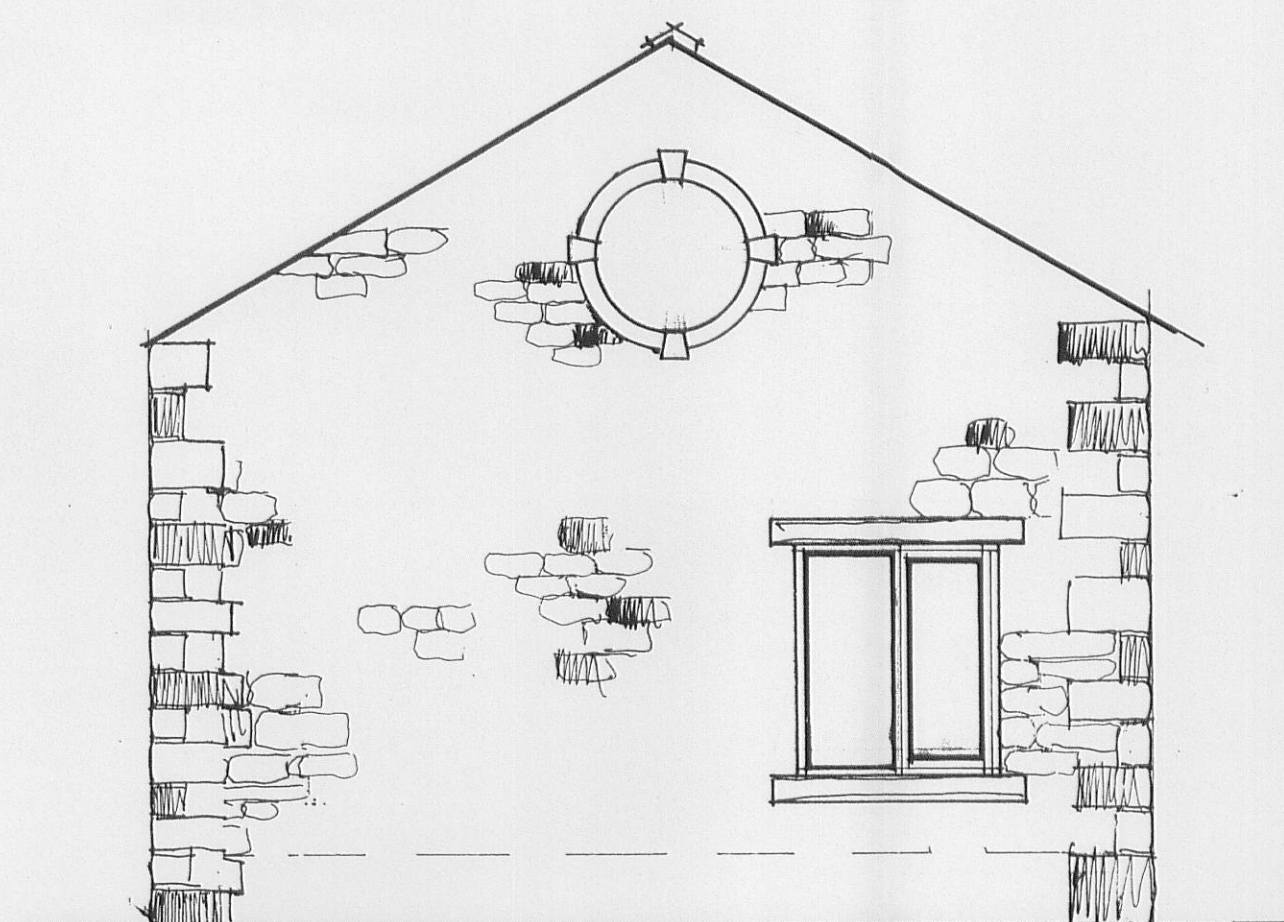

Proposed South East

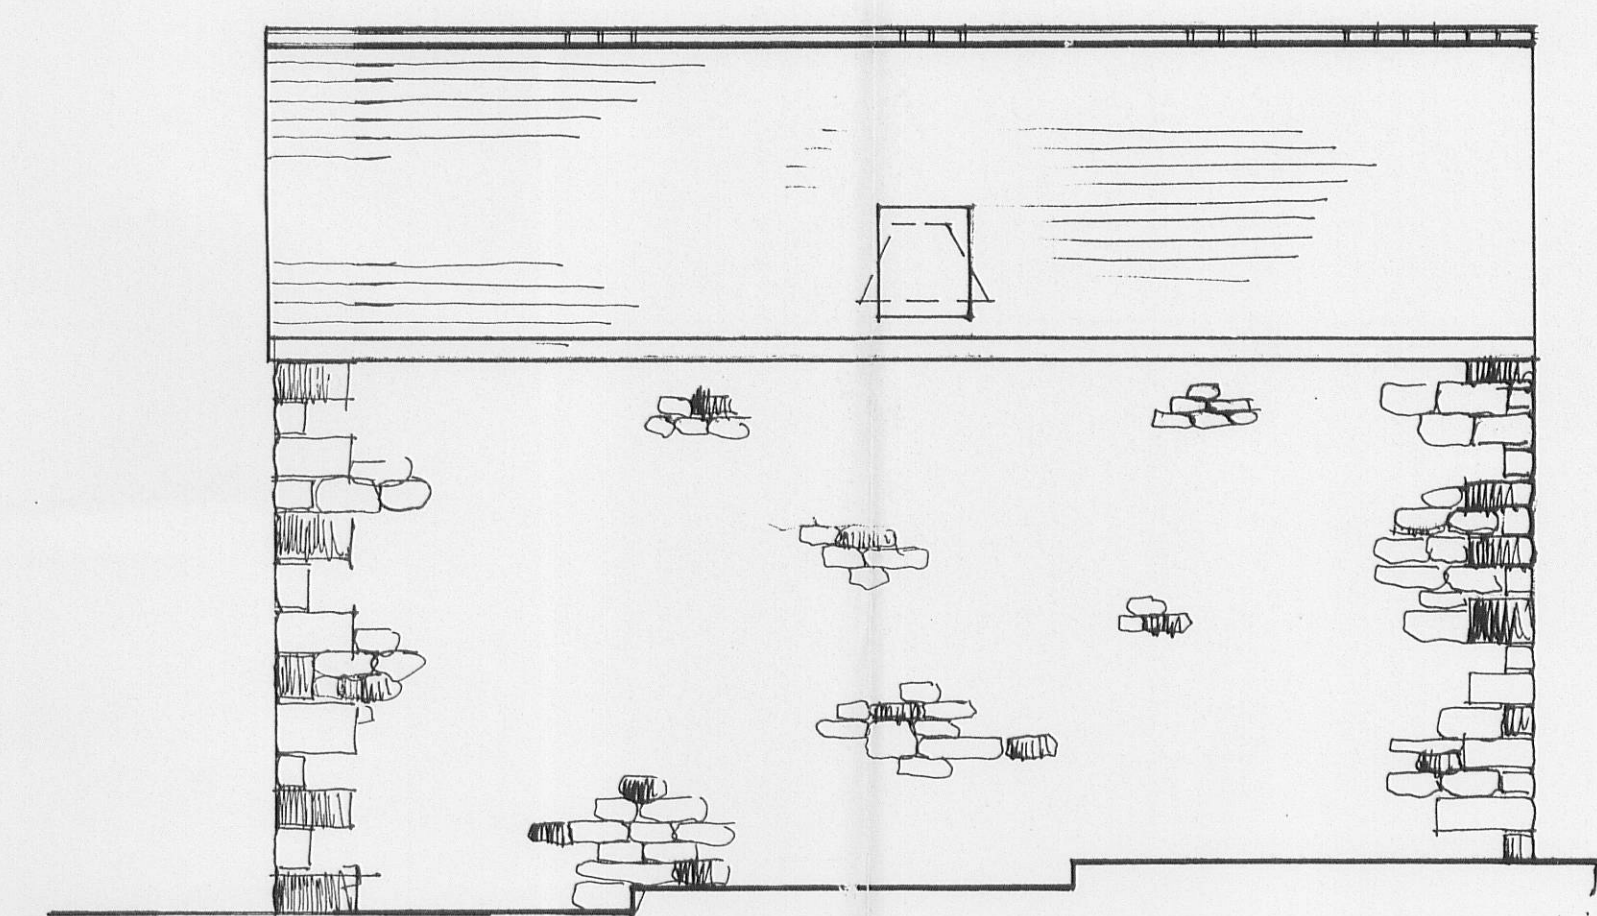

Proposed North East

320100637P

S.J. Biulecki Limited  
Building Surveyors

Drawing no 6008

Scale 1:50

Garage replacement  
Forming an annexe

Proposed  
Extensions & Alterations  
At  
Englands Head Farm  
Poythorne  
Gisburn