
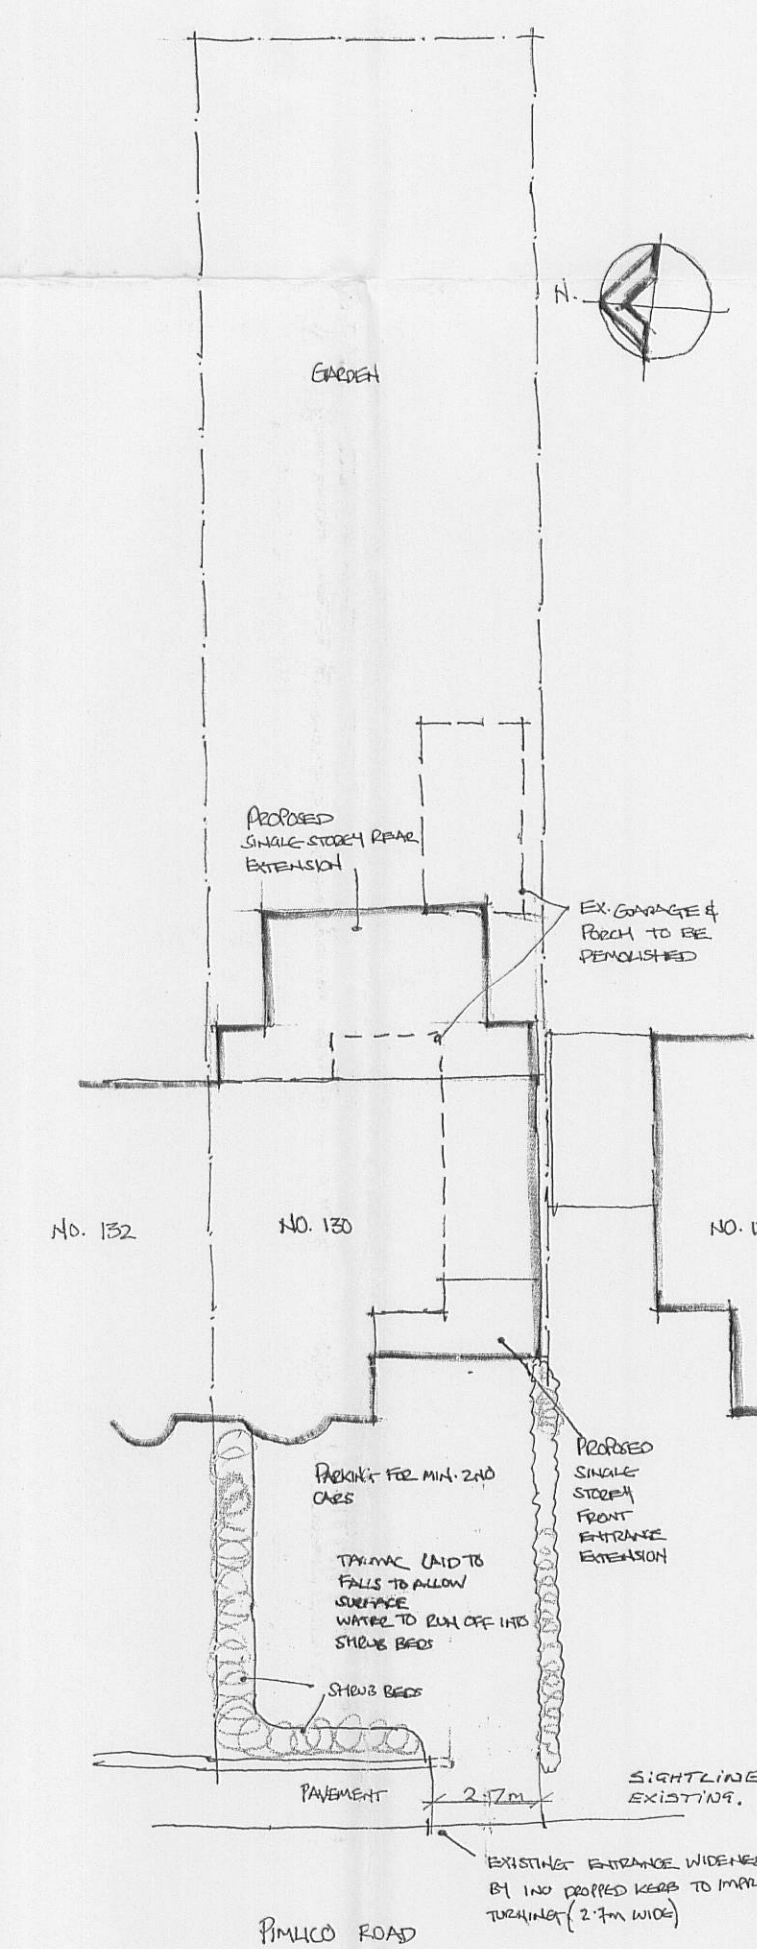
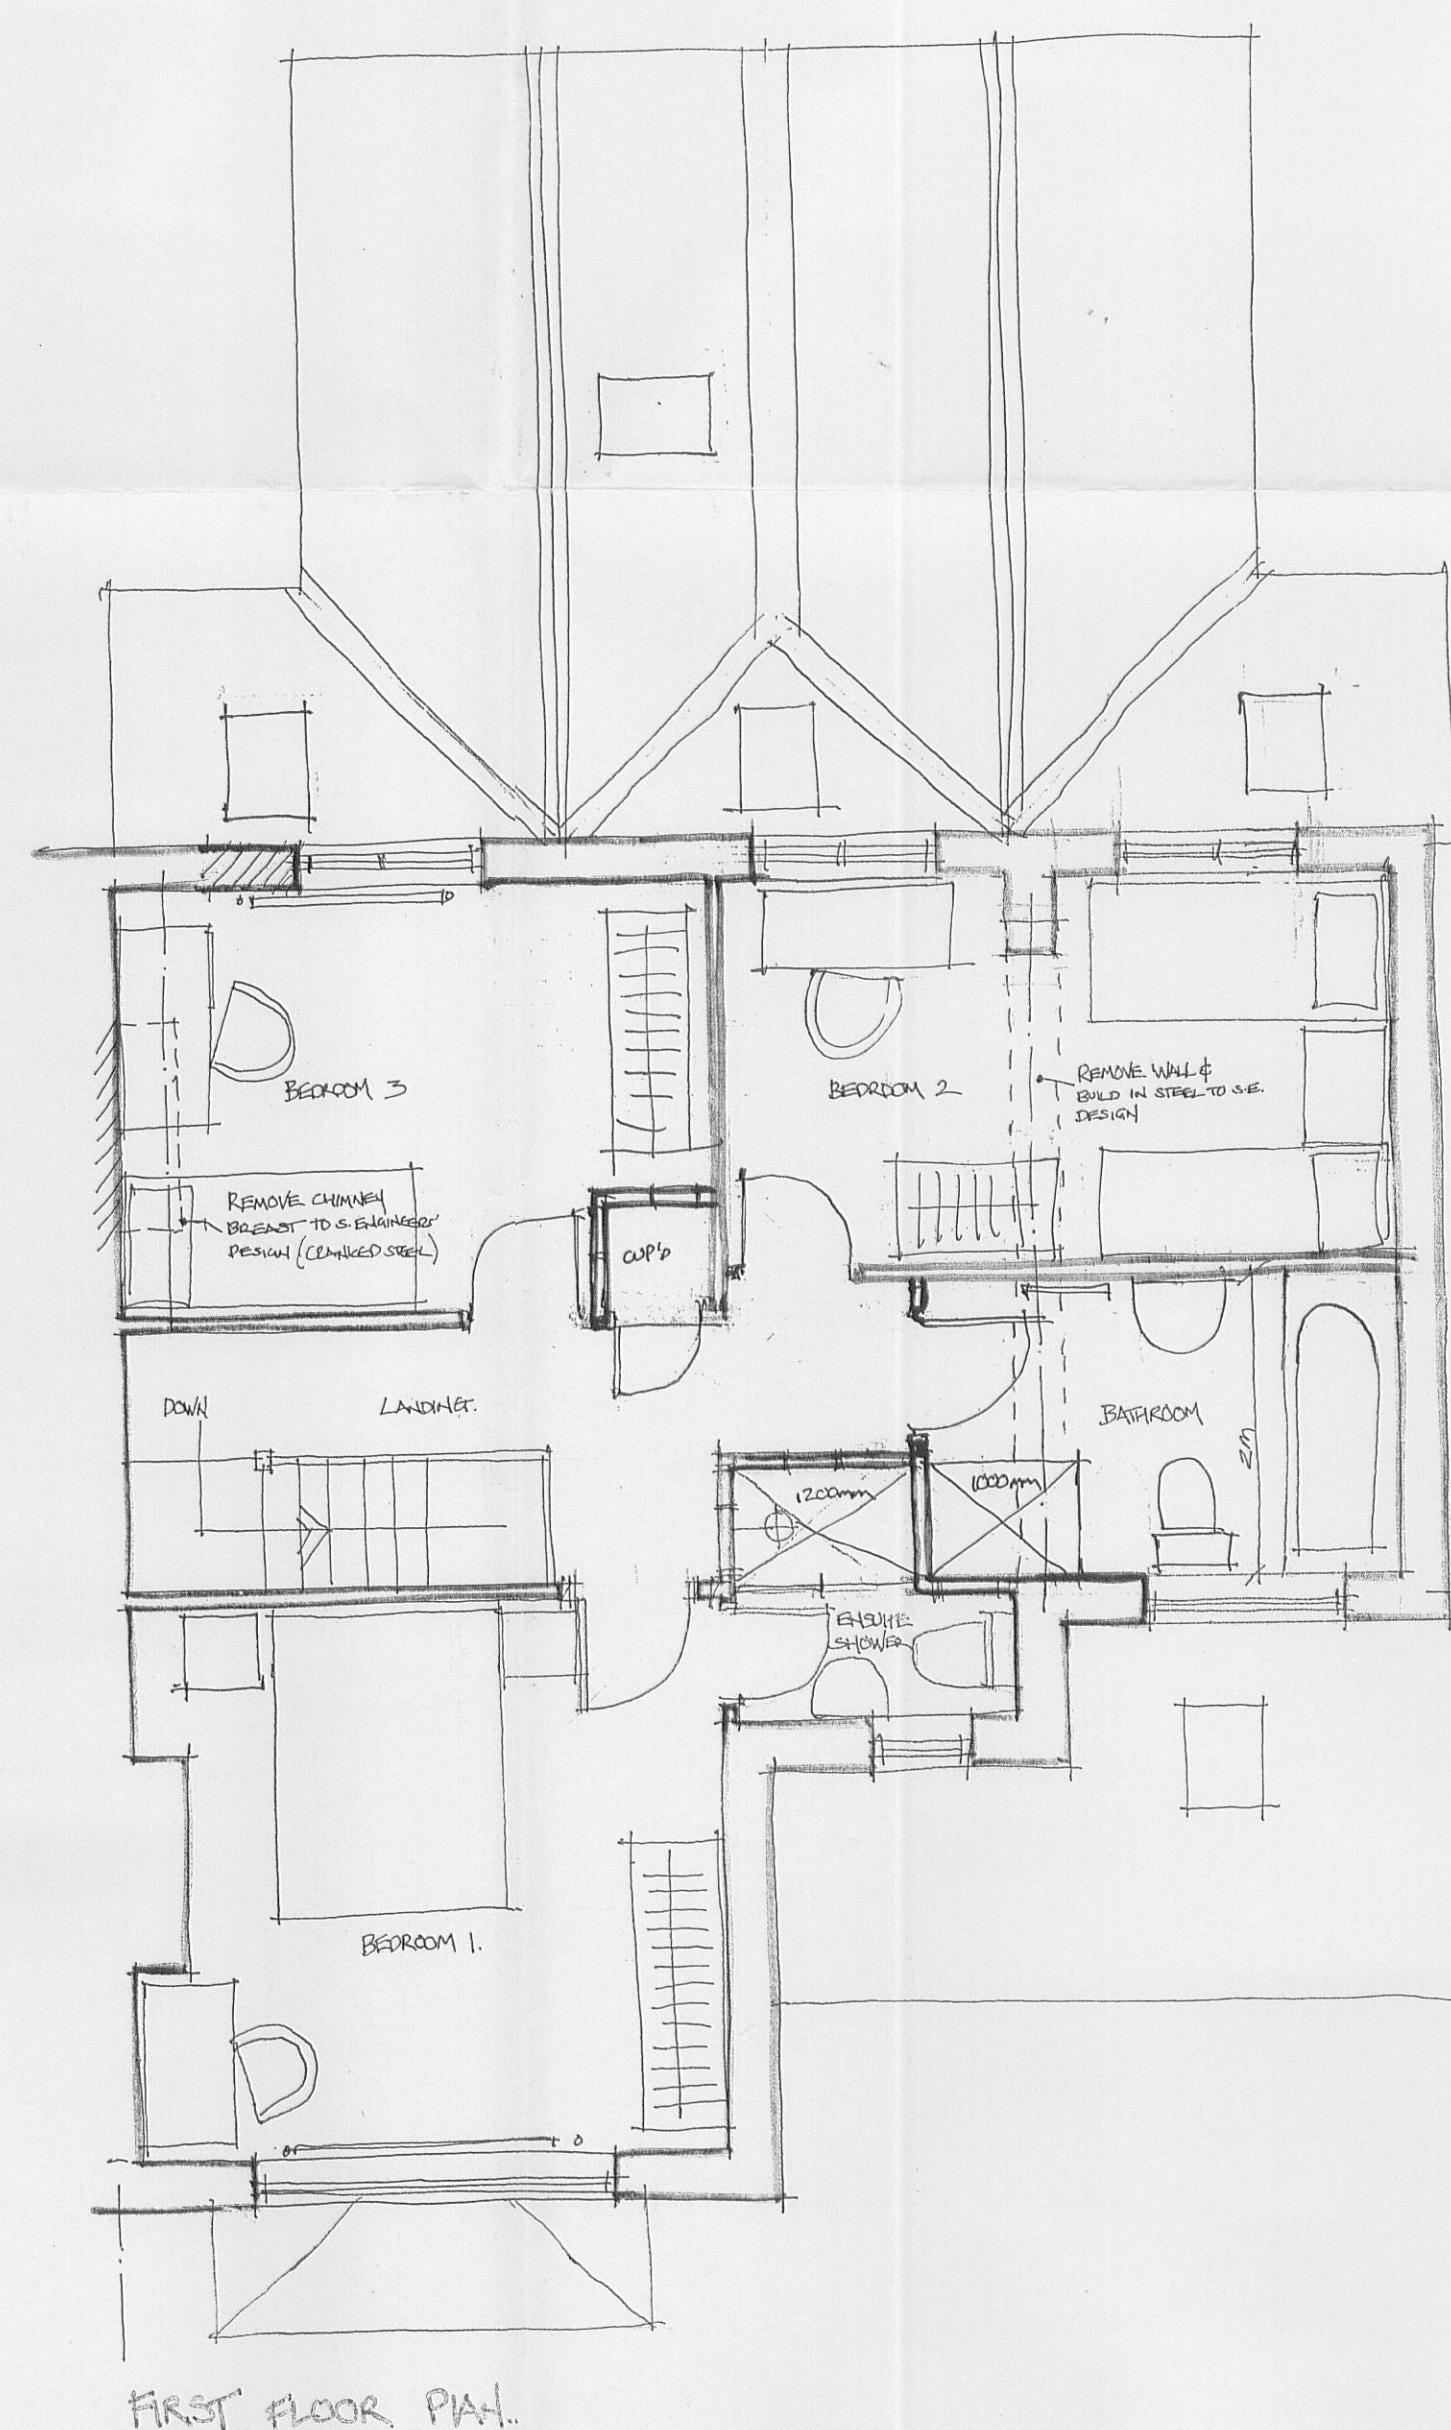
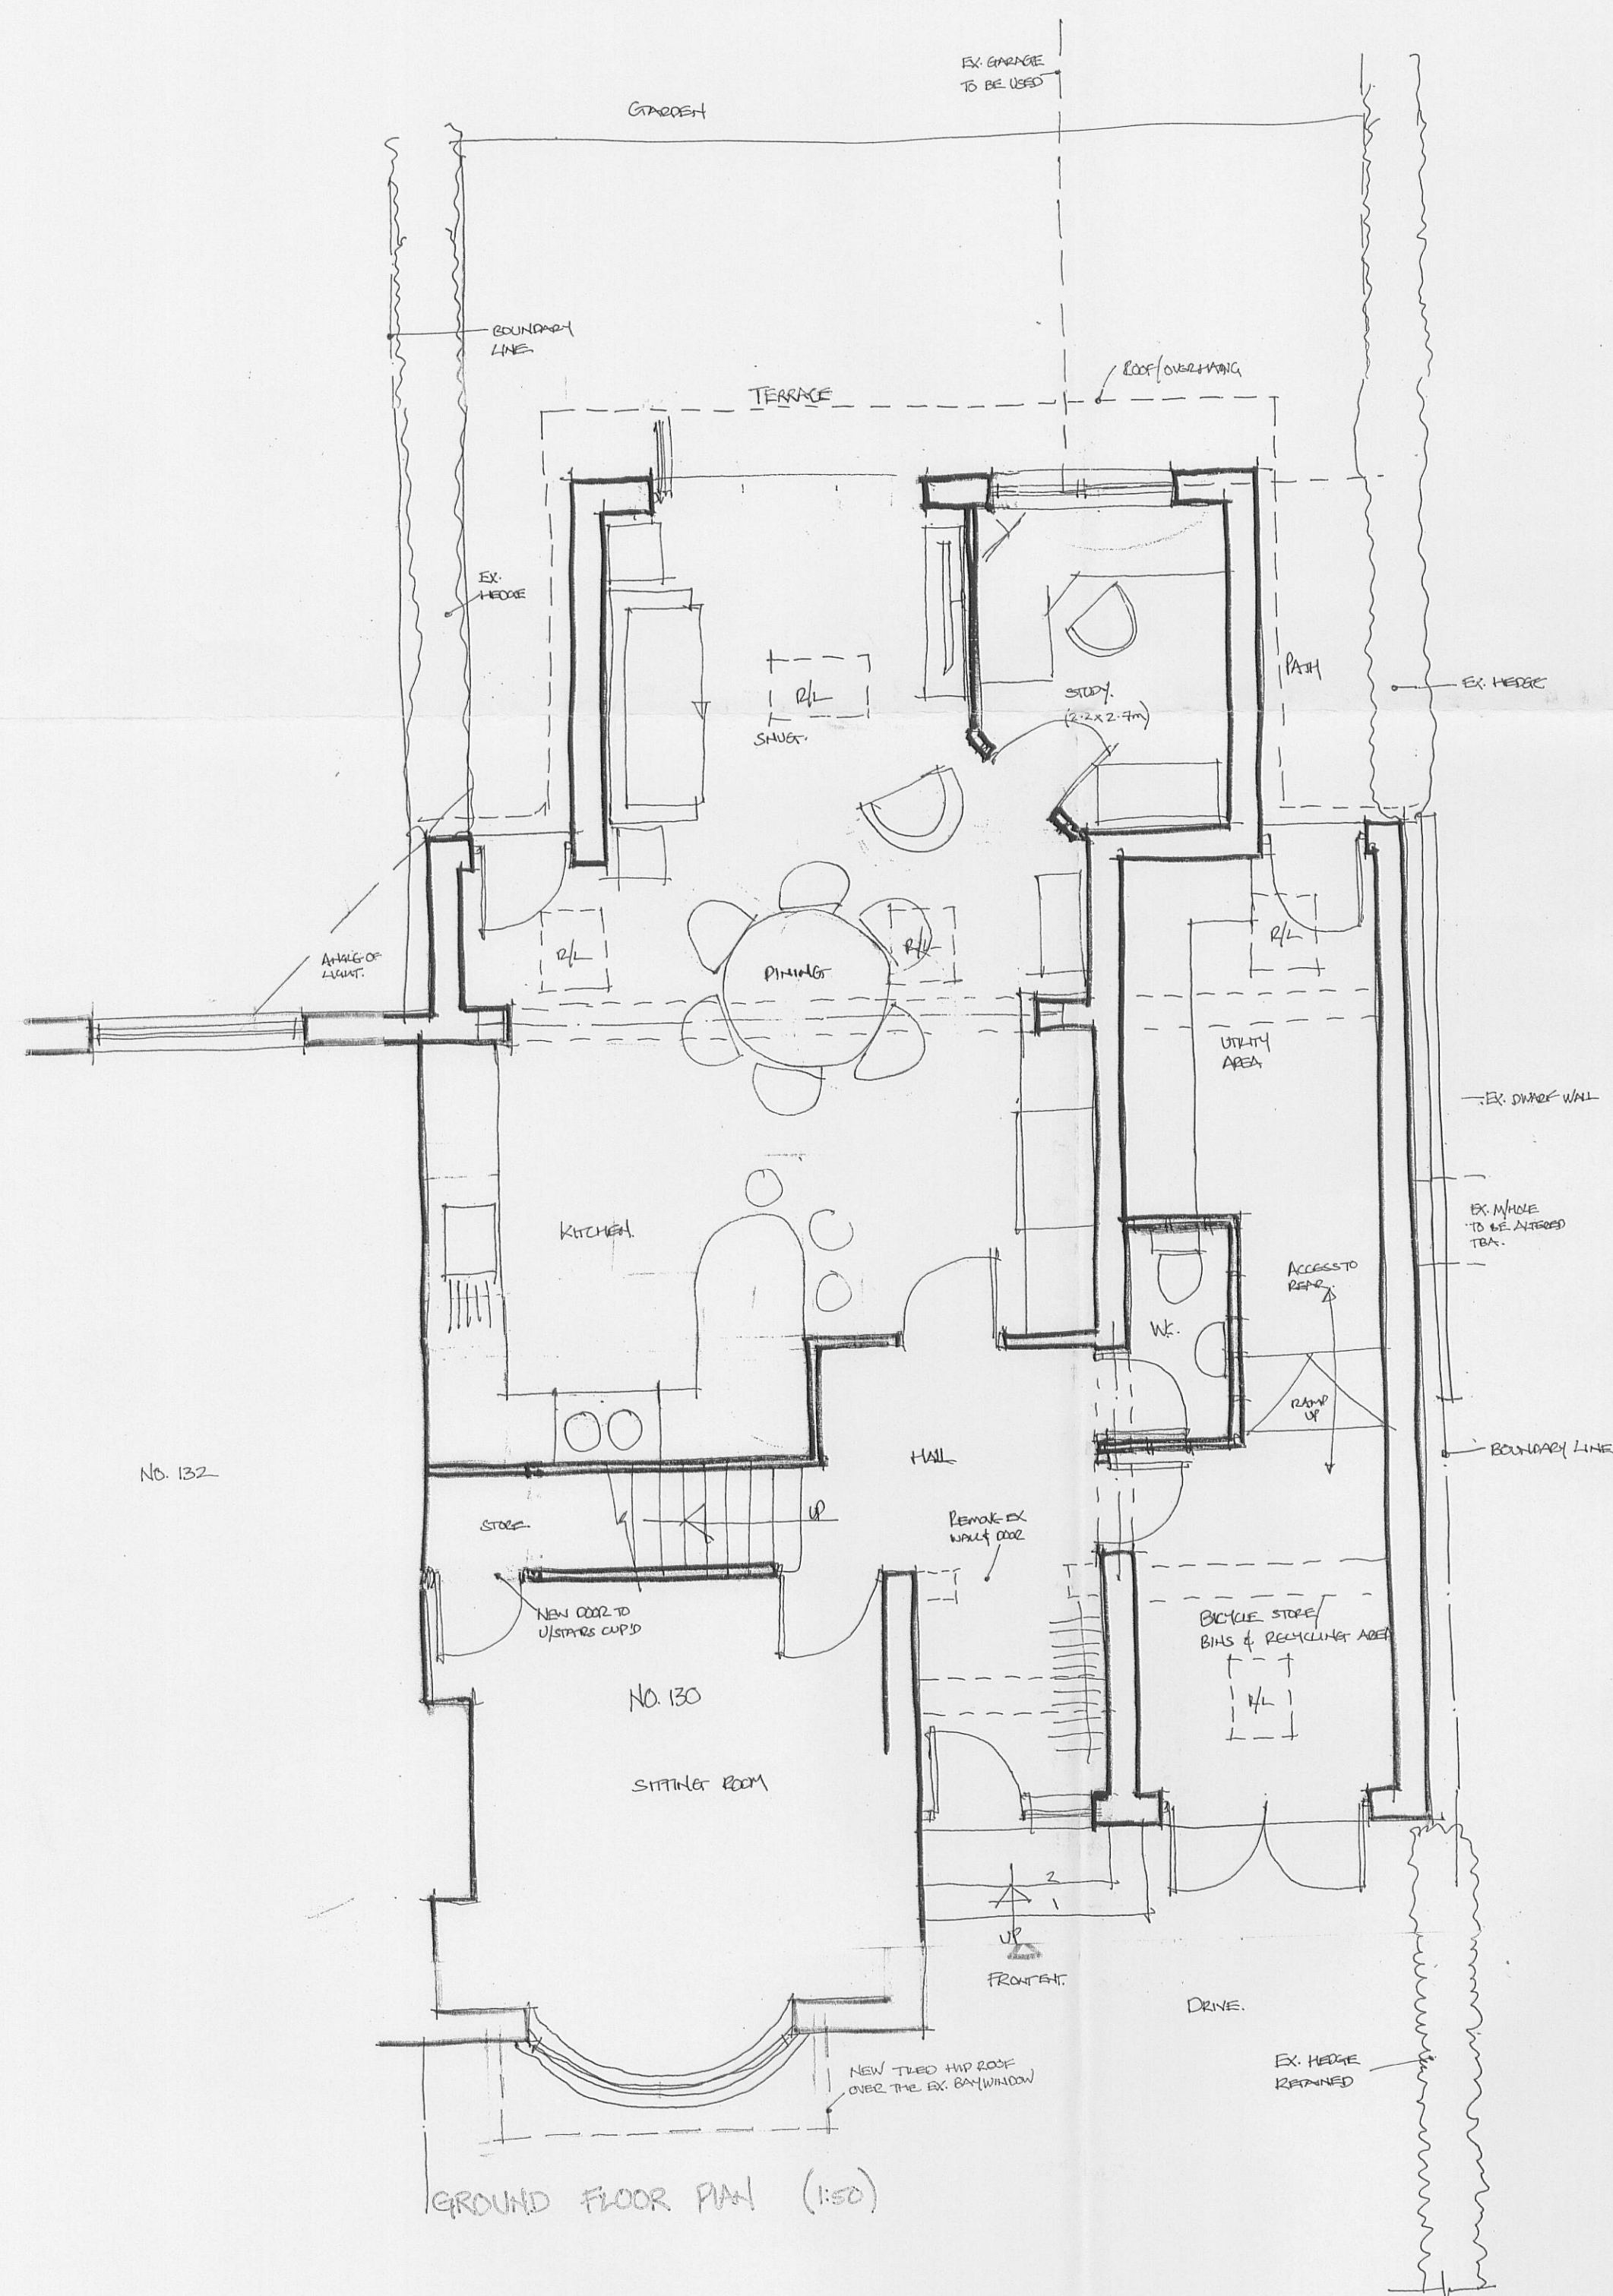
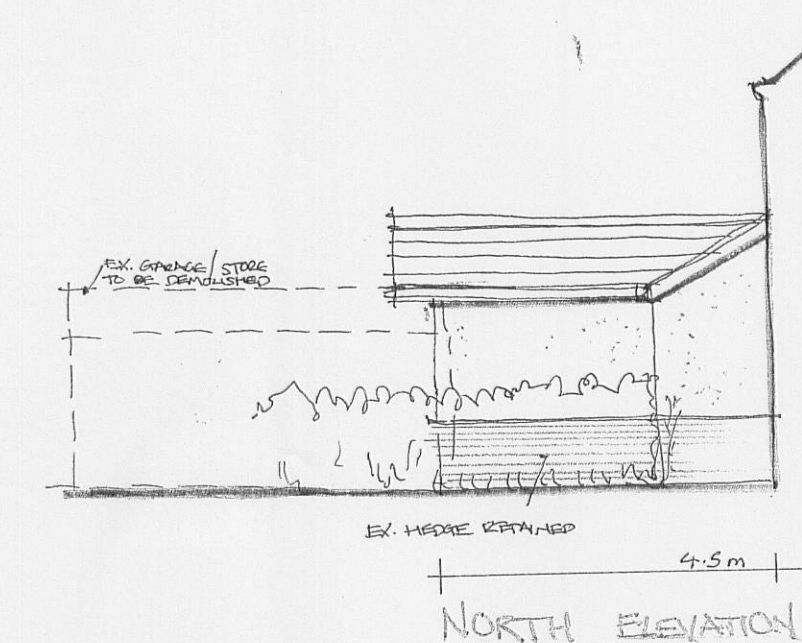


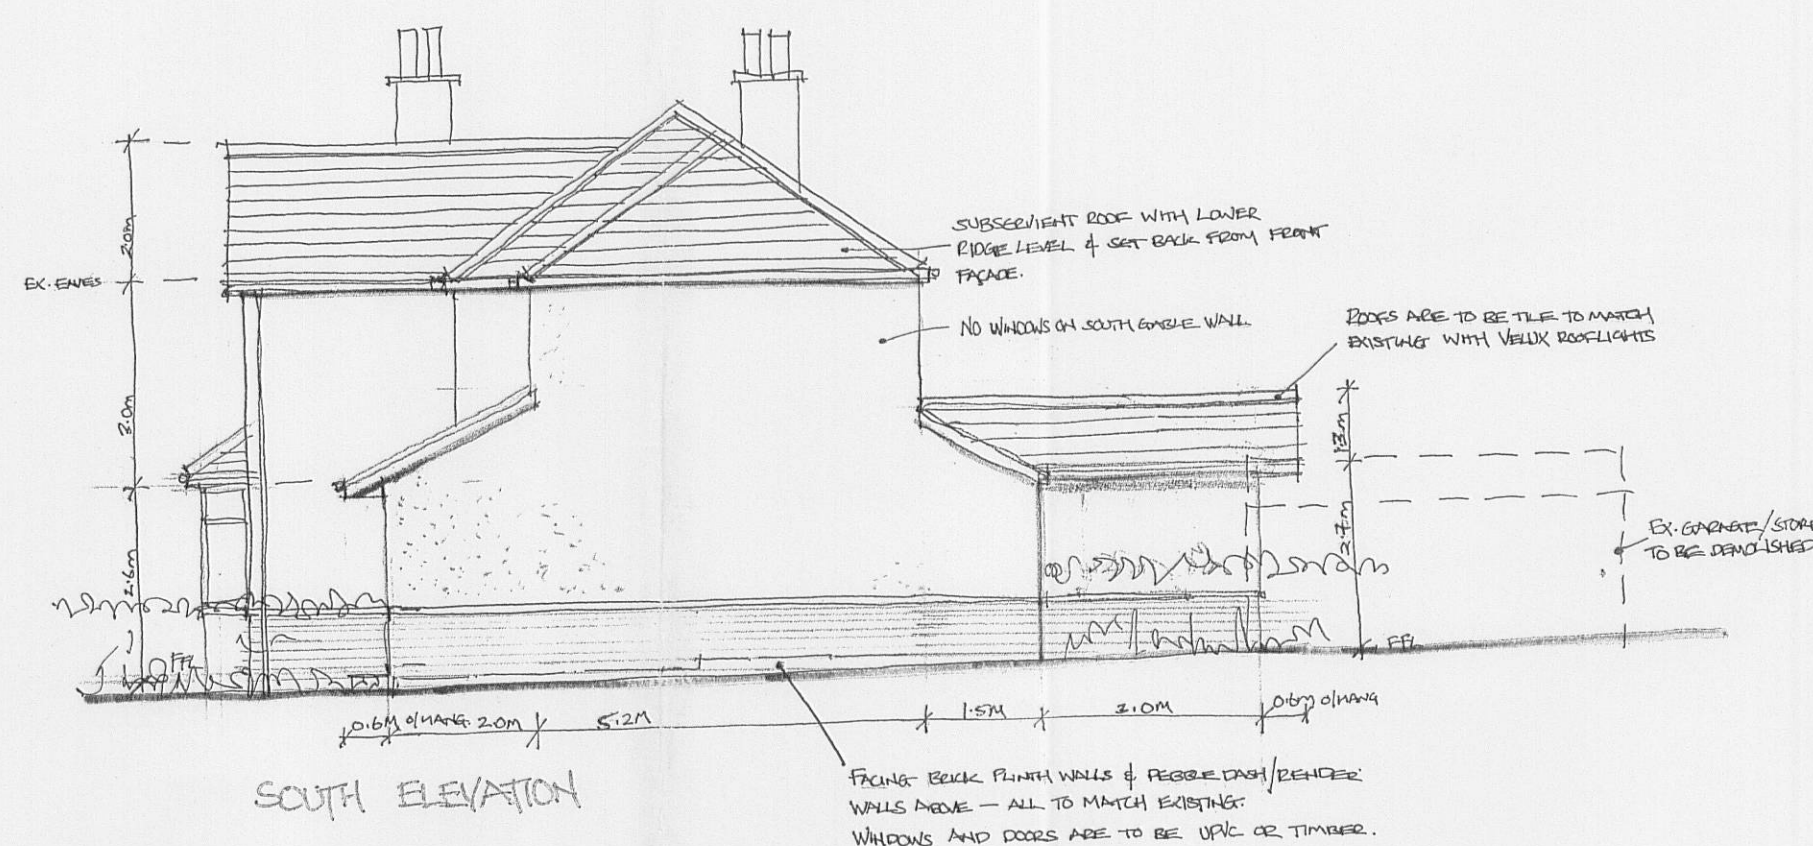

REV A VARIOUS CHANGES TO DESIGN FOLLOWING MEETING
WITH THE CLIENT ON 7/8/10 *dm.*

REN B ROOF ALTERED TO EX. SITTING ROOM BAY
WINDOW. AS REQUESTED BY THE CLIENT ON 23/8/10 S&S

REV C

320100733P

Client
Mr and Mrs MORGAN

Job Title
PROPOSED ALTERATIONS TO
130 PIMLICO ROAD
CLITHEROE

Drawing Title
PROPOSED PLANS AND ELEVATIONS

Scale 1:100 1:50	Date Aug-10	Drawn S.G.H.
---------------------	----------------	-----------------

spa ARCHITECTS

SUNDERLAND PEACOCK

SUNDERLAND PEACOCK & ASSOCIATES LTD.
HAZELMERE, PIMLICO ROAD, CLITHEROE,
LANCASHIRE, BB7 2AG
T 01200 423178 F 01200 427328
E info@sunderlandpeacock.com
www.sunderlandpeacock.com



4051 - 02BC