


SECTION BB 1:200


note - relevant gap offering open water views = 59m approx, obstruction 8.8m new building. ∴ 85% open views remain unobstructed

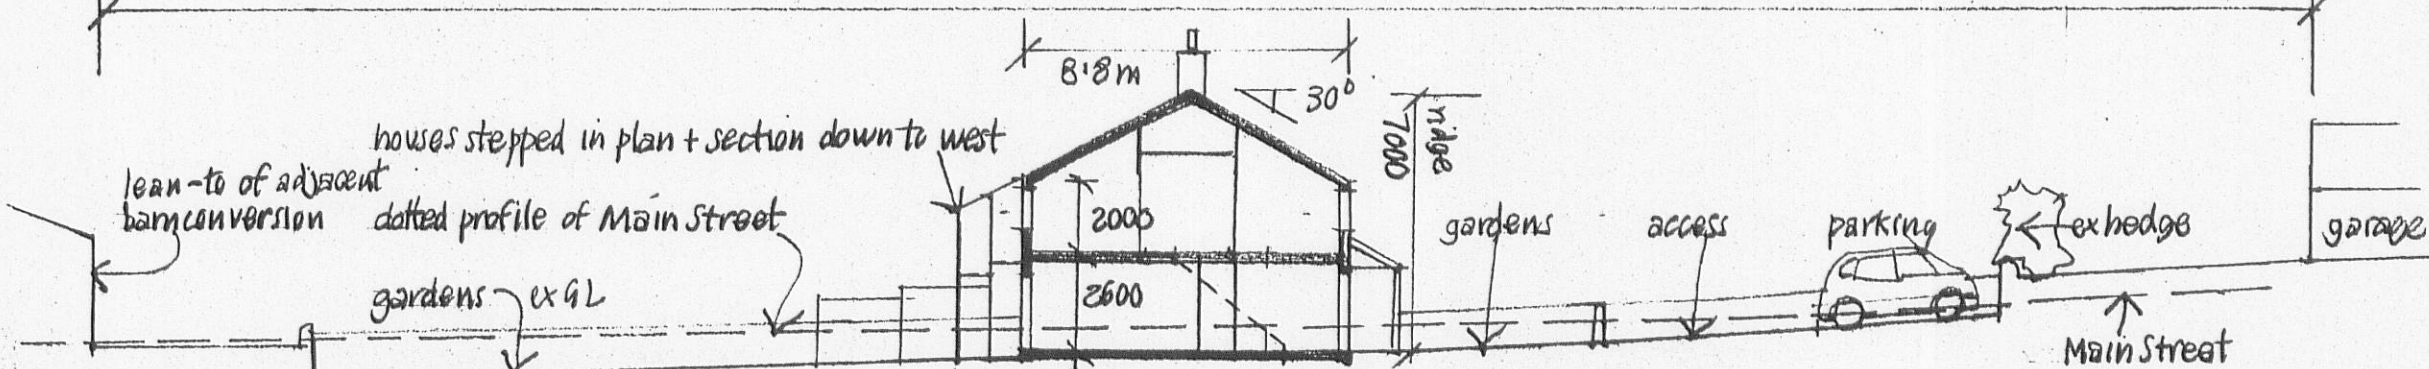

SECTION AA 1:200

EXISTING SITE 1:200

PROPOSED SITE 1:200

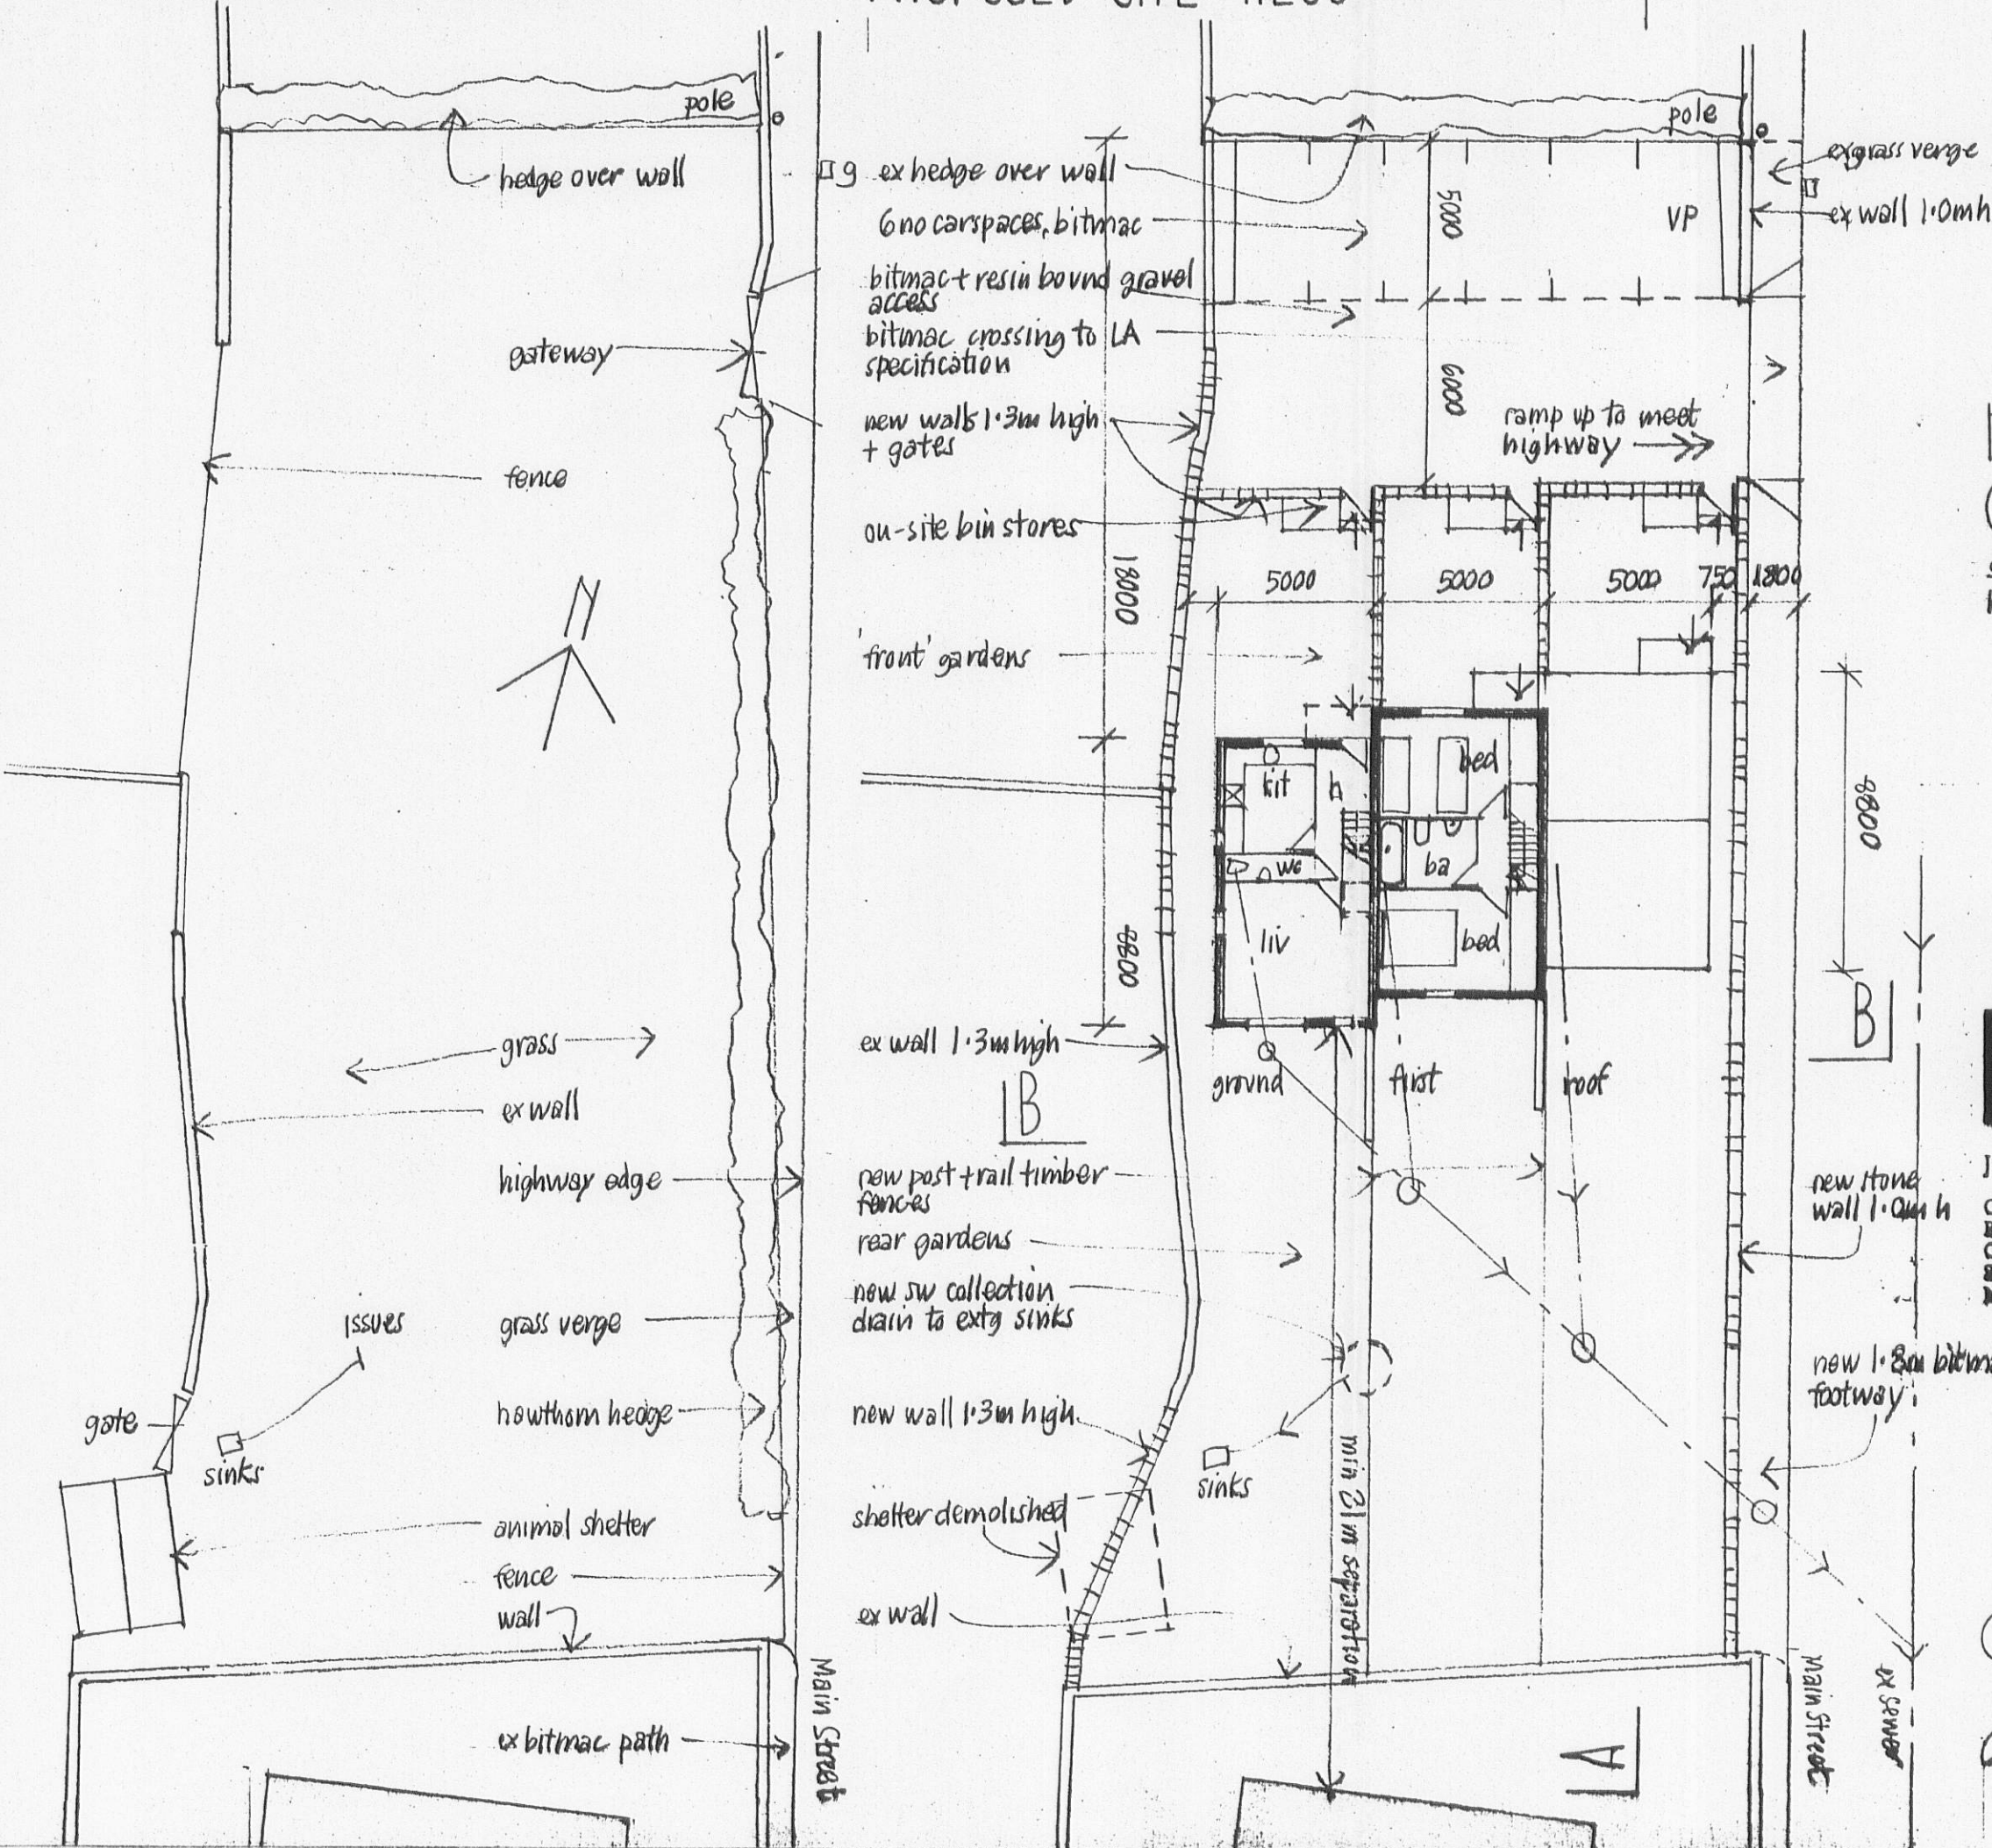


site area 0.082 ha

rev'A' 26-8-10 ridge height added

32 010 0738P

HOUSES MAIN STREET
GRINDLETON

scale 1:200 July 2010
house plans for illustrative purposes only

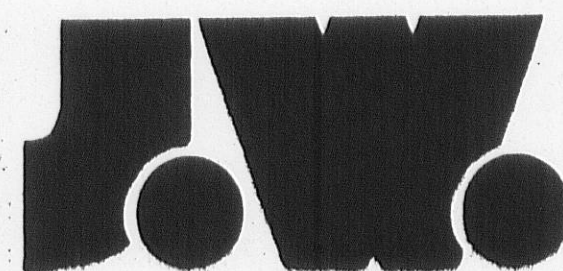

JOHN & JENNIFER WHARTON : ARCHITECT DESIGNERS

**Craven House
Brook View
Carlton
SKIPTON
North Yorkshire BD23 3EX tel 01756 792708**

2266 A