


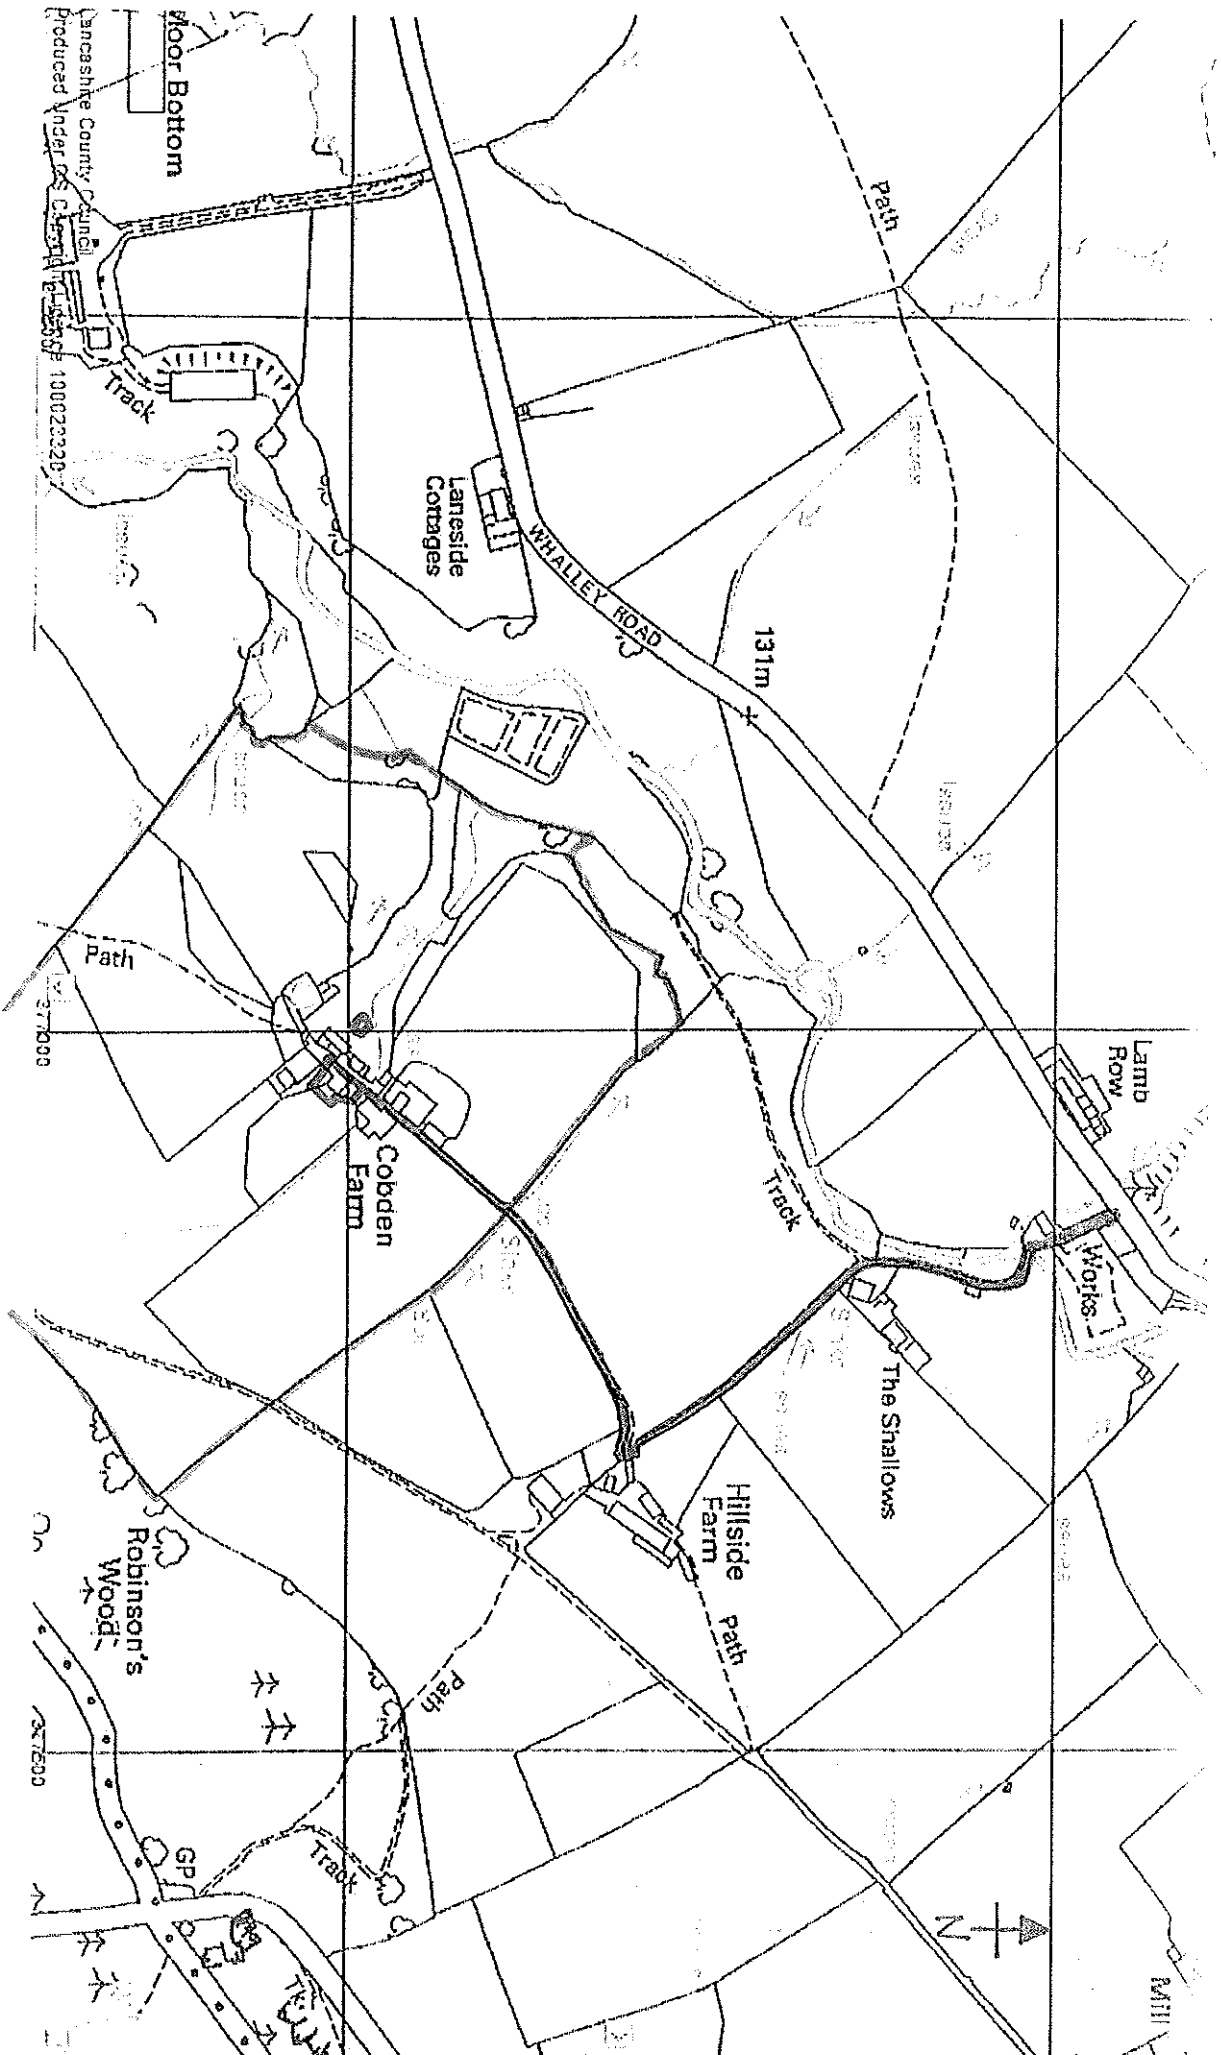

AMENDED PLANS RECEIVED

DATE 01/10/10

Cobden Farm, Saddington

Site Location Plan at 1:5000

320100741P