
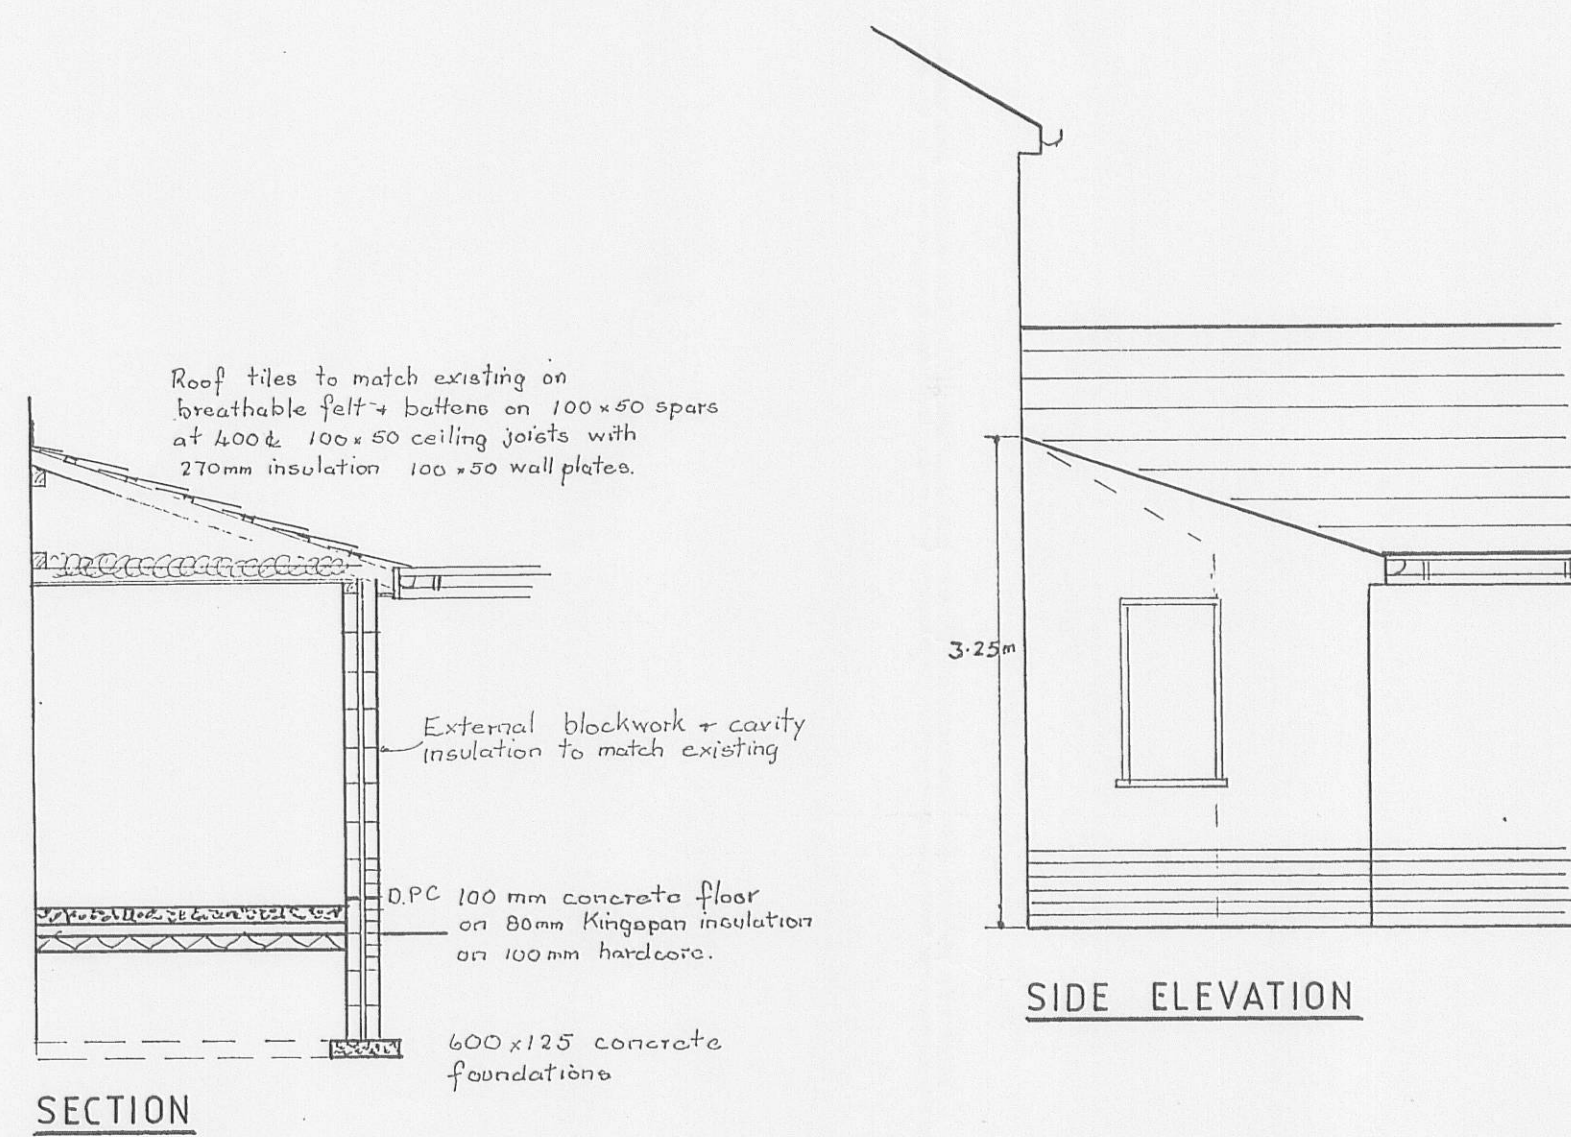
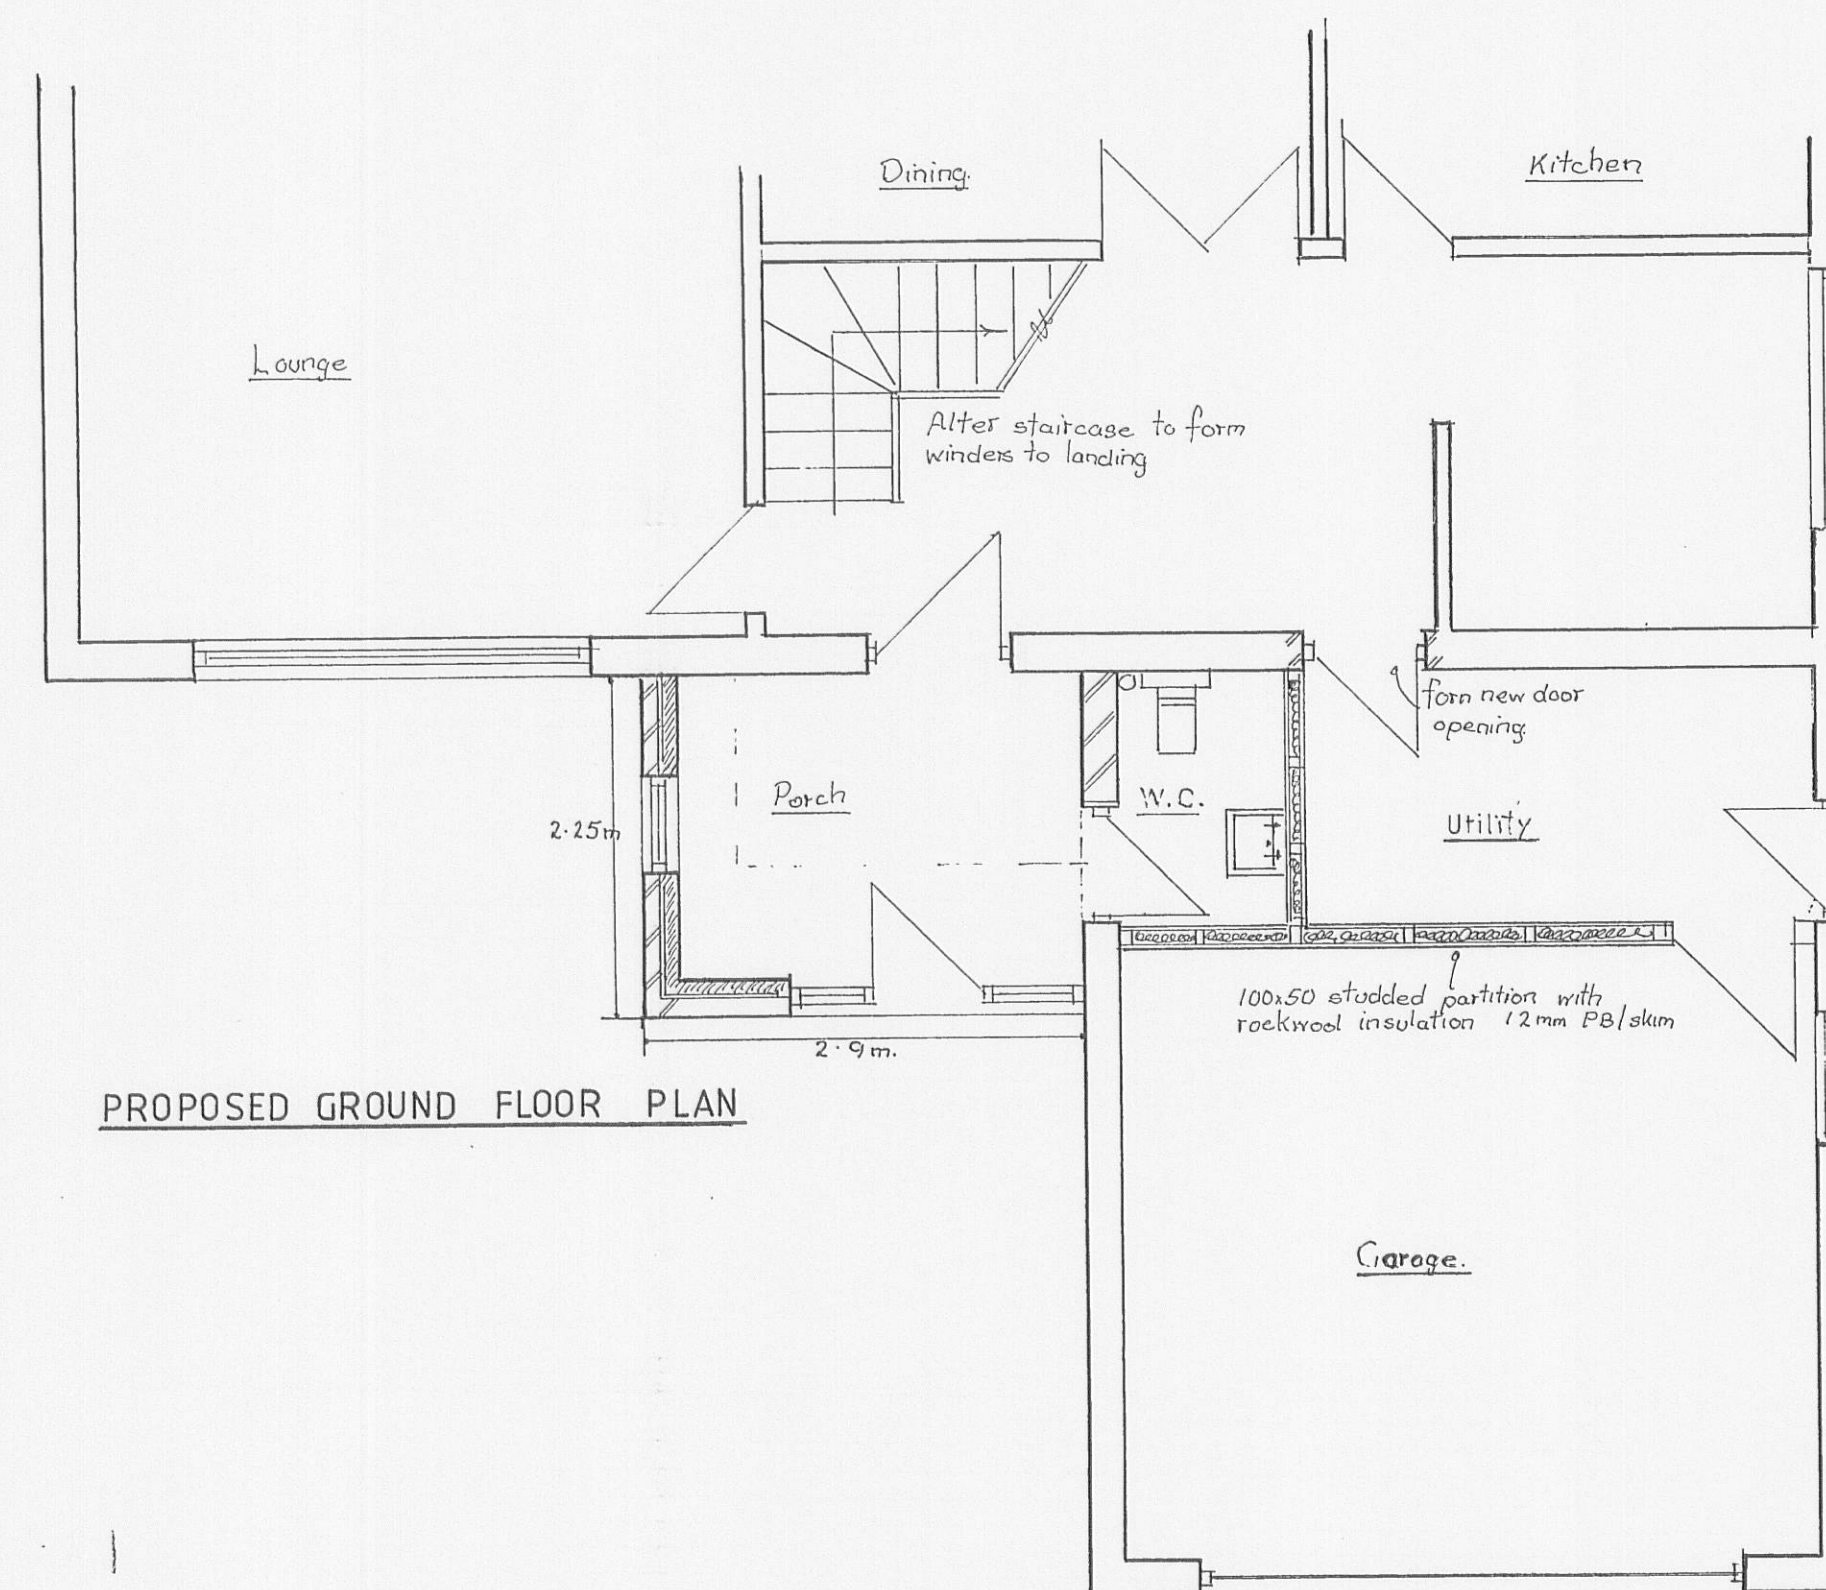


320100748P

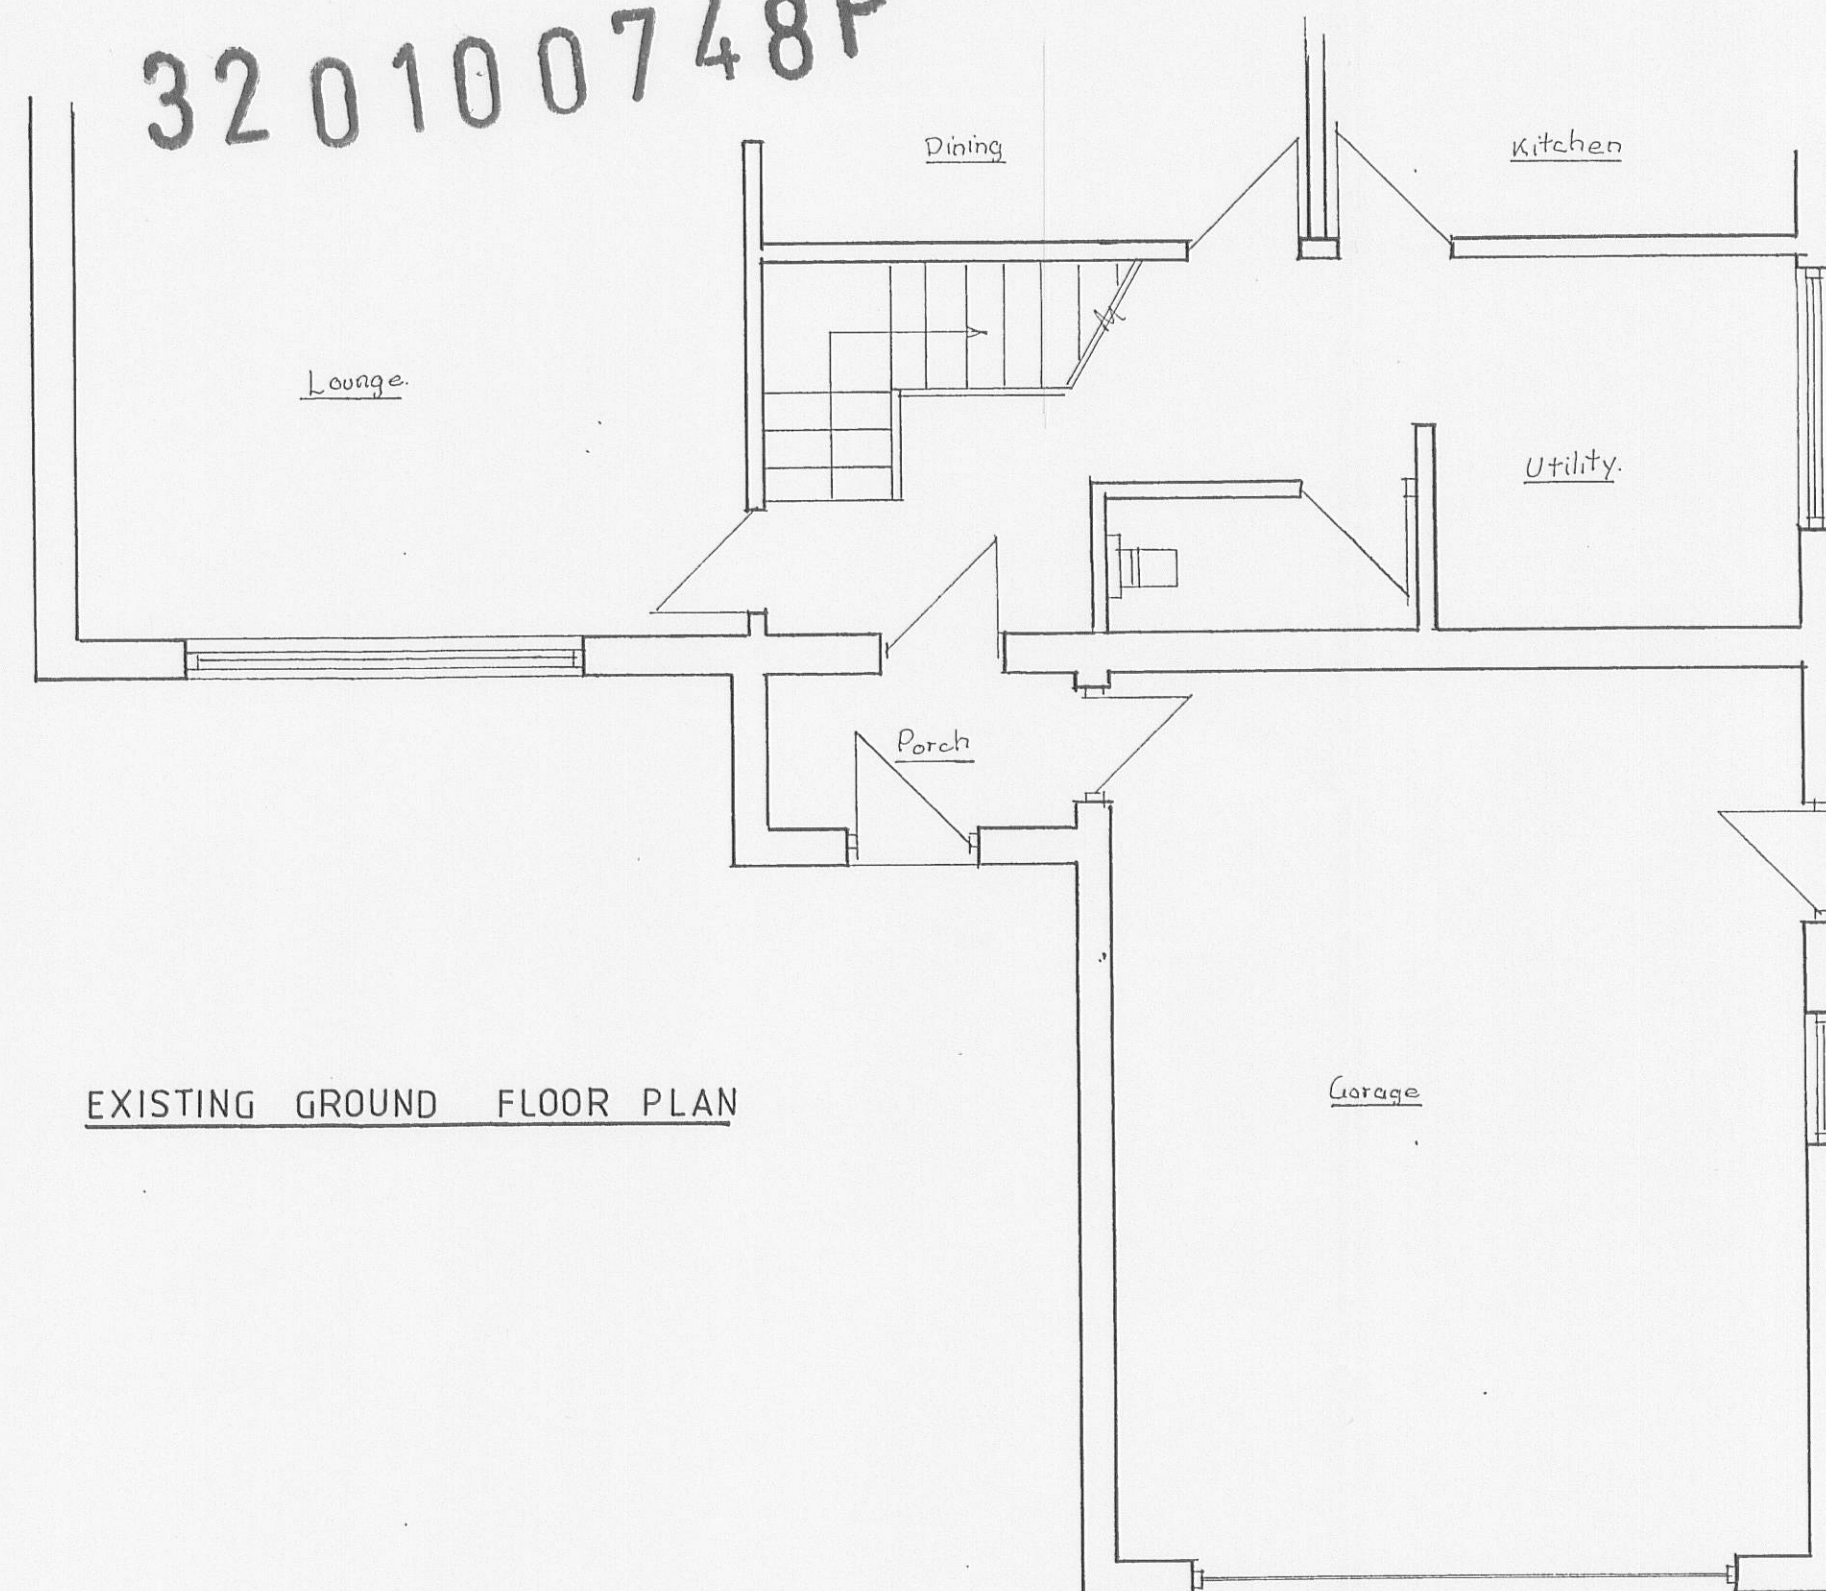

PROPOSED EXTENSION TO PORCH & INTERNAL ALTERATIONS.
FOR MR. B. COTTON.
10 WHITE ACRE LANE. BARROW.
CLITHEROE.
Scale 1:50.