



EAST



NORTH

reclaimed stone facings this block

replacement roof to lean-to's, blue slate

courtyard walls omitted for clarity timber doors, steel tube columns



WEST




SOUTH

flush fit Velux


lead lined cutout in roof

inset glazed screens boarded doors as shutters (not shown for clarity)

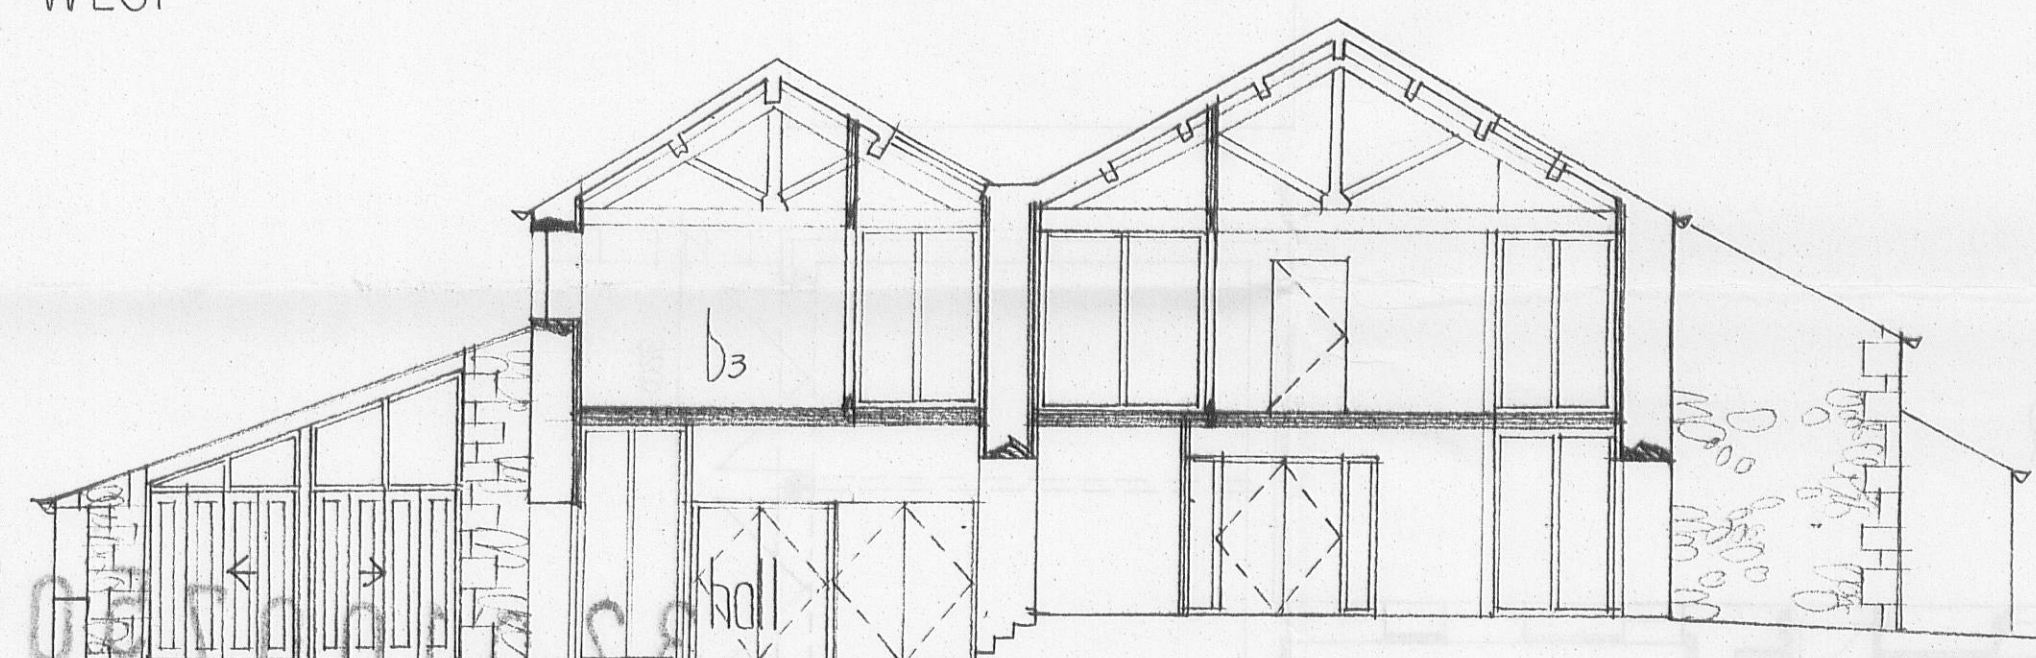


SECTION AA


conversion of ex shed to garden store scale 1:200
roof - blue slate
walls - overclad stained timber boards, matching doors
windows - black aluminium

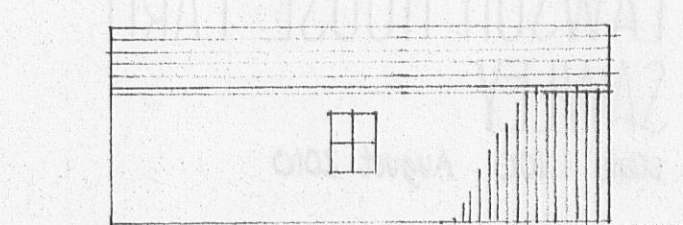


W

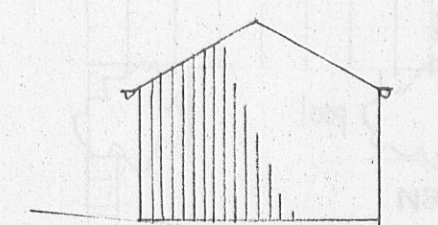


S

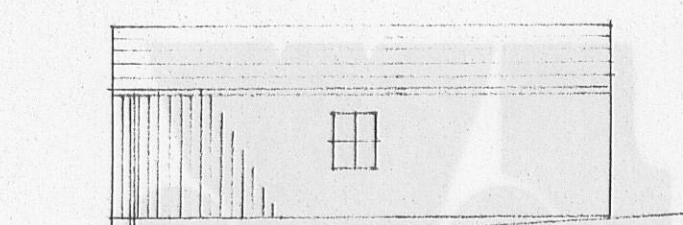

E

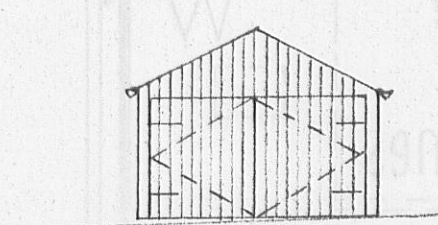

N

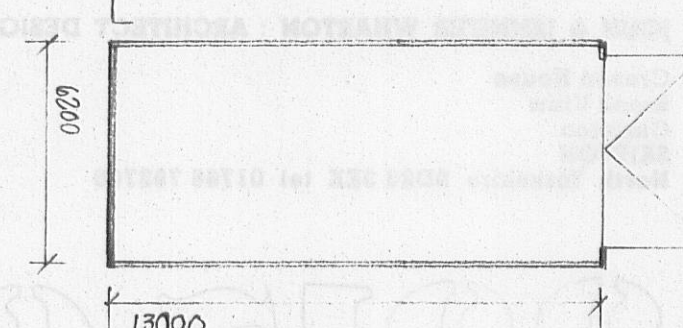

PLAN

exterior materials -

roof - existing blue slate re-laid, quantity made up to match existing
walls - existing stonework repointed
milking shed - reclaimed stone outer leaf
stone heads, cills + sills
windows + doors - painted timber - heritage colour
windows - black aluminium agee gutters, black alum rwp's

PROPOSED
LAWSON HOUSE FARM
SAWLEY

scale 1:100 August 2010



JOHN & JENNIFER WHARTON : ARCHITECT DESIGNERS
Craven House
Brook View
Carleton
SKIPTON
North Yorkshire BD23 3EX tel 01756 792708

2217-7
SEE OVER