



45532

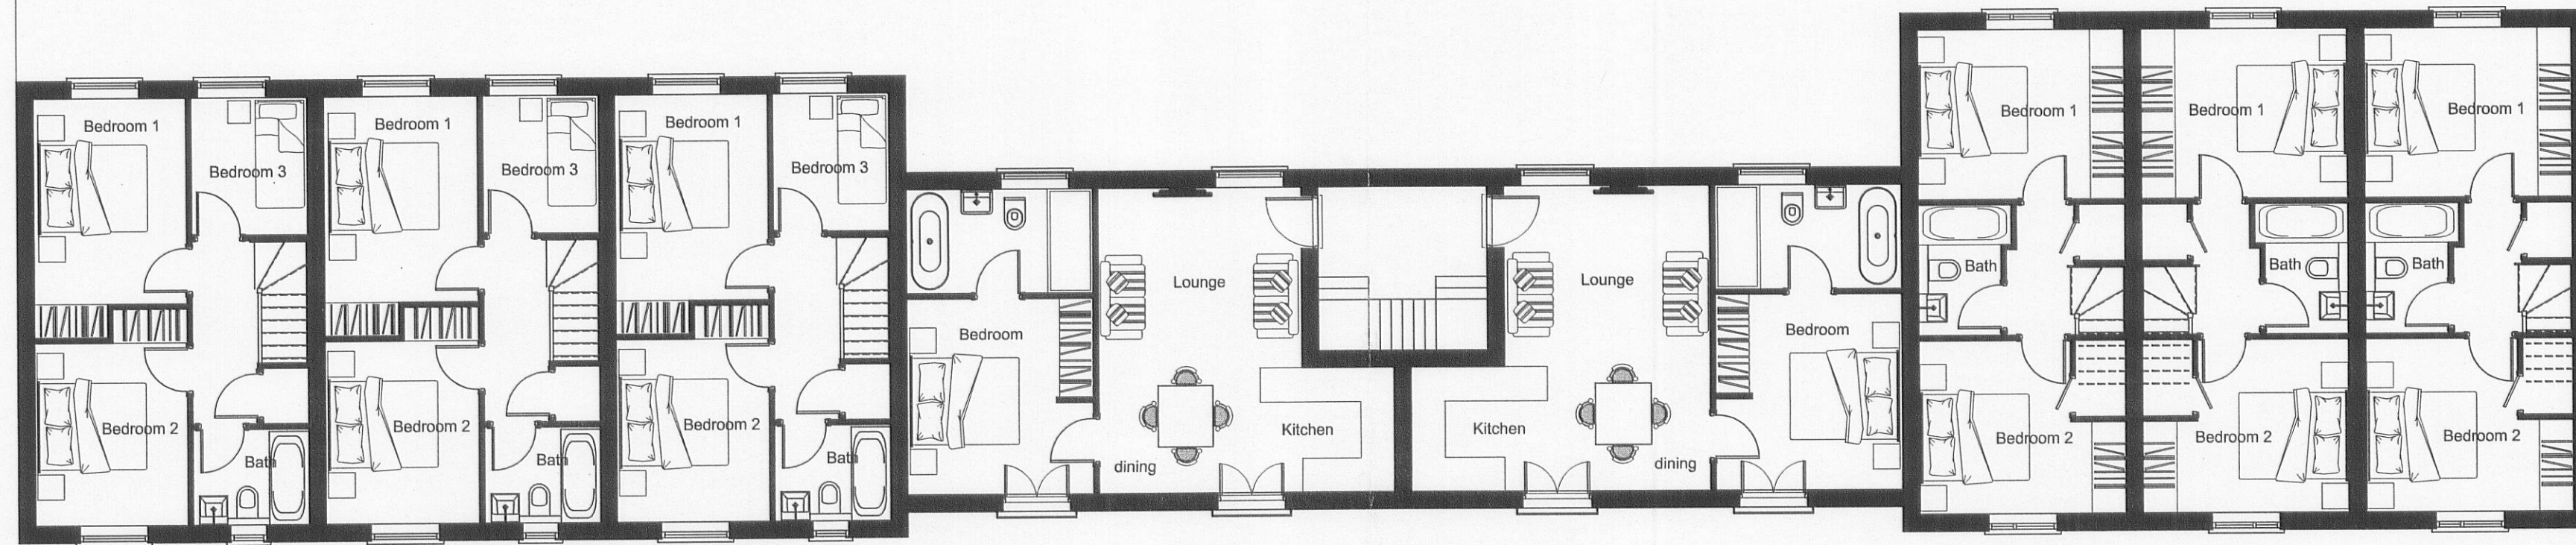

First floor plan

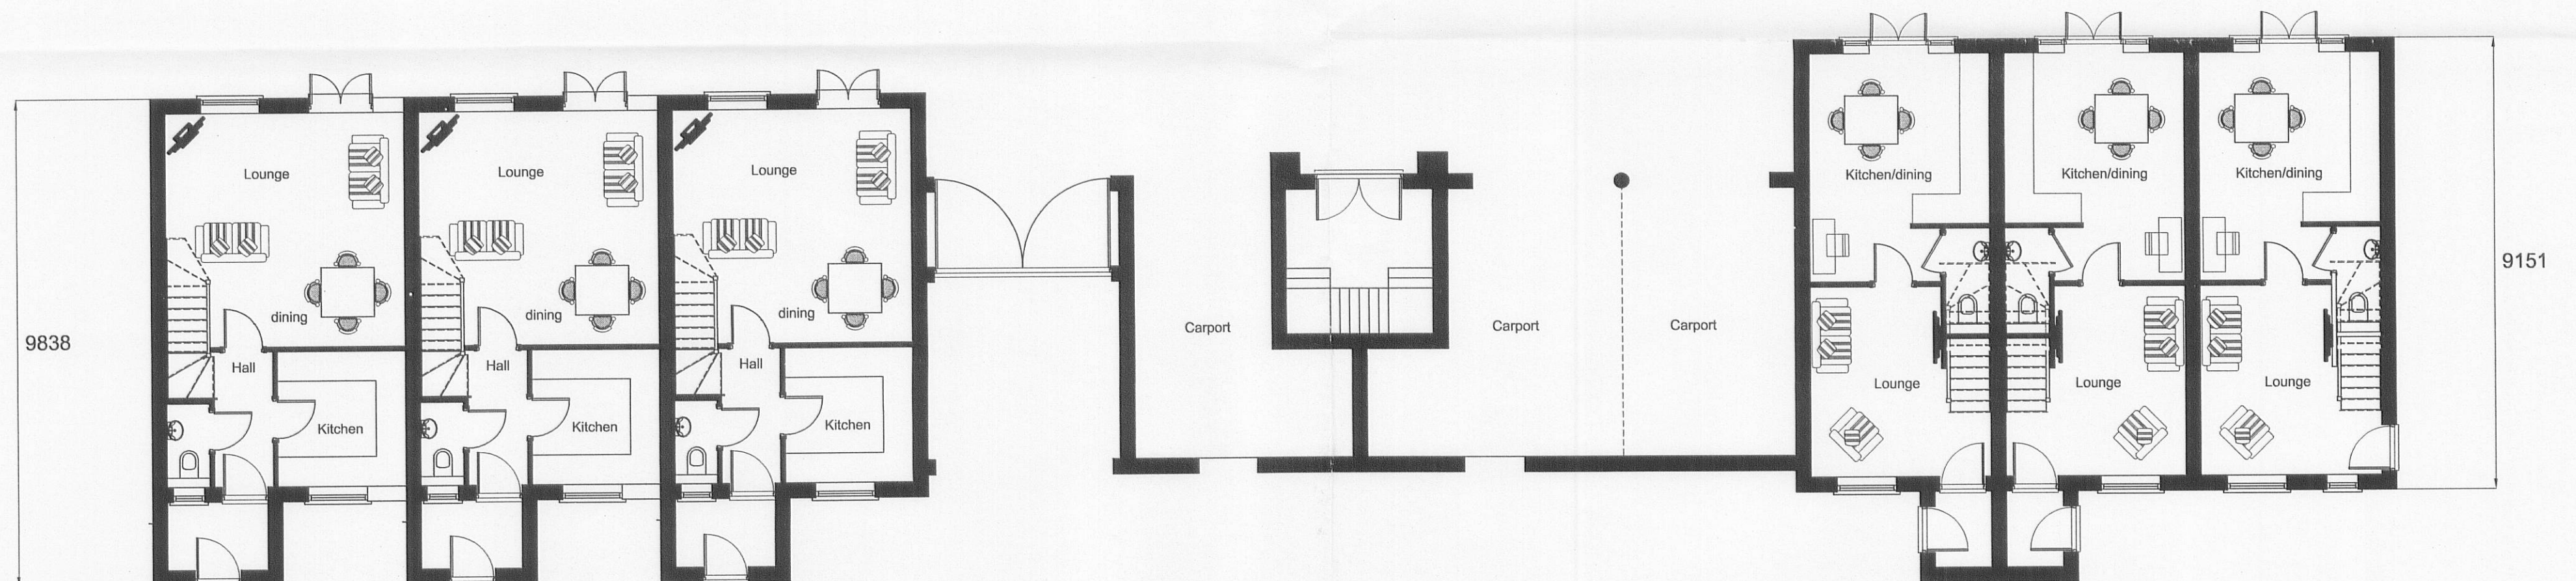

Ground floor plan

320100756P

Primrose Village off Woone Lane - Clitheroe  
Erection of 30 Dwellings - Phase 1c

Block 1 - Floor plans

1:100

July 10

6371/101

Beck Developments Ltd  
Challenge House, Challenge Way, Greenbank Business Park,  
BLACKBURN, Lancashire. BB1 5QB  
telephone 01254 685787 fax 01254 685742  
www.beckhomesdevelopments.co.uk



beck  
developments