


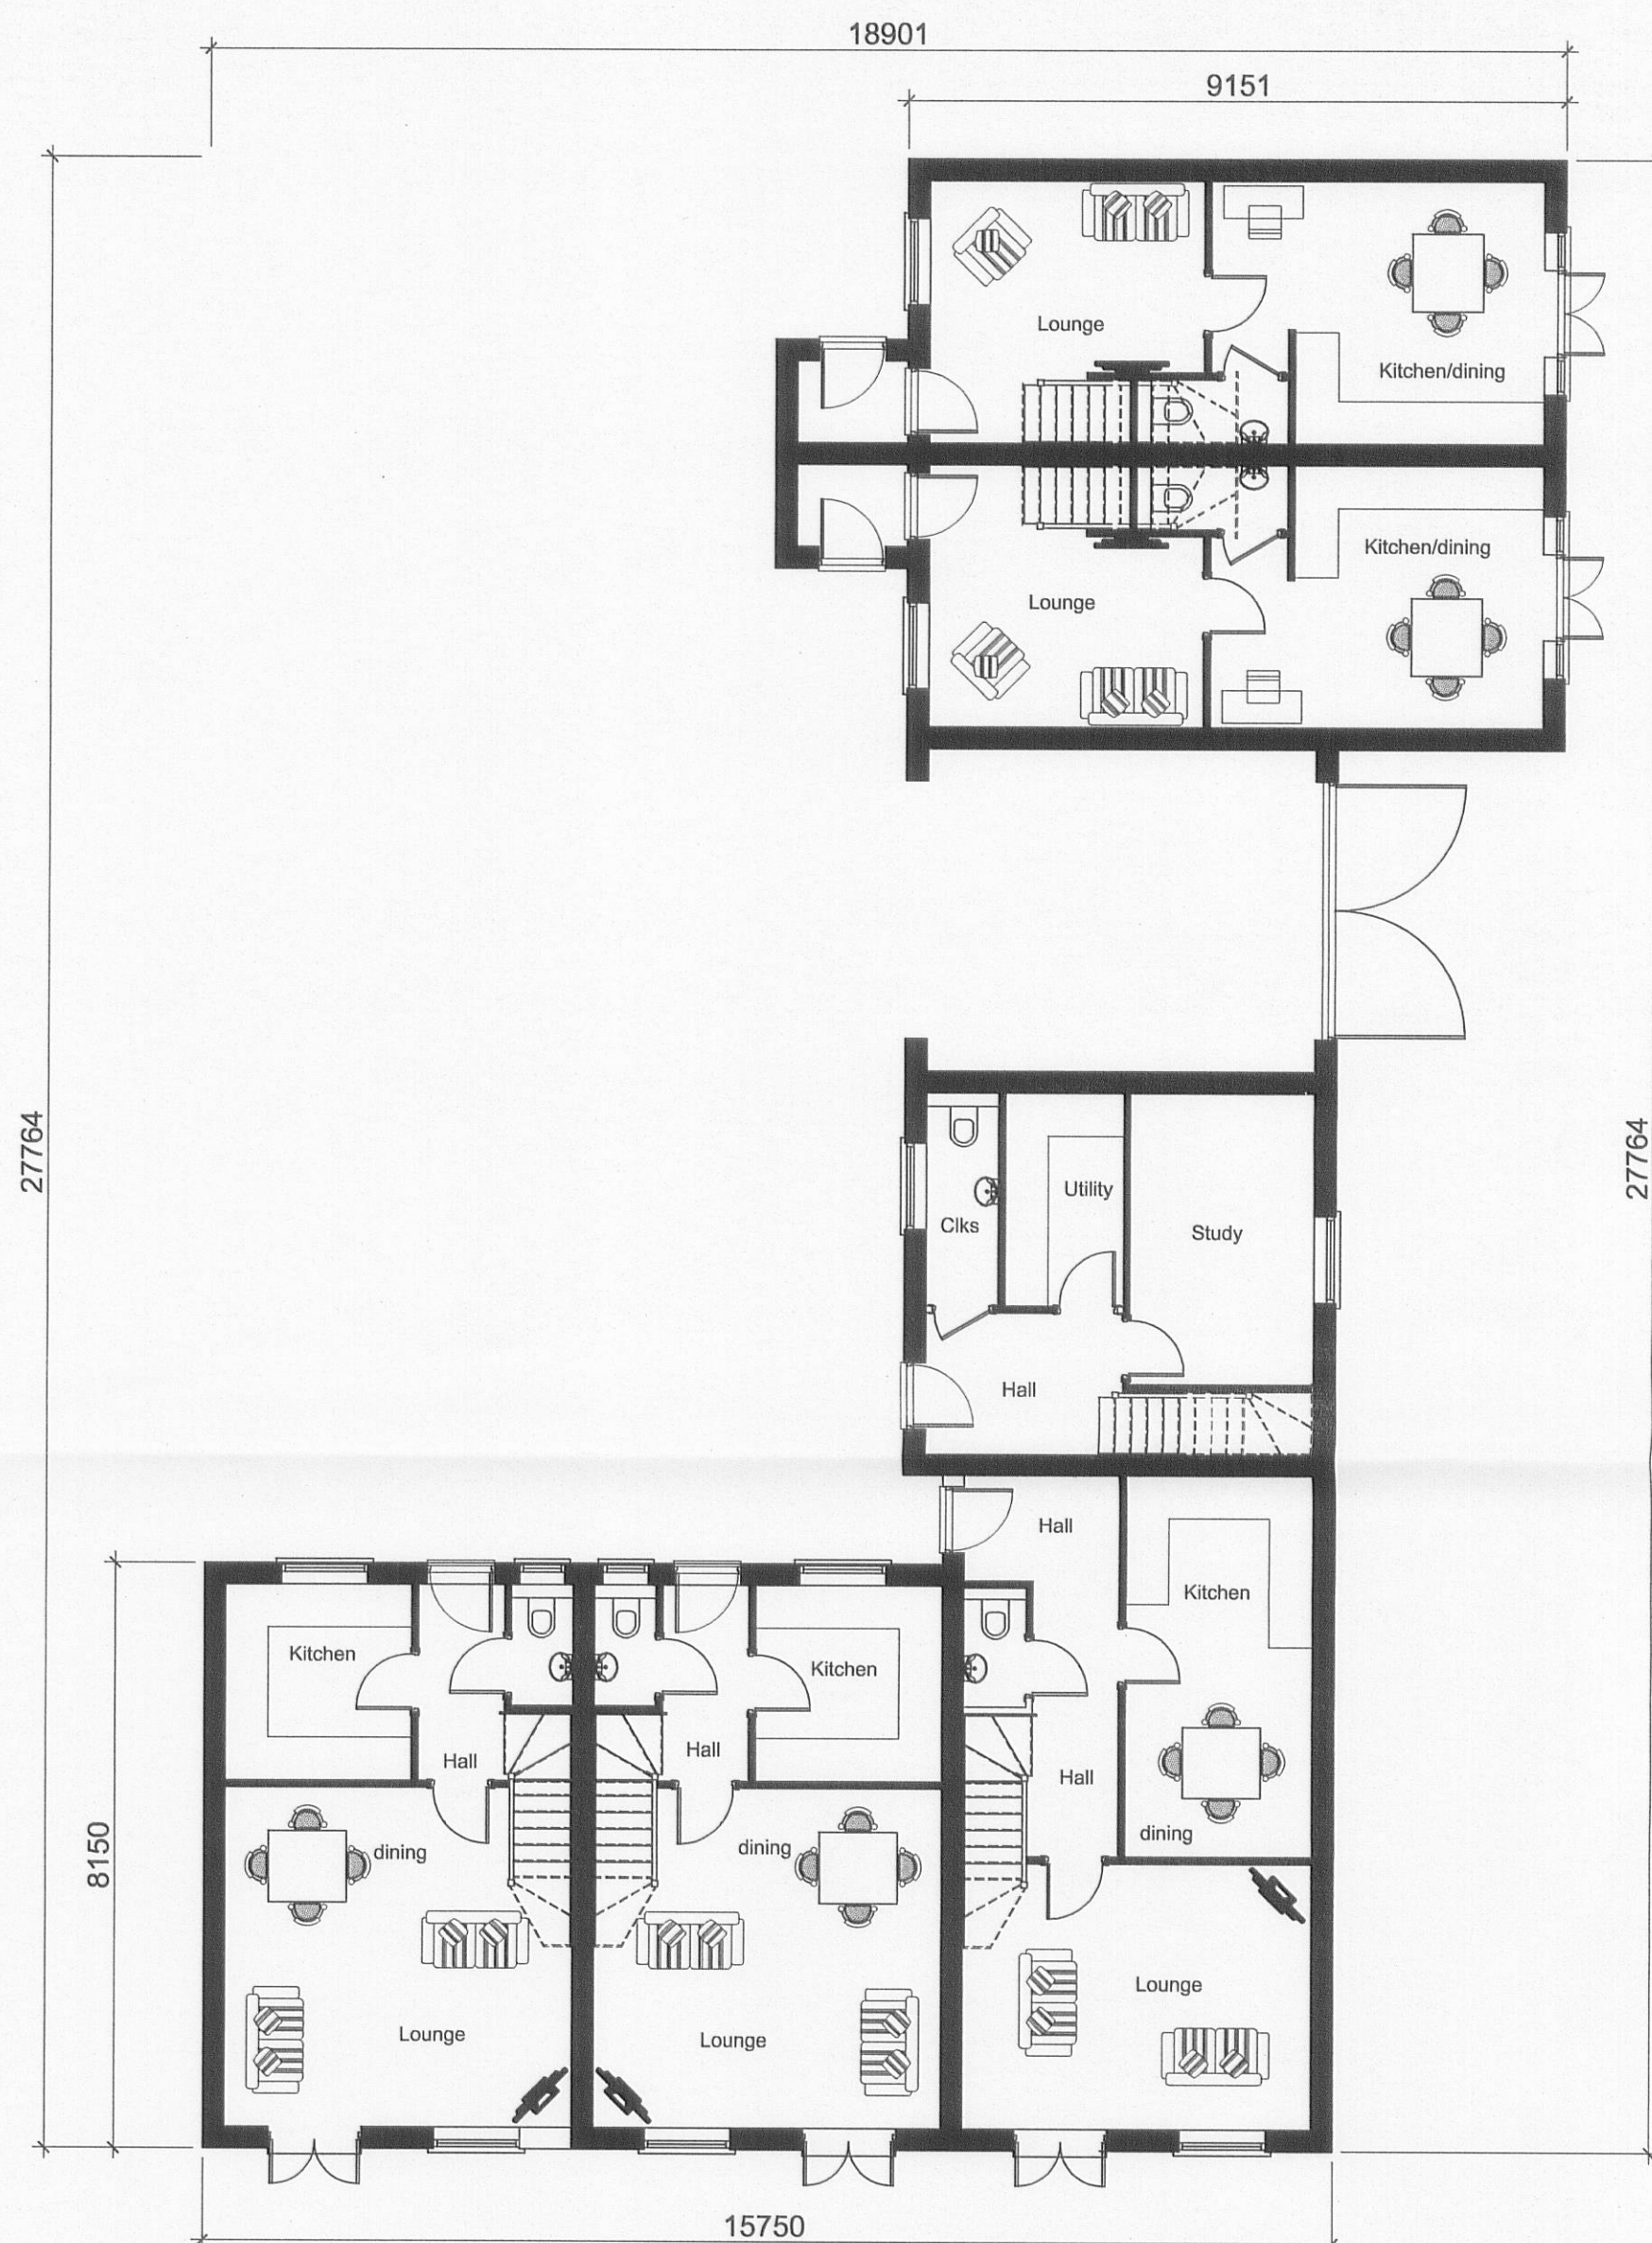

Ground floor plan



First floor plan

320100756P

Primrose Village off Woone Lane - Clitheroe
Erection of 30 Dwellings - Phase 1c

Block 3 - Floor plans

1:100

July 10

6371/106

Beck Developments Ltd
Challenge House, Challenge Way, Greenbank Business Park,
BLACKBURN, Lancashire. BB1 5QB
telephone 01254 685787 fax 01254 685742
www.beckhomesdevelopments.co.uk

