

AMENDED PLANS RECEIVED

DATE 06/11/11

320100763P

Mersey Street

Development of seven properties as follows:

2 No. 2 bedroom bungalows 57 sq.m Units 1 and 2


Unit 1: Type plan 1 . . . Unit 2: Type plan 4

1 No. 2 bedroom bungalow 59 sq.m Units 3

Unit 3: Type plan 3

4 No 2 storey terraced 2 bedroom houses 61.3 sq.m . . Units 4, 5, 6 and 7

Units 4, 5, 6 and 7 : Type plan 2

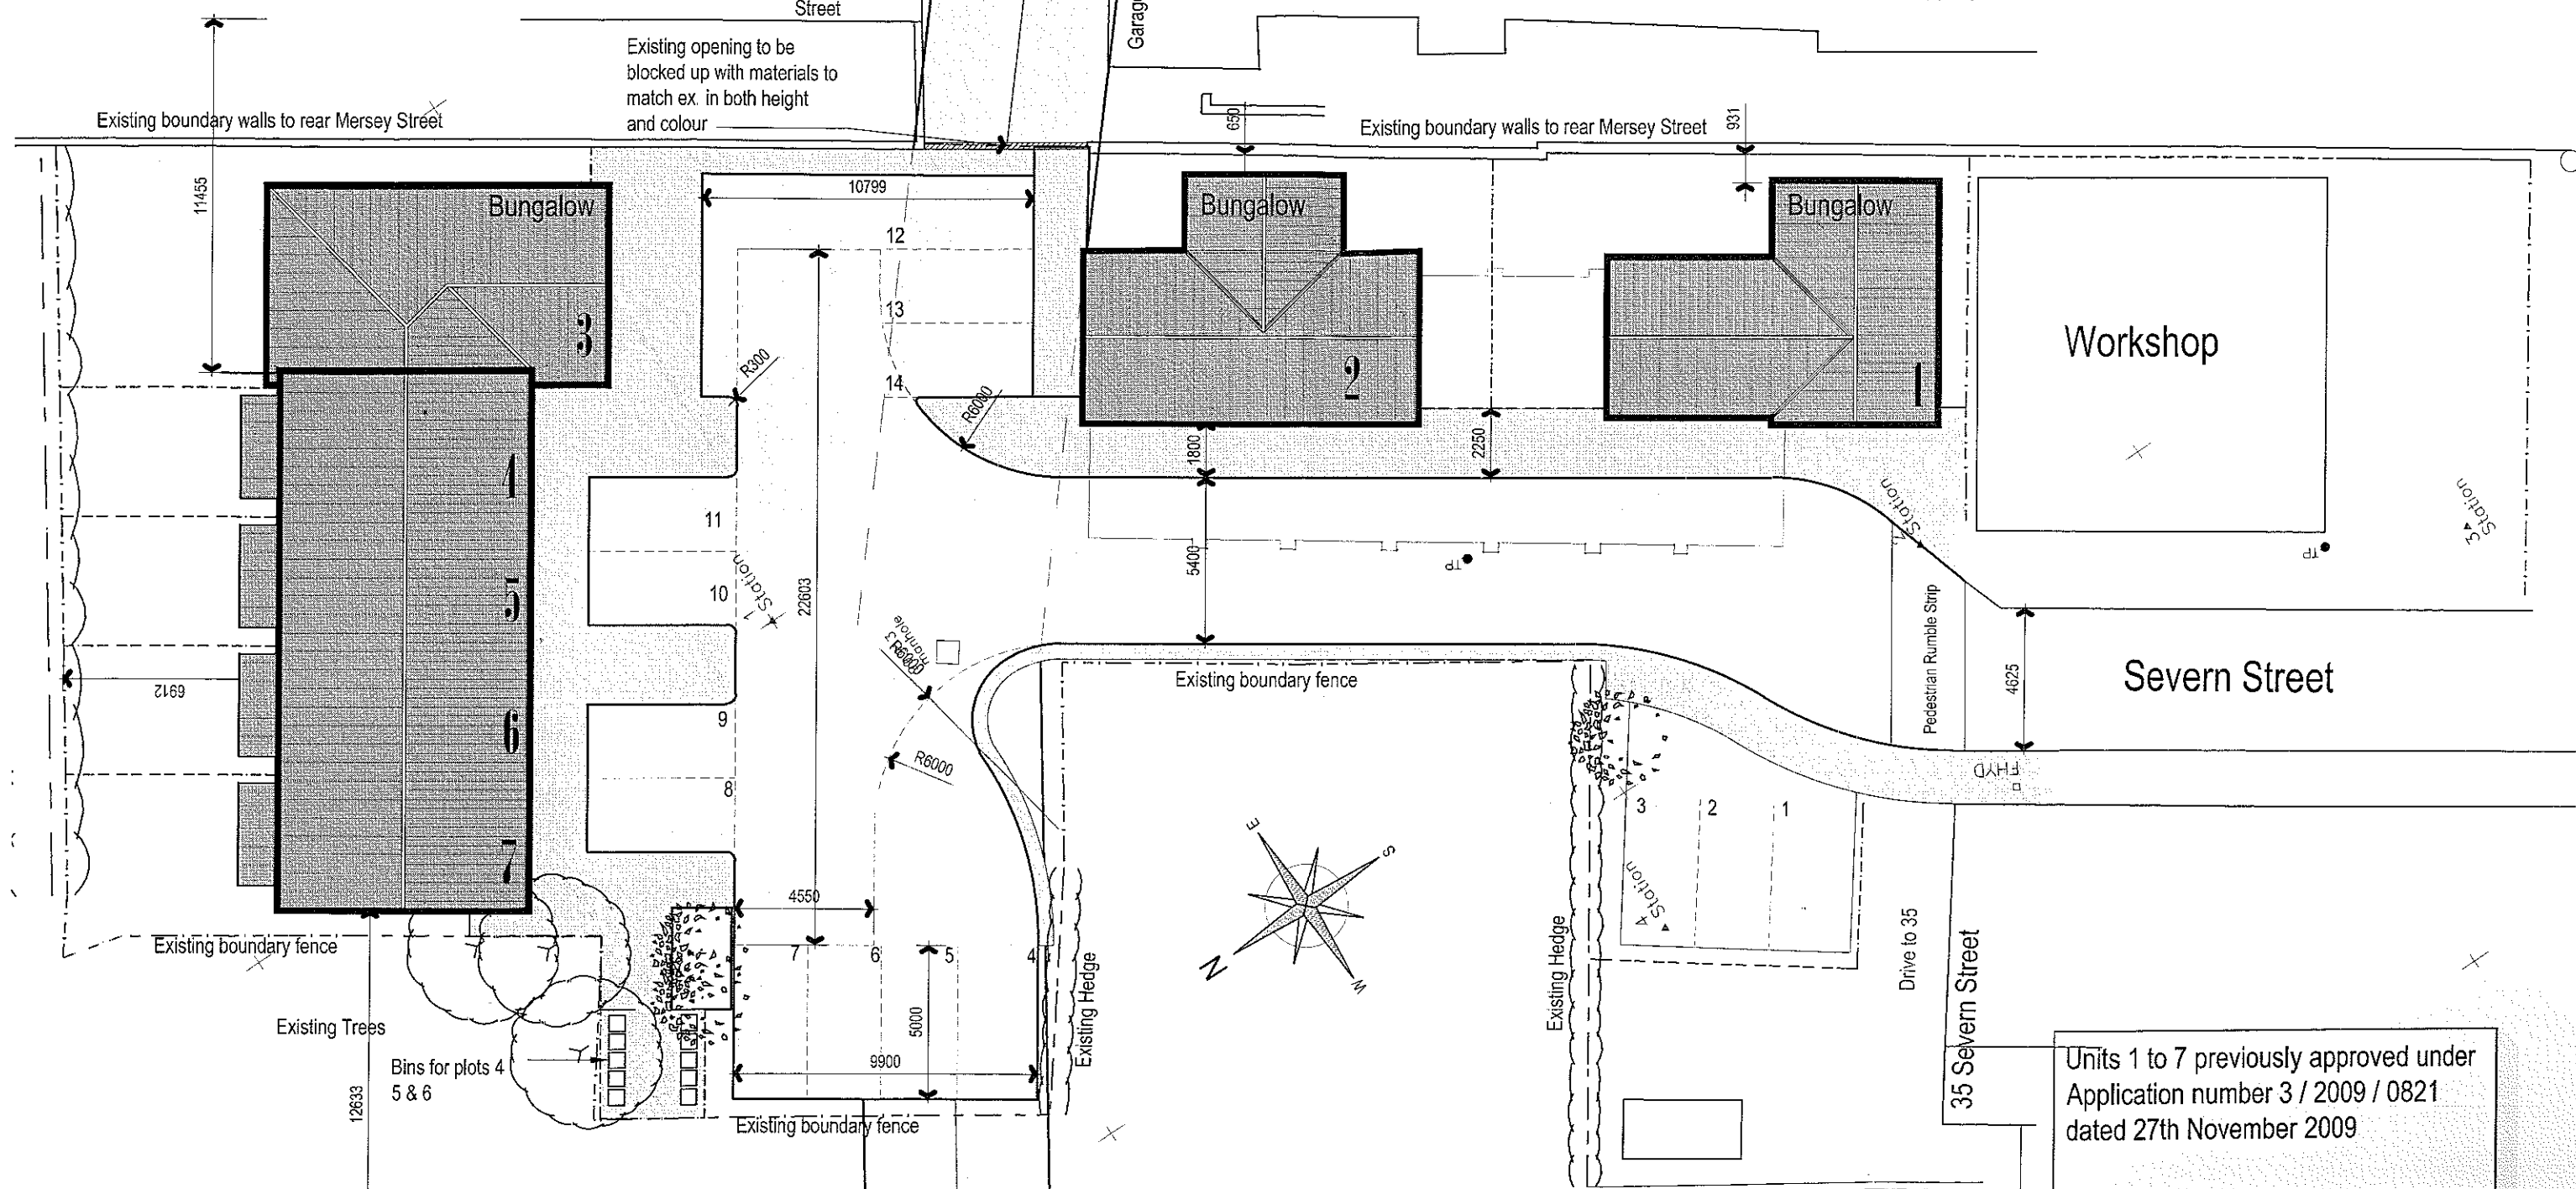

Units 1 to 7 previously approved under Application number 3 / 2009 / 0821 dated 27th November 2009

Development of seven properties as follows:

2No. 2 bedroom bungalows 57 sq.m

1No. 2 bedroom bungalow 59 sq.m

4No 2 storey terraced 2 bedroom houses 59 sq.m

PGB Architectural Services LTD

Lilly Cottage
12 Glen Avenue
Knowle Green
Preston
PR3 2ZQ

m. 07886 366565 t. 01254 820092 e. info@pgb-arch.com

CLIENT
Mr & Mrs A and G Riding
The Barn
Alston

PROJECT
Proposed Development of
Land To
End of Severn Street
and Behind Mersey Street

DRAWING TITLE
Site Layout

PAPER SIZE A3
DATE 08/2010

JOB NO. 2474
SCALE 1:200

DRAWING NO. 21
REVISION A