

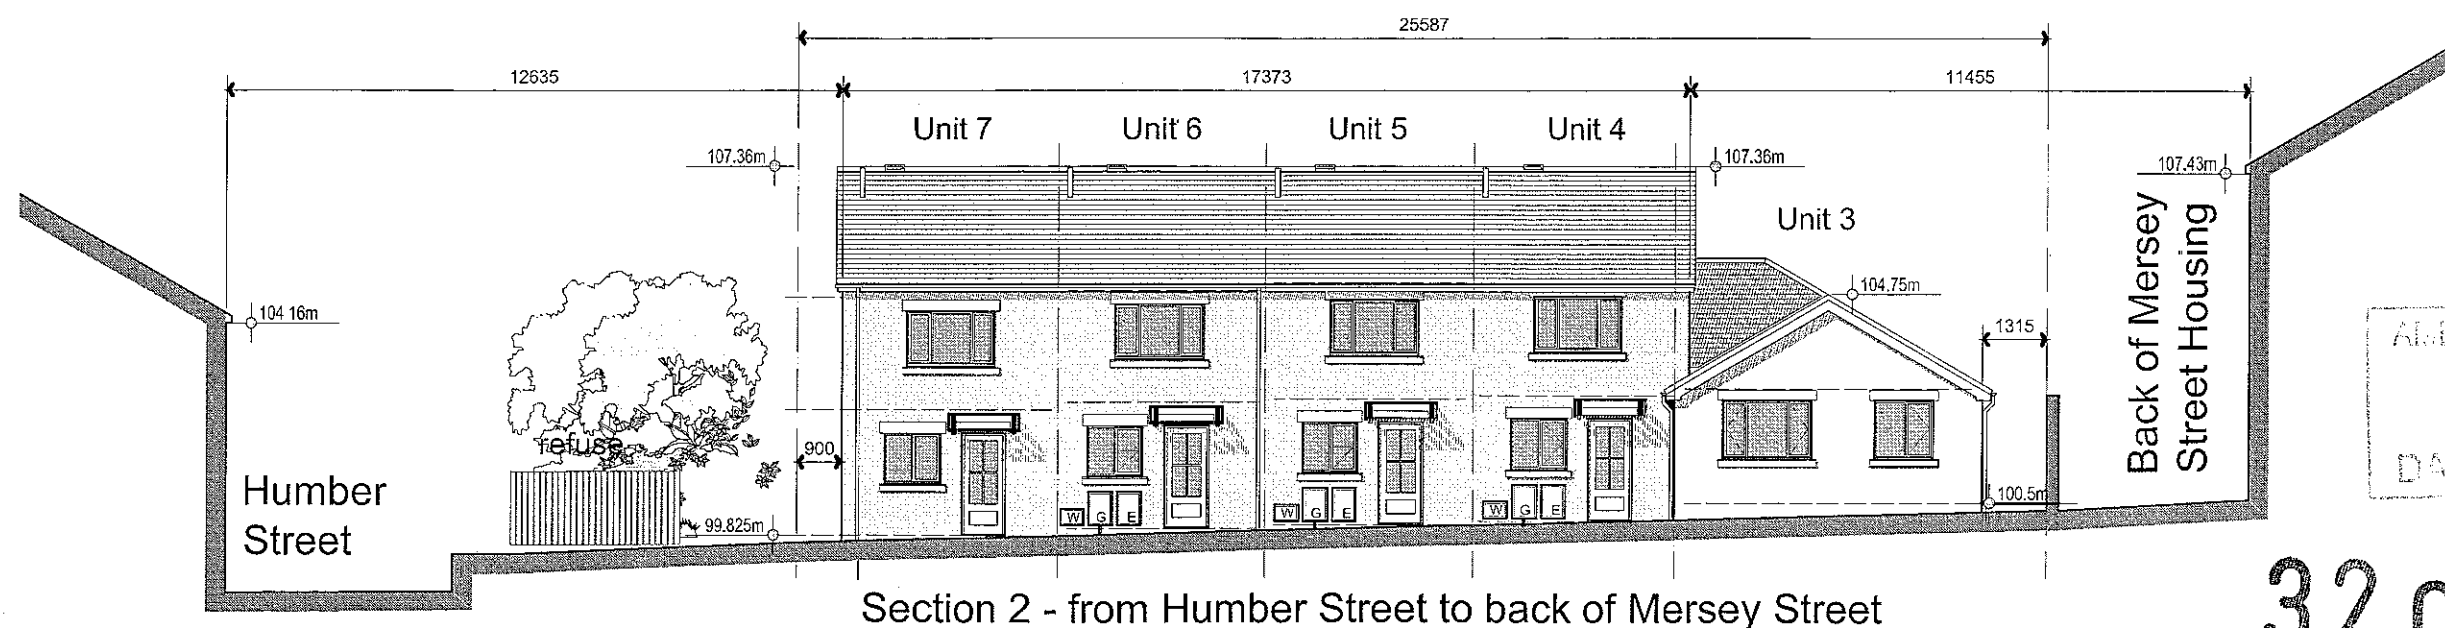


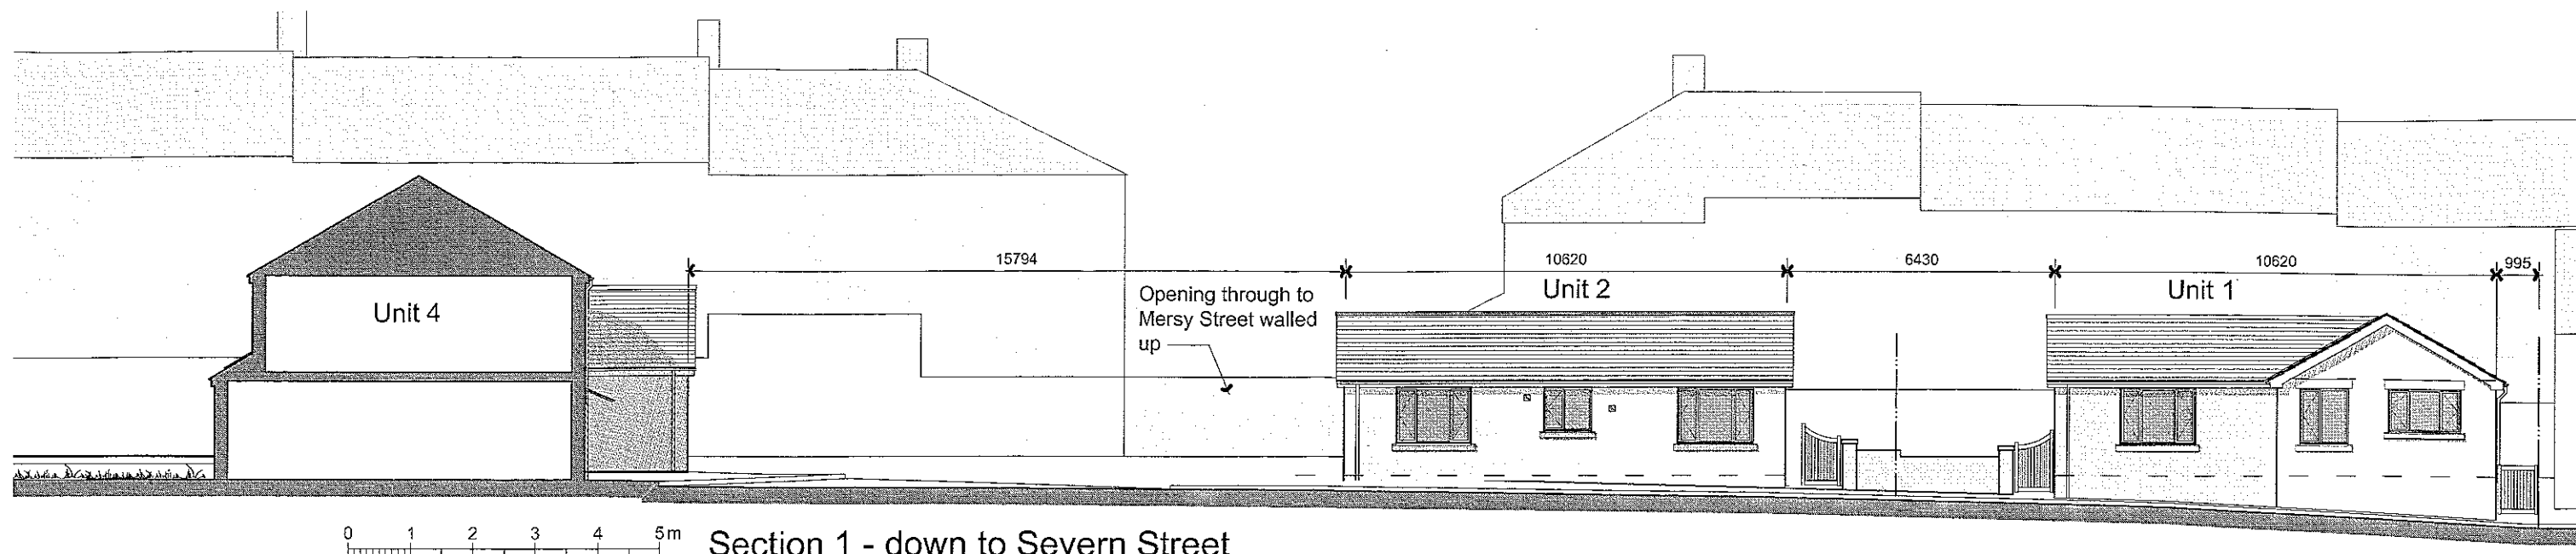

ALB LGB PLANS RECEIVED
DATE 30/10/10

320100763P

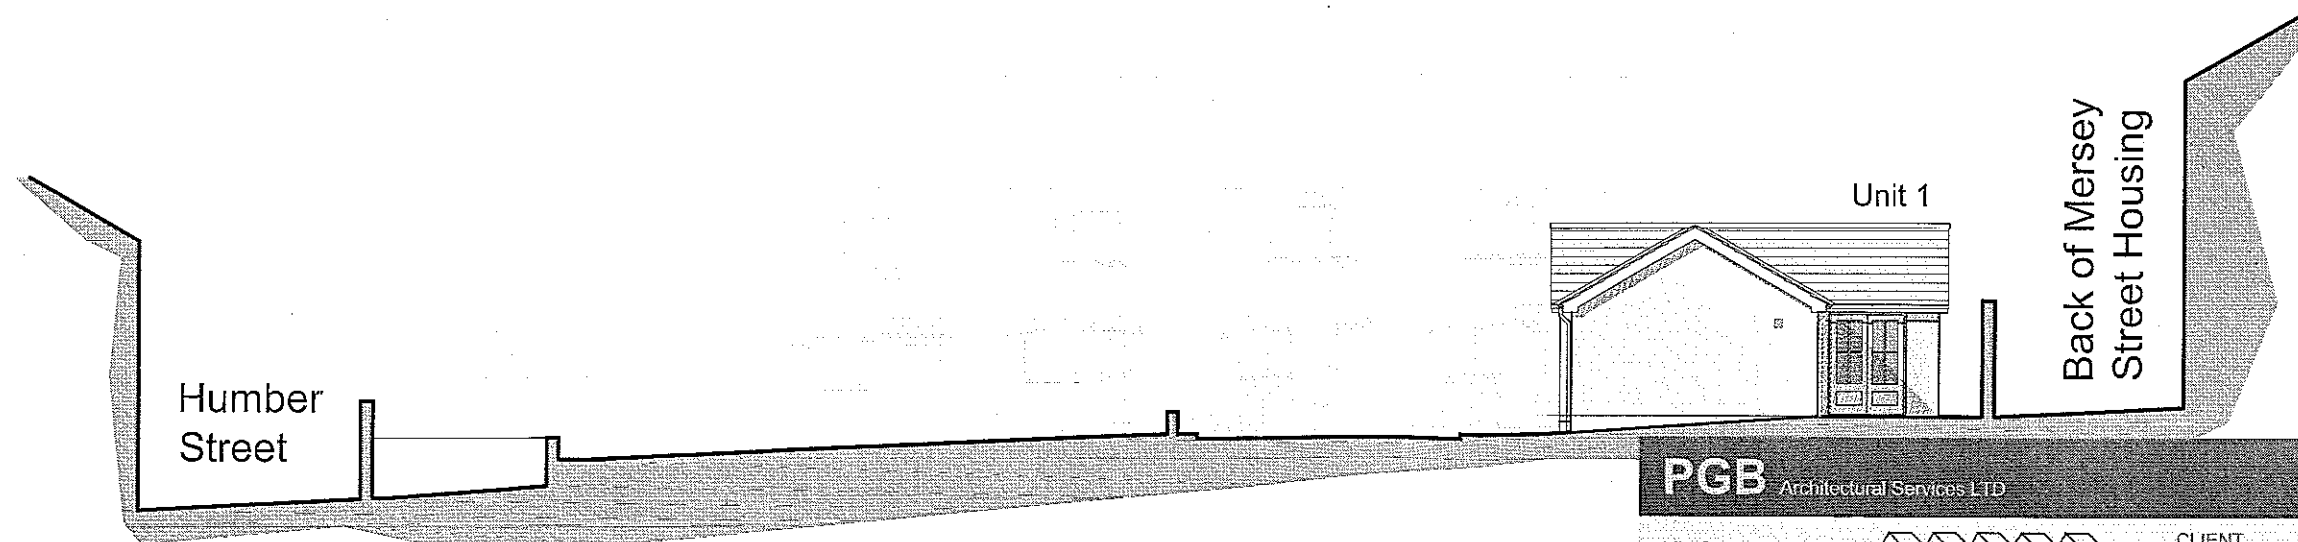

PGB Architectural Services LTD

Lily Cottage
12 Glen Avenue
Knowle Green
Preston
PR3 2ZQ

m. 07866 366565 t. 01254 820092 e. info@pgb-arch.com

CLIENT
A Riding Builders Ltd
The Barn
Alston
PR3 2XD

PAPER SIZE A3
DATE 08/2010

PROJECT
Development of
Land to End of Severn Street
LONGRIDGE

JOB NO 2474
SCALE 1:150

DRAWING TITLE
Sections through Site

DRAWING NO 26
REVISION A