
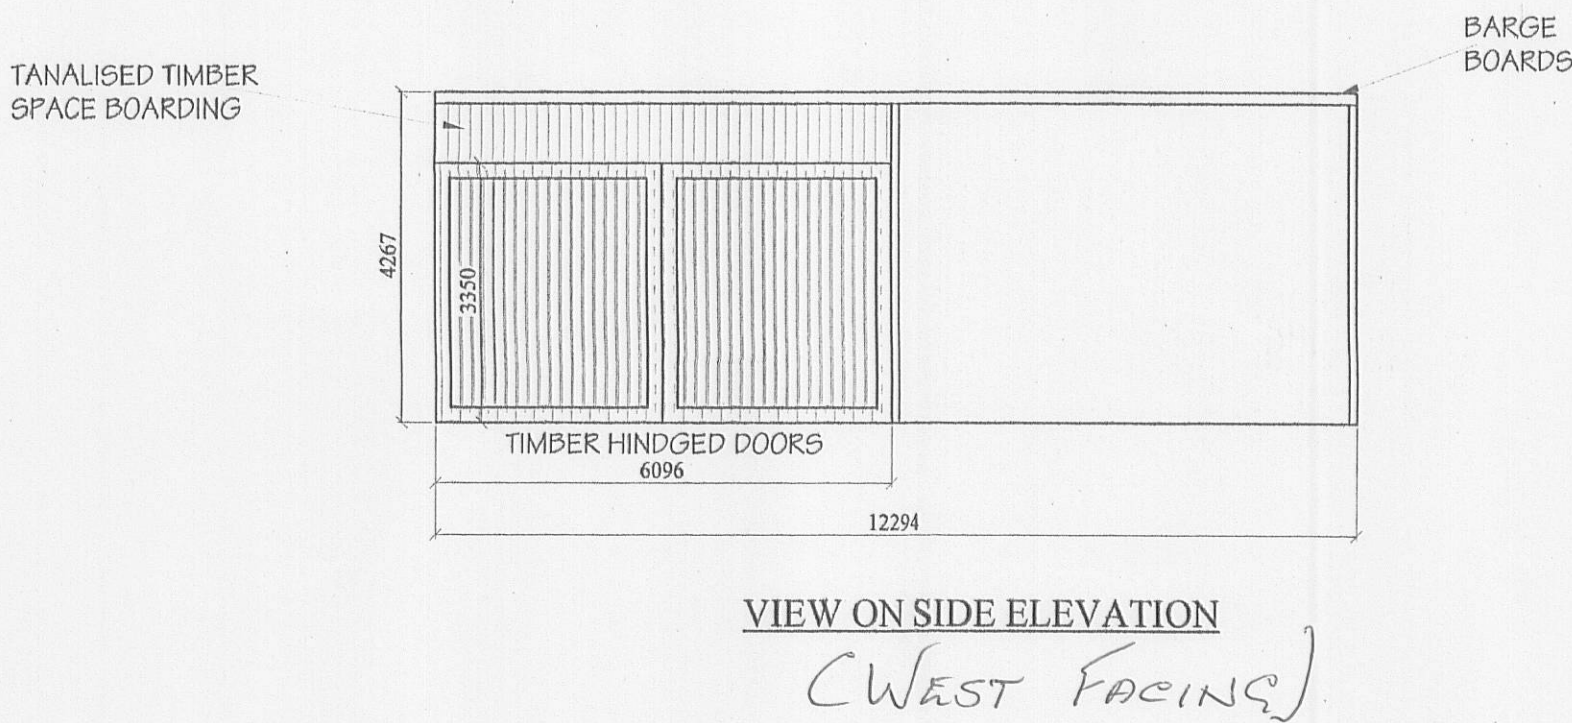
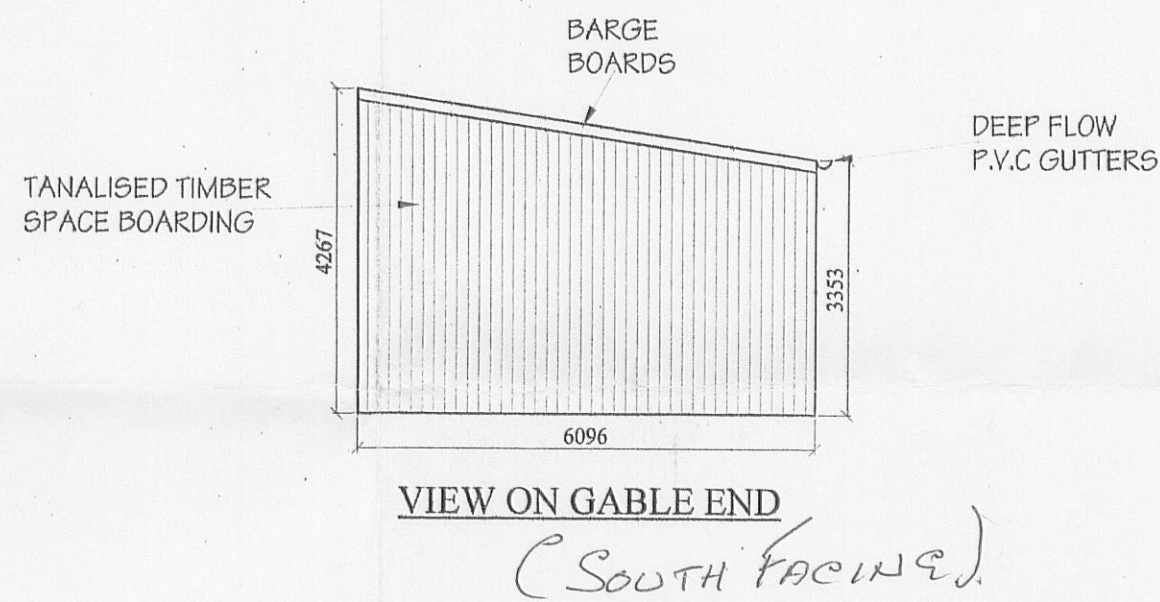
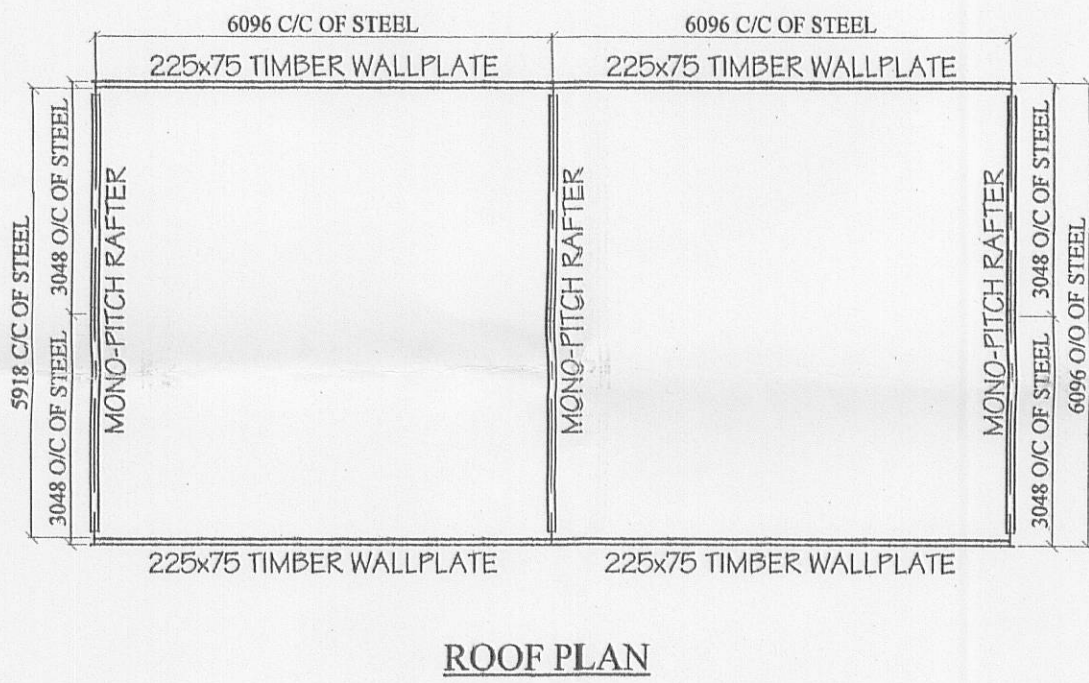
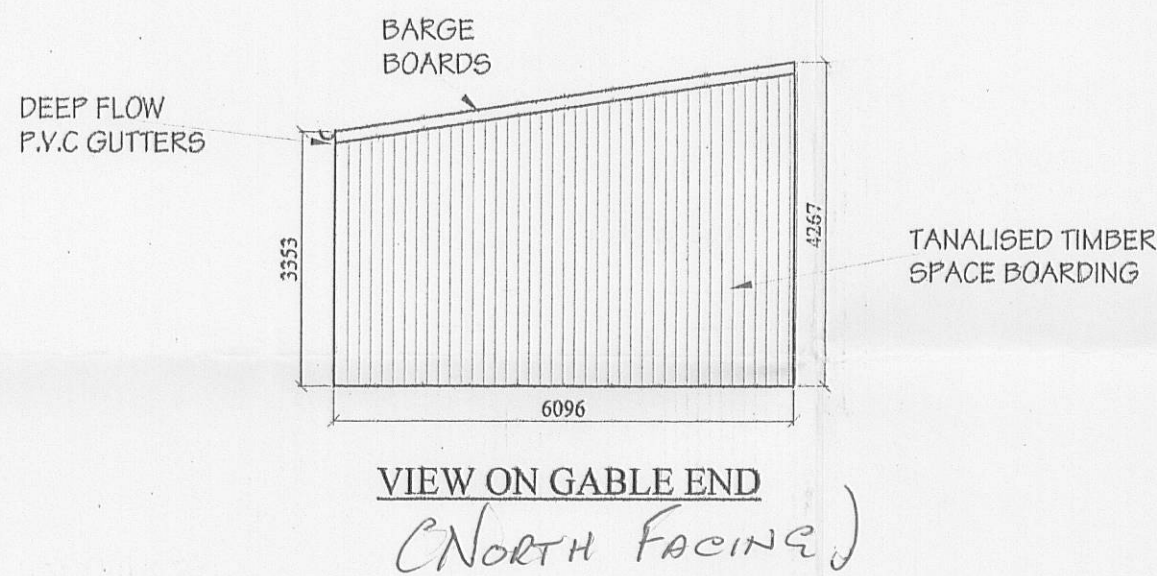


THIS DRAWING IS A PLANNING SUBMISSION DRAWING BUT THE PLANNING DECISION NOTICE ISSUED BY THE LOCAL AUTHORITY SHOULD BE CONSIDERED AS BEING THE DEFINITIVE DOCUMENT WITH REGARD TO THE PERMISSION GRANTED.

THIS DRAWING SHOULD NOT BE USED AS A WORKING DRAWING OR FOR ERECTION PURPOSES . IT IS ONLY AN ELEVATION DRAWING FOR SUBMISSION TO THE LOCAL AUTHORITY TO TRY TO GAIN PLANNING PERMISSION.

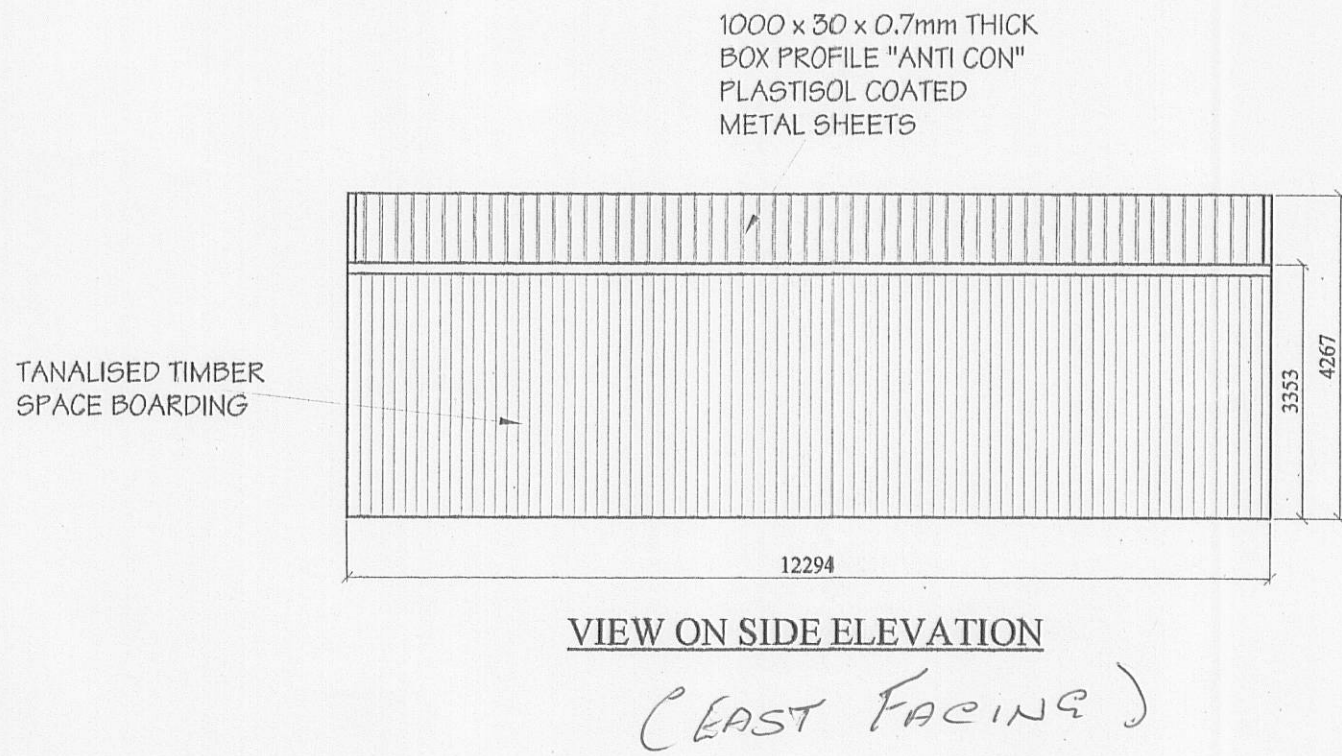

Framework:

178 x 102 x 19Kg UB stanchions.
225 x 75mm Timber rafters.
225 x 75mm Timber purlins.
225 x 75mm Timber wallplates.
175 x 75mm Timber rails.

Cladding:

Roof:

1000 x 30 x 0.7mm thick box profile
plastisol coated metal sheets with anti-
condensation coating, complete with
barge flashings, Deep flow P.V.C. gutters
and fall pipes.

Verticals:

Tanalised timber space Boarding with a battern
over joint to the levels detailed on the elevations.

all cladding materials to be agreed with the
local authority, but generally to match the
existing adjacent buildings.

32 01 00777P

REV A (08/09/10): BUILDING SIZE AMENDED

Client
MR D. MCNAMEE
TINKLERS LODGE
TINKLERS LANE
SLAIDBURN
BB7 4TP

Job Title
PROPOSED NEW
AGRICULTURAL BUILDING

Drawing Title
PLAN AND ELEVATIONS

WAREING 100 YEARS 2009
BUILDINGS
WREA GREEN

email: sales@wareingbuildings.co.uk
web: www.wareingbuildings.co.uk

J Wareing & Son (Wrea Green) Ltd
Whinbrick Works
Blackpool Road
Westby
Preston
PR4 2RJ

Tel: 01772 682159 or
01772 682924
Fax: 01772 671071

Scale
1:100 @ A1

Date
JUNE 2010

Drawn
MTH

Drawing Number
P4447-01

Rev.
A