



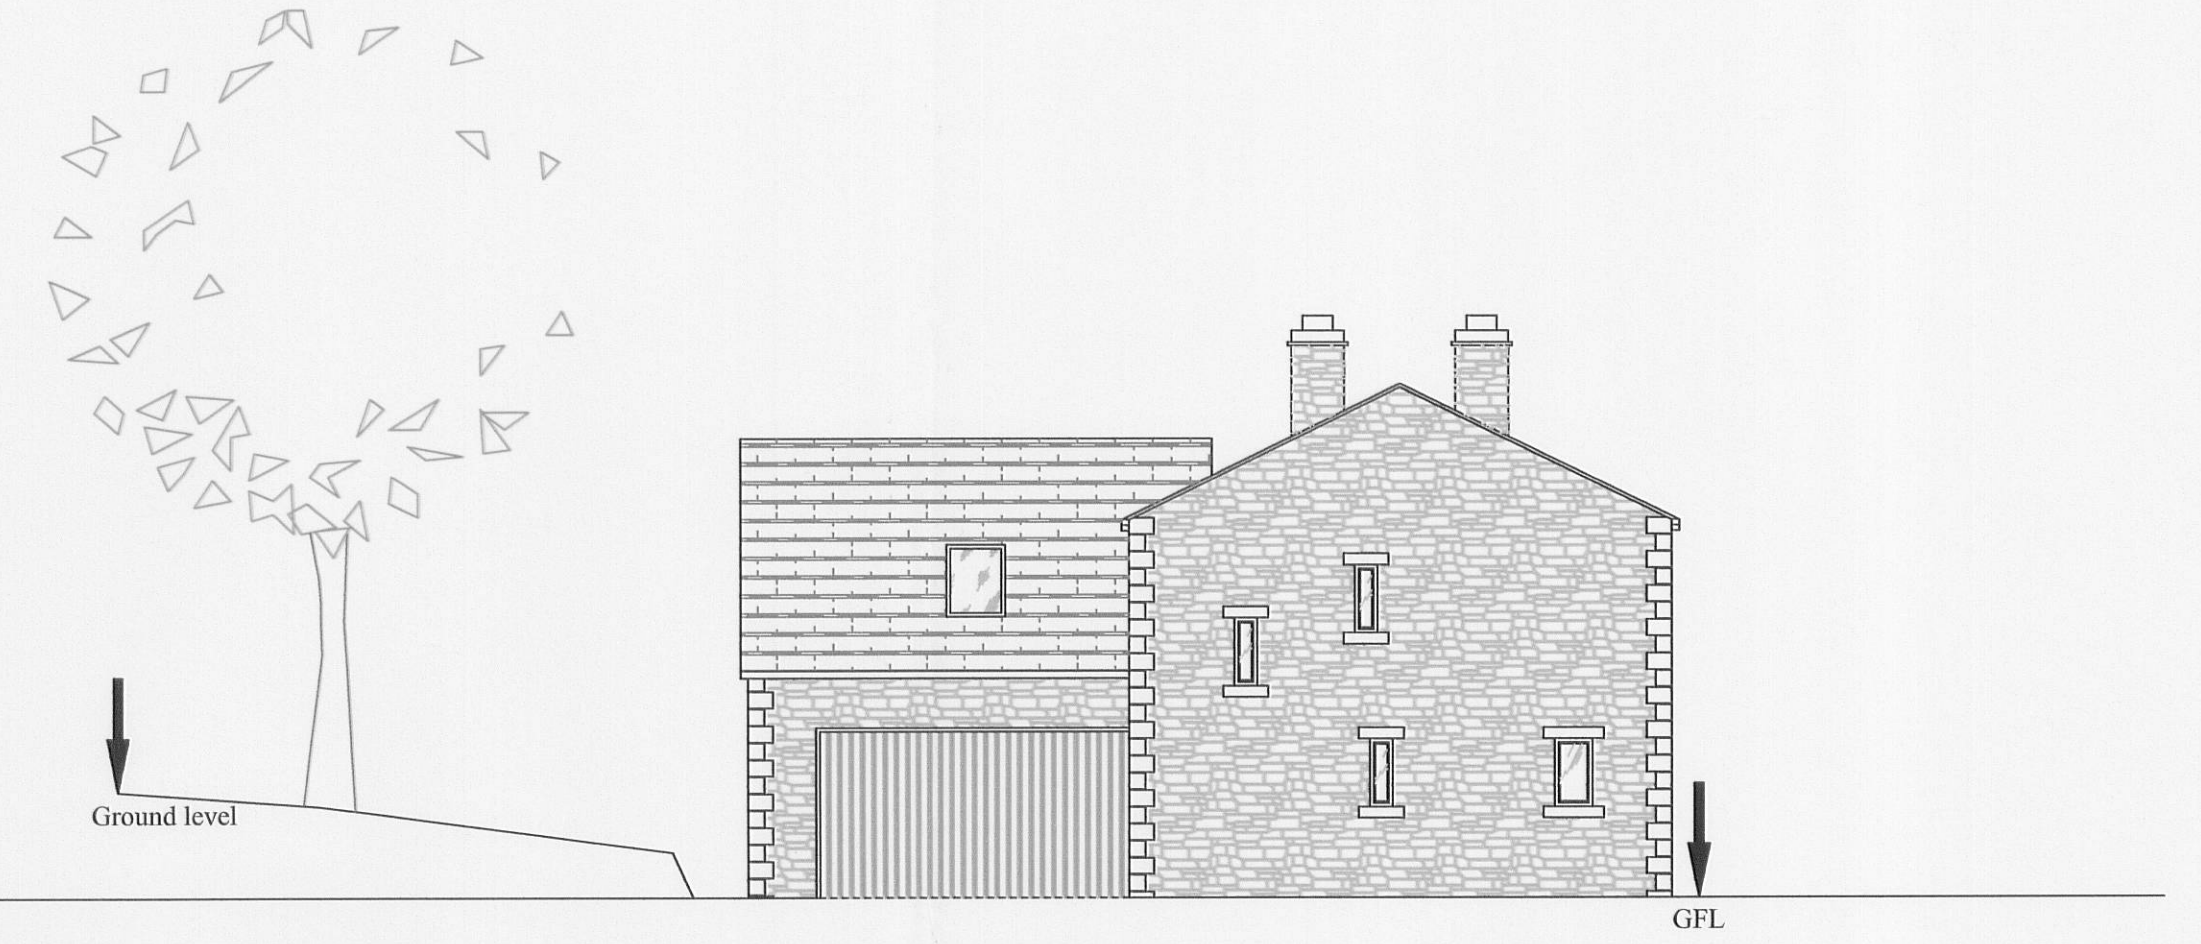


PROPOSED FRONT ELEVATION (North West)

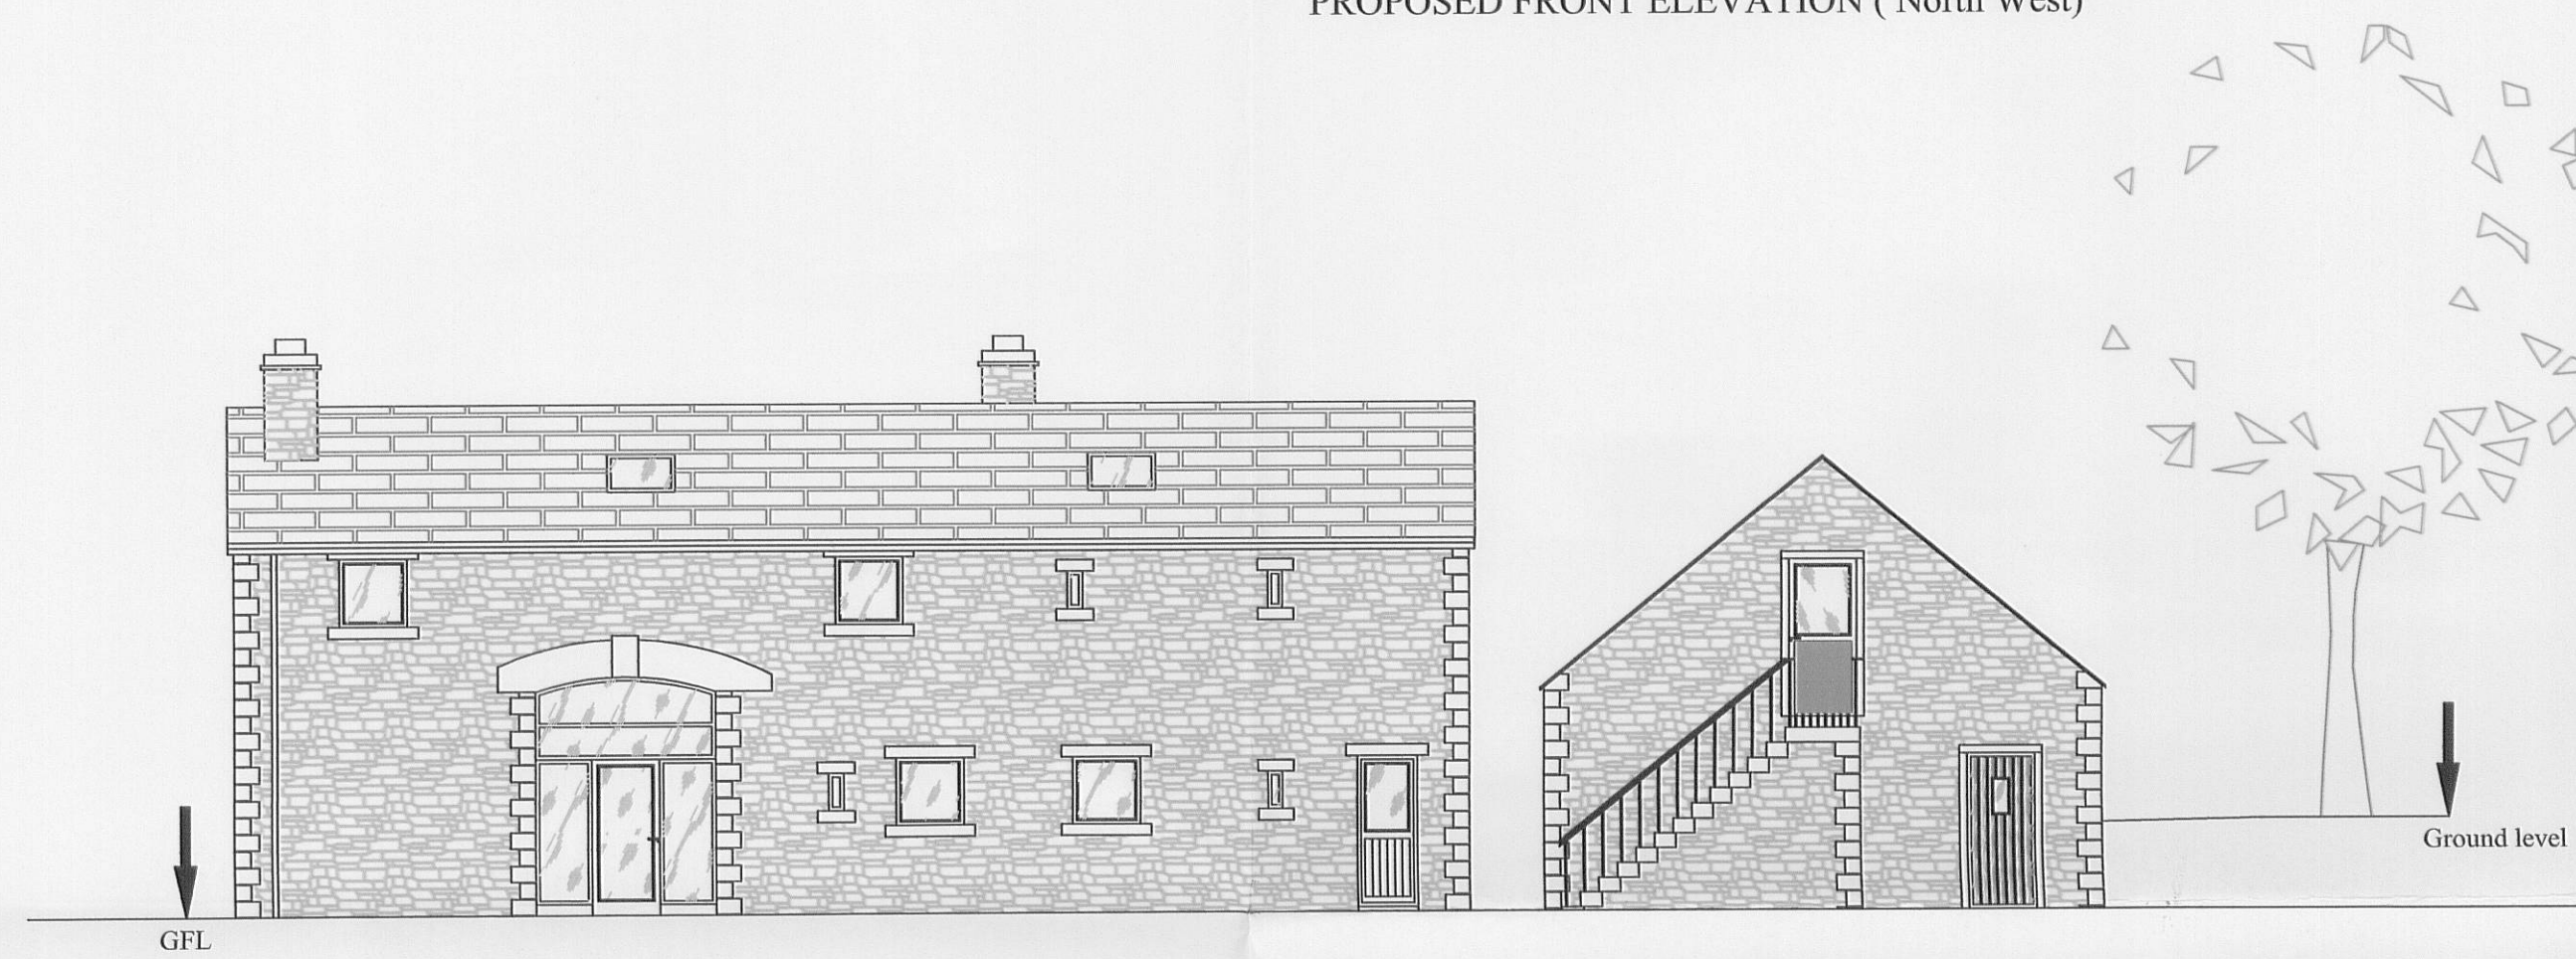


PROPOSED SIDE ELEVATION (South West)




PROPOSED REAR ELEVATION (South East)

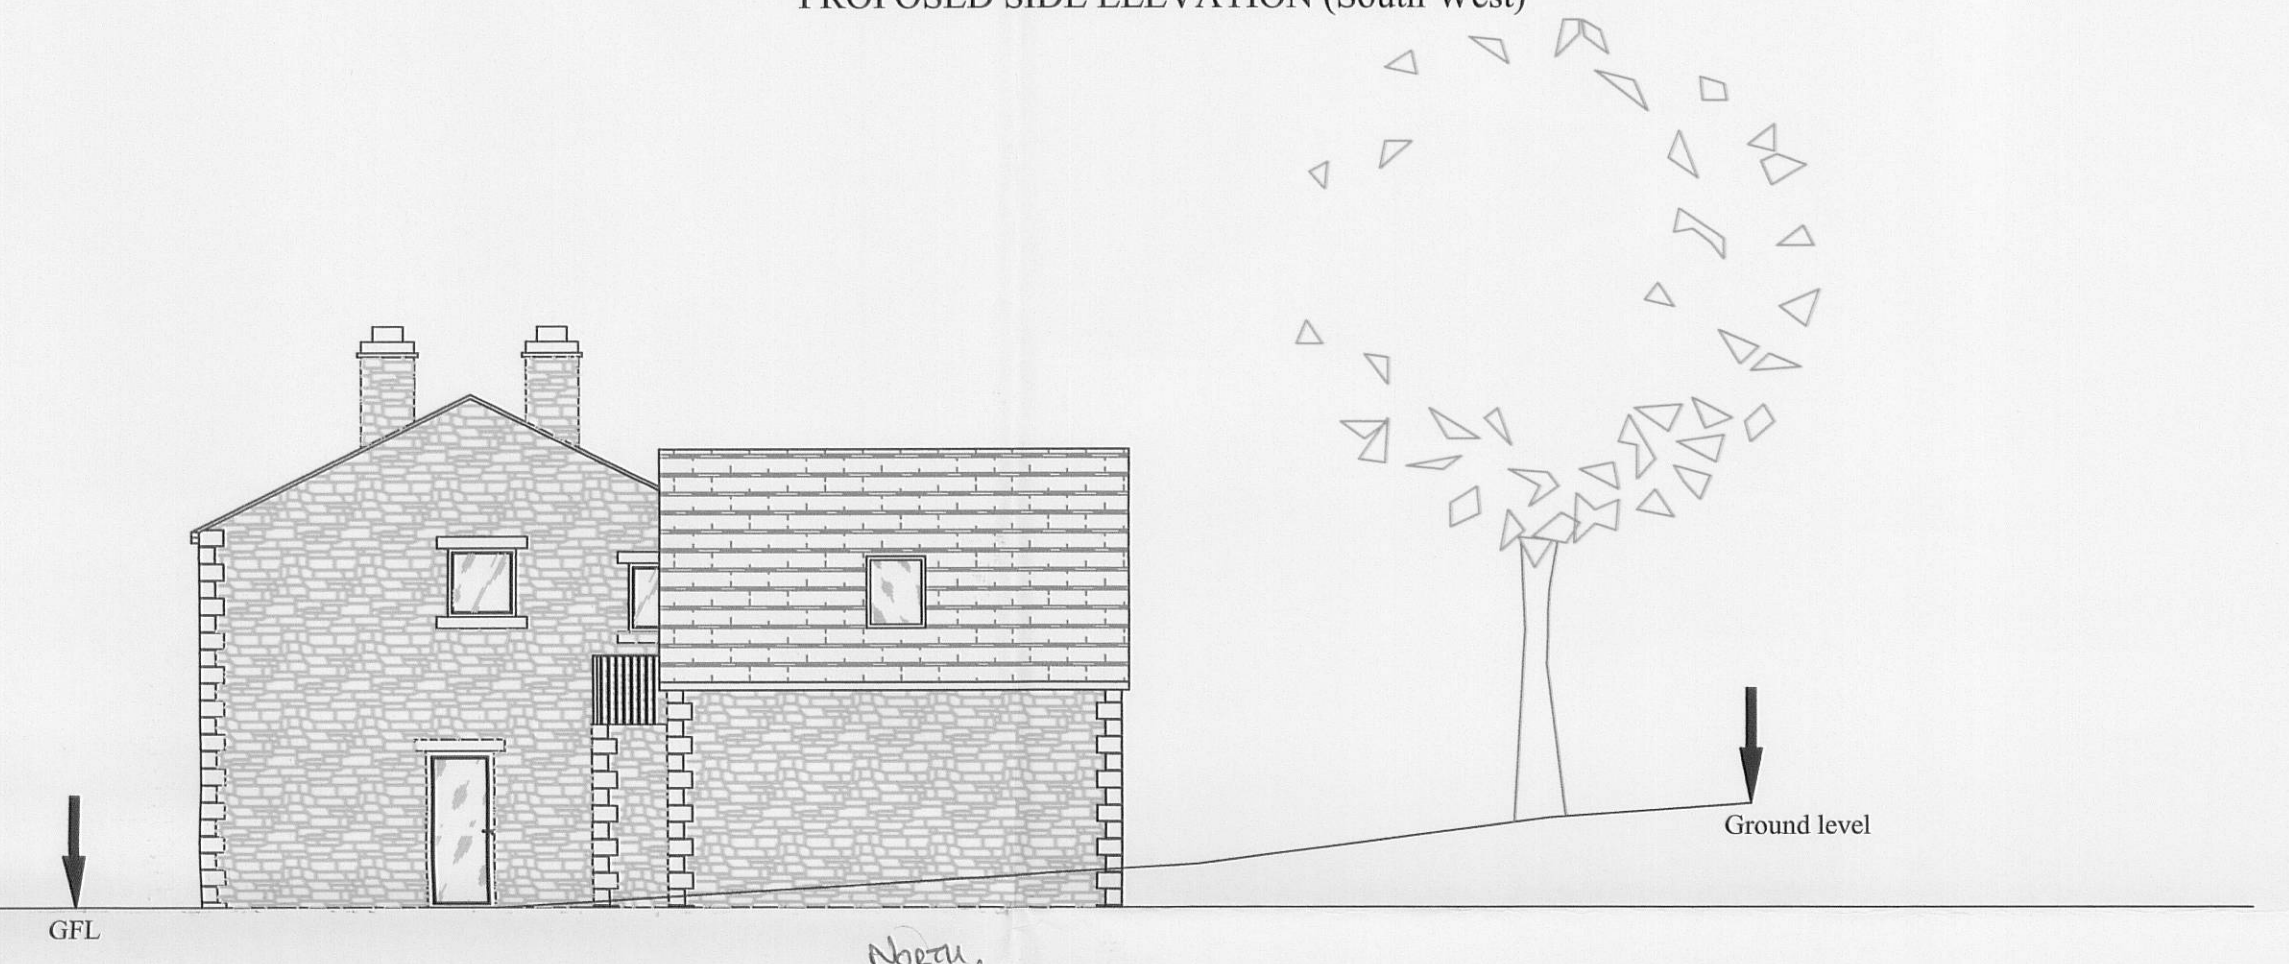


PROPOSED SIDE ELEVATION (South East)

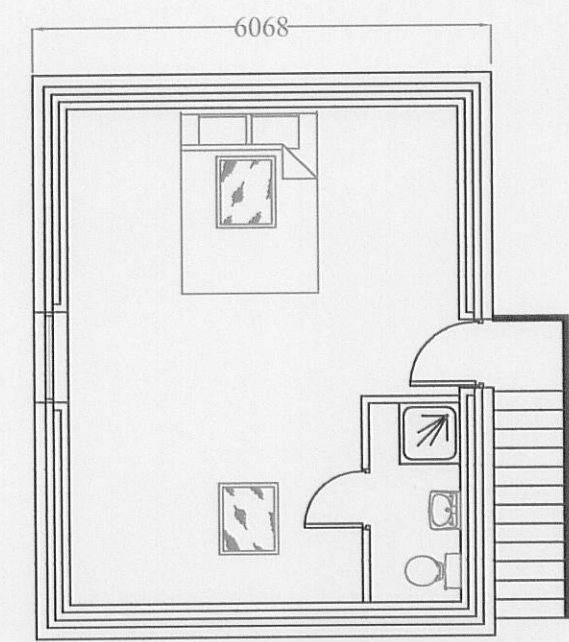


PROPOSED FIRST FLOOR

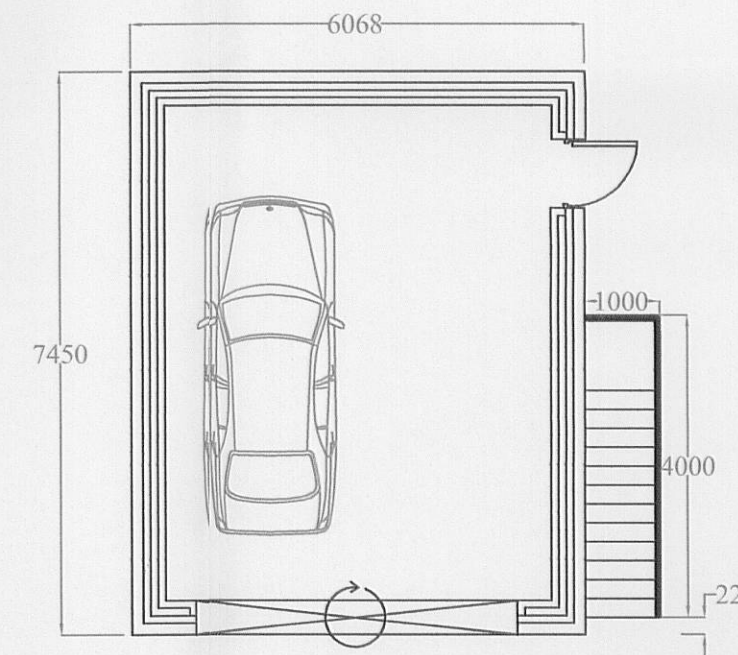


PROPOSED GROUND FLOOR

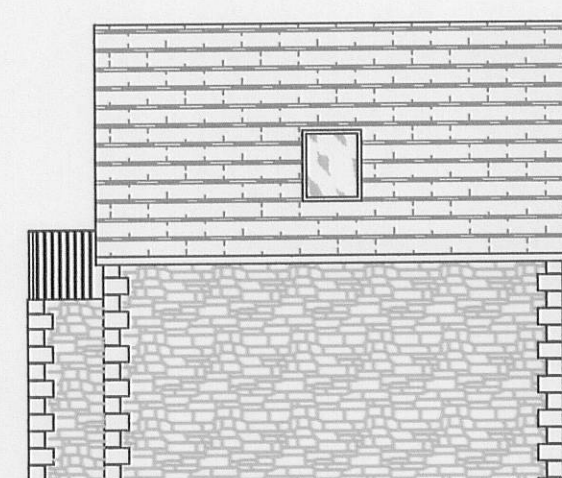


PROPOSED SIDE ELEVATION

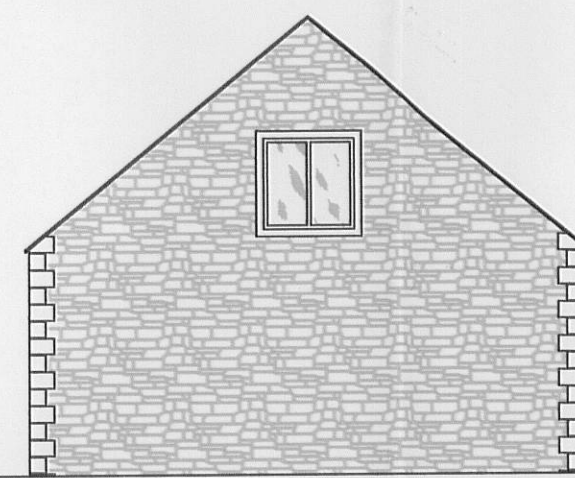


PROPOSED FRONT ELEVATION

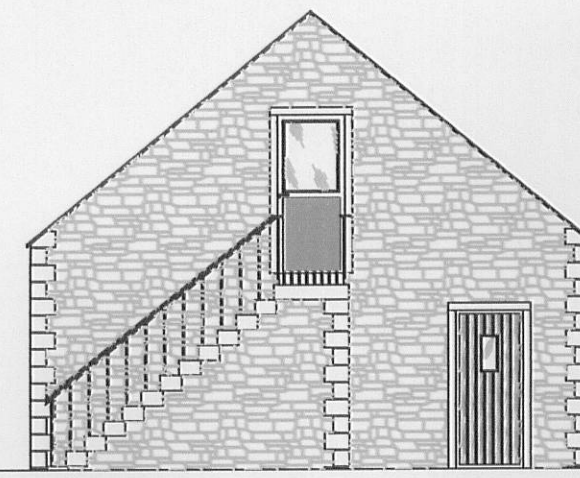

PROPOSED REAR ELEVATION

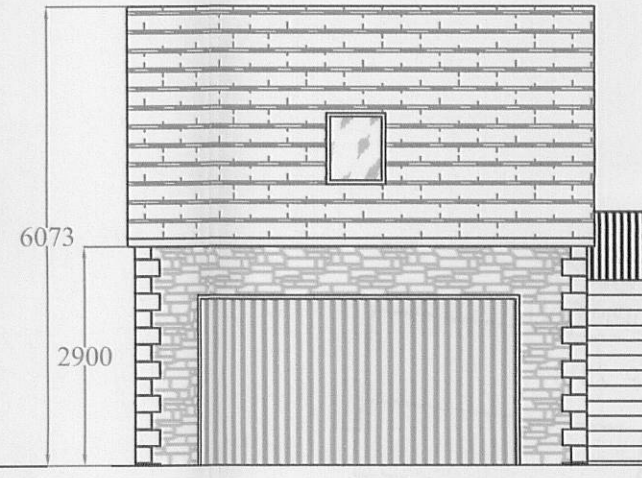

PROPOSED SIDE ELEVATION

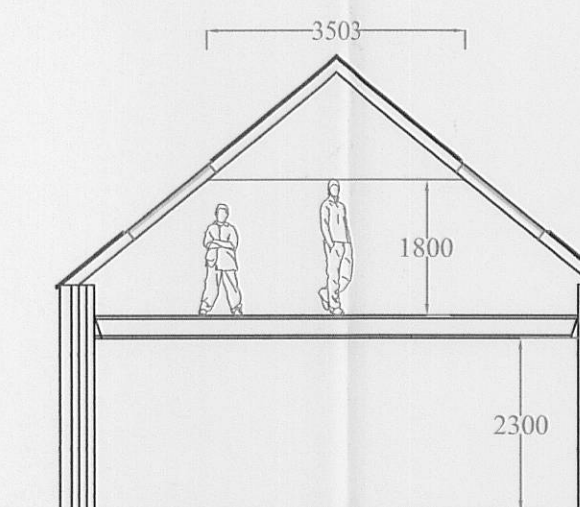

PROPOSED CROSS SECTION

320100780P

J.HADFIELD.
ENGINEERING,SURVEYING.

Springs House, Chipping, Lancashire. PR3 2GQ.
Tel 07740 929096. Fax 08708 362185

Clients Details,
Mr & Mrs T. HAMLET
Project Details,
PROPOSED GARAGE

Project Address,
KNOT BARN
LEAGRAM with BOWLAND
CHIPPING

Project Number, 193/ 201	Date, JULY/10	Scale, 1:100	By, JH
-----------------------------	------------------	-----------------	-----------

DO NOT SCALE THIS DRAWING. CHECK ALL DIMENSIONS ON SITE
THIS DRAWING IS PROTECTED BY COPYRIGHT. IT MAY NOT BE REPRODUCED IN ANY FORM OR BY ANY MEANS
FOR ANY PURPOSE, WITHOUT GAINING PRIOR WRITTEN PERMISSION FROM J.HADFIELD, ENGINEERING,SURVEYING.