



Proposed Site Plan

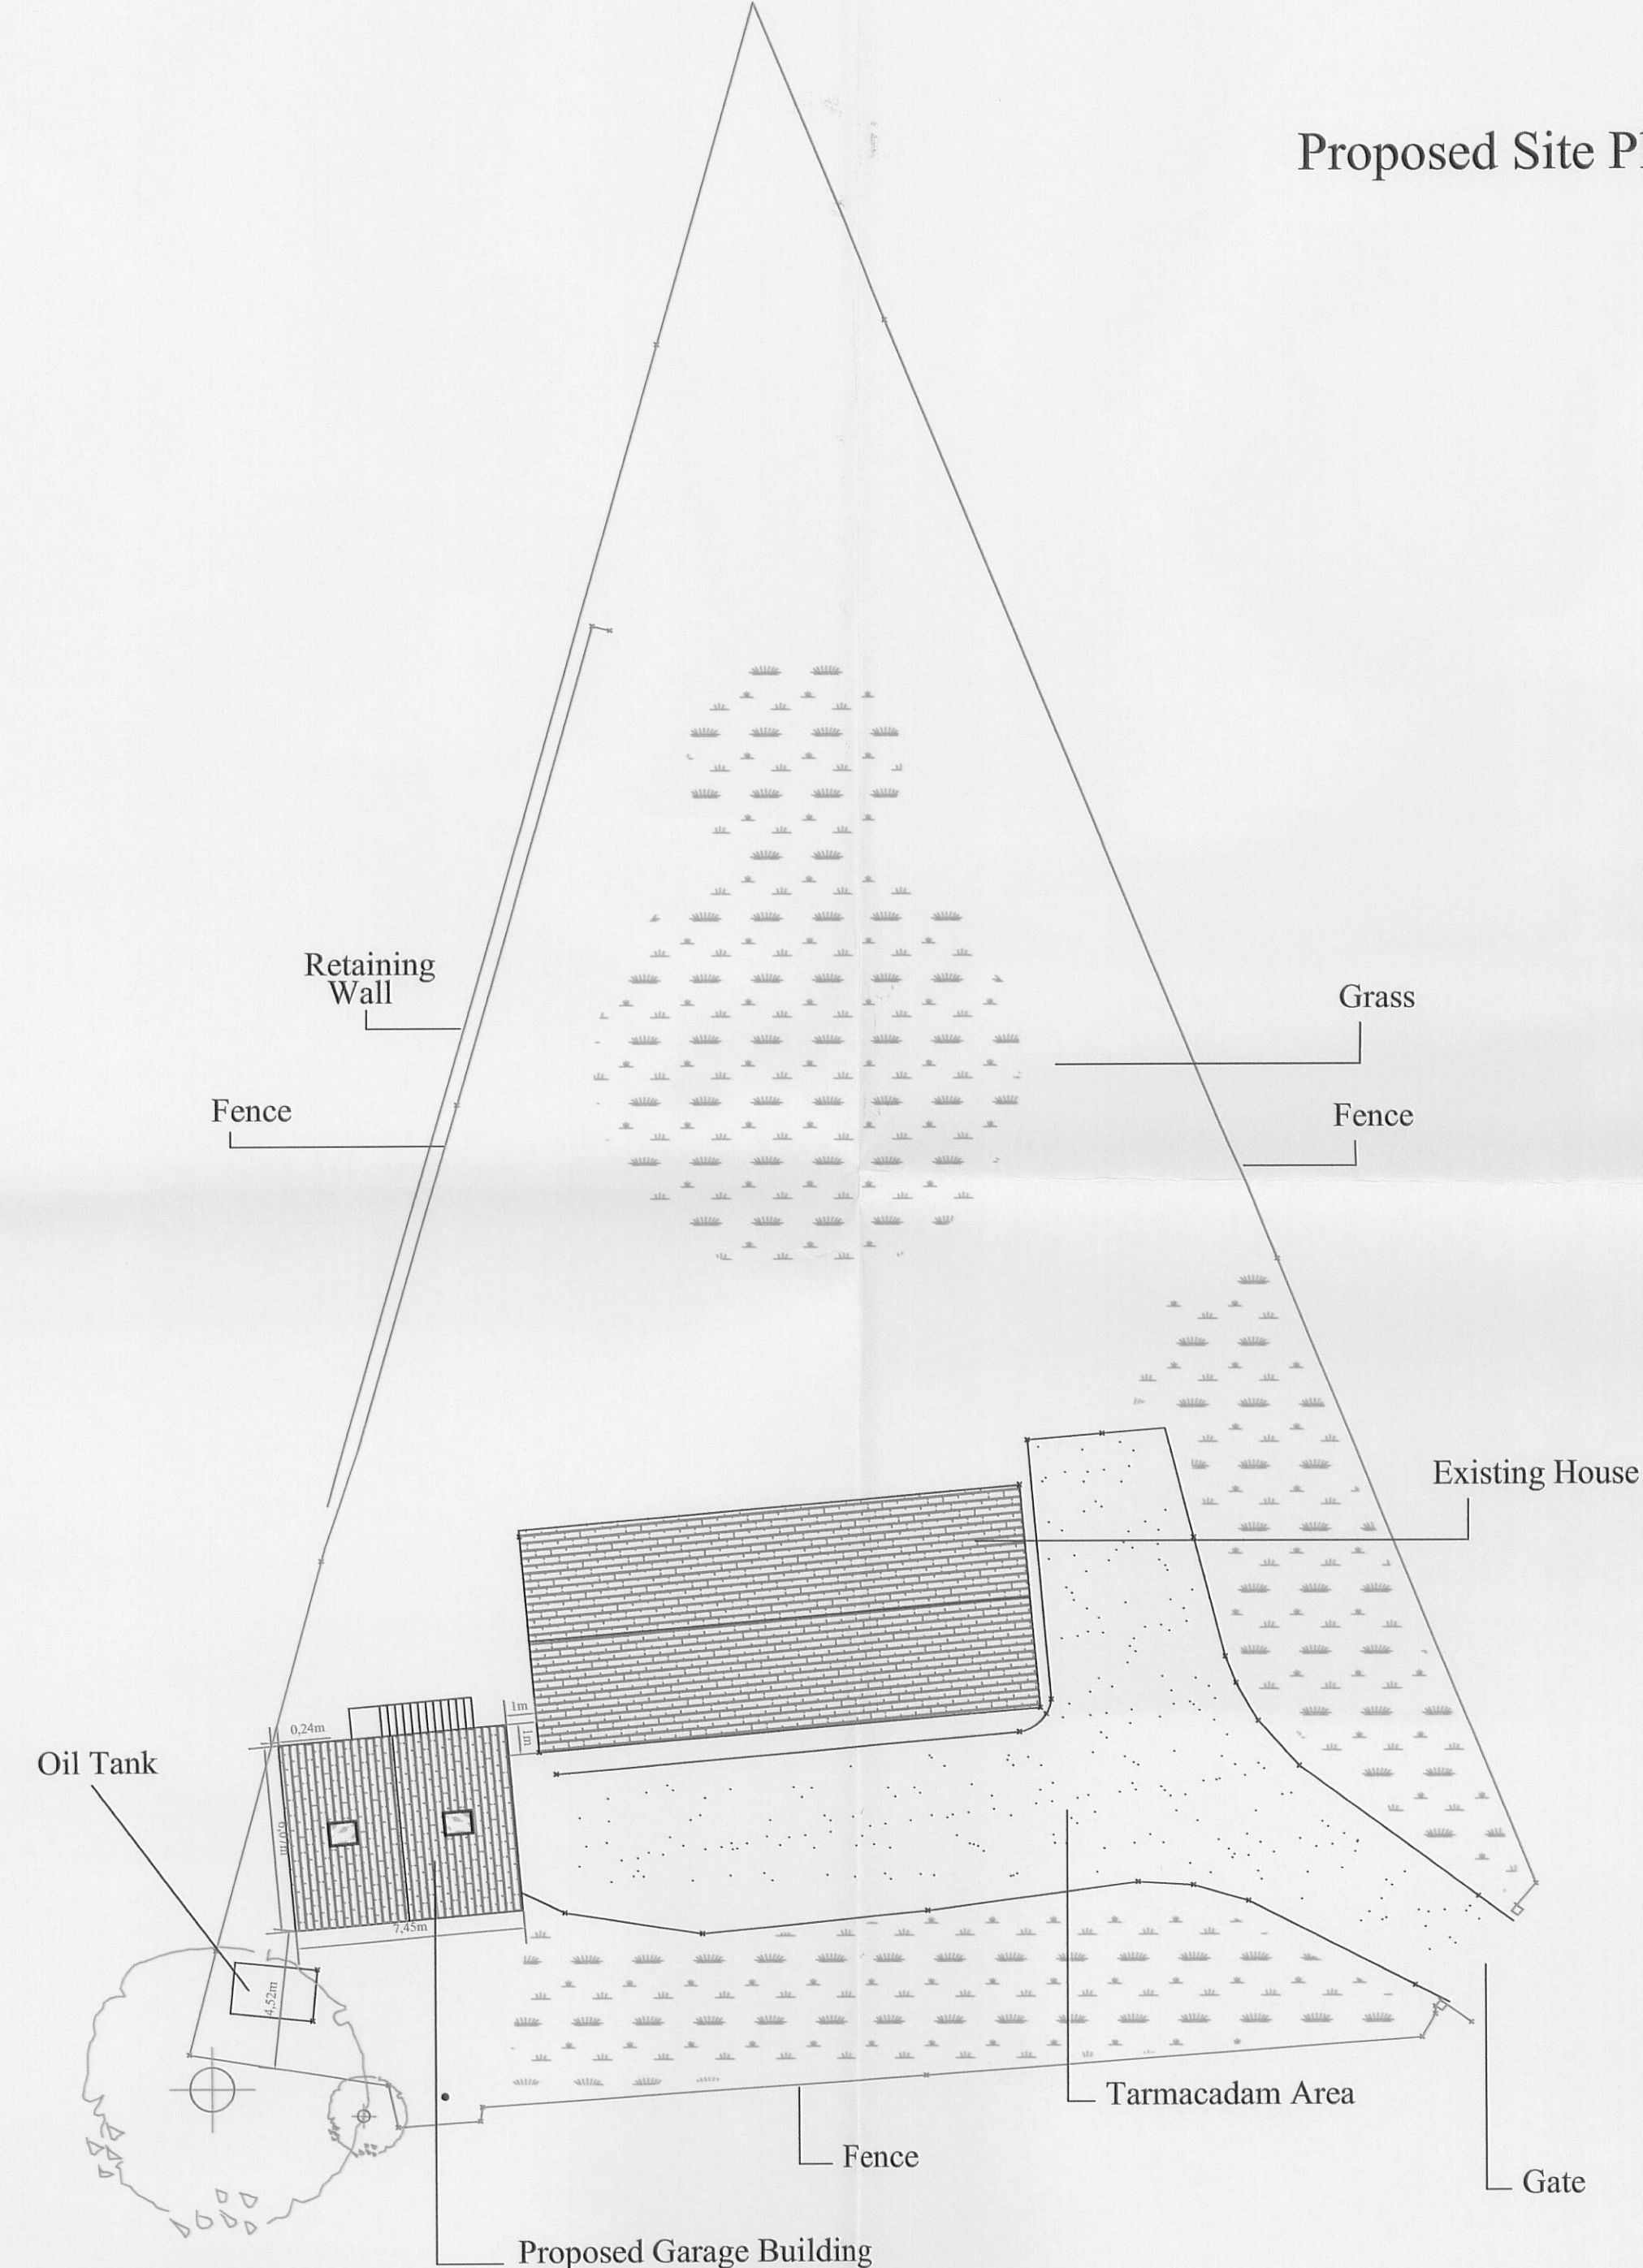

Existing Site Plan

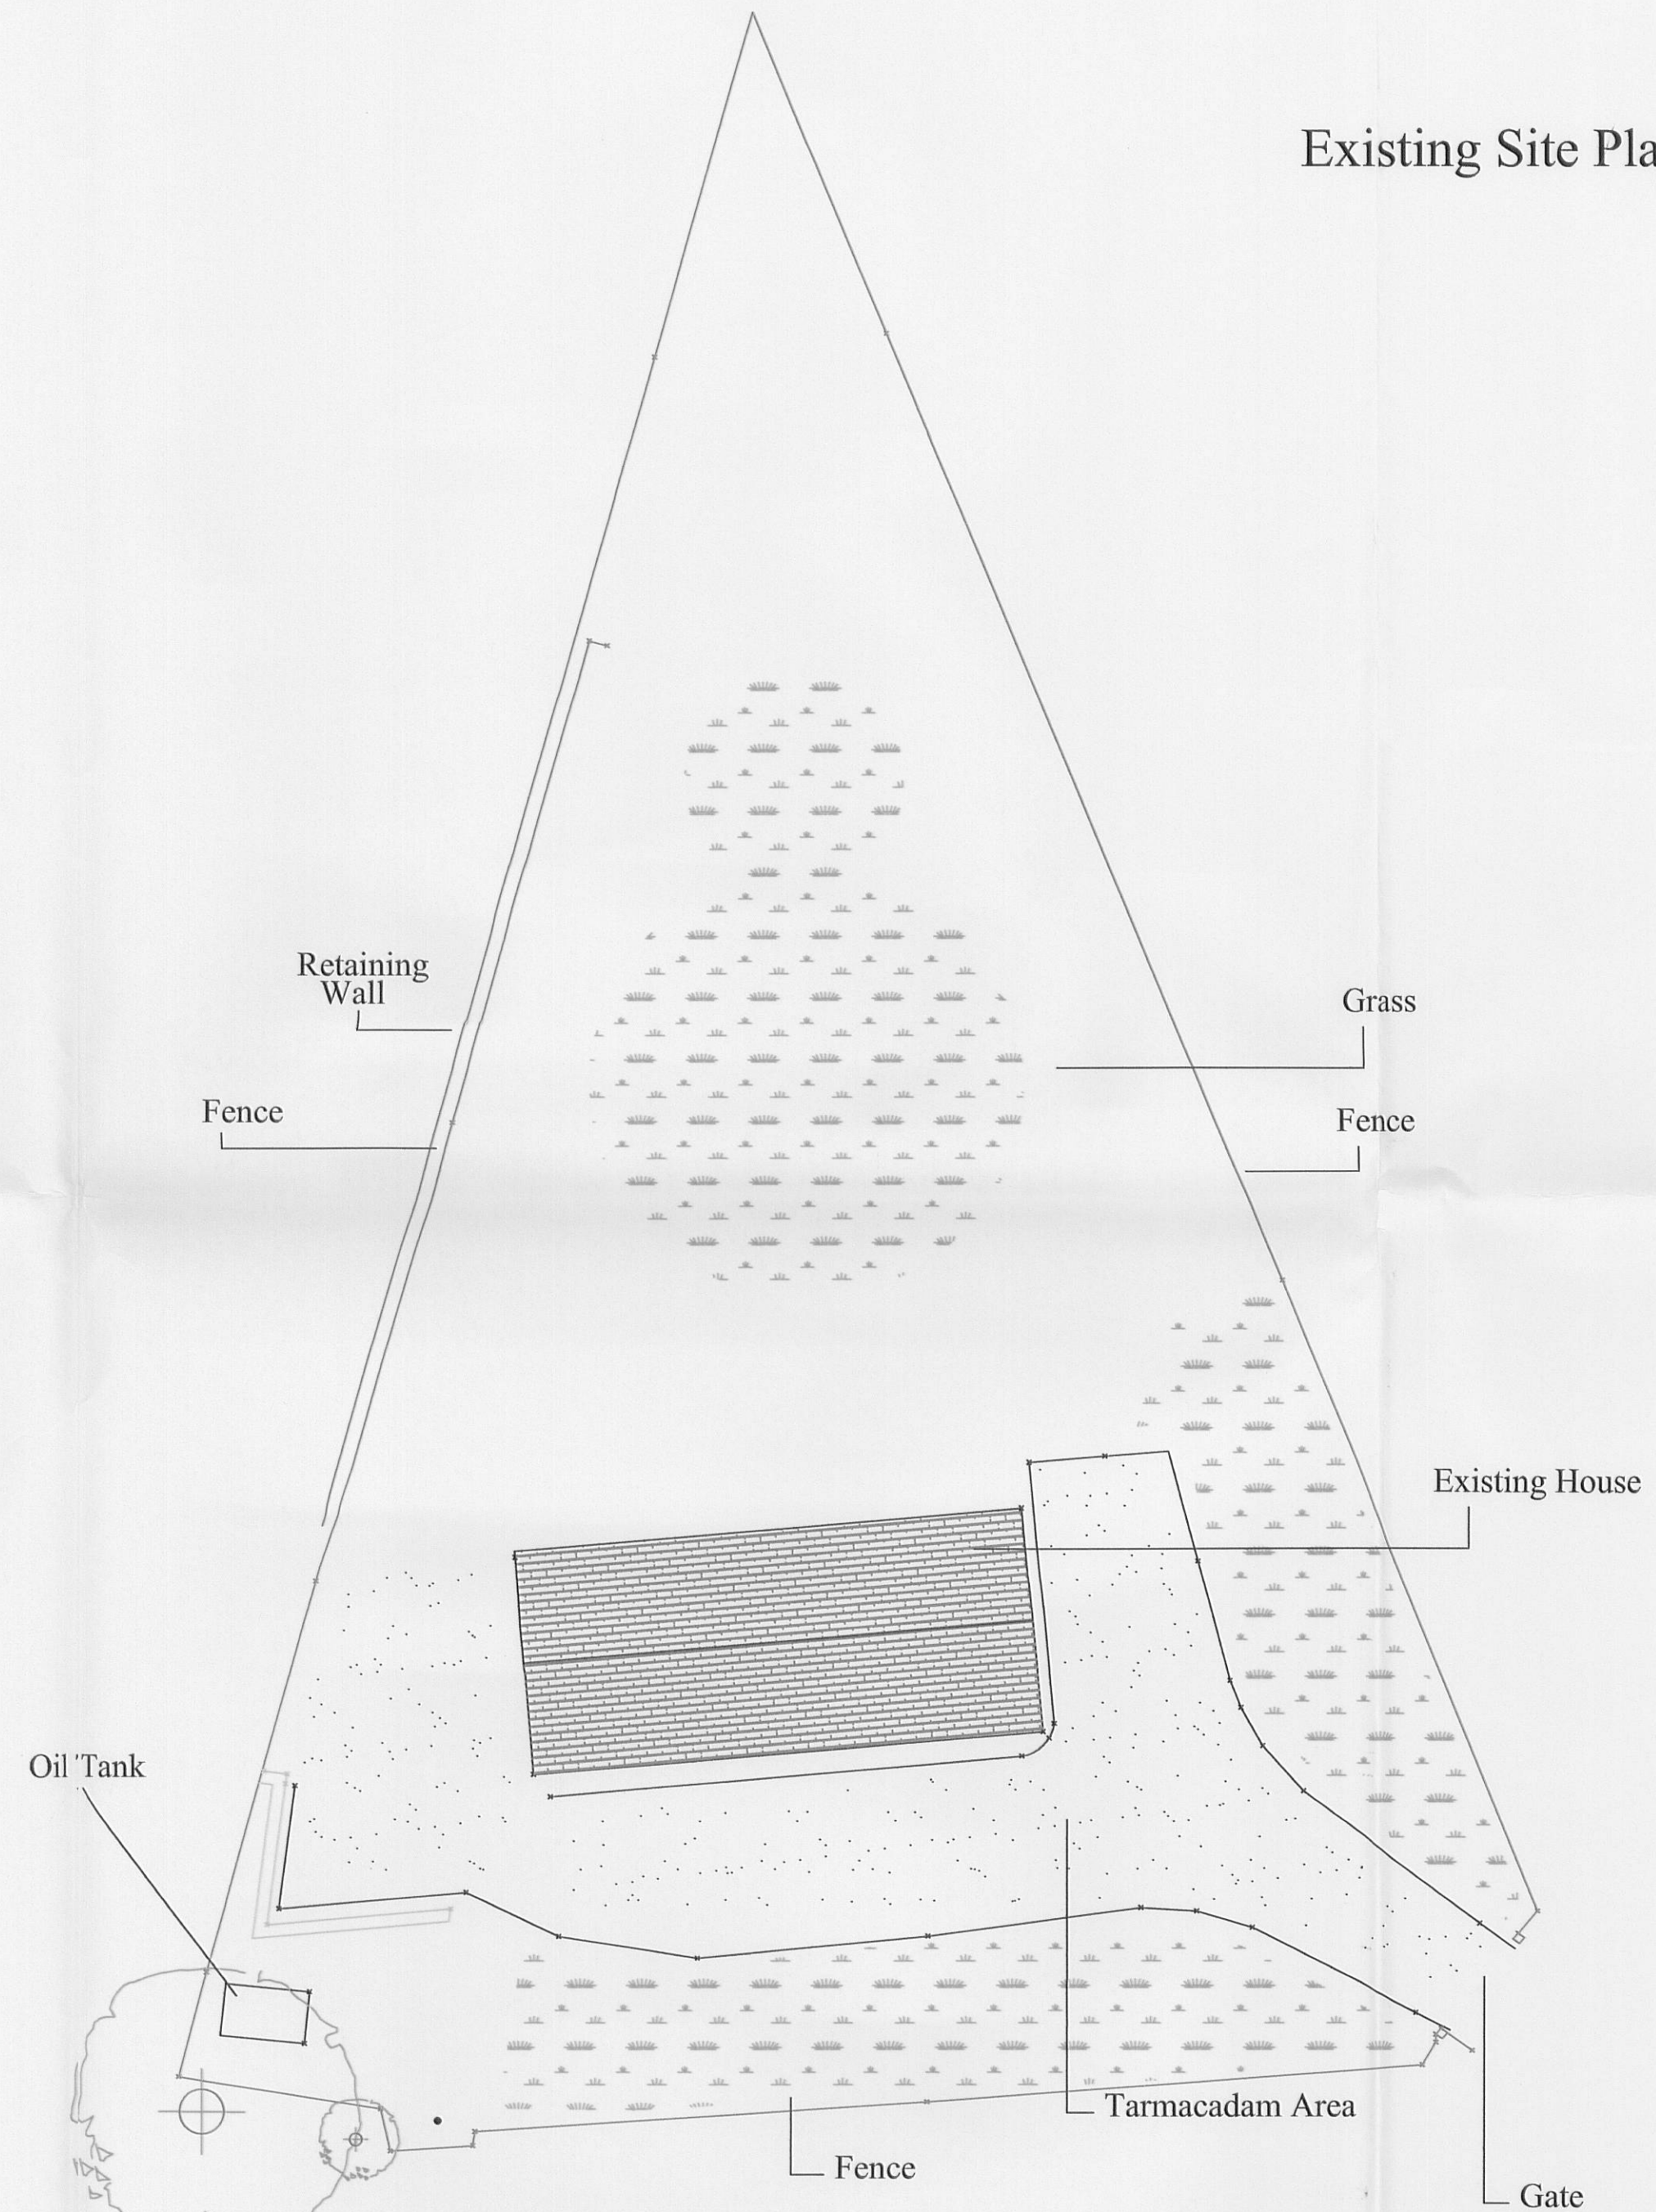

320100780P

**J.HADFIELD.
ENGINEERING,SURVEYING.**

Springs House, Chipping, Lancashire. PR3 2GQ.
Tel 07740 929096. Fax 08708 362185

Clients Details,
Mr & Mrs T. Hamlet

Project Details,
Existing & Proposed Site Plans

Project Address,
Knot Barn
Bowland with Leagram
Chipping

Project Number, 193/202	Date, July/10	Scale, 1:200	By, JH
----------------------------	------------------	-----------------	-----------

DO NOT SCALE THIS DRAWING. CHECK ALL DIMENSIONS ON SITE.

THIS DRAWING IS PROTECTED BY COPYRIGHT. IT MAY NOT BE REPRODUCED IN ANY FORM OR BY ANY MEANS FOR ANY PURPOSES WITHOUT WRITTEN PERMISSION FROM J.HADFIELD, ENGINEERING,SURVEYING.