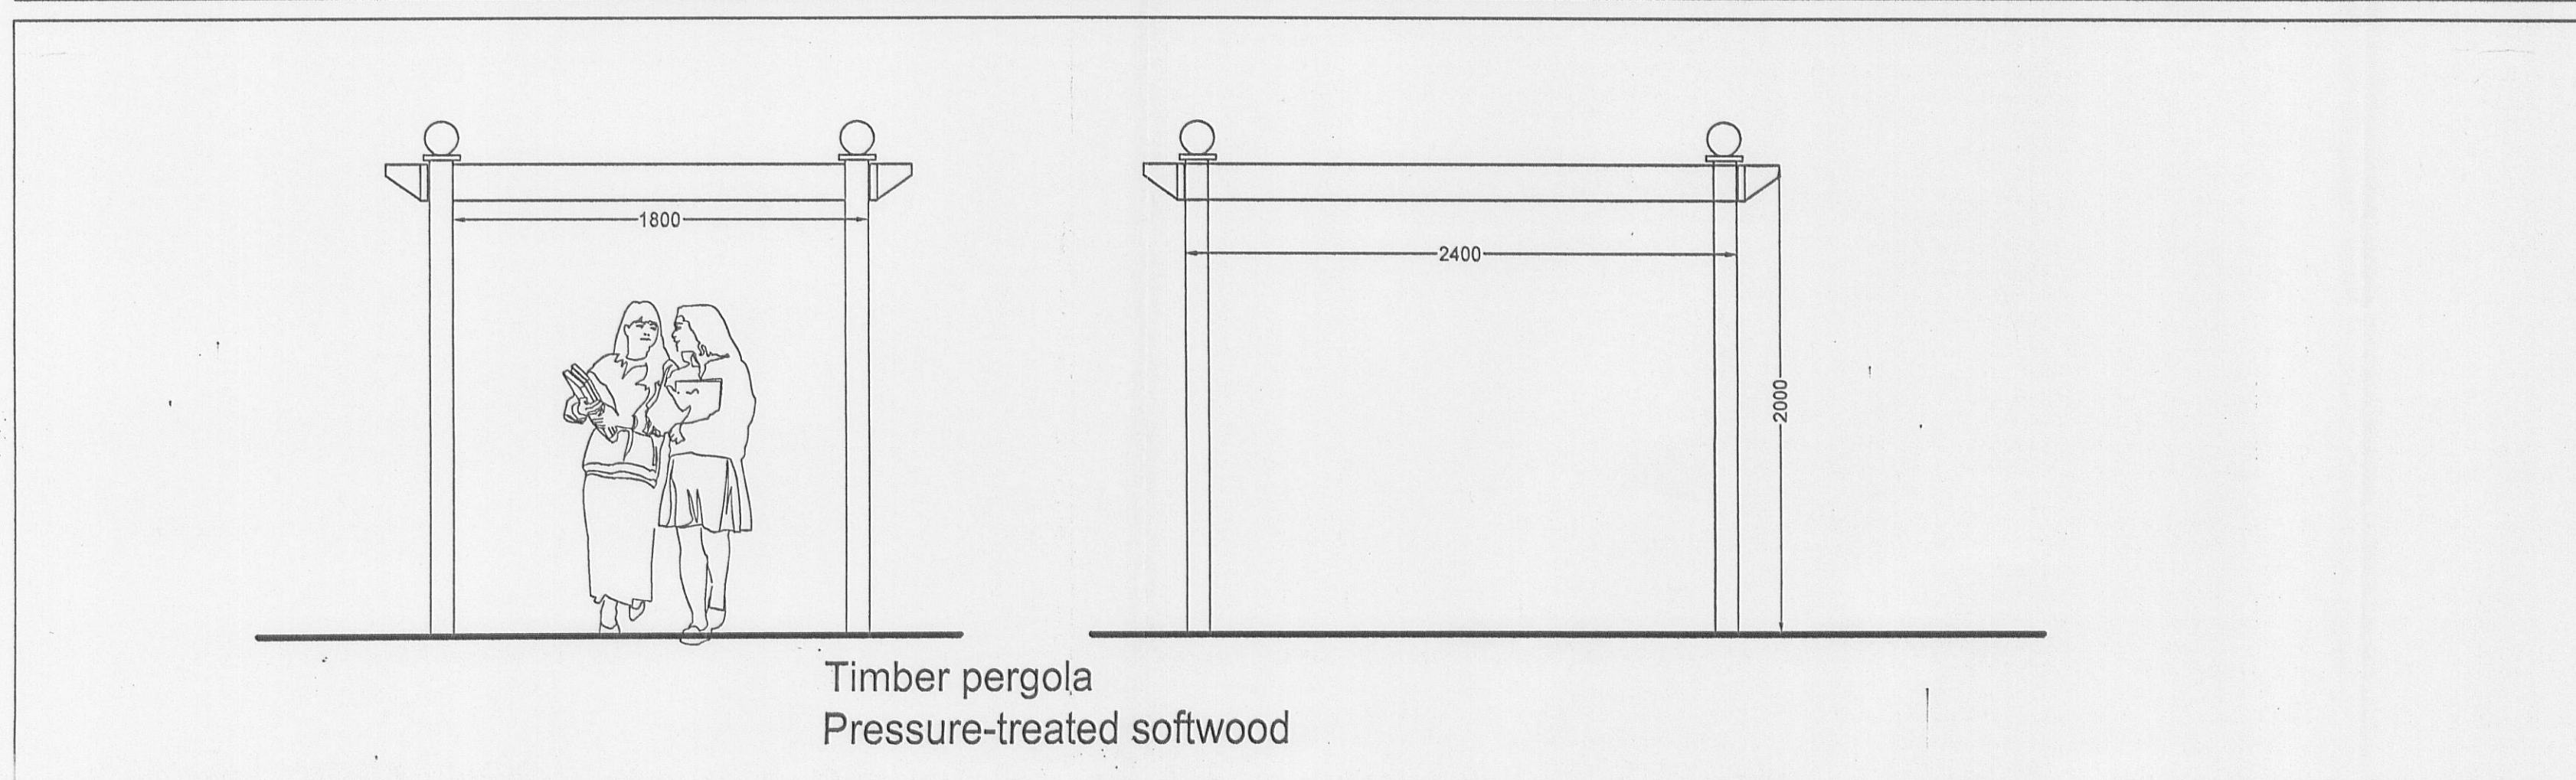
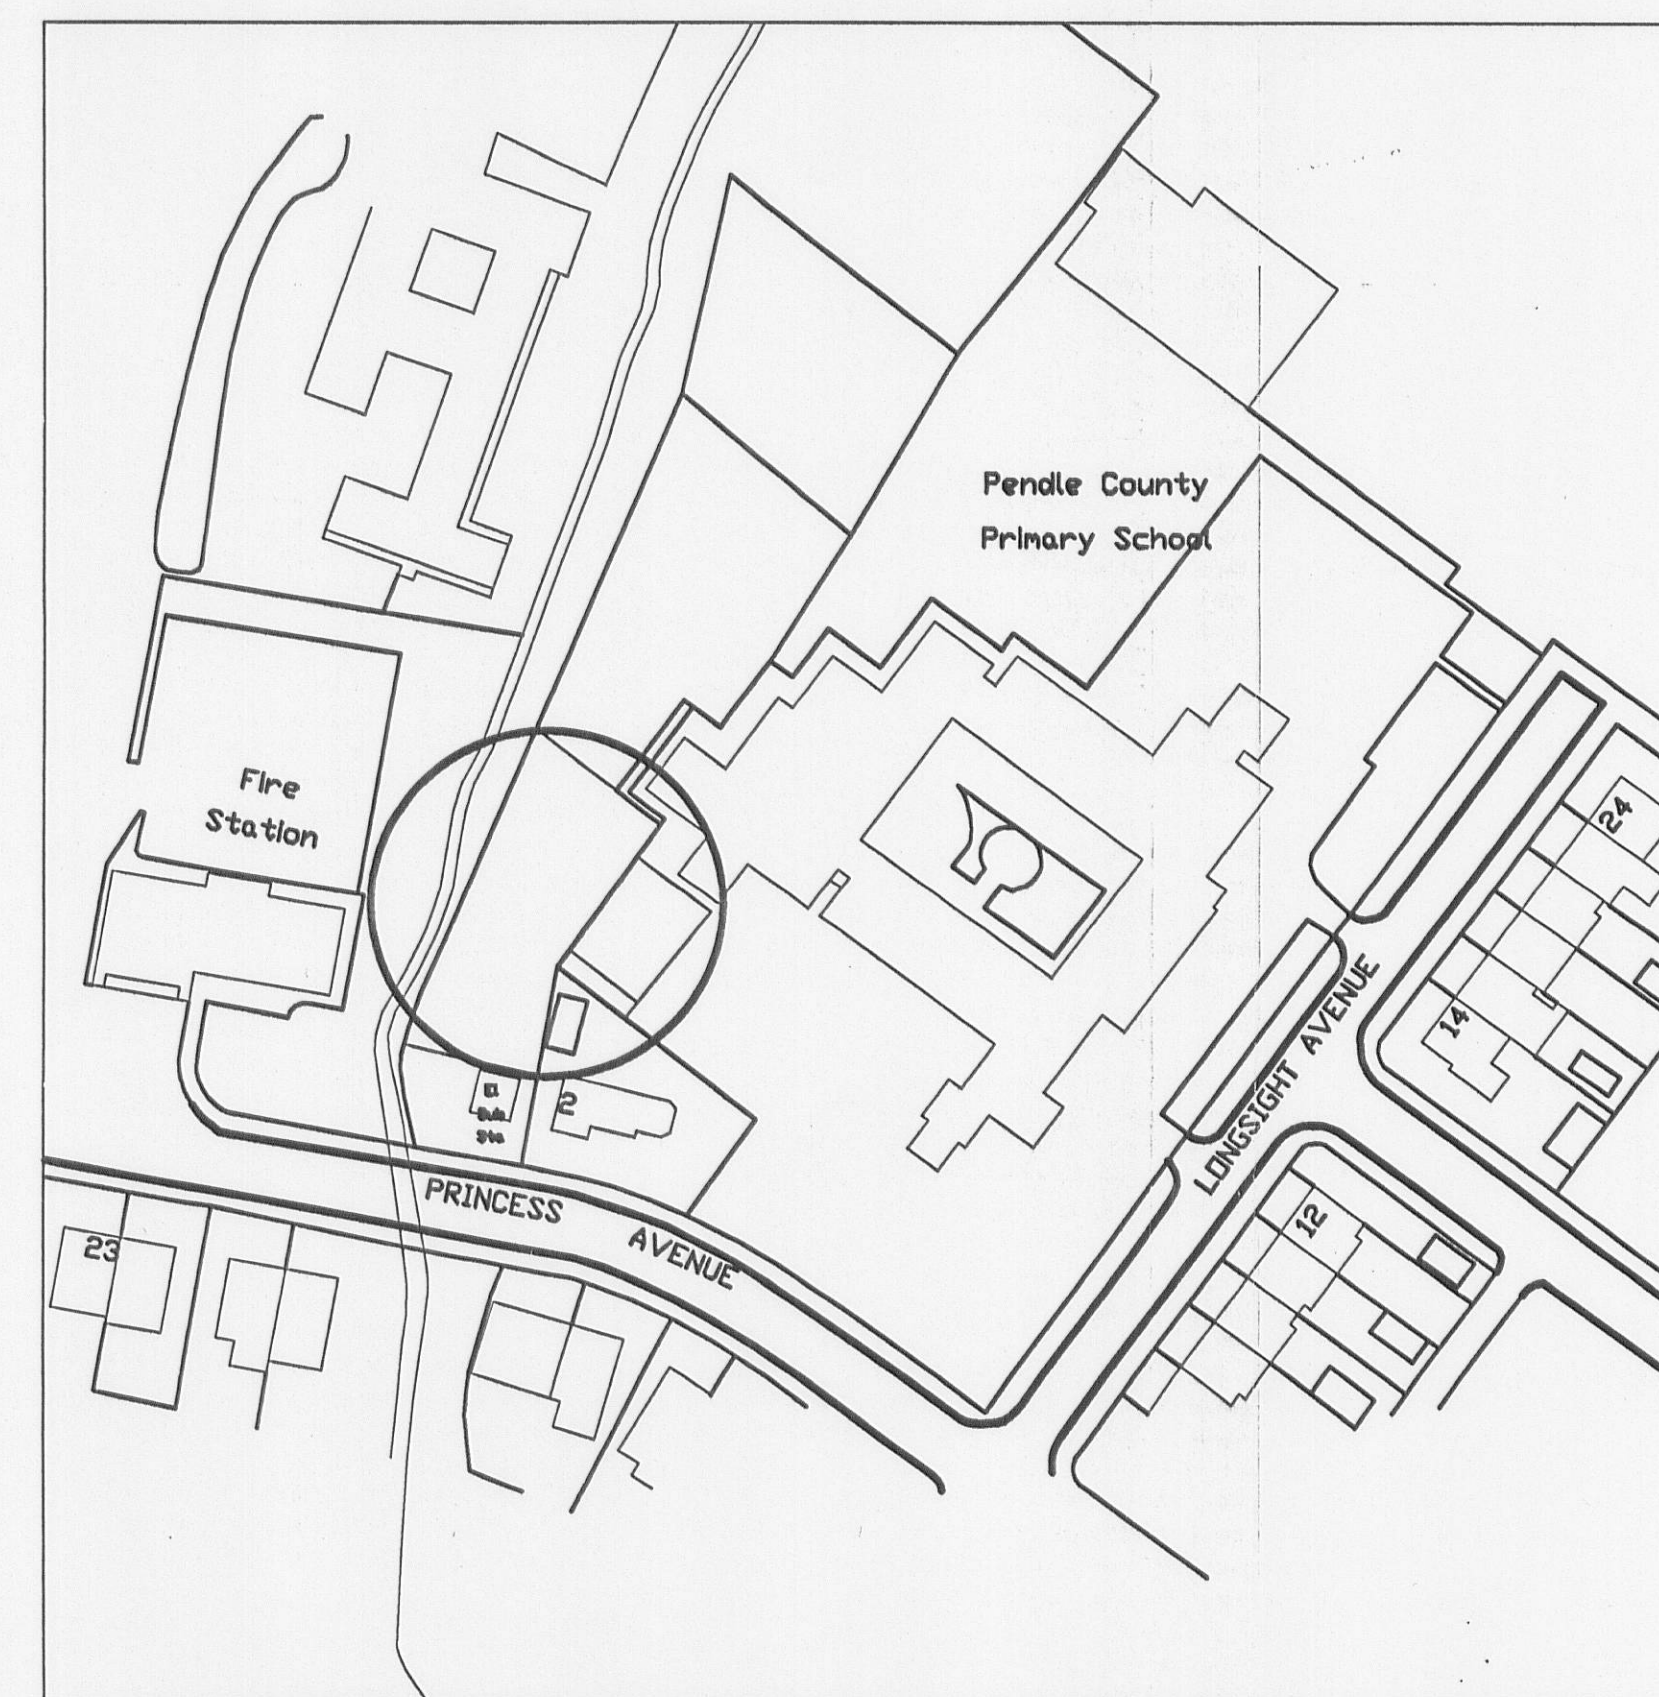
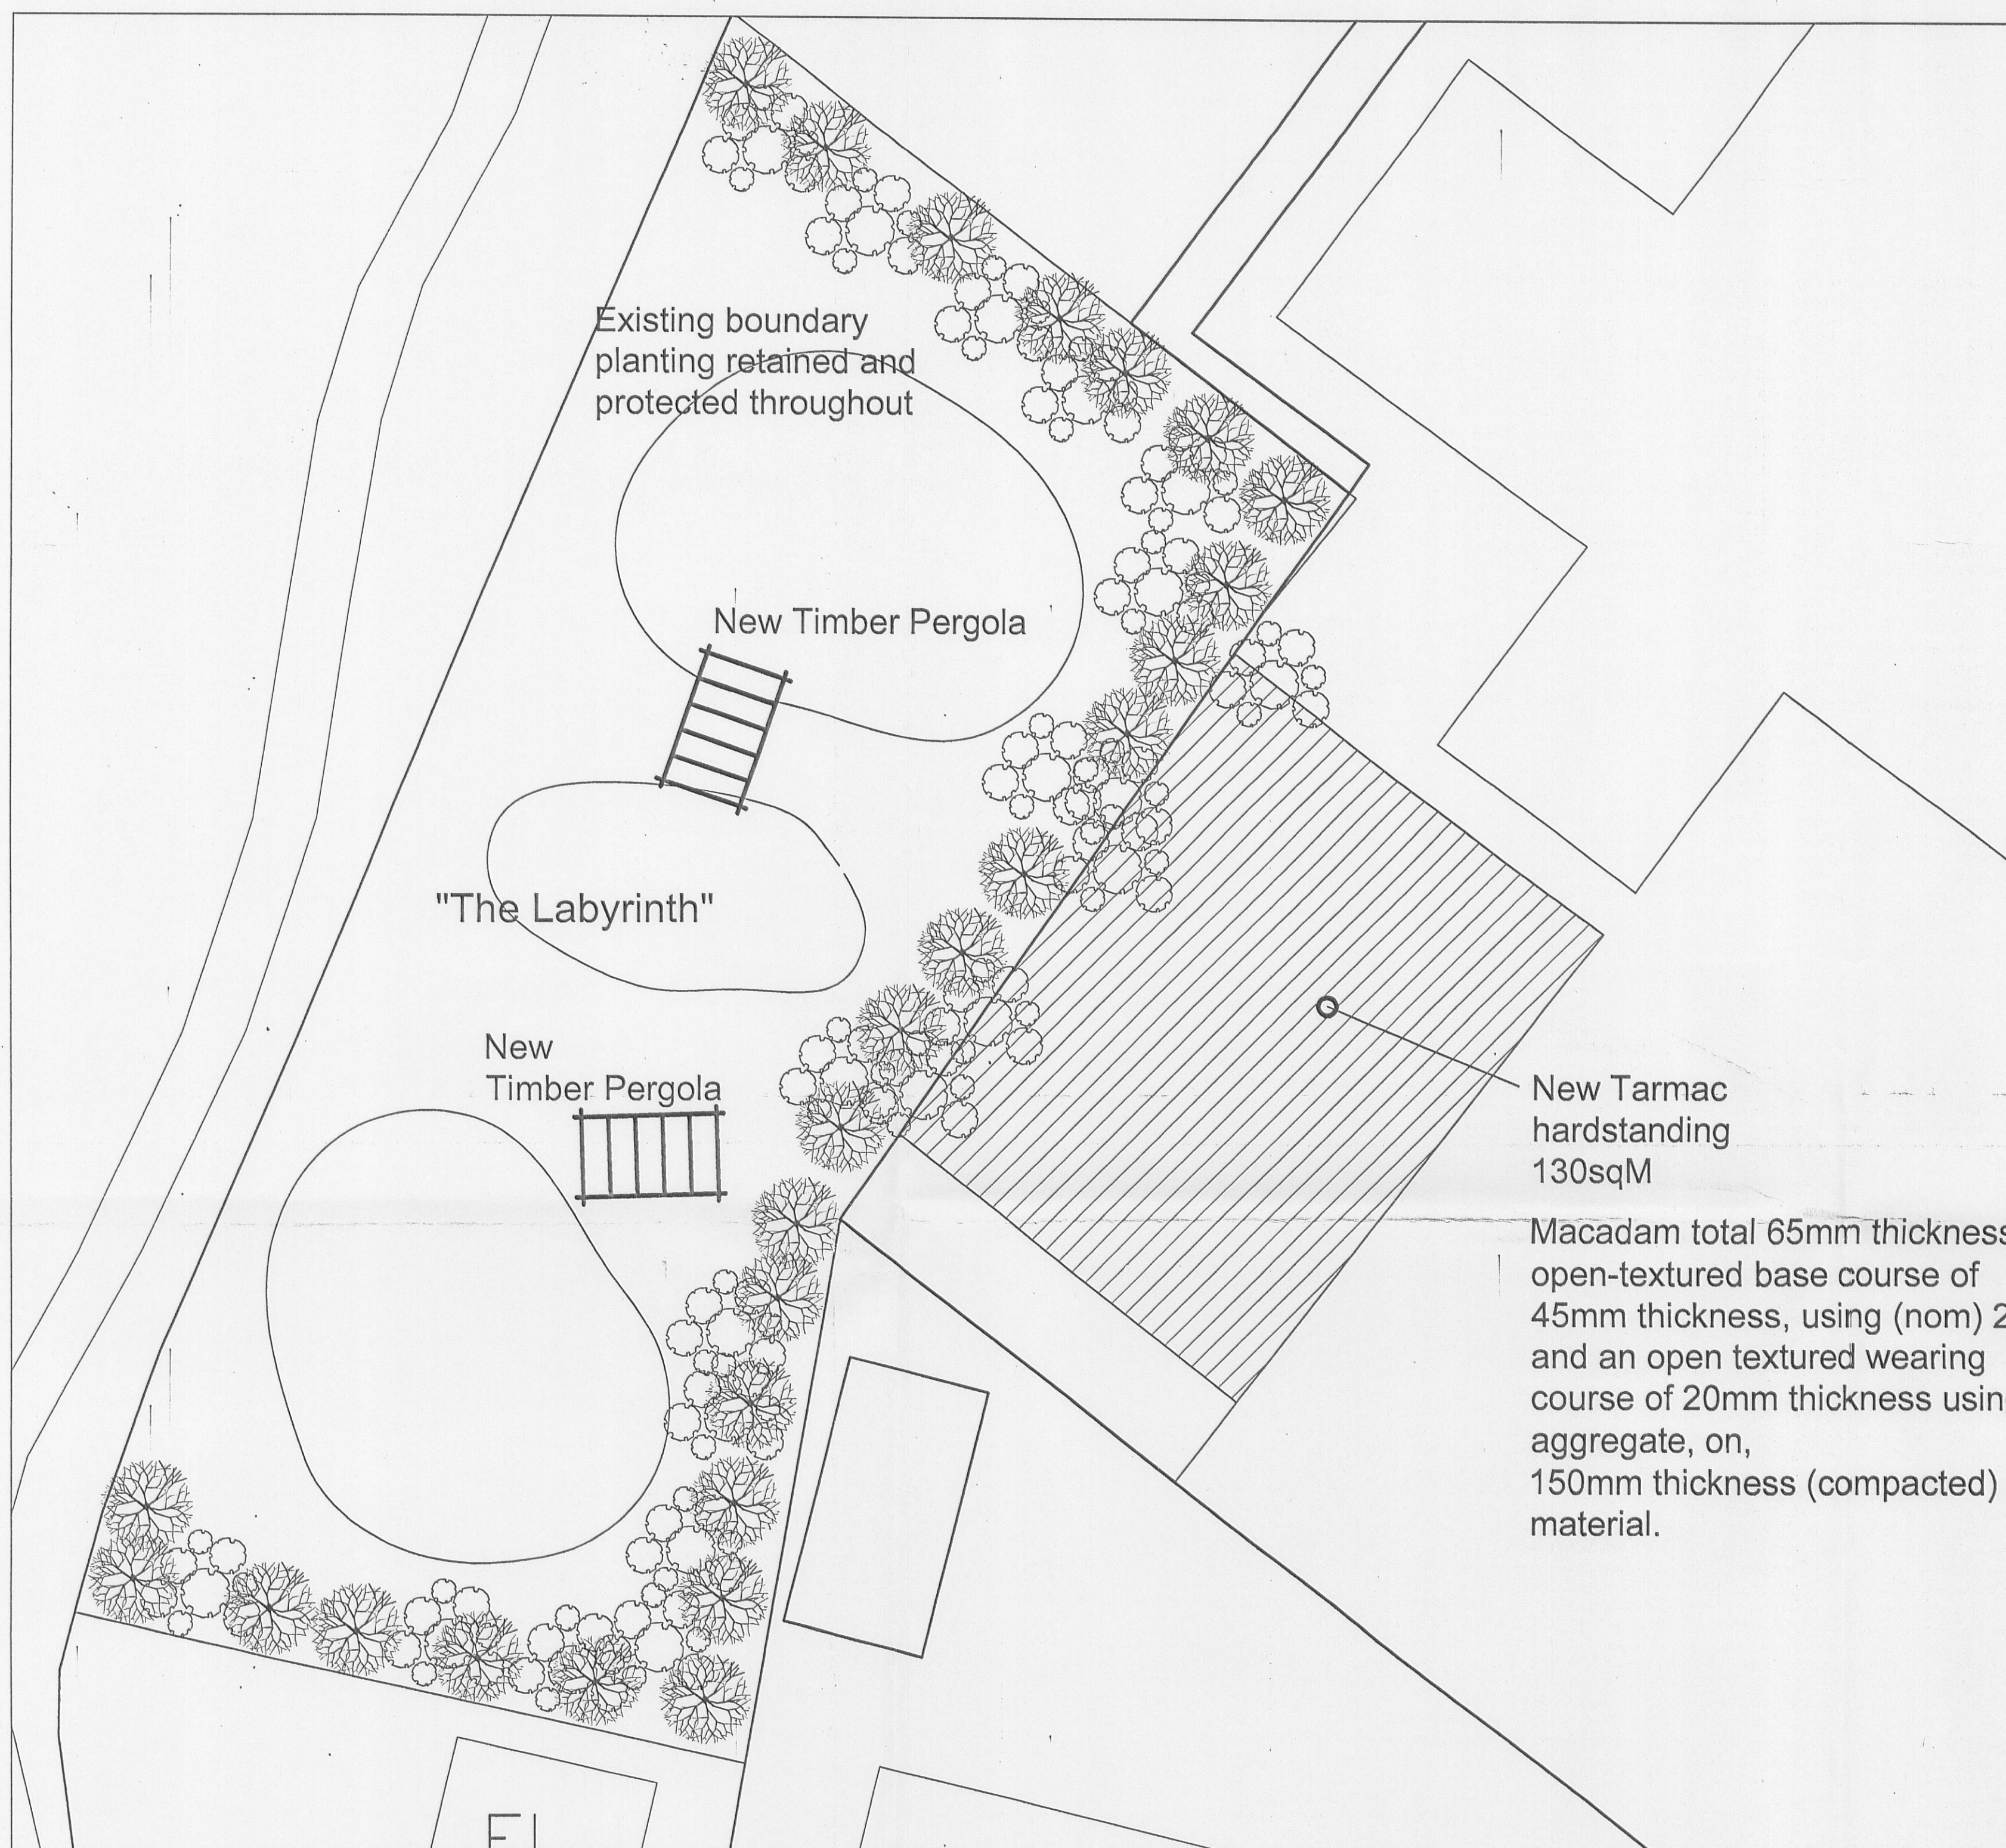


[illegible]

Date	Re	Notes
Drawing Status: PLANNING		

Note: Dimensions are not to be scaled from this drawing.
All written measurements are to be checked on site by the contractor.

Town Name: CLITHEROE

Premises Name:
PENDLE PRIMARY SCHOOL

Premises No. _____

Project
**ADDITIONAL HARD PLAY and
WILDLIFE GARDEN**

Drawing Title
PROPOSALS

Scale	Drawn by:	Checked by:	Date
PA1	MRH	JTC	

Lancashire
County
Council

Property Group
Resources Directorate

HEADQUARTERS:
County Hall, Preston. PR1 8RE
Tel: 0845 053 0000 Fax: (01772)

533184

LANCASHIRE COUNTY COUNCIL

14 SEP 2010

ENVIRONMENT DIRECTORAT

© Lancashire County Property Group MMX
Note: All rights described in Chapter IV of the Copyright
Design and Patents Act 1988 have been generally asse

Project No.	Drawing No.	Revision
KC0000490	L01	