

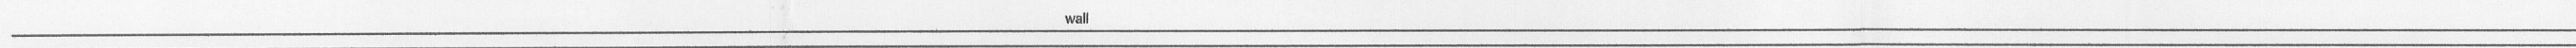
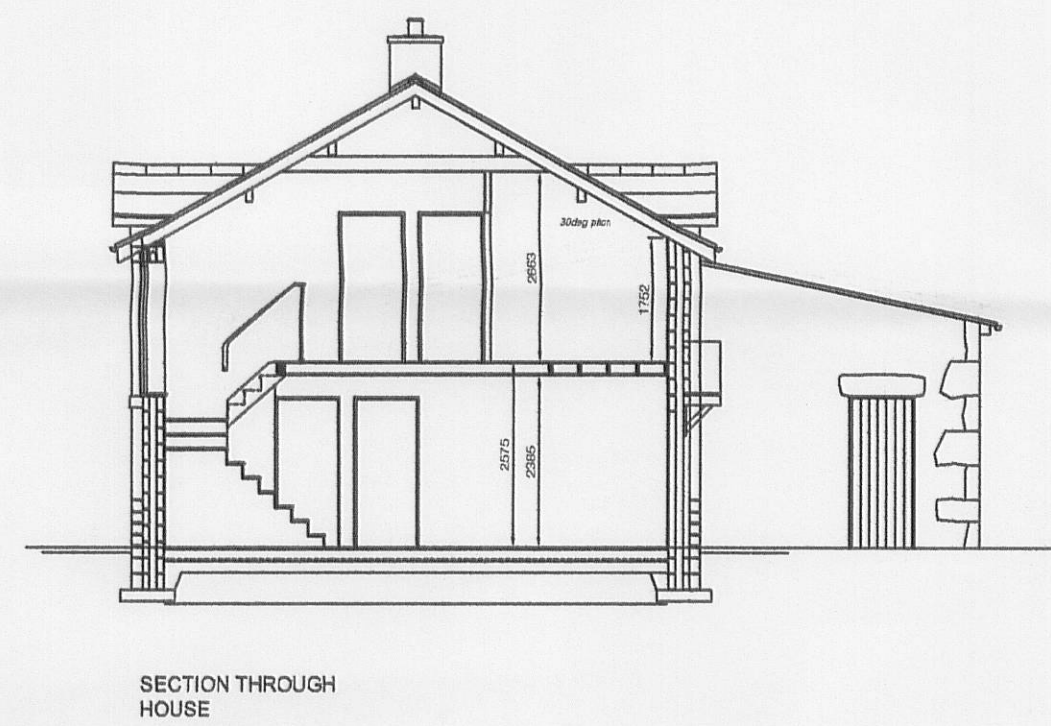
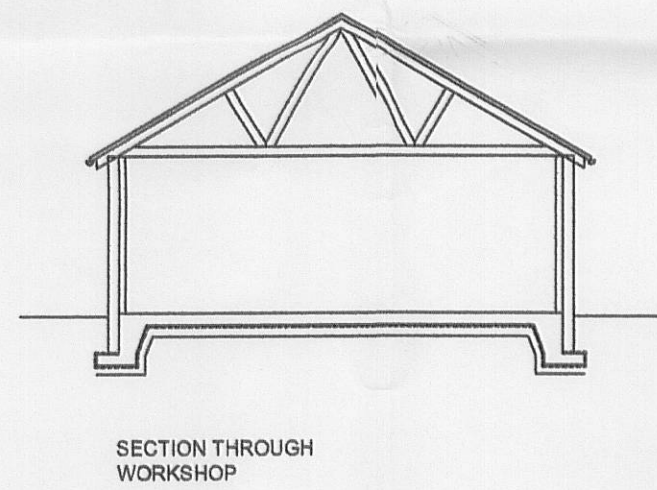
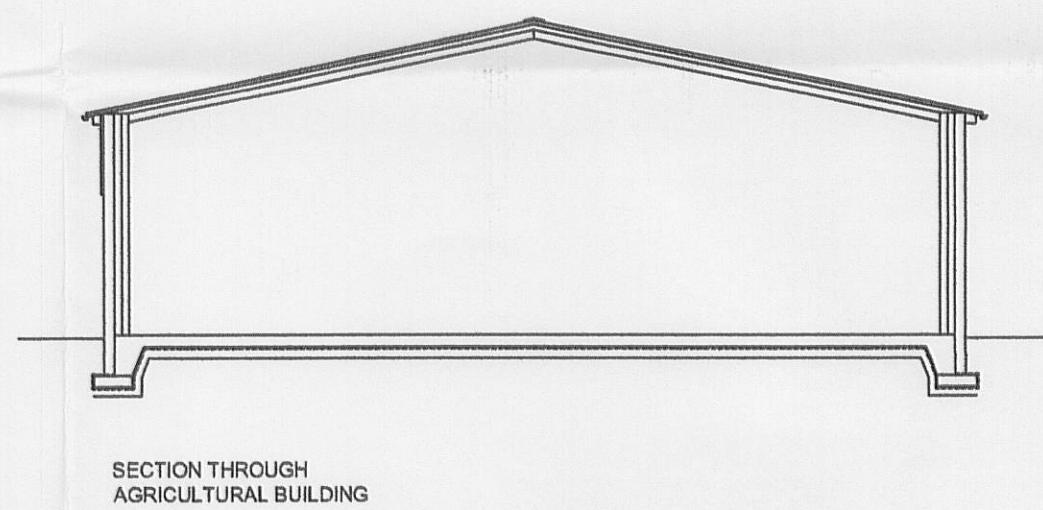
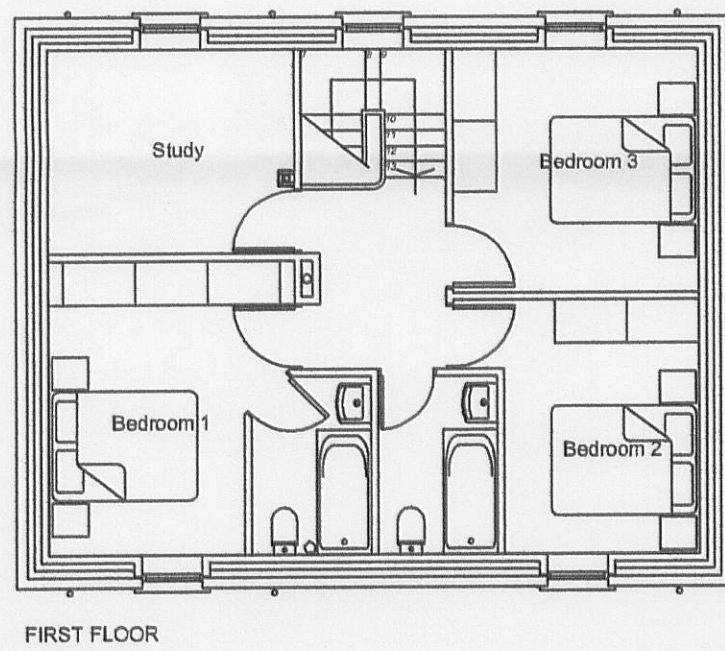
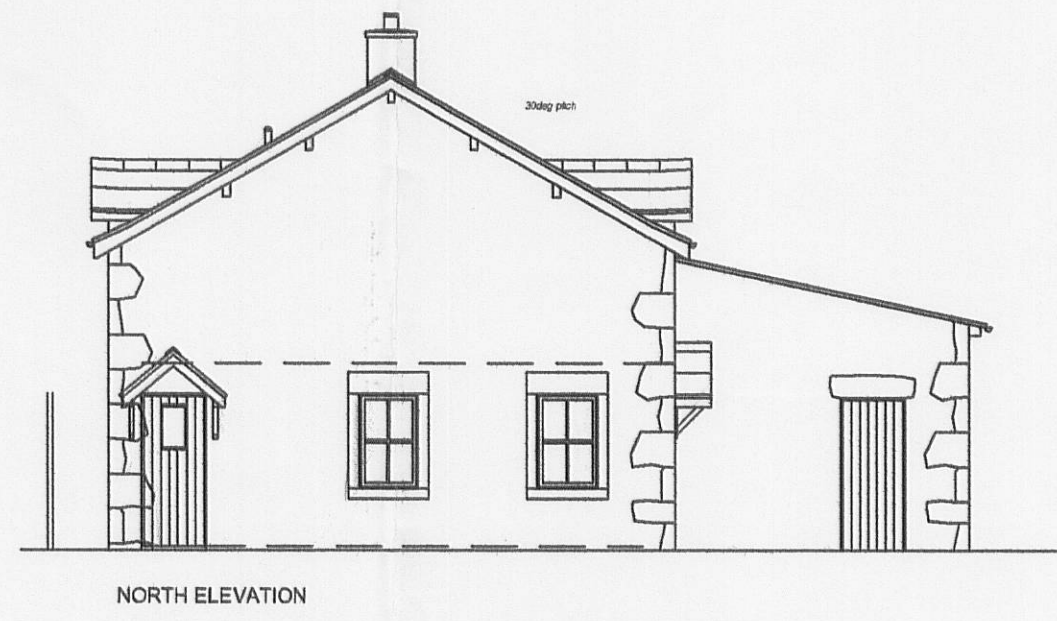
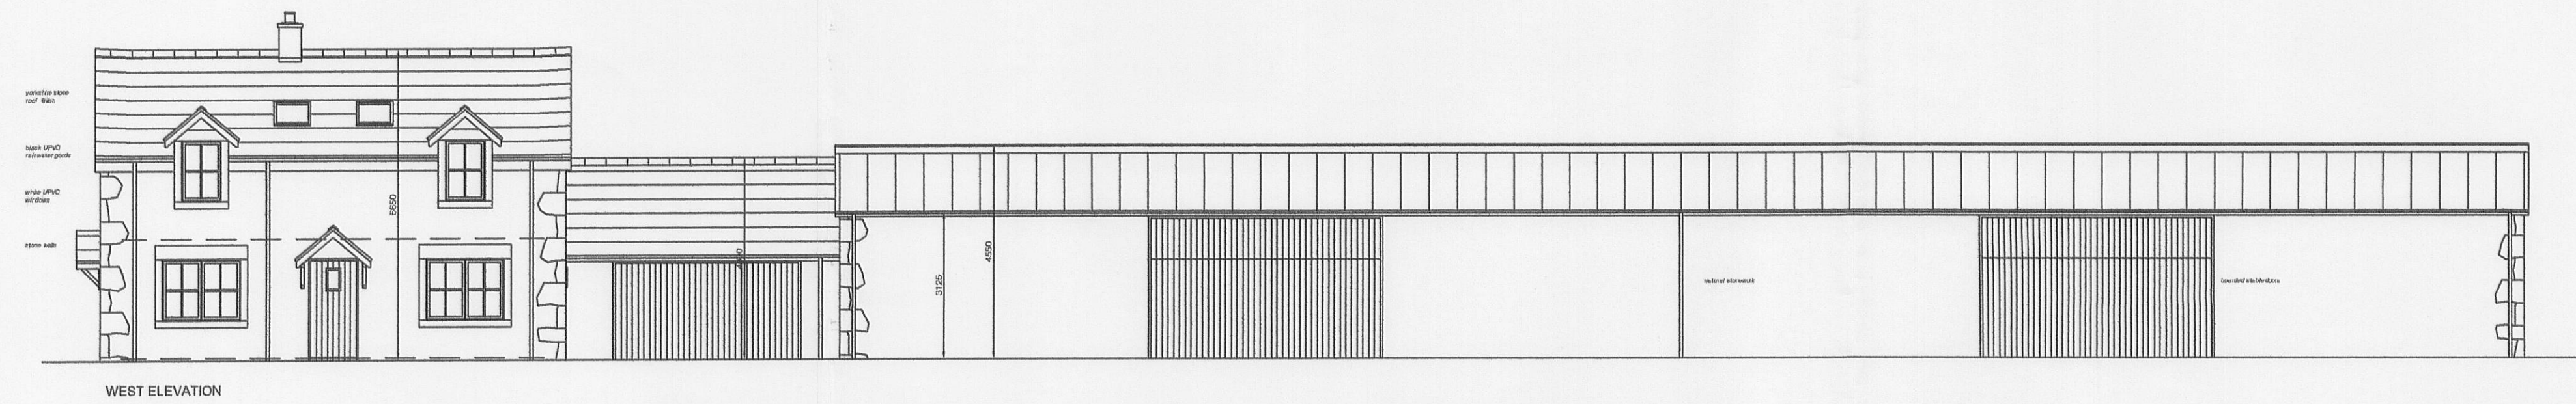
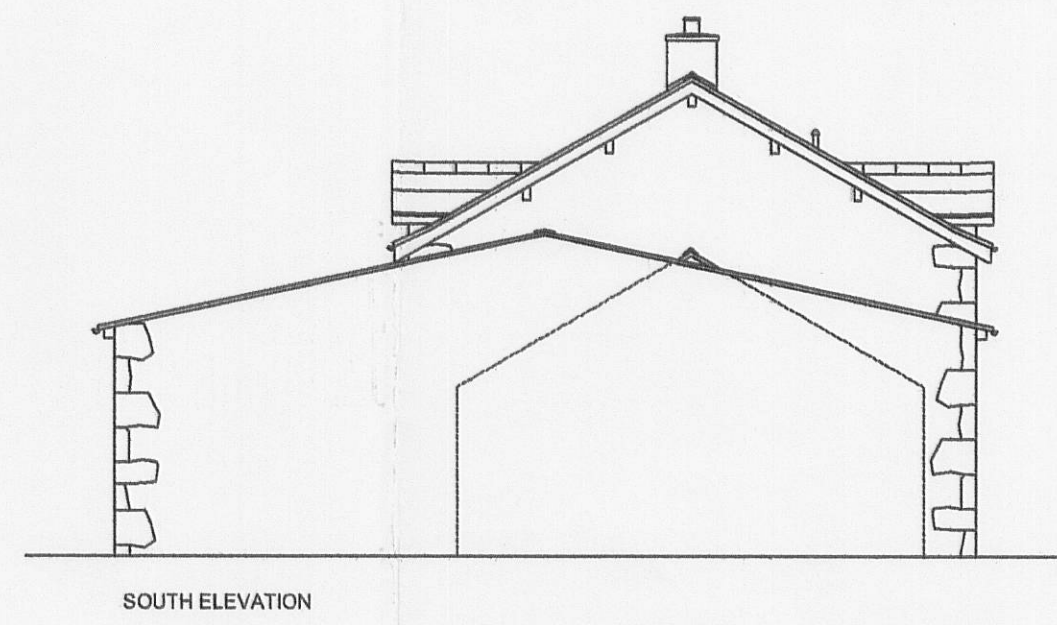


This drawing, the works and concepts depicted, are copyright and may not be reproduced or made use of, either directly or indirectly, without the express consent of LINKS Architecture Ltd.
Do not scale this drawing.
All heights, levels, sizes and dimensions to be checked on site before any work is put to hand.

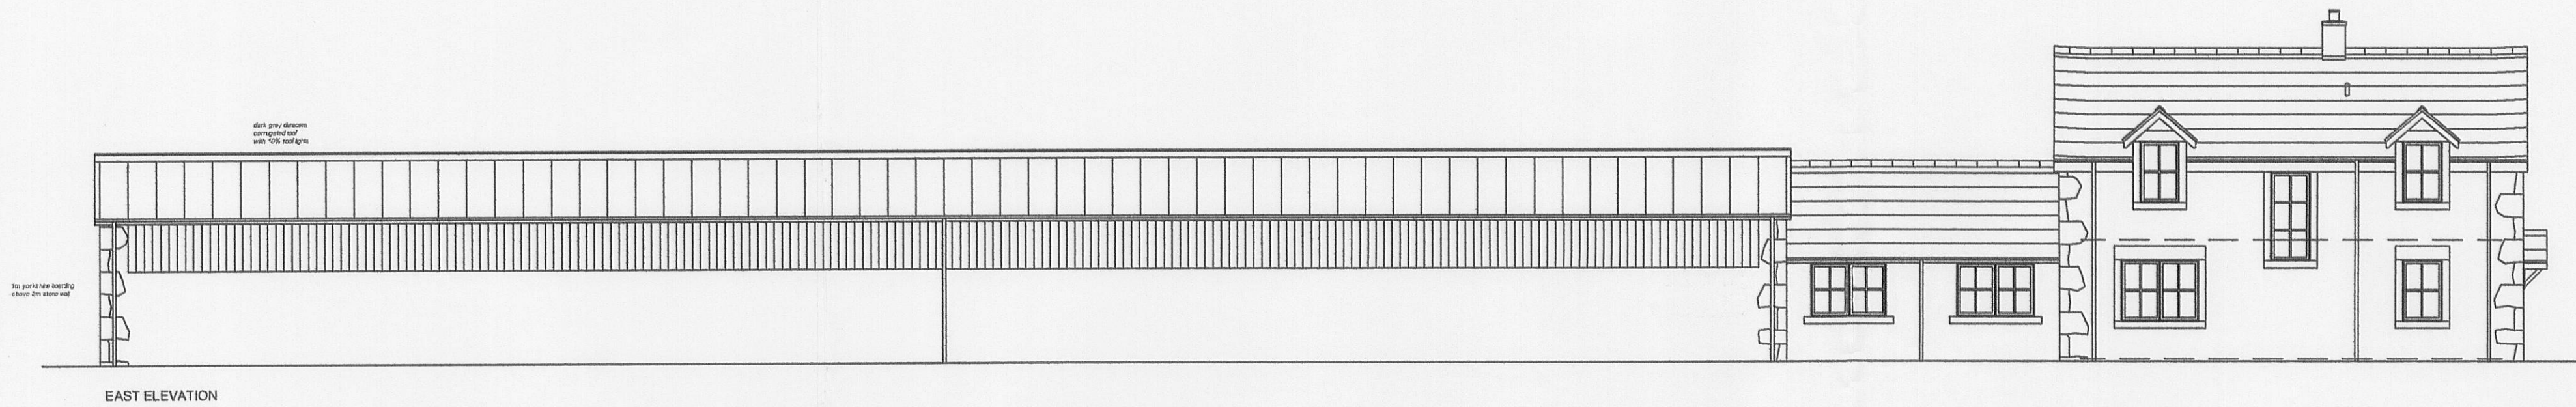

farm track

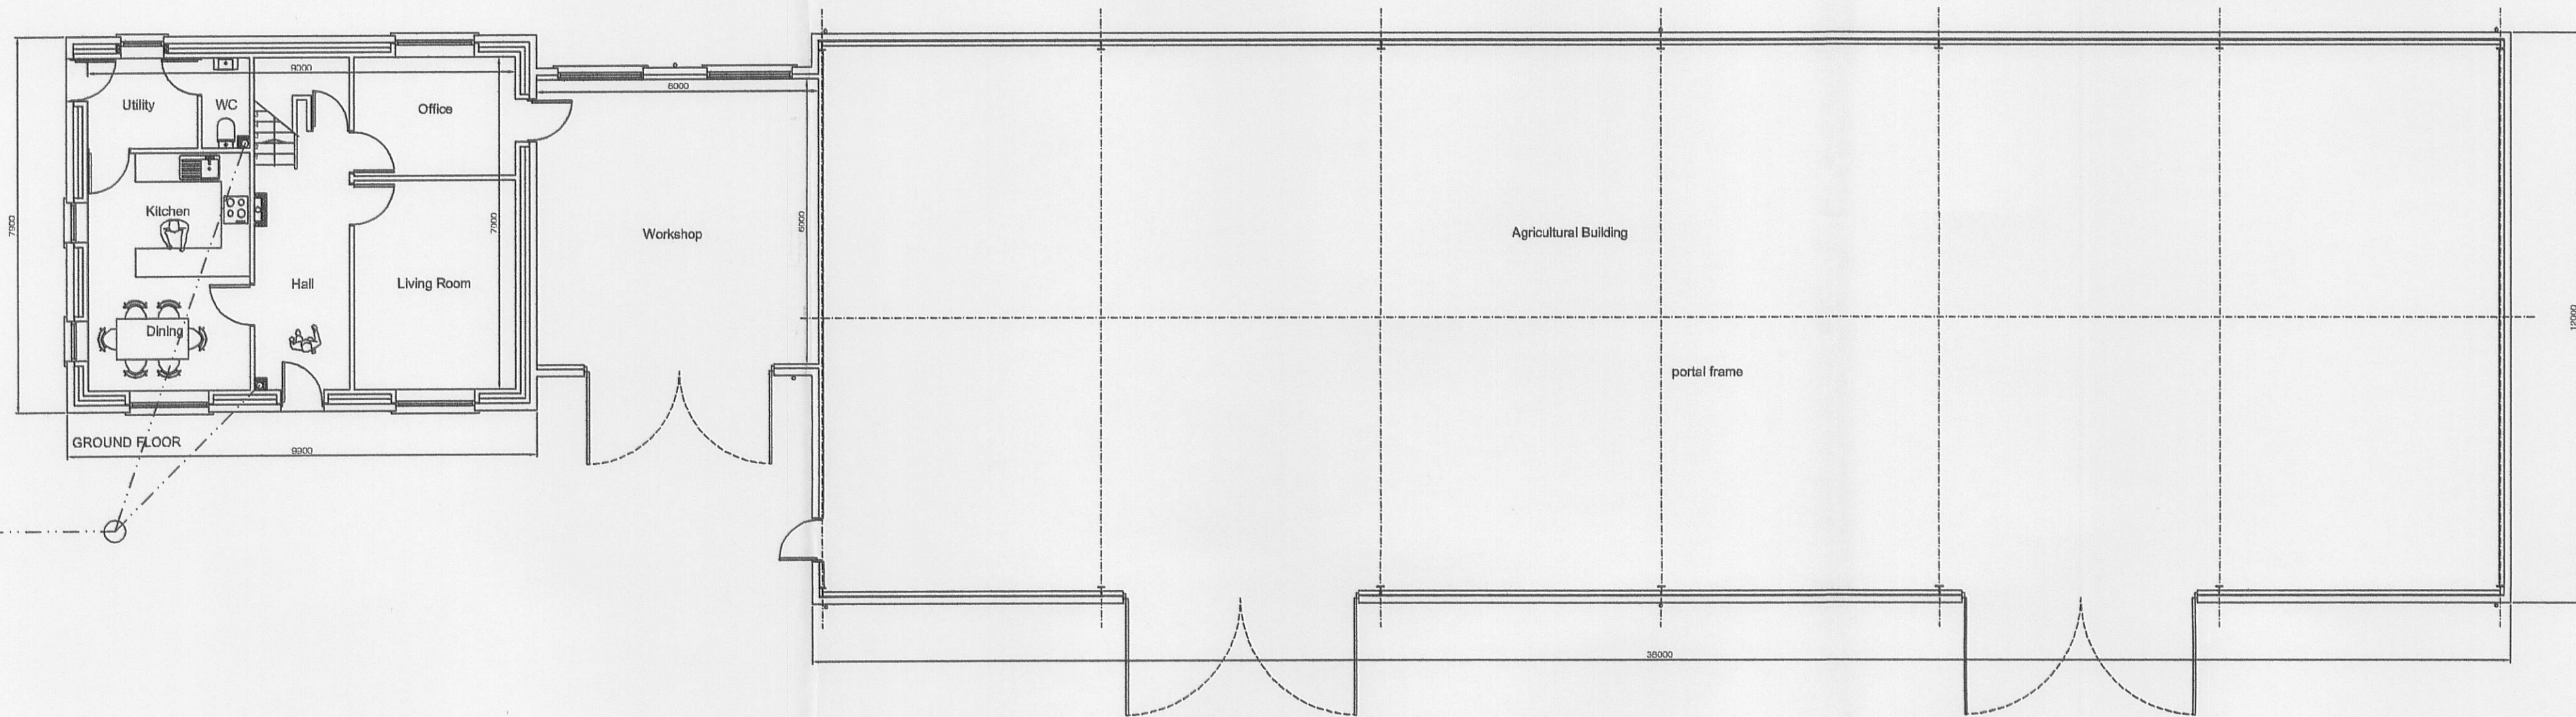

320100783P

B 21.09.10 Dimensions added
Revisions

Project:
Brockthorn, Tosside,
Slaidburn

Drawing Name: Agricultural Dwelling, Workshop and Agricultural Building.			
Scale @ A1: 1:100	Date: August 2010	Drawing Number: 10022.03	Rev: B
Drawn By:	Checked By:	CAD File Name:	

LINKS Architecture Ltd

35 Collinfield
Kendal
LA8 5JD
Alan Varley
T/F: 01539 741250
M: 0797 1 50 7933
E: a.varley333@btinternet.com
Stuart Chambers
T/F: 01624 761155
M: 07581 510670