
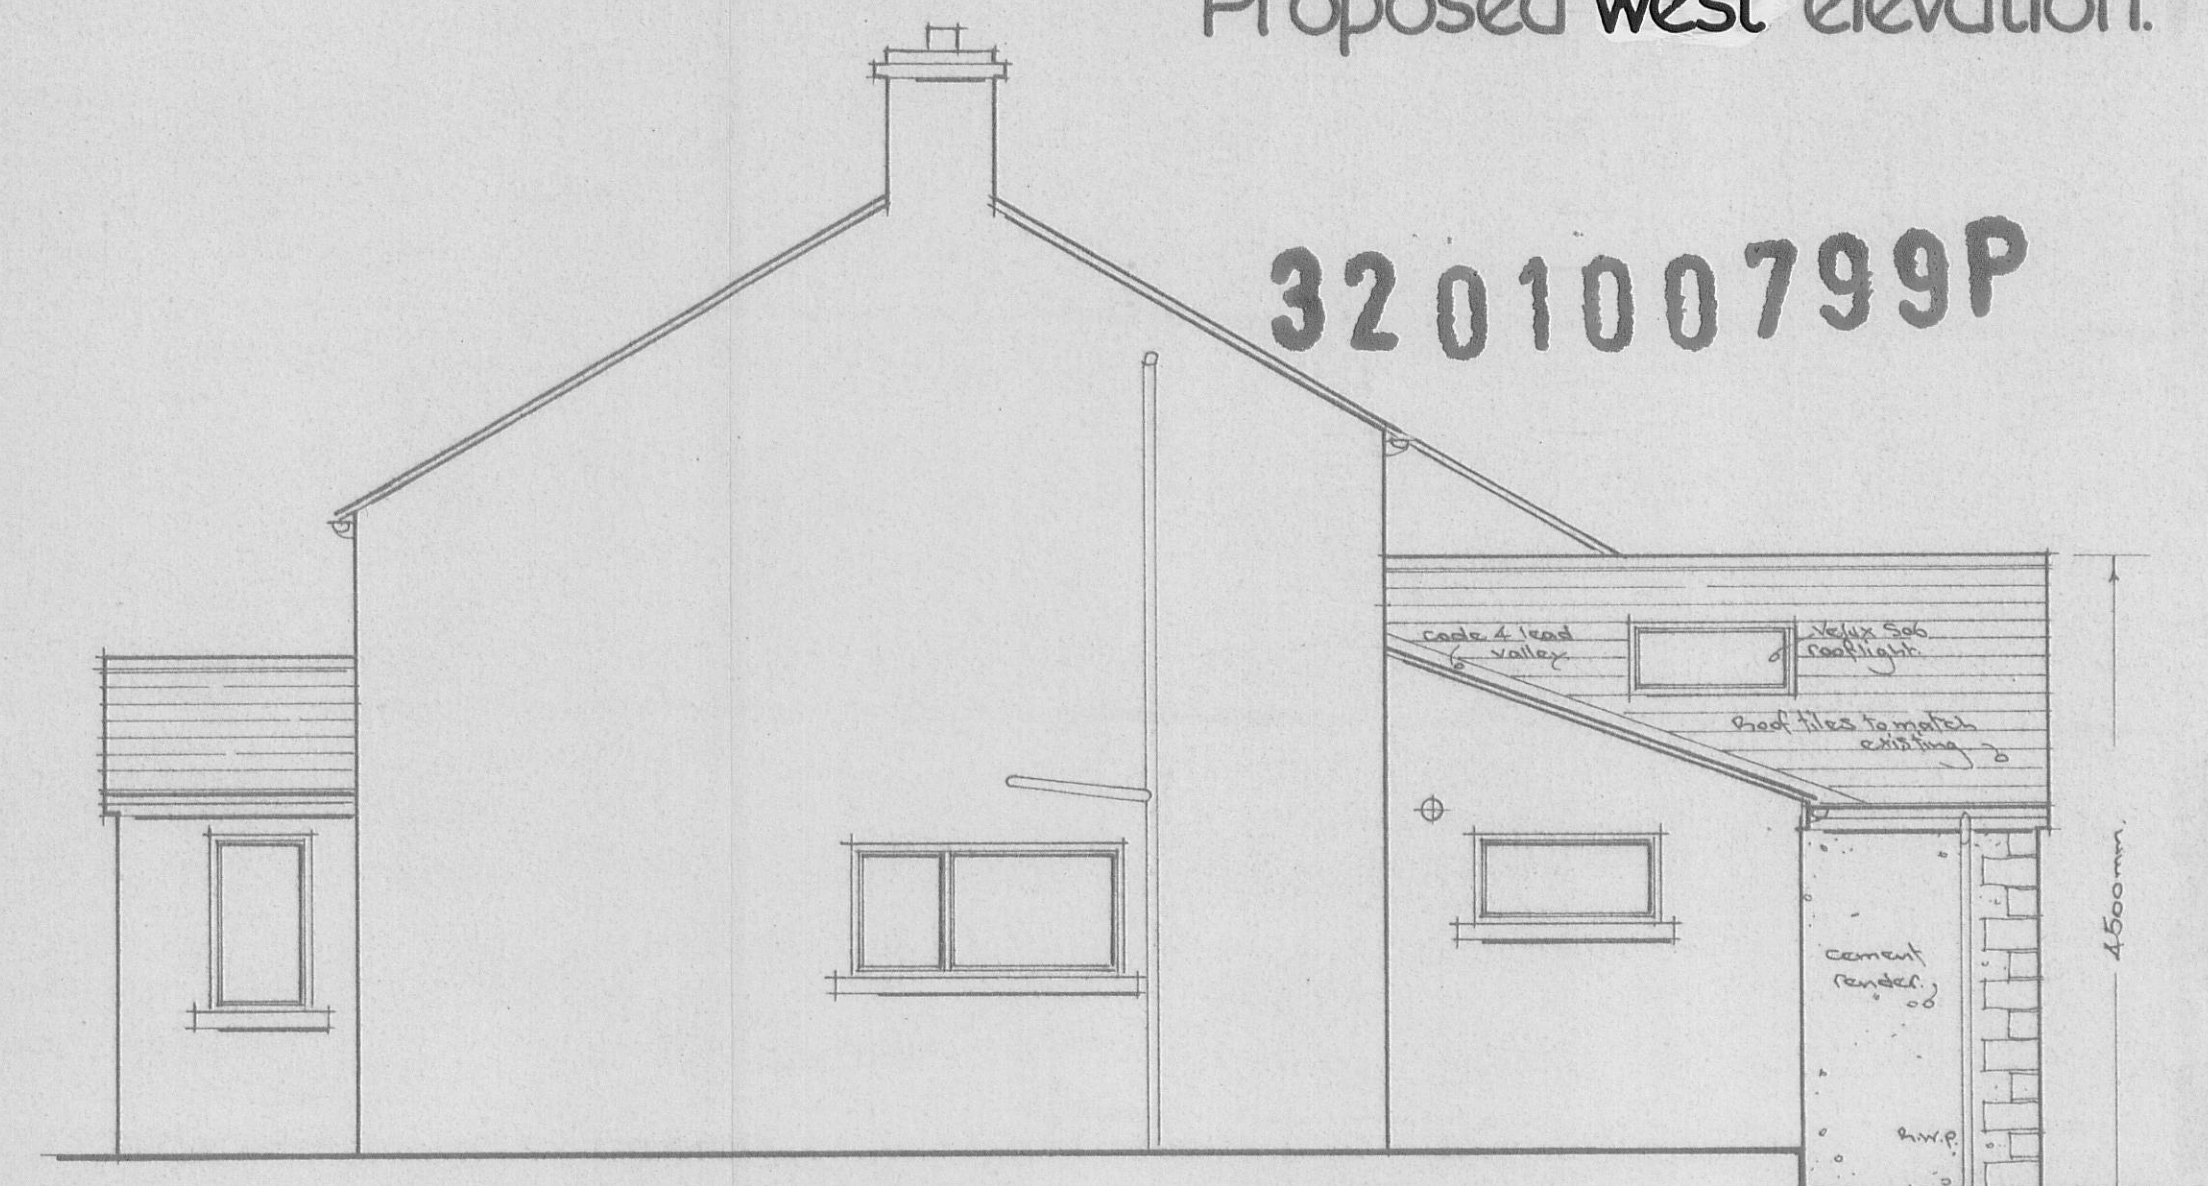
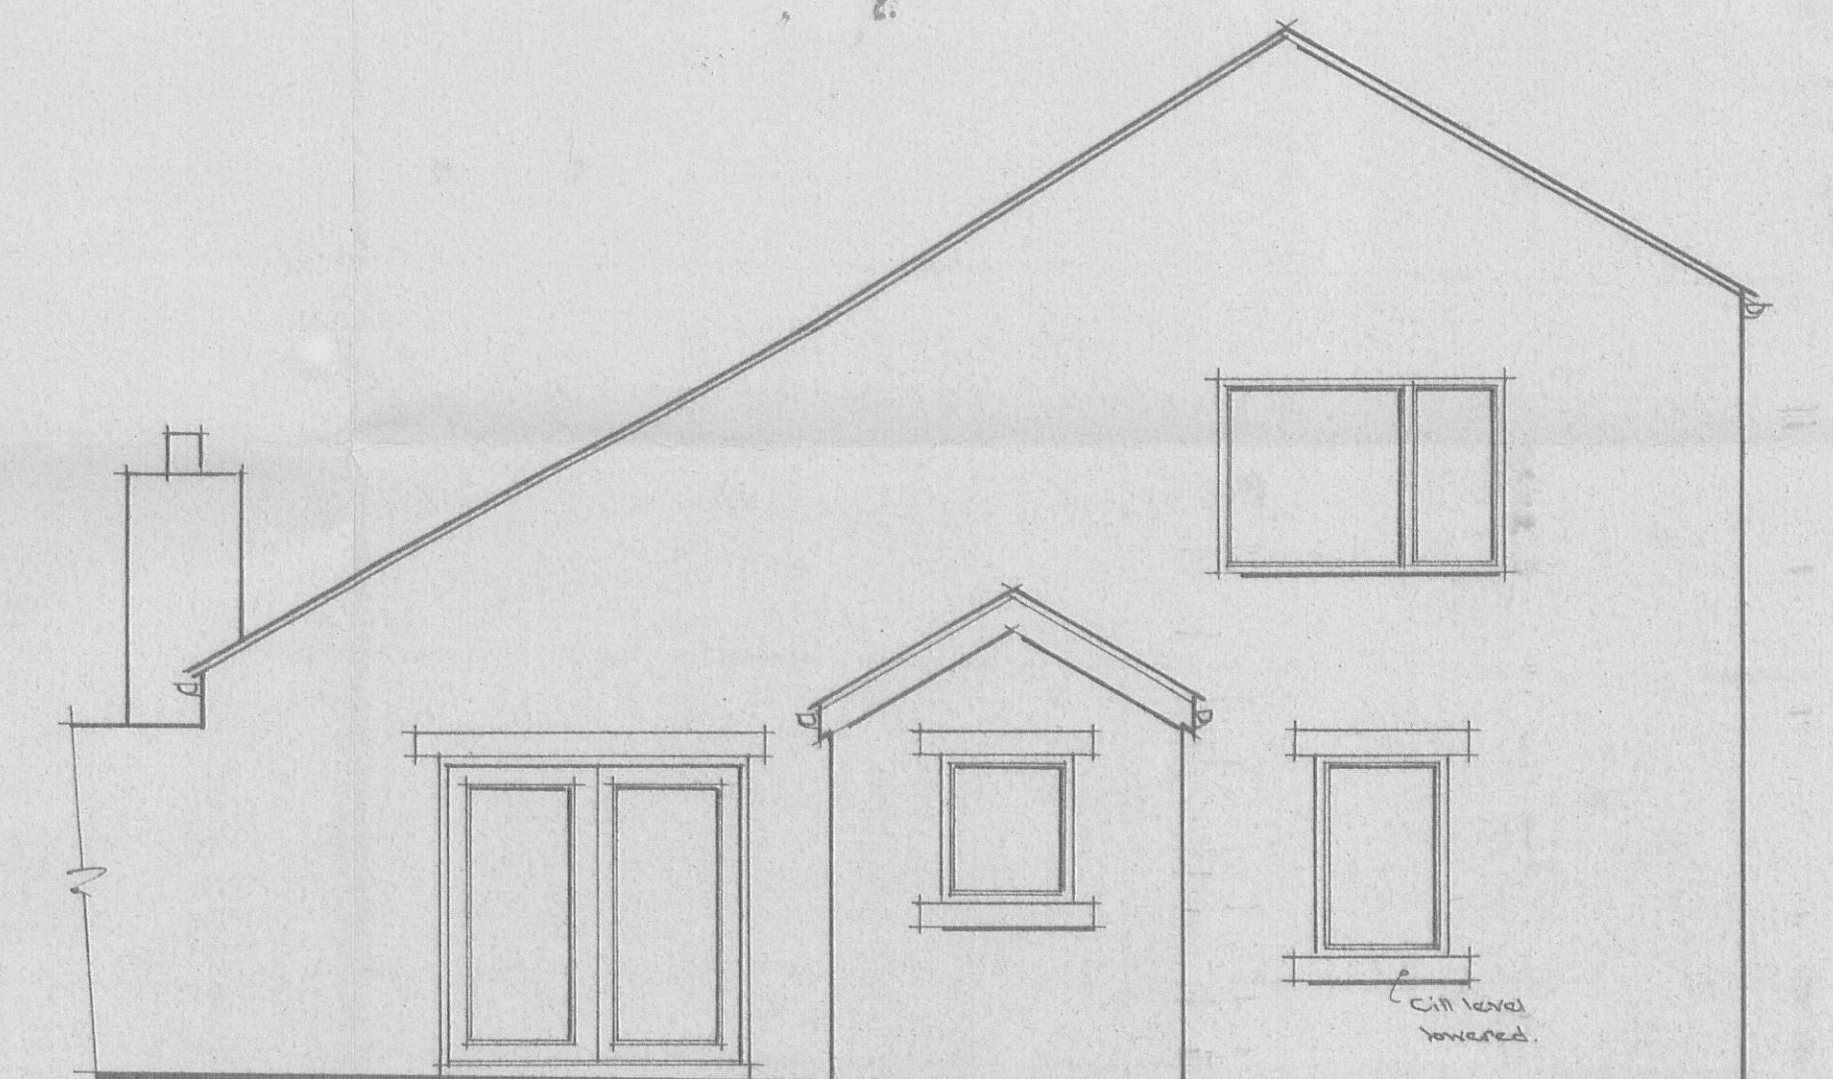


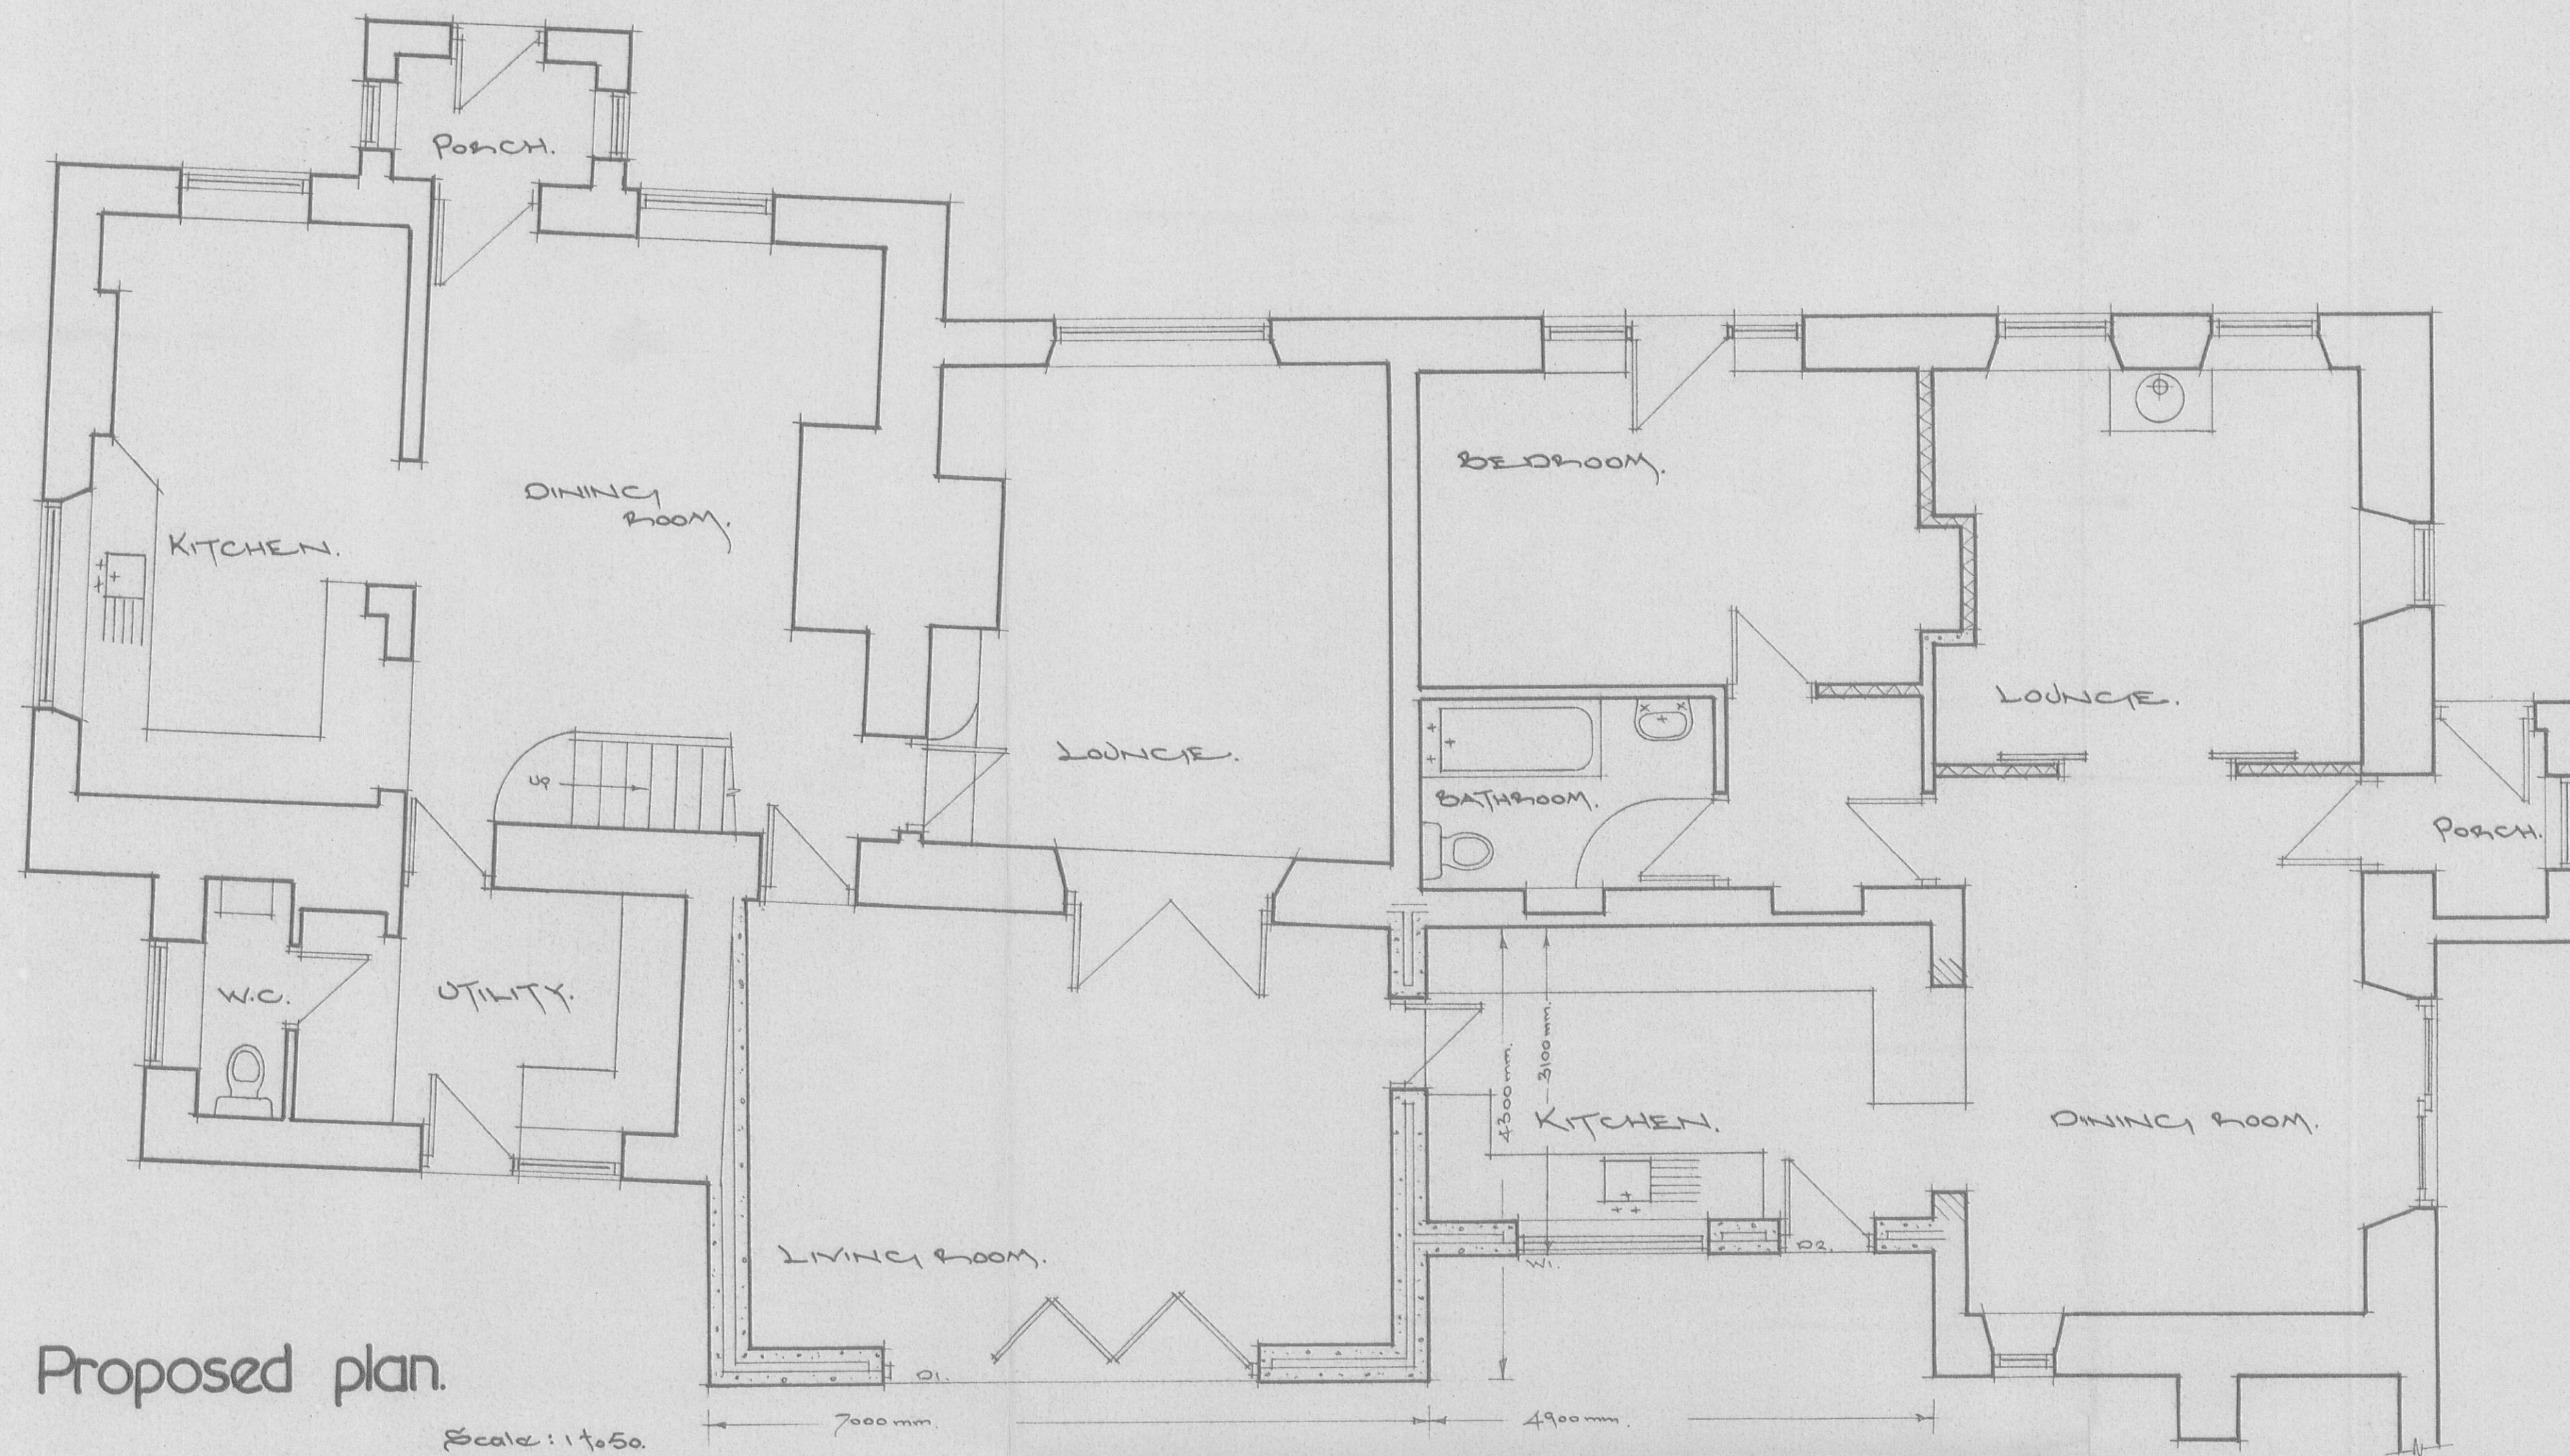

Proposed Rear Extension at - Middle Rear Farm, Whinney Lane, Mellor. for - Mrs. G. Hargreaves.

Dwg. GH/10/O2.