


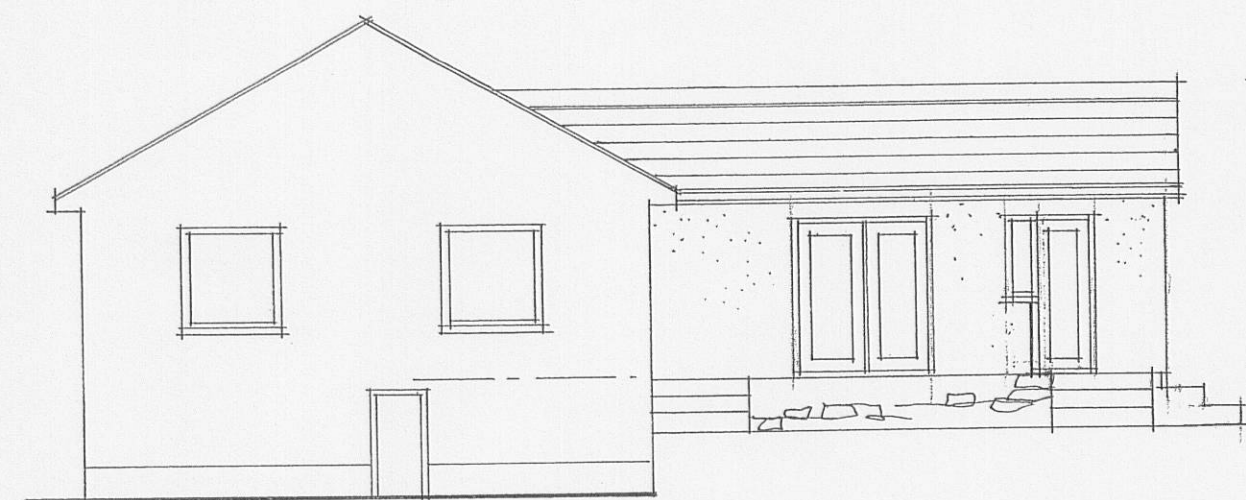


ELEVATION A



ELEVATION B



ELEVATION C

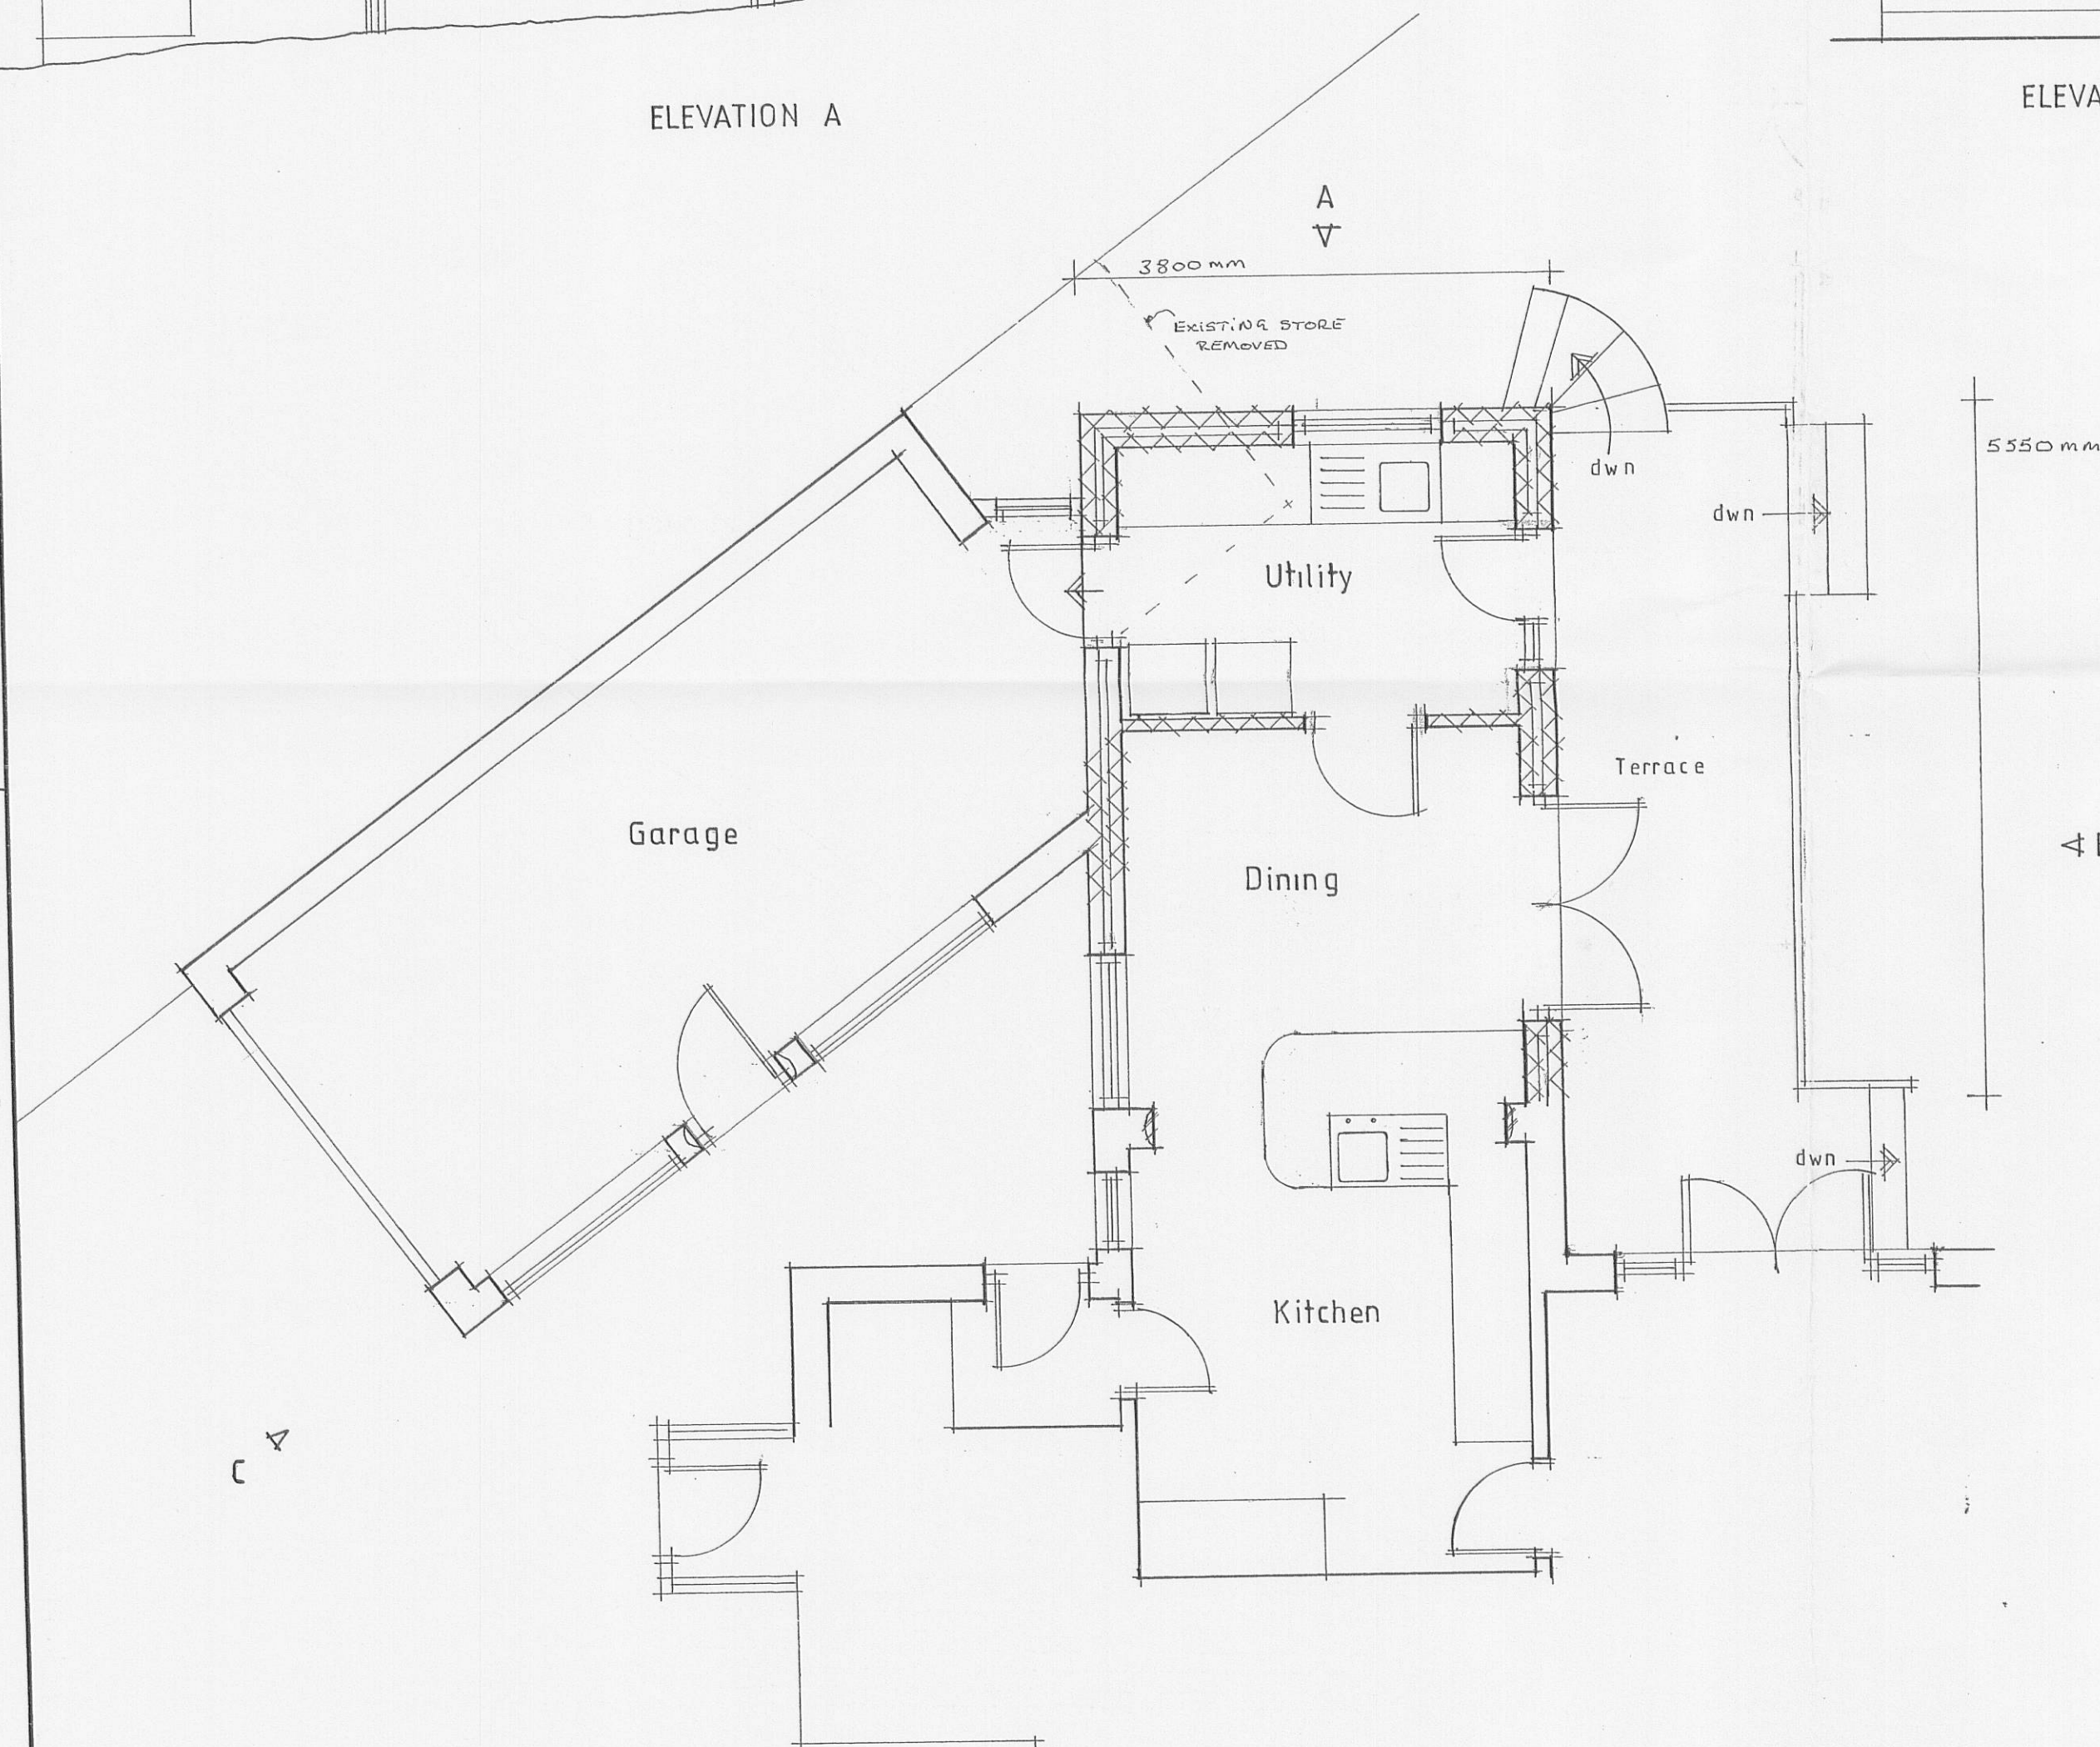

320100813P

Client
Mr & Mrs PROCTOR

Job Title
PROPOSED ALTERATIONS TO
THE HOLLIES
EAVES HALL LANE
WEST BRADFORD

Drawing Title
PROPOSED PLAN AND ELEVATIONS

Scale
1:50 1:100

Date
SEPT 10

Drawn
LKR

spa
ARCHITECTS

SUNDERLAND PEACOCK & ASSOCIATES LTD.
HAZELMERE, PIMLICO ROAD, CLITHEROE,
LANCASHIRE, BB7 2AG
T 01200 423178 F 01200 427328
E info@sunderlandpeacock.com
www.sunderlandpeacock.com