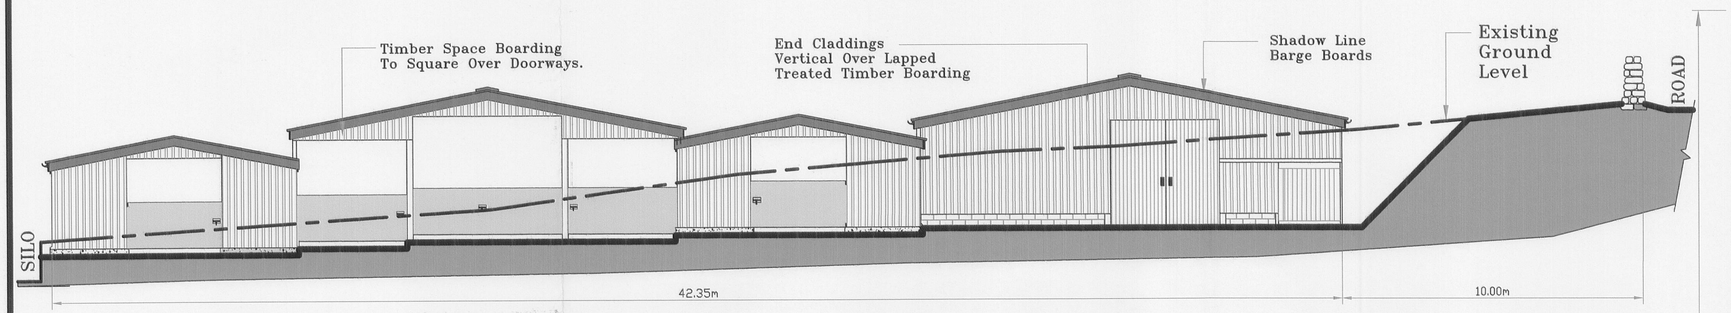

North-East Facing Elevation

South-West Facing Elevation

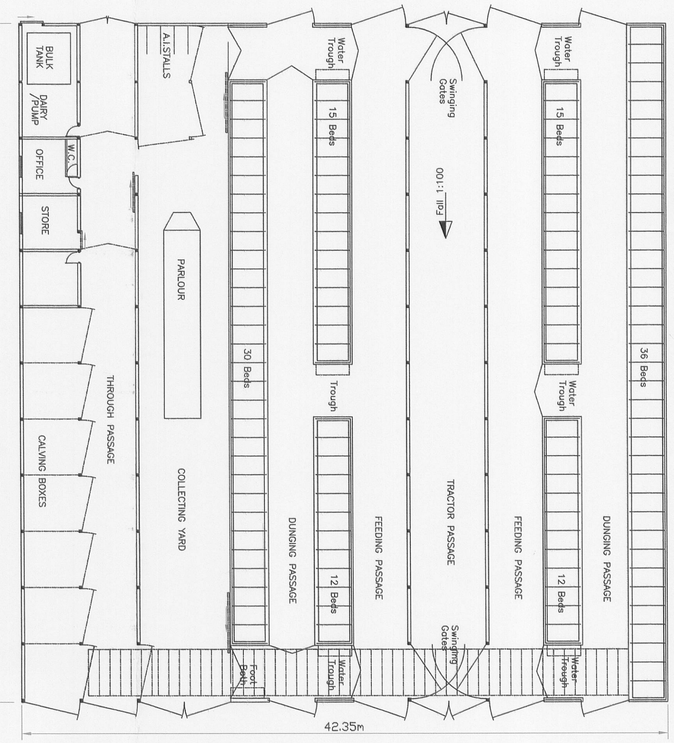

Layout Scale 1:200

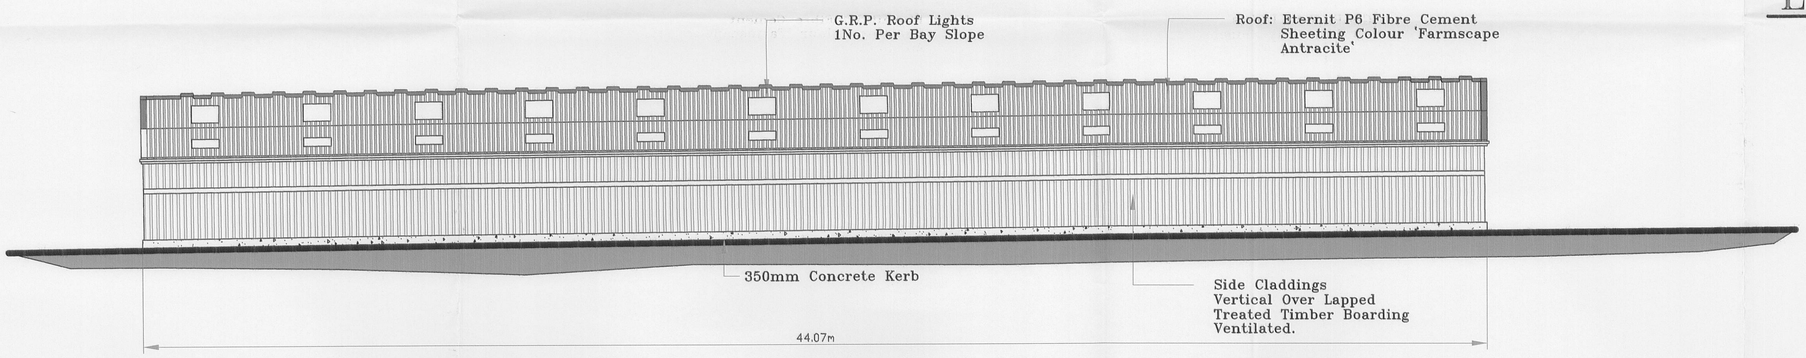

South-East Facing Elevation

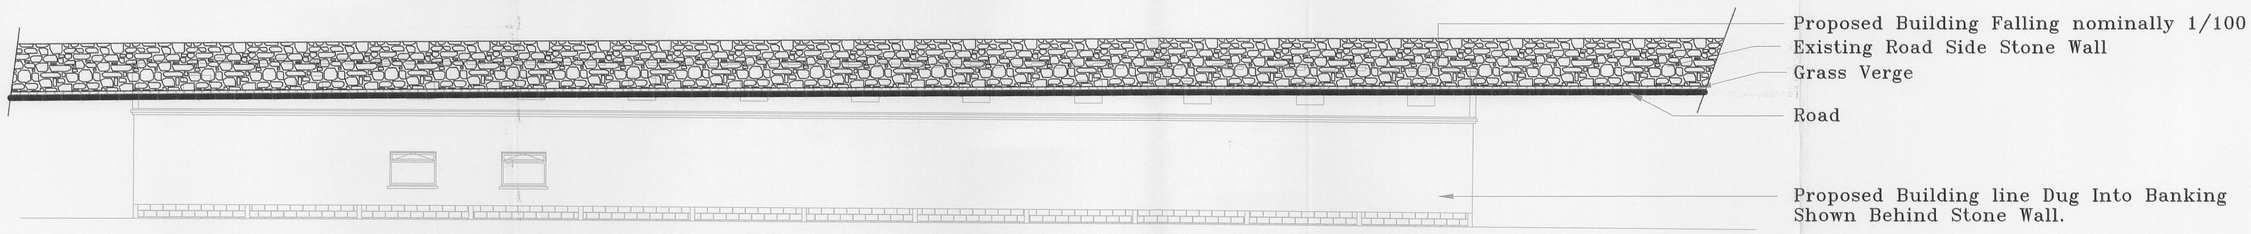

North-West Facing Elevation

32 010C8?2P

File Name elitesalOpenRidge2900KennelLuptonPlanningCDU

FARMPLUS
SHAY LANE
LONGRIDGE
PRESTON
LANCS. PR3 3BT

TITLE Proposed Elevations And Layout For A Timber Framed Agricultural Dairy Unit To Accommodate 120No. Cows nett.

DO NOT SCALE IF IN DOUBT ASK

Plans prepared for:
Mr. K. Lupton
Forty Acre Farm
Forty Acre Lane
Jeffrey Hill
Longridge

Scale 1:100

Date Sept. 2010

Reference