



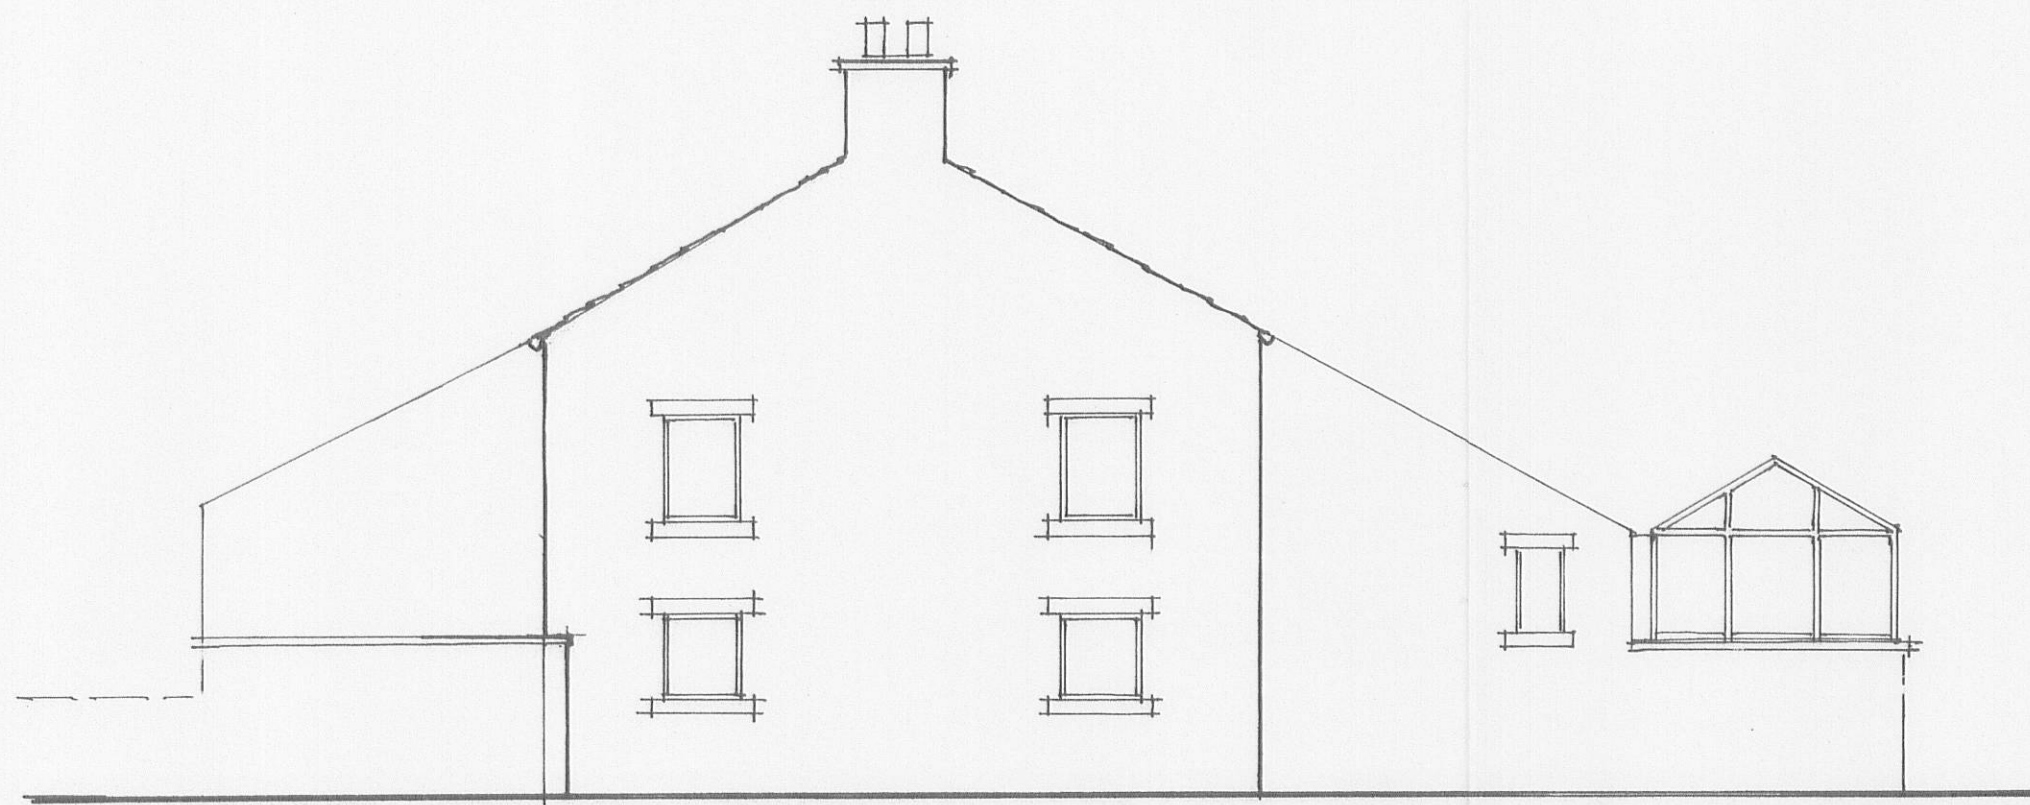

existing: east elevation 1/100




north

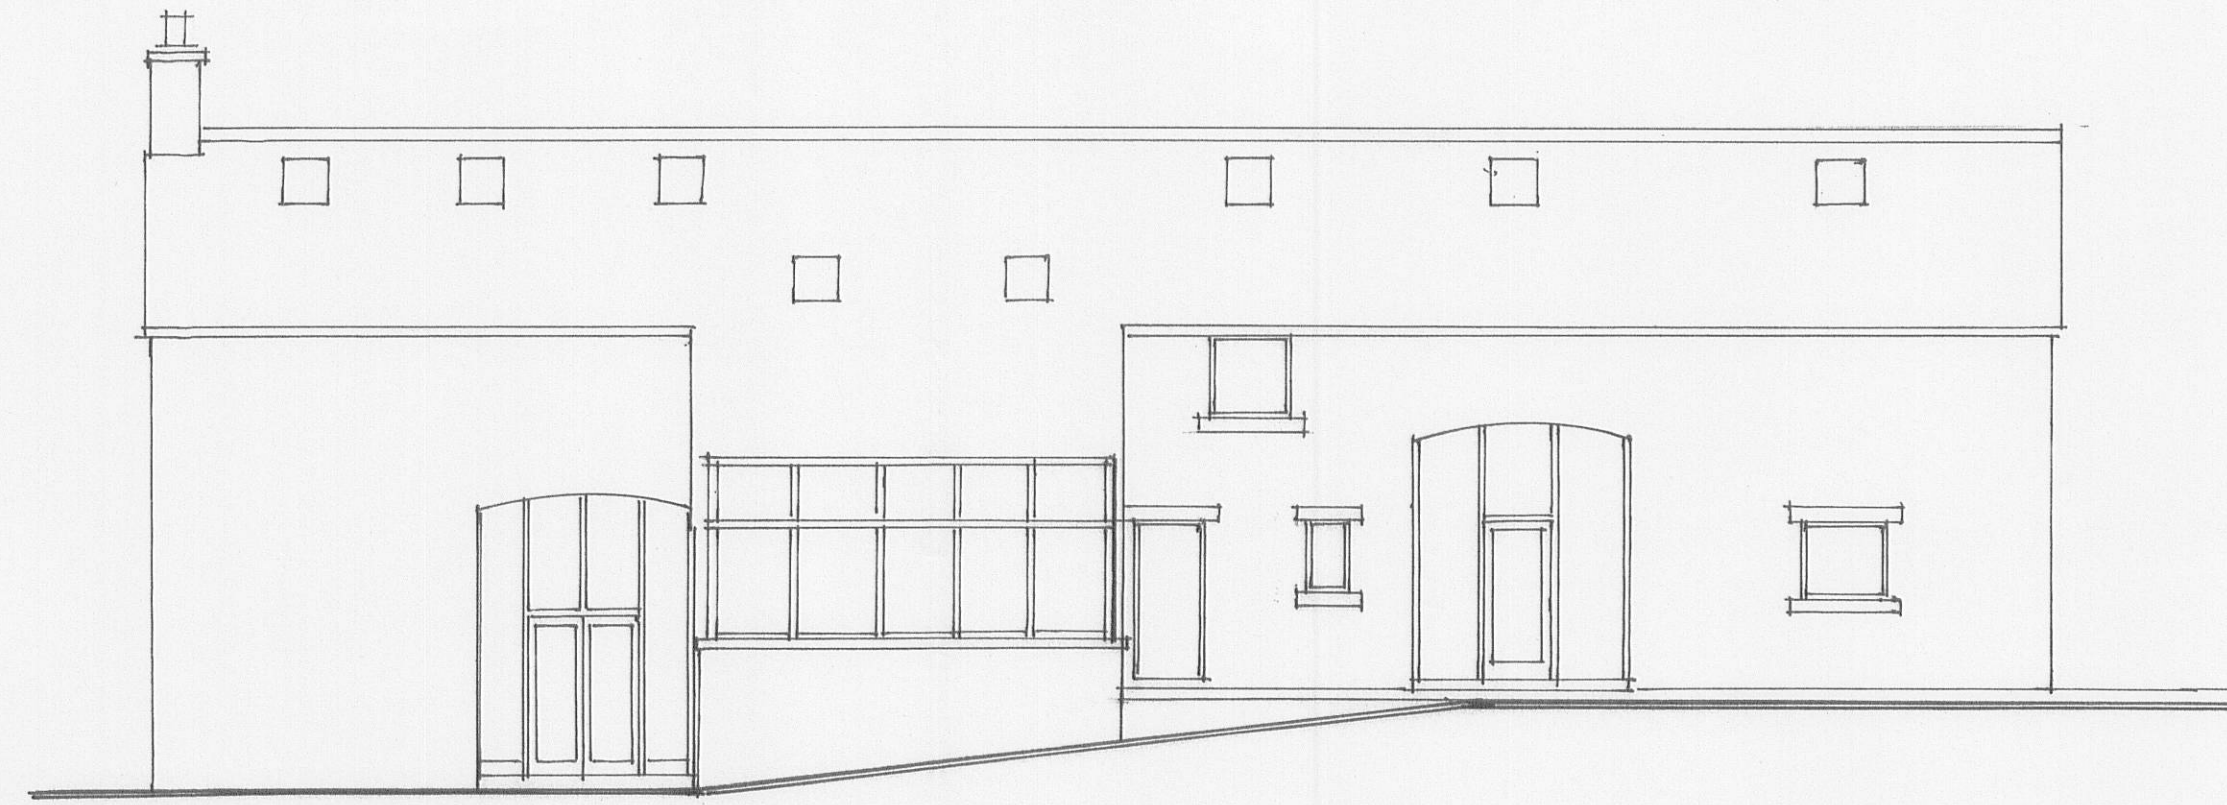


proposed: east




north

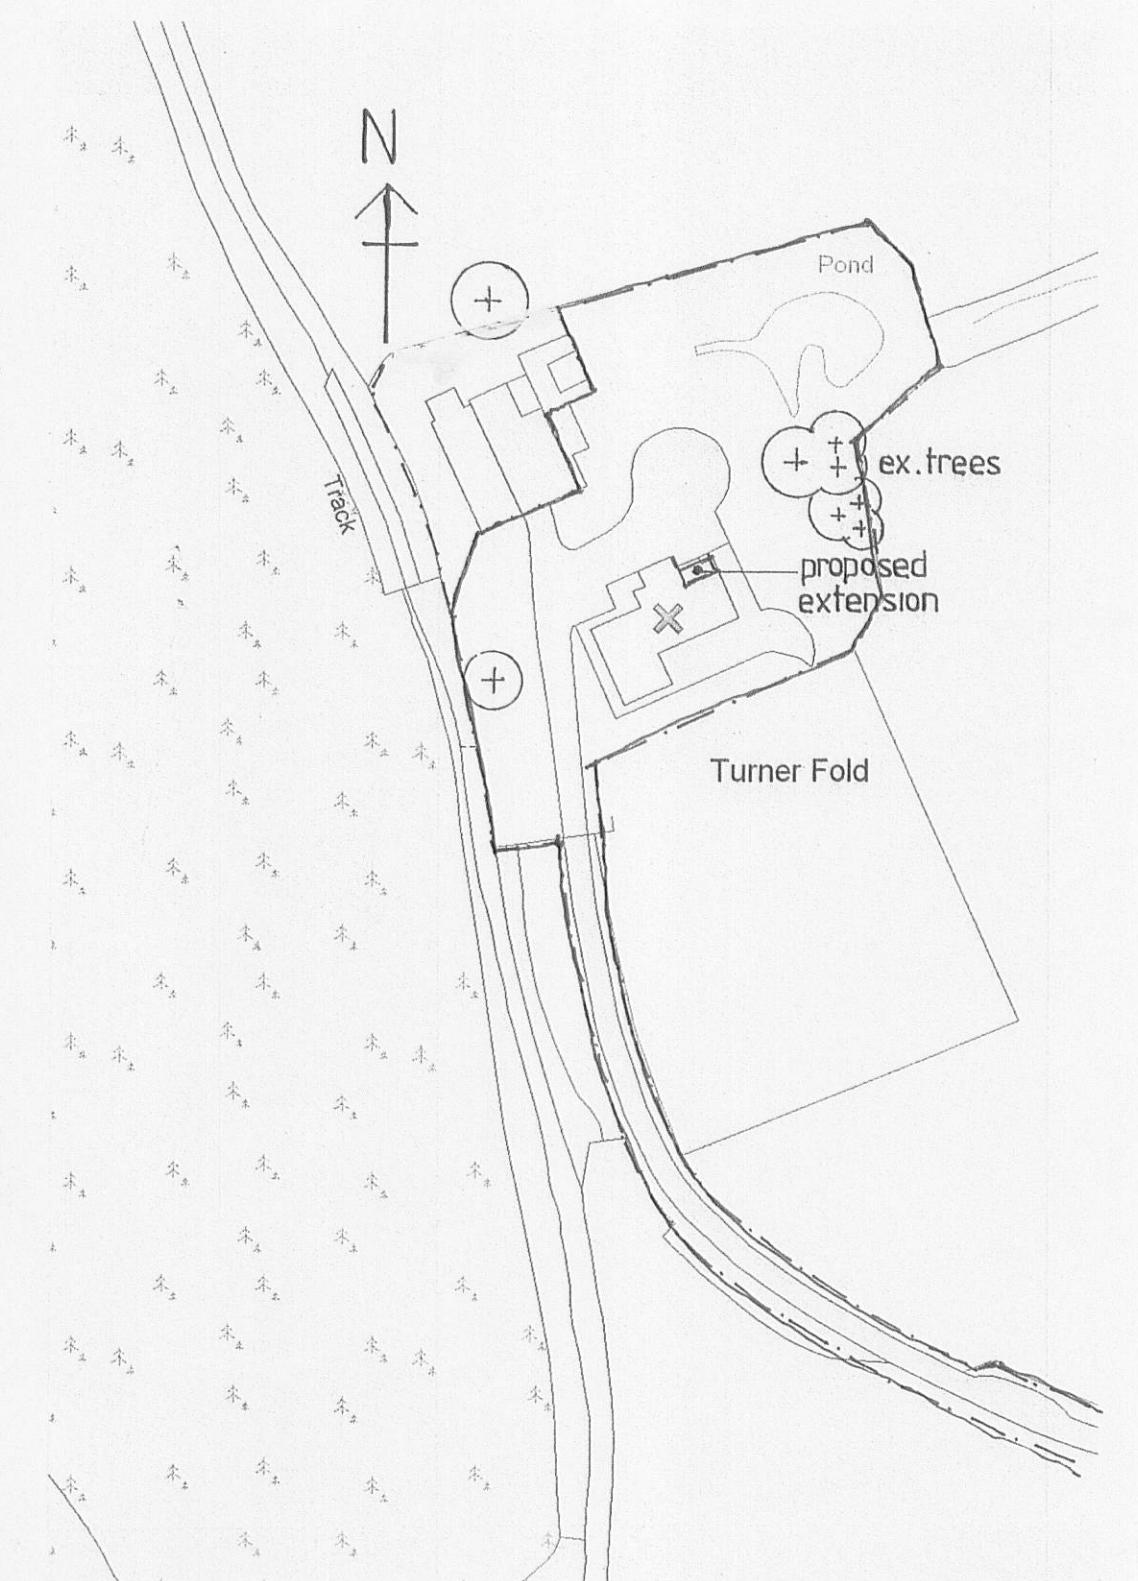

site plan 1/1250

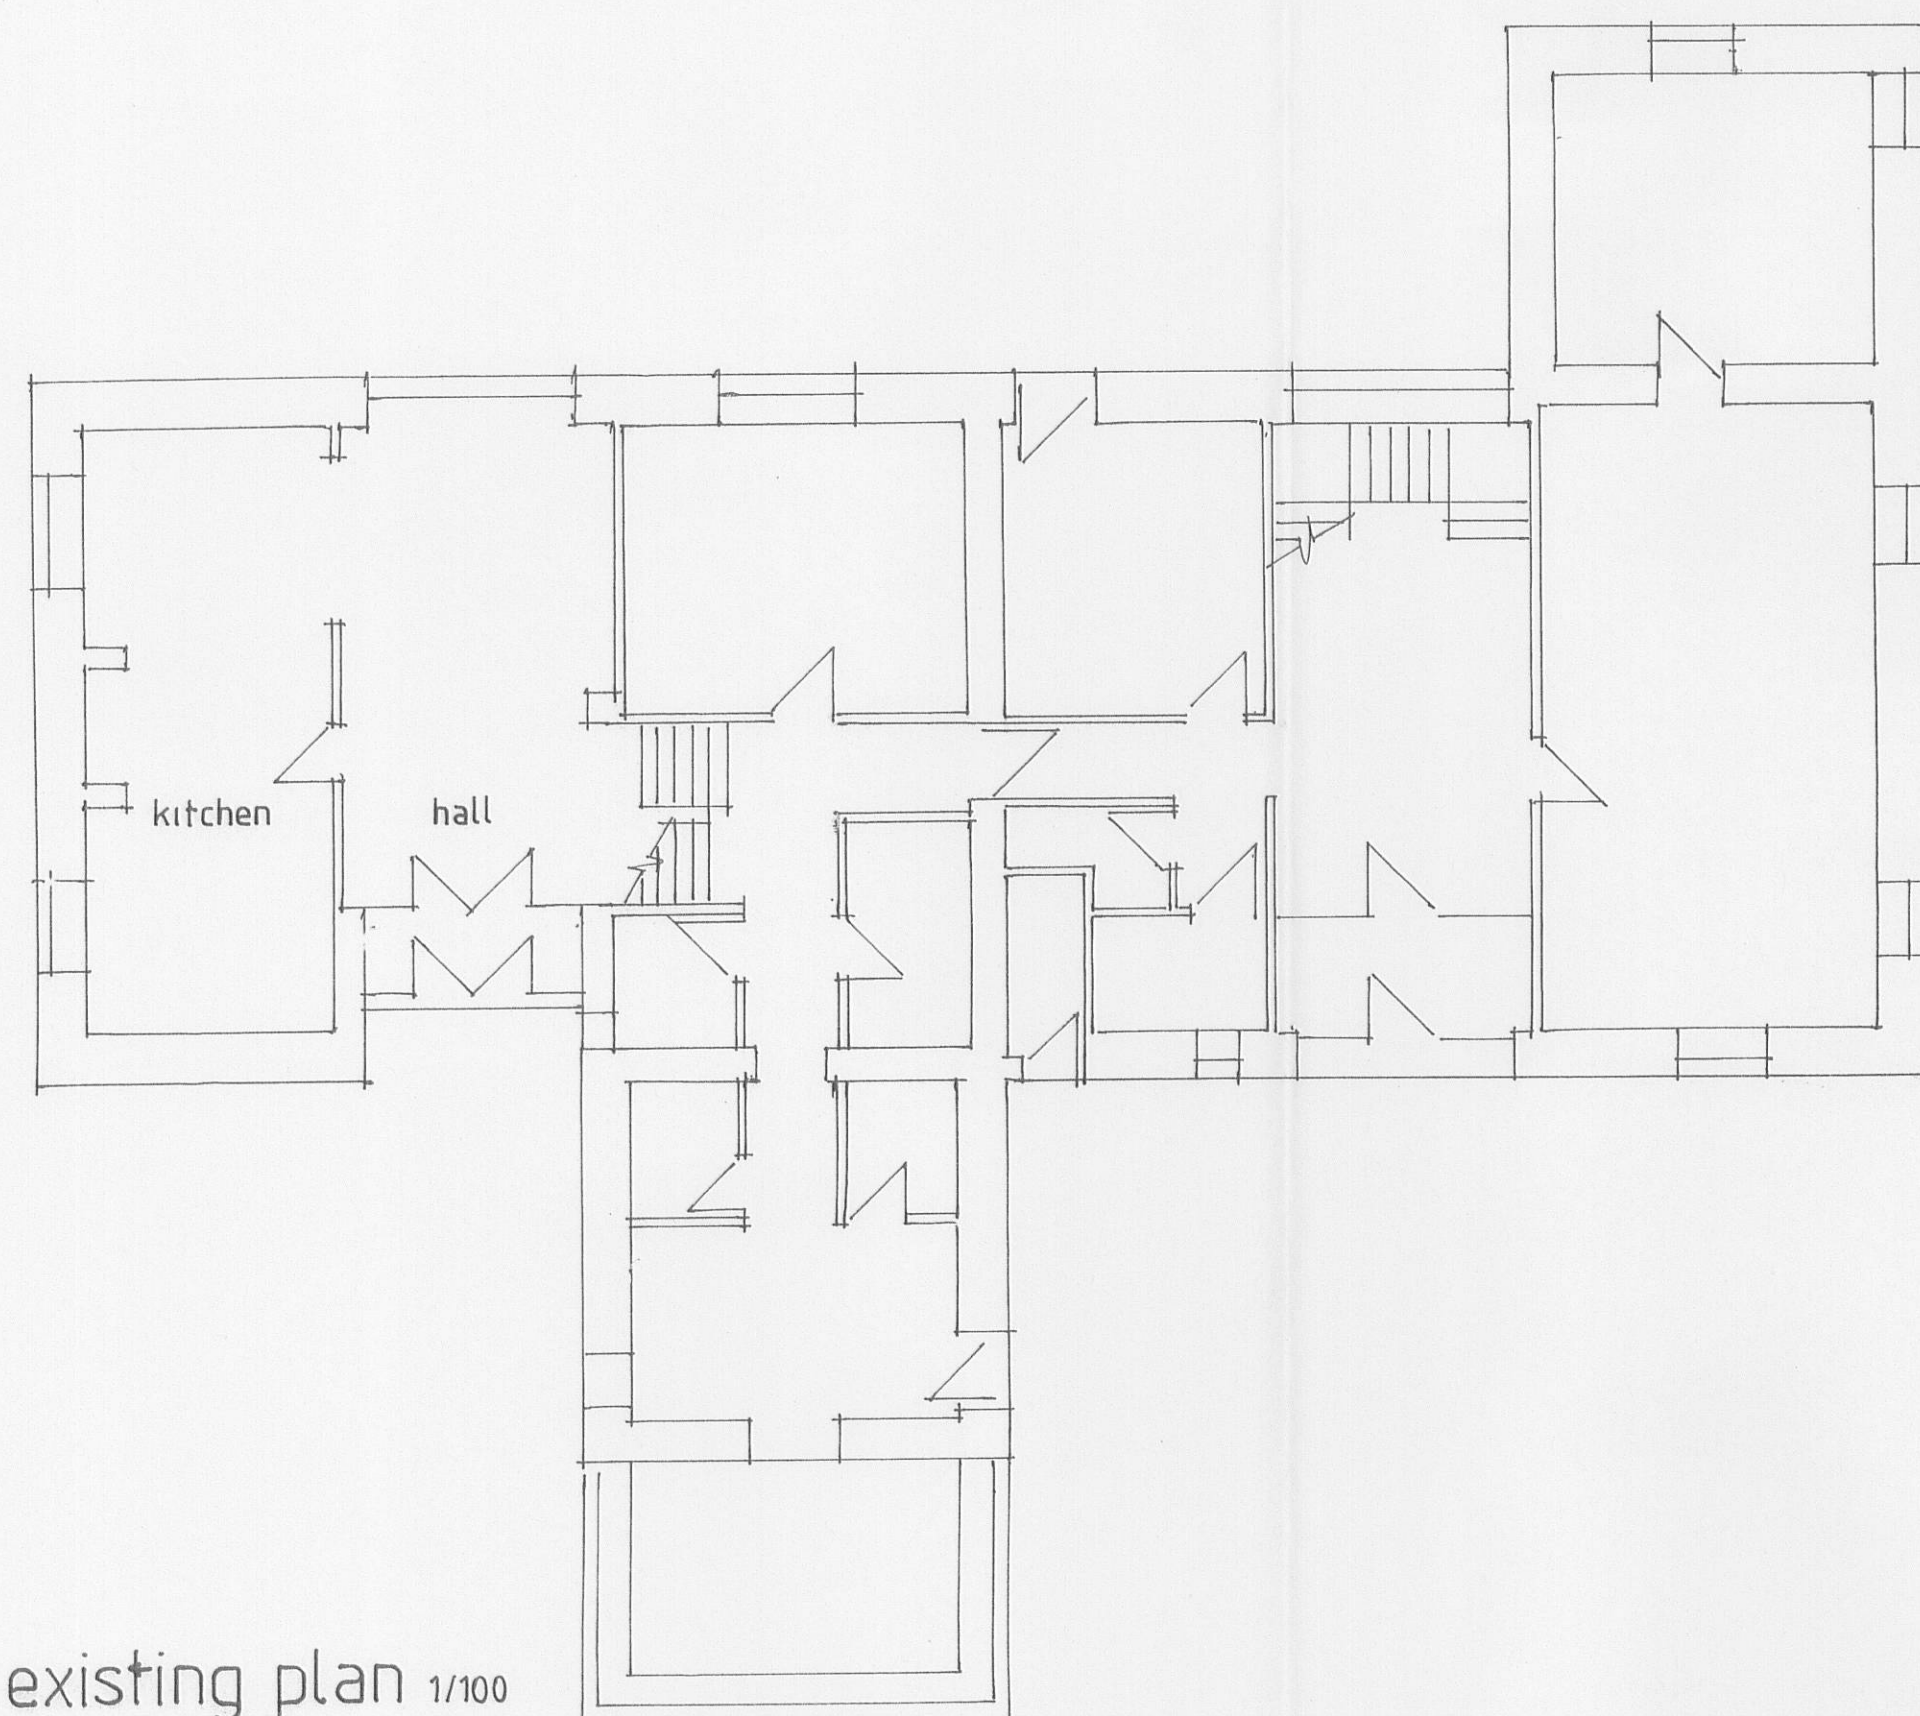

existing plan 1/100

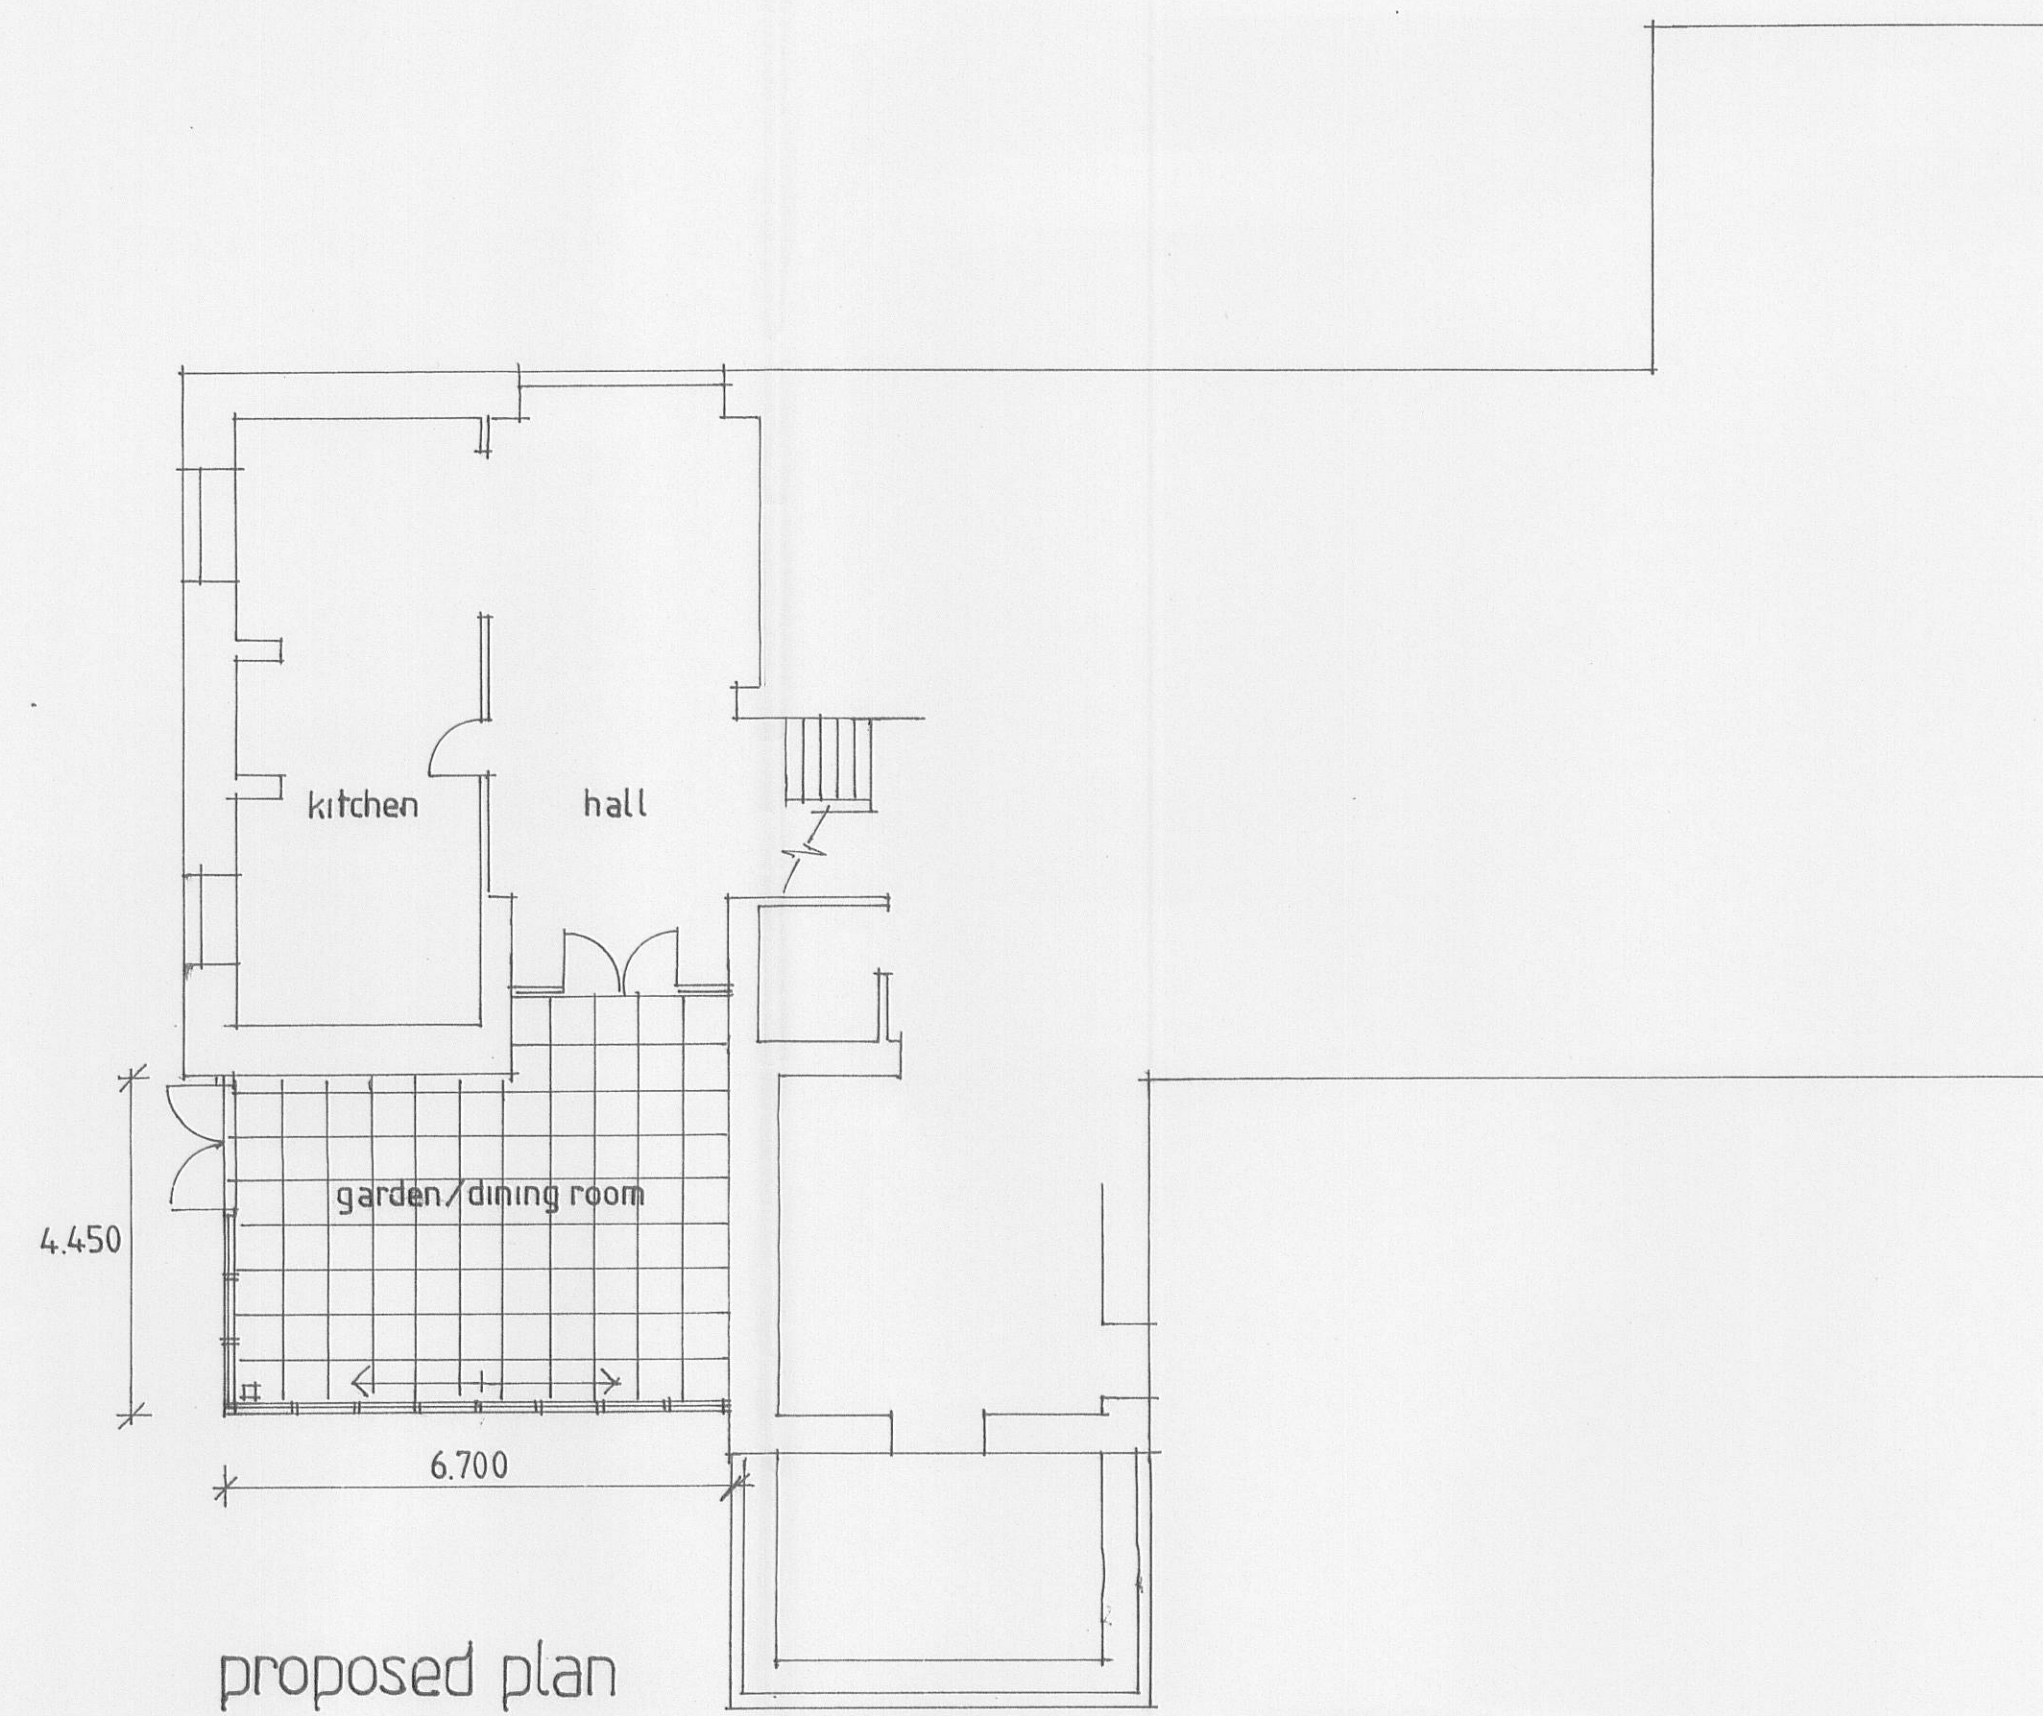

proposed plan

32 0100825P



A. Ashworth R.I.B.A. Mob: 07970 023824
Green Edge Farm, Brabner Lane, Whittingham,
Preston. PR3 2AP

Proj: GARDEN/DINING ROOM EXTENSION,
Turner Fold, Birdy Brow, Chaigley
Clitheroe BB7 3LR

Drwg:
EXISTING & PROPOSED PLANS &
ELEVATIONS, SITE PLAN

Scale:
1/100th & 1/1250th

Drwg.ref:
09-014-01