


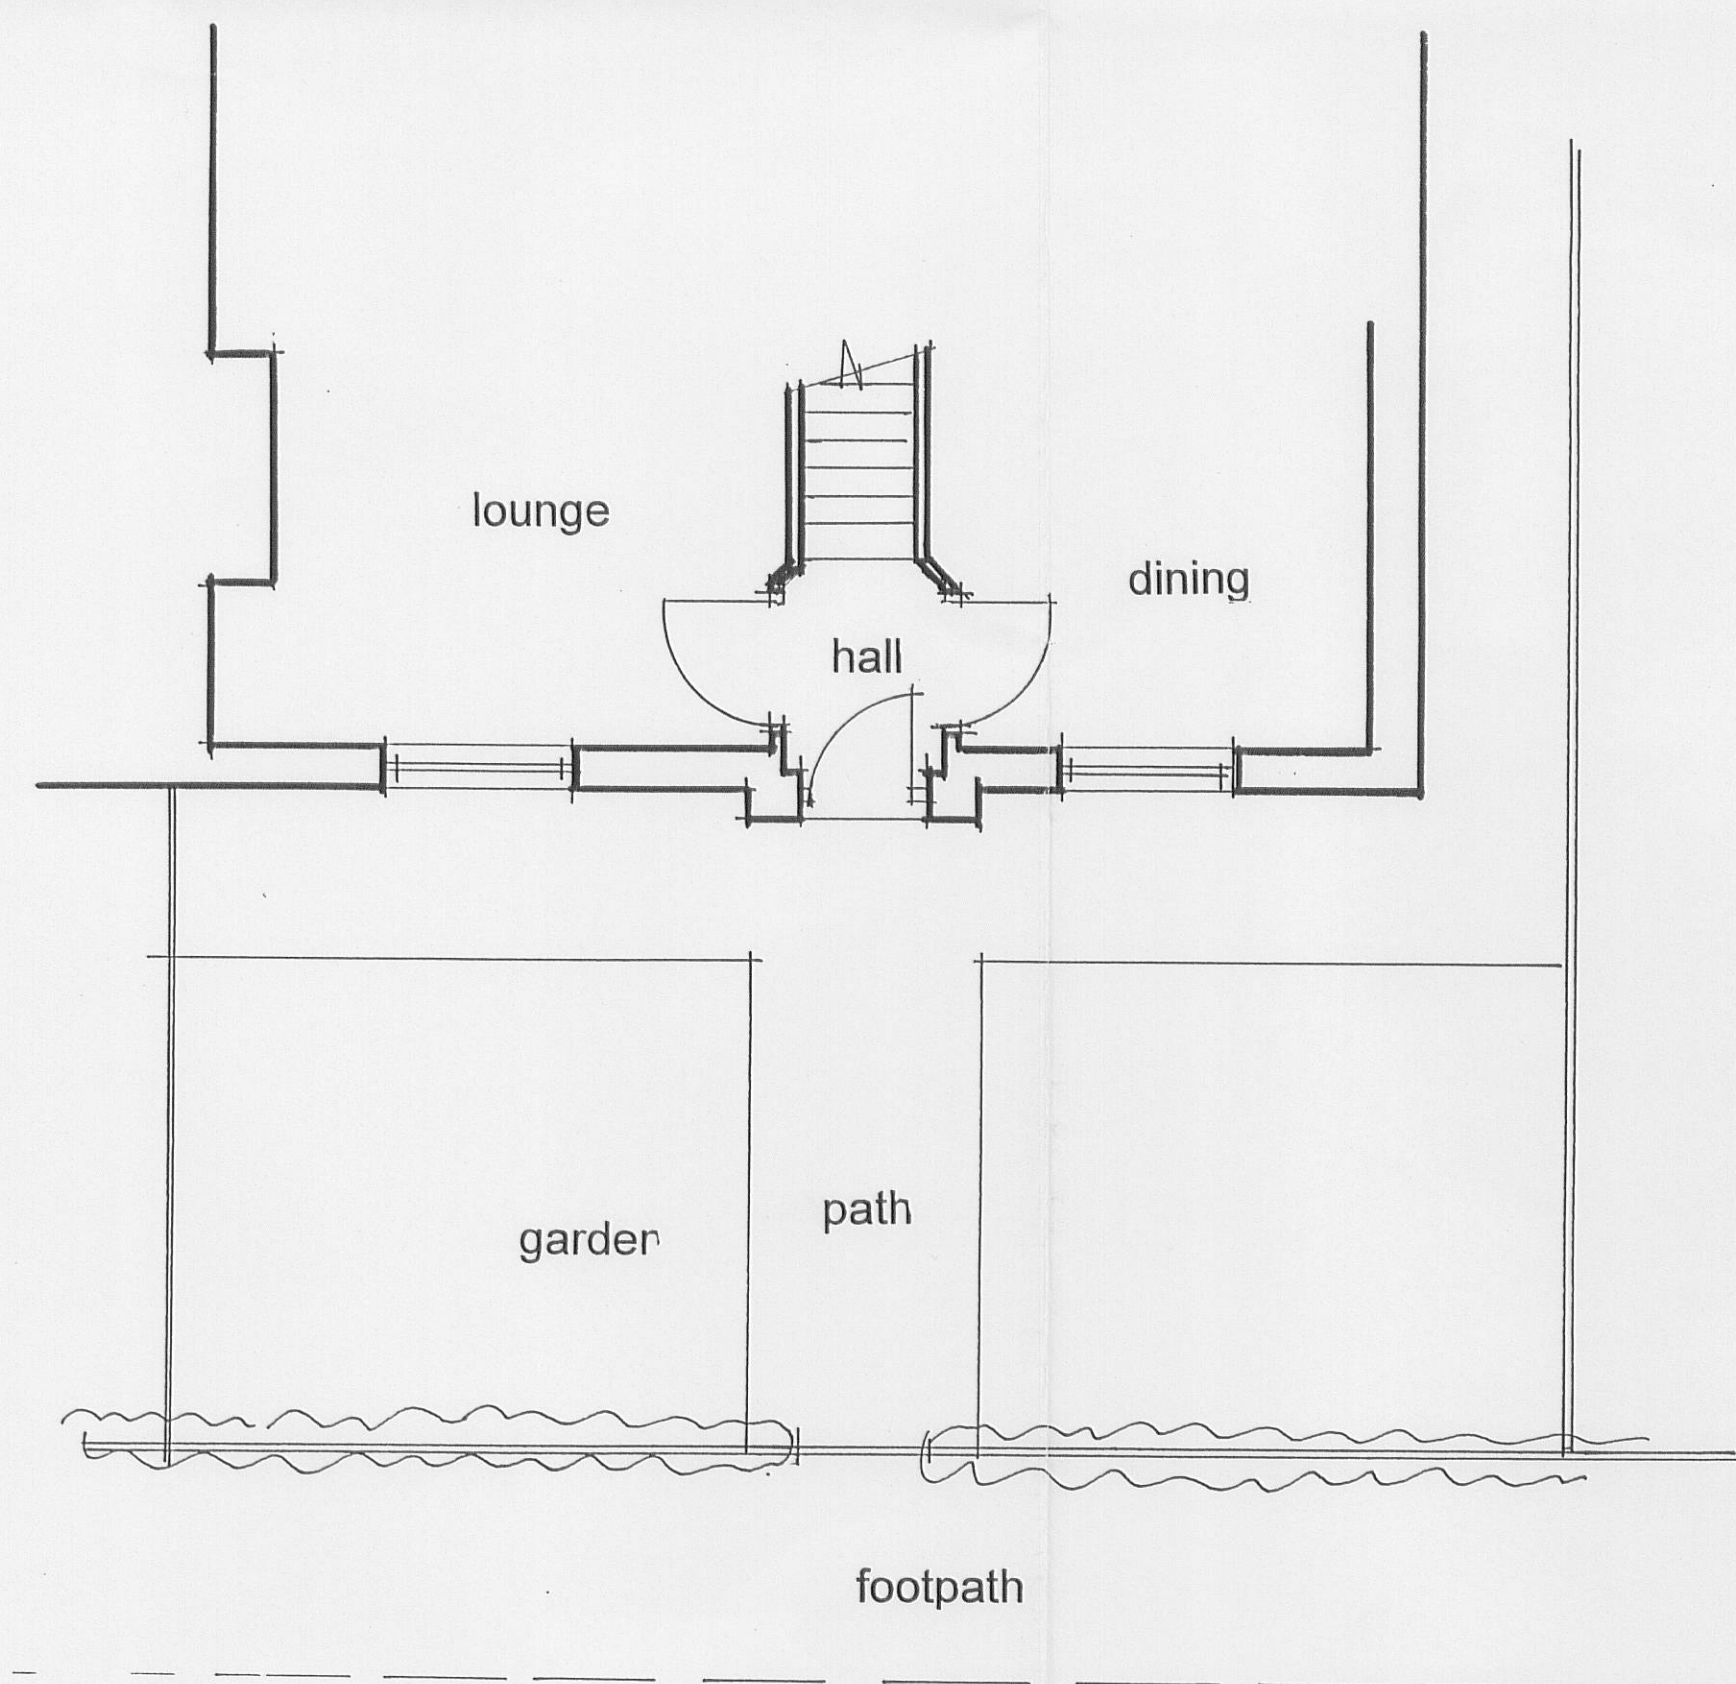


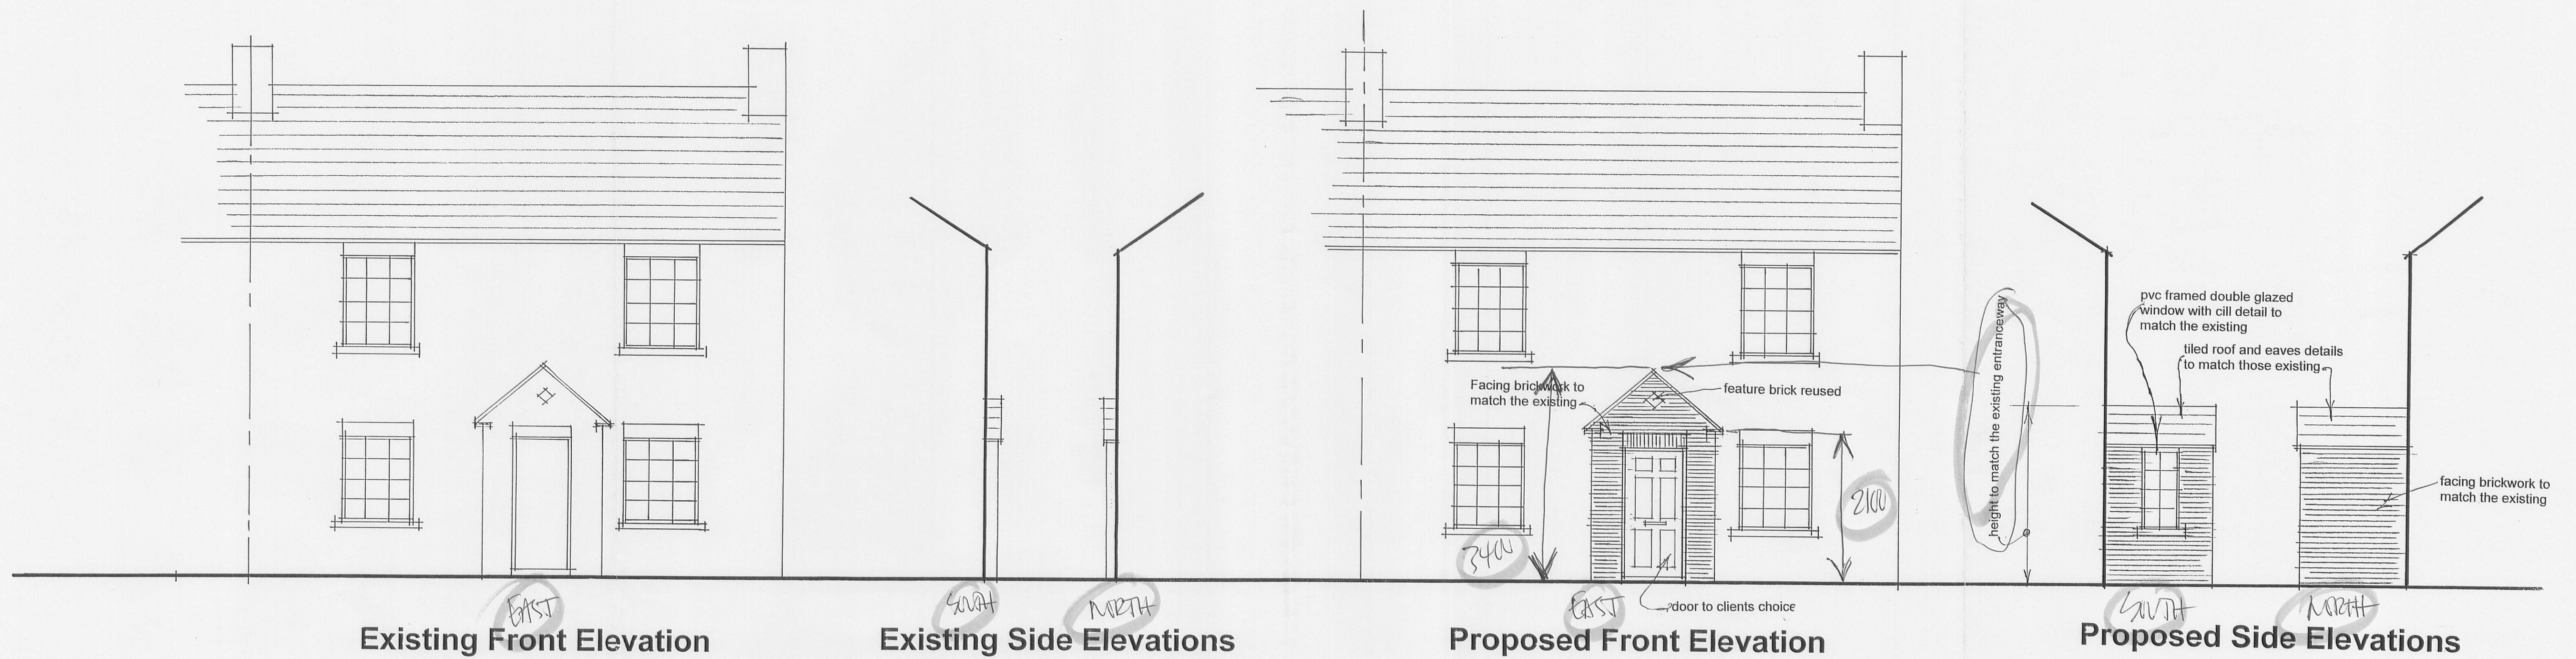

Existing Plan

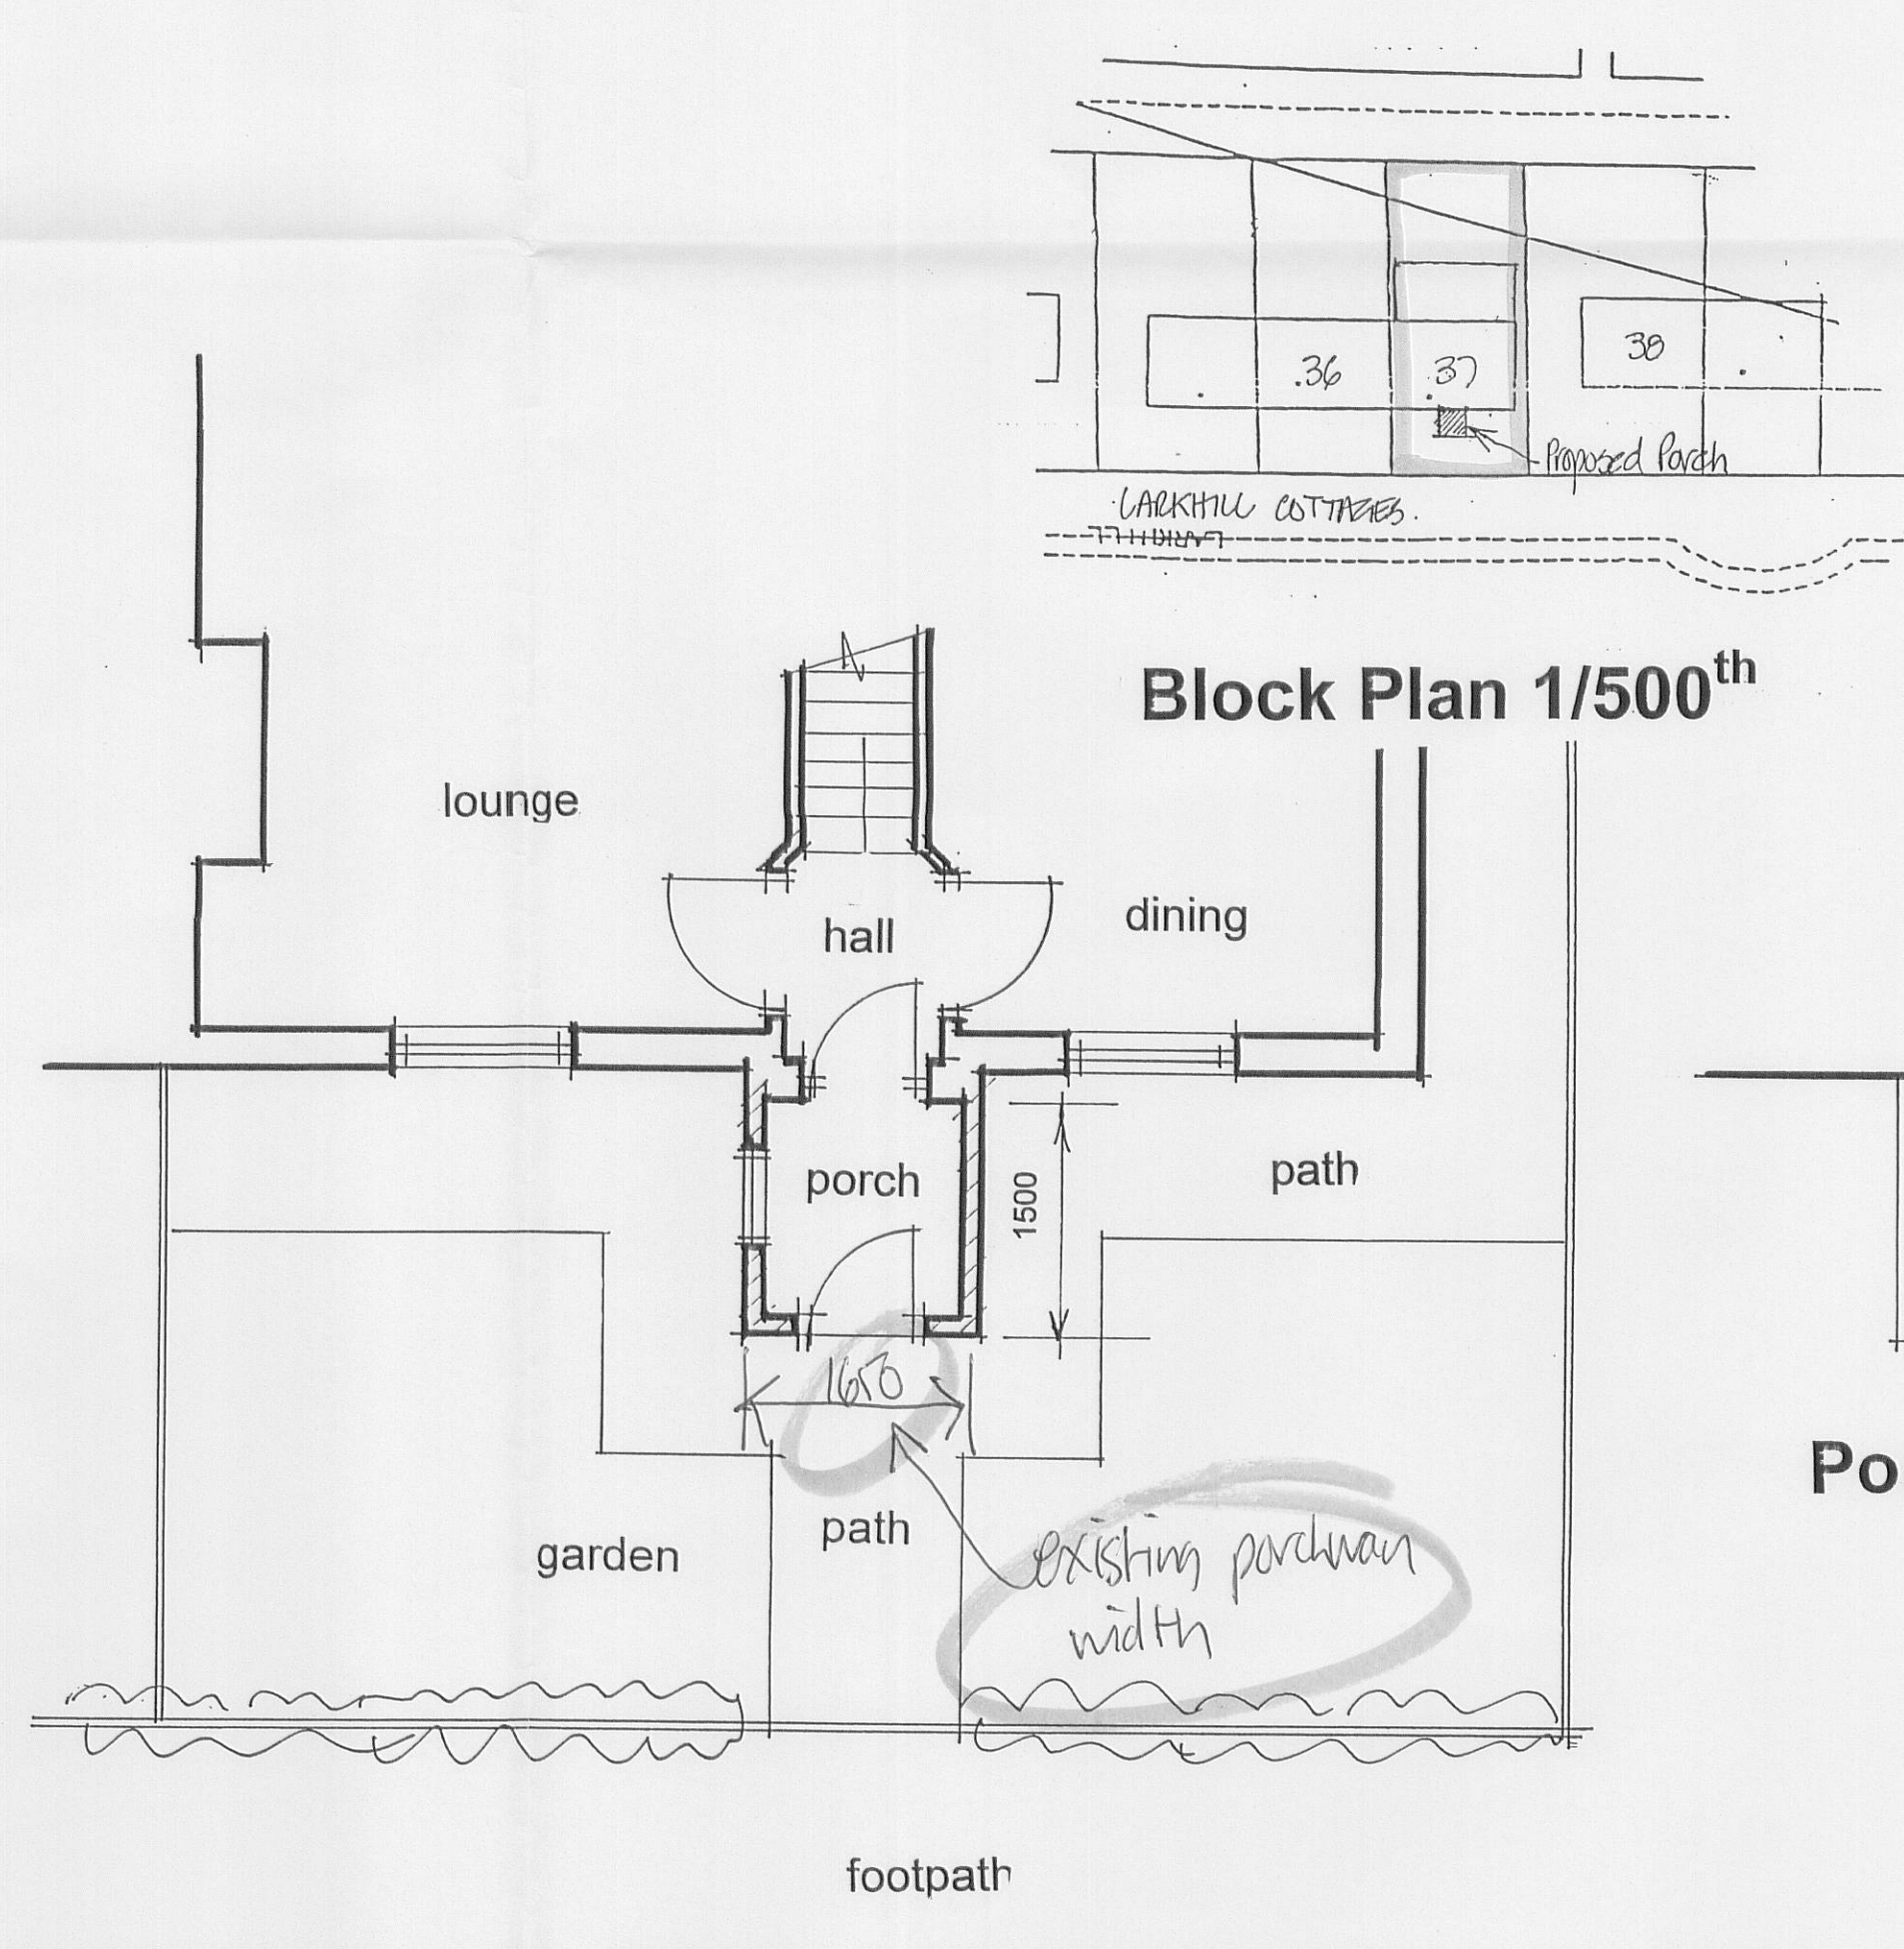

Proposed Plan

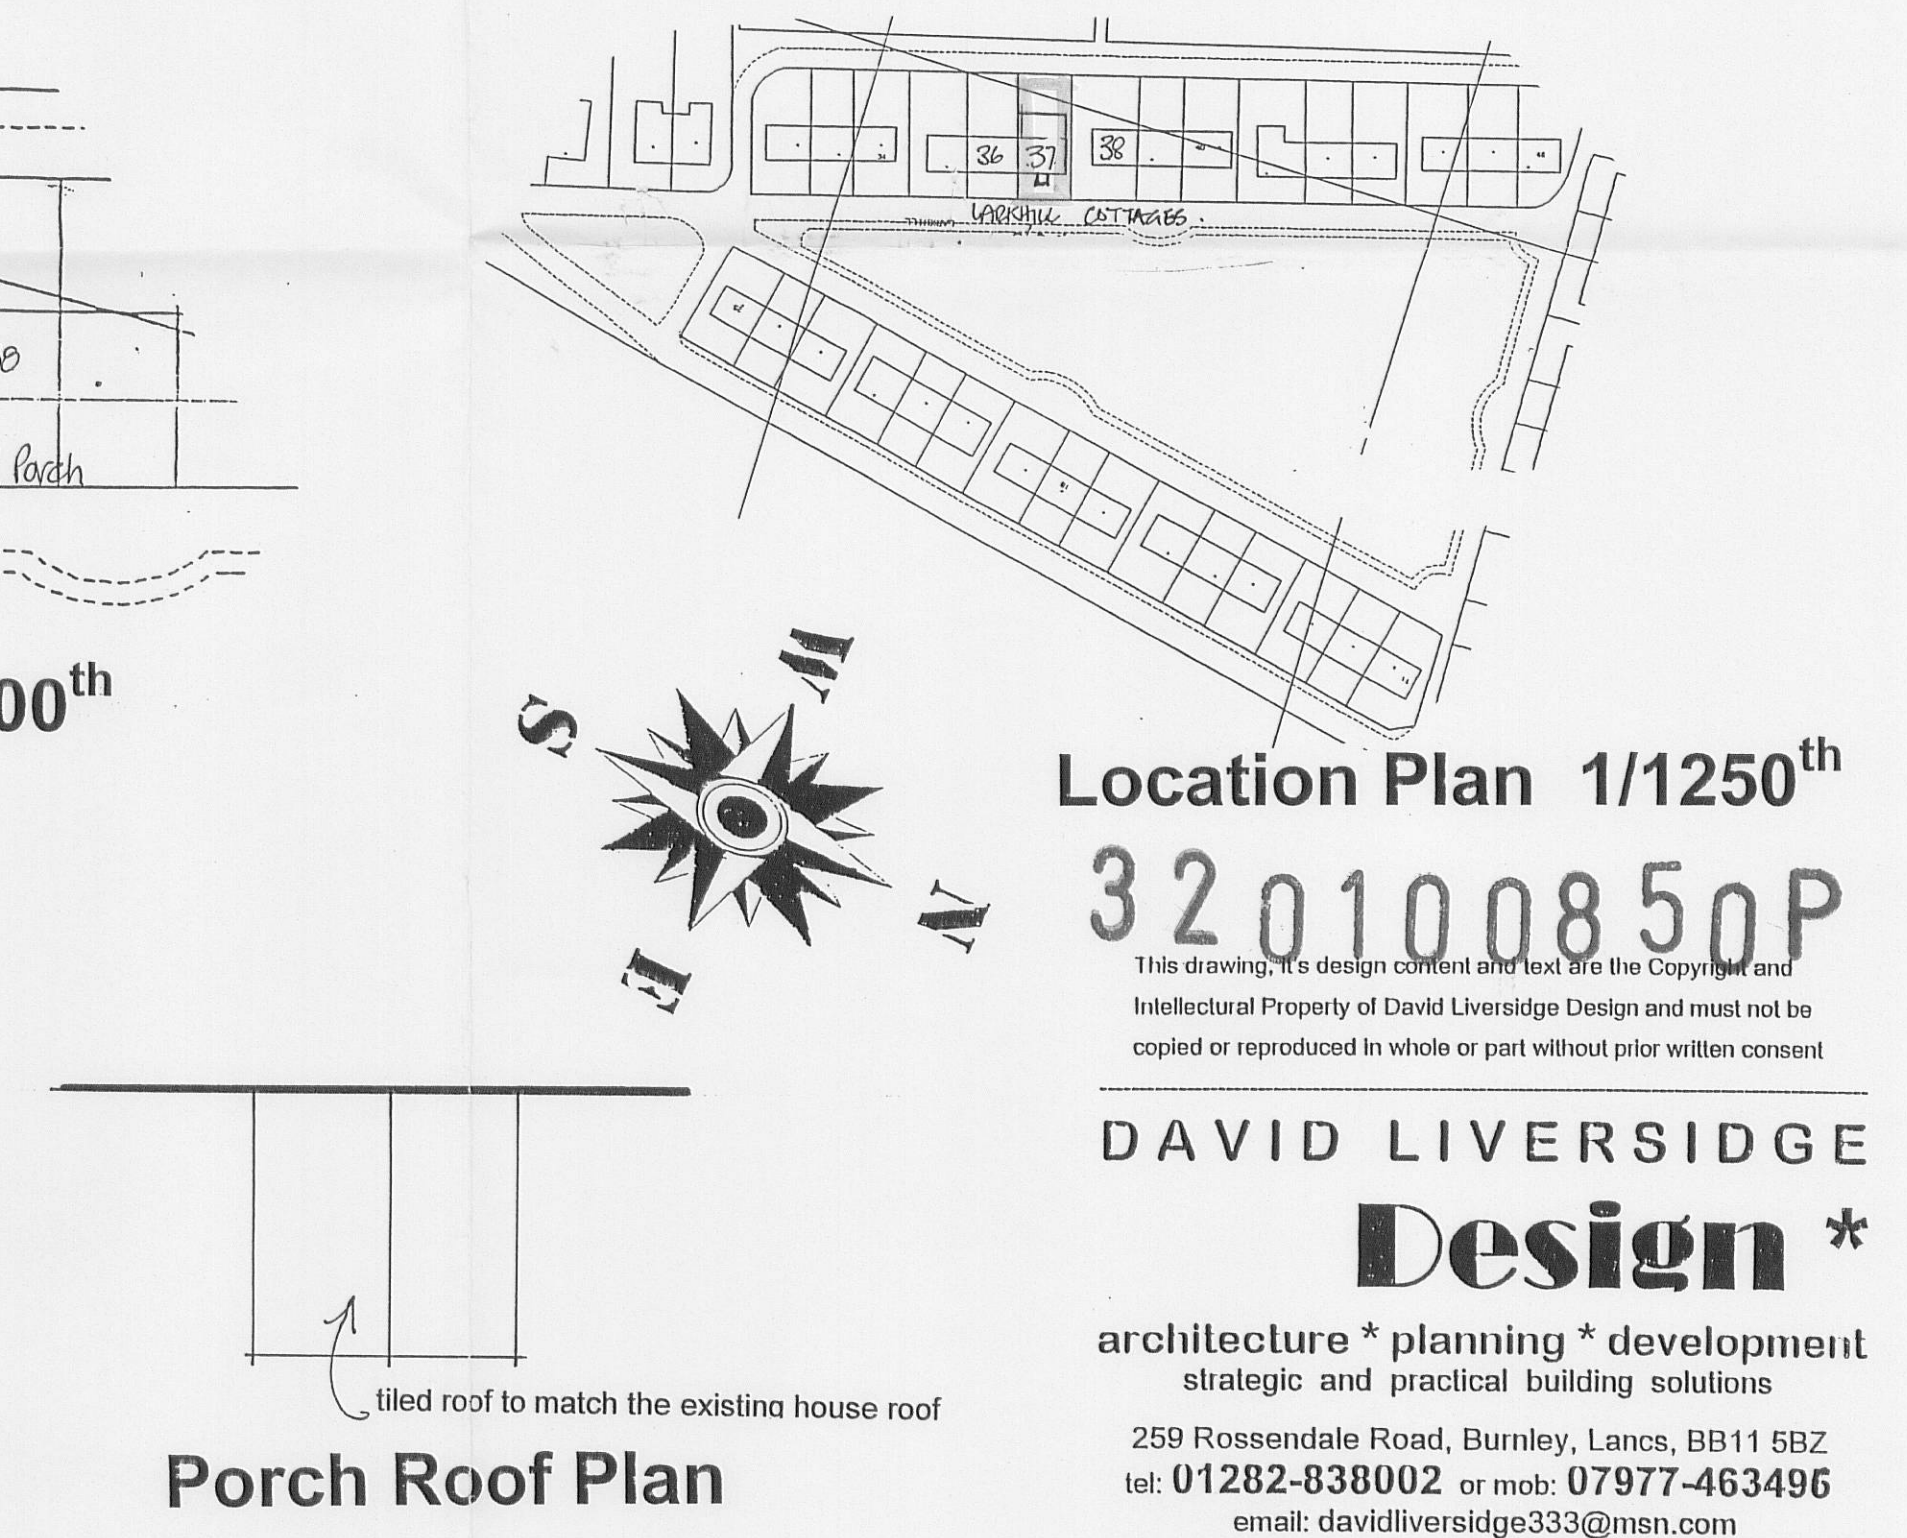

Proposed Front Porch

37 Larkhill Cottages
Brockhall, BB6 8AR
for
Mr. and Mrs. Kelly