



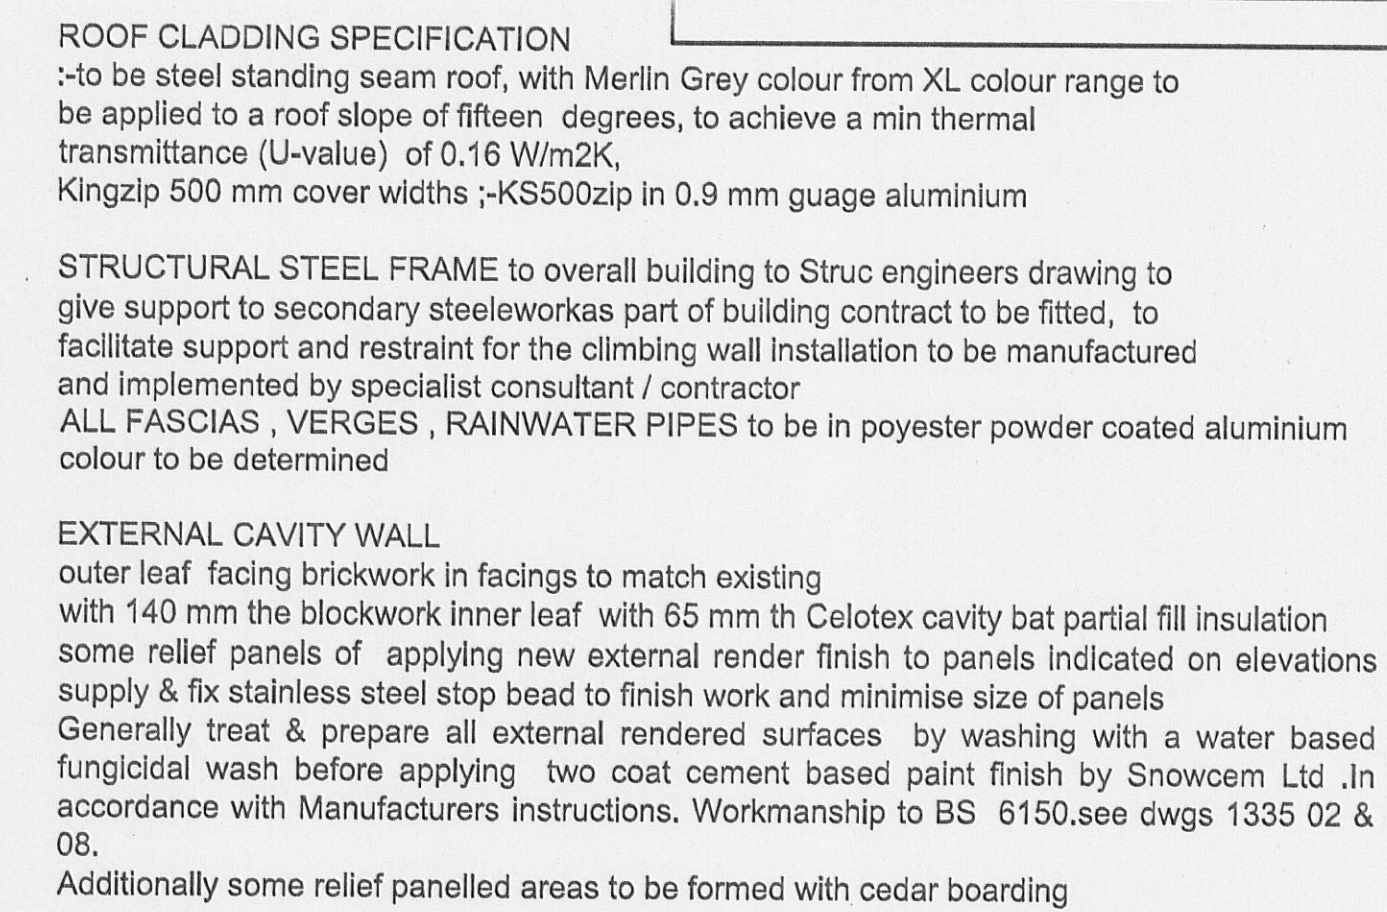


PROPOSED ELEVATION TO HOTHERSALL LANE - north elevation

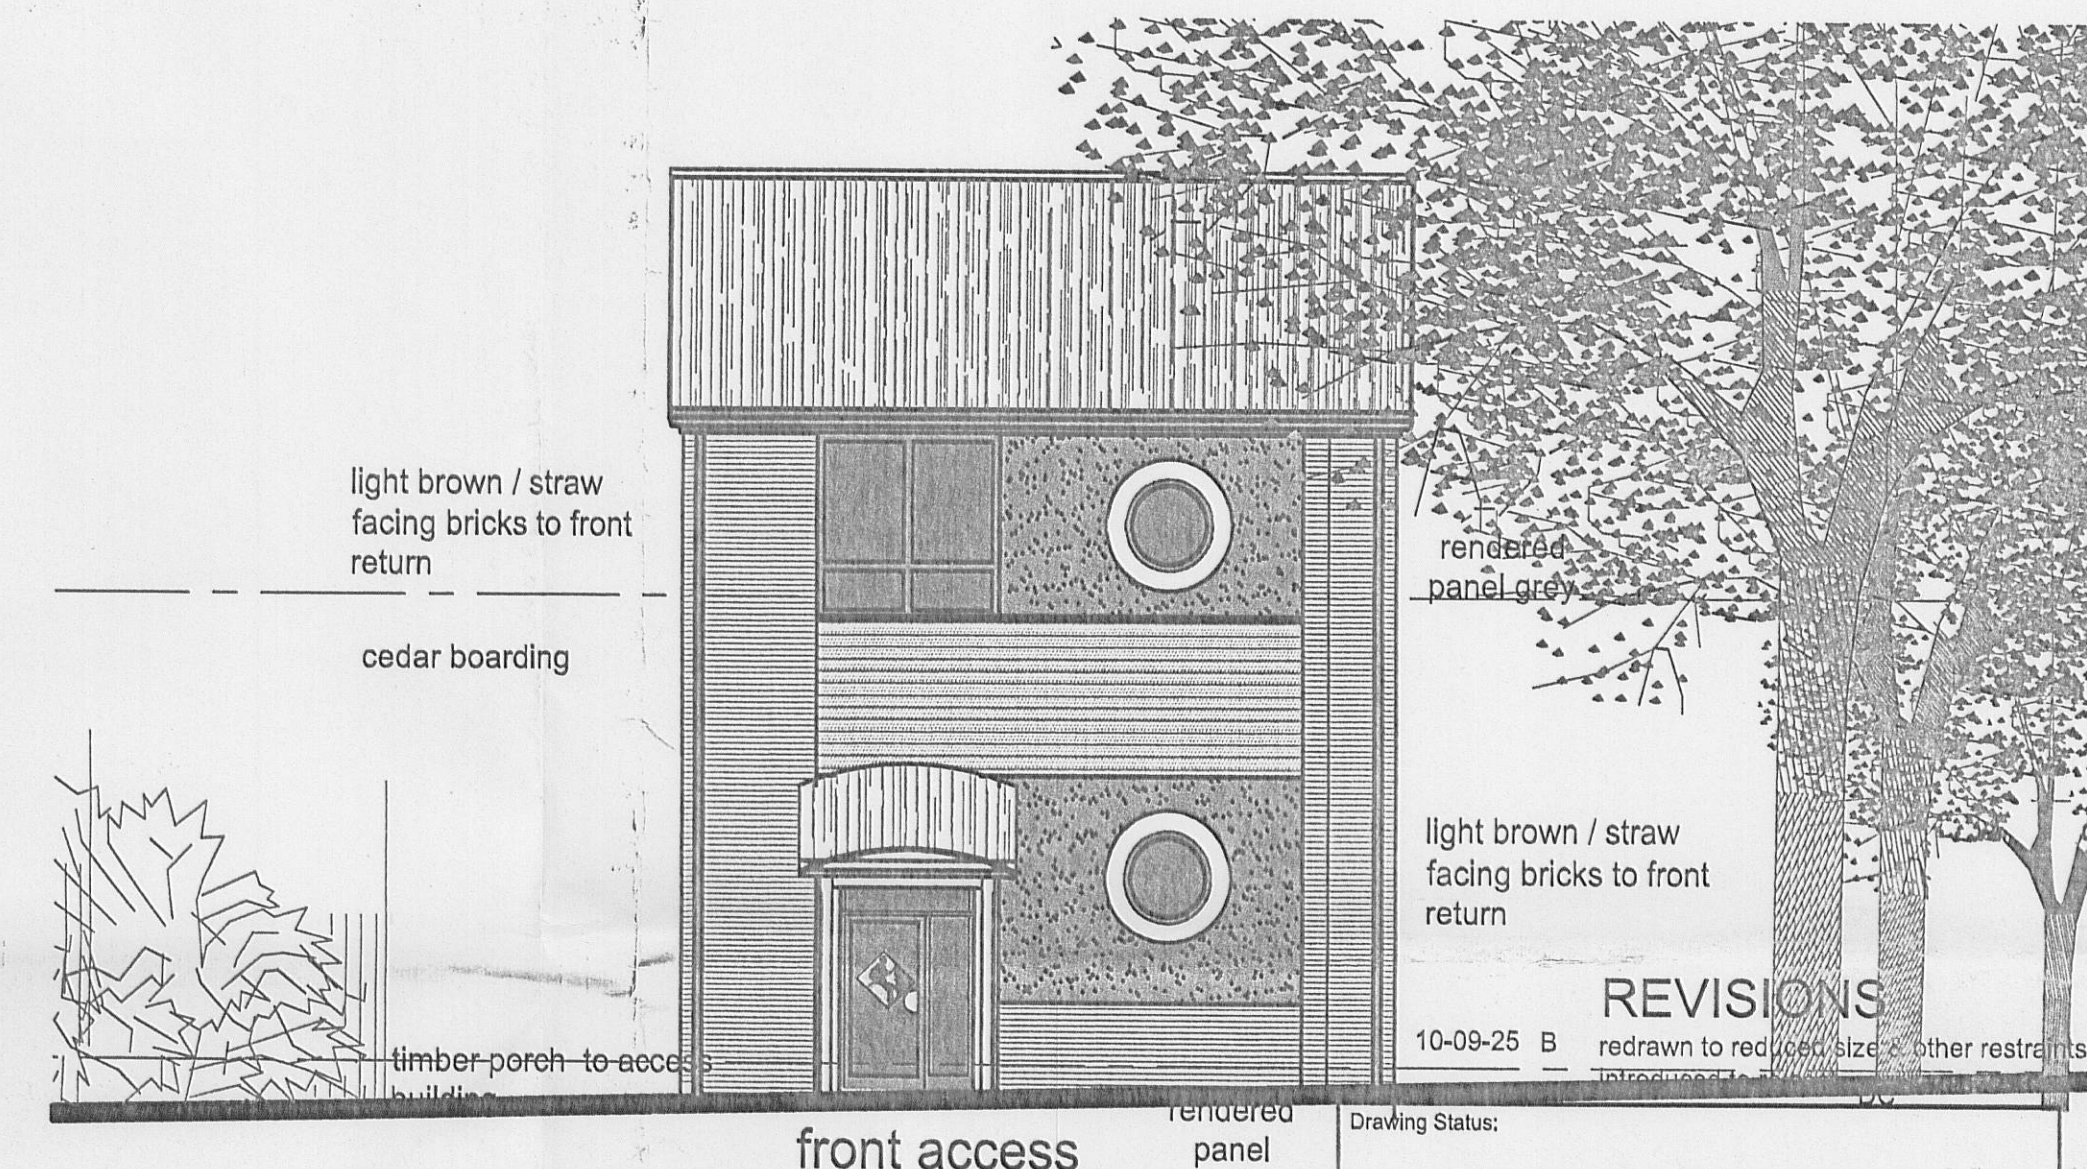

PROPOSED WEST ELEVATION to tree lined boundary

PROPOSED EAST ELEVATION to existing complex

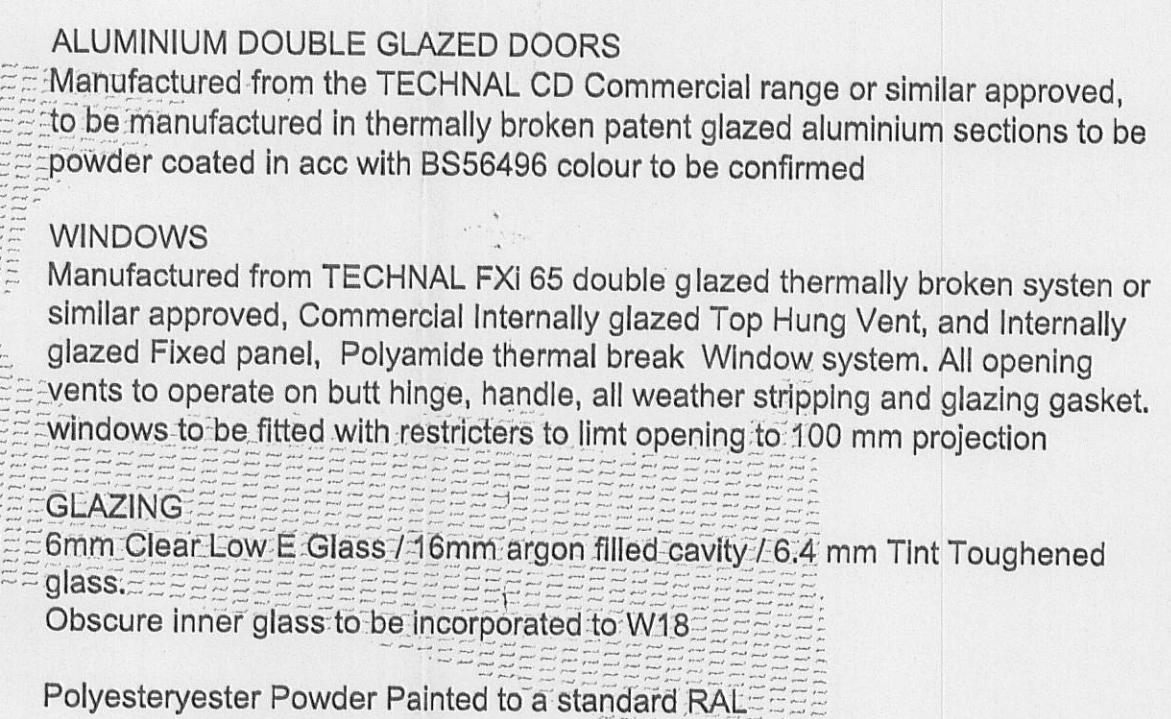

PROPOSED SOUTH ELEVATION to rear boundary facing Ribble plain

OPTION D