



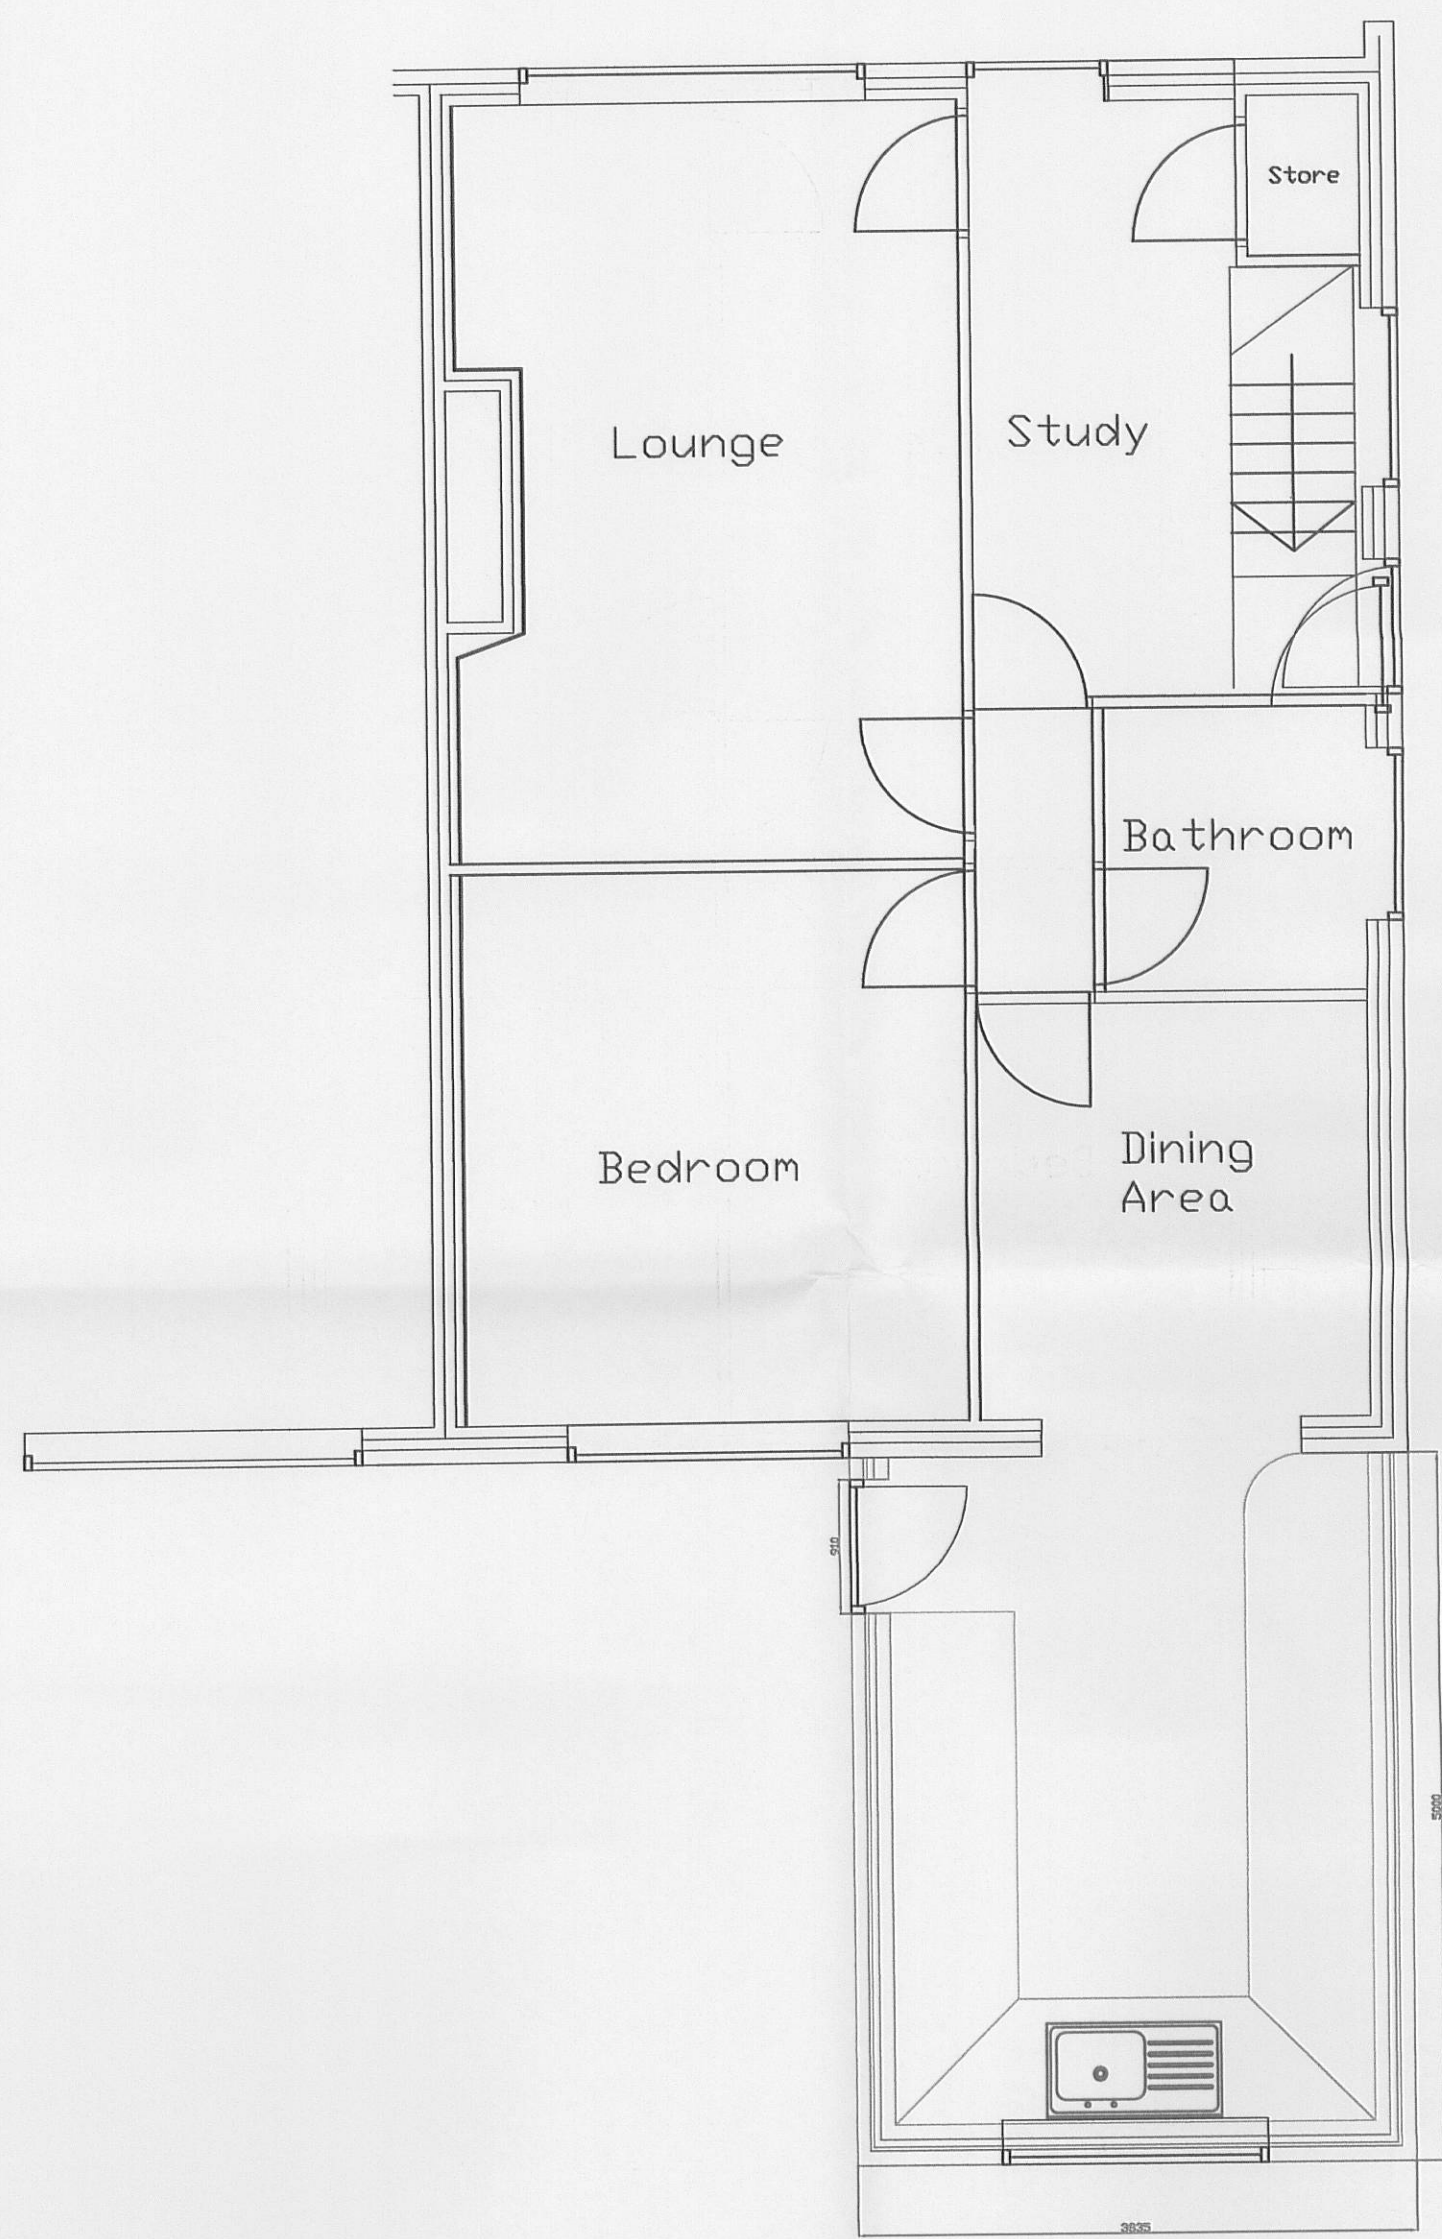

Proposed
Ground Floor

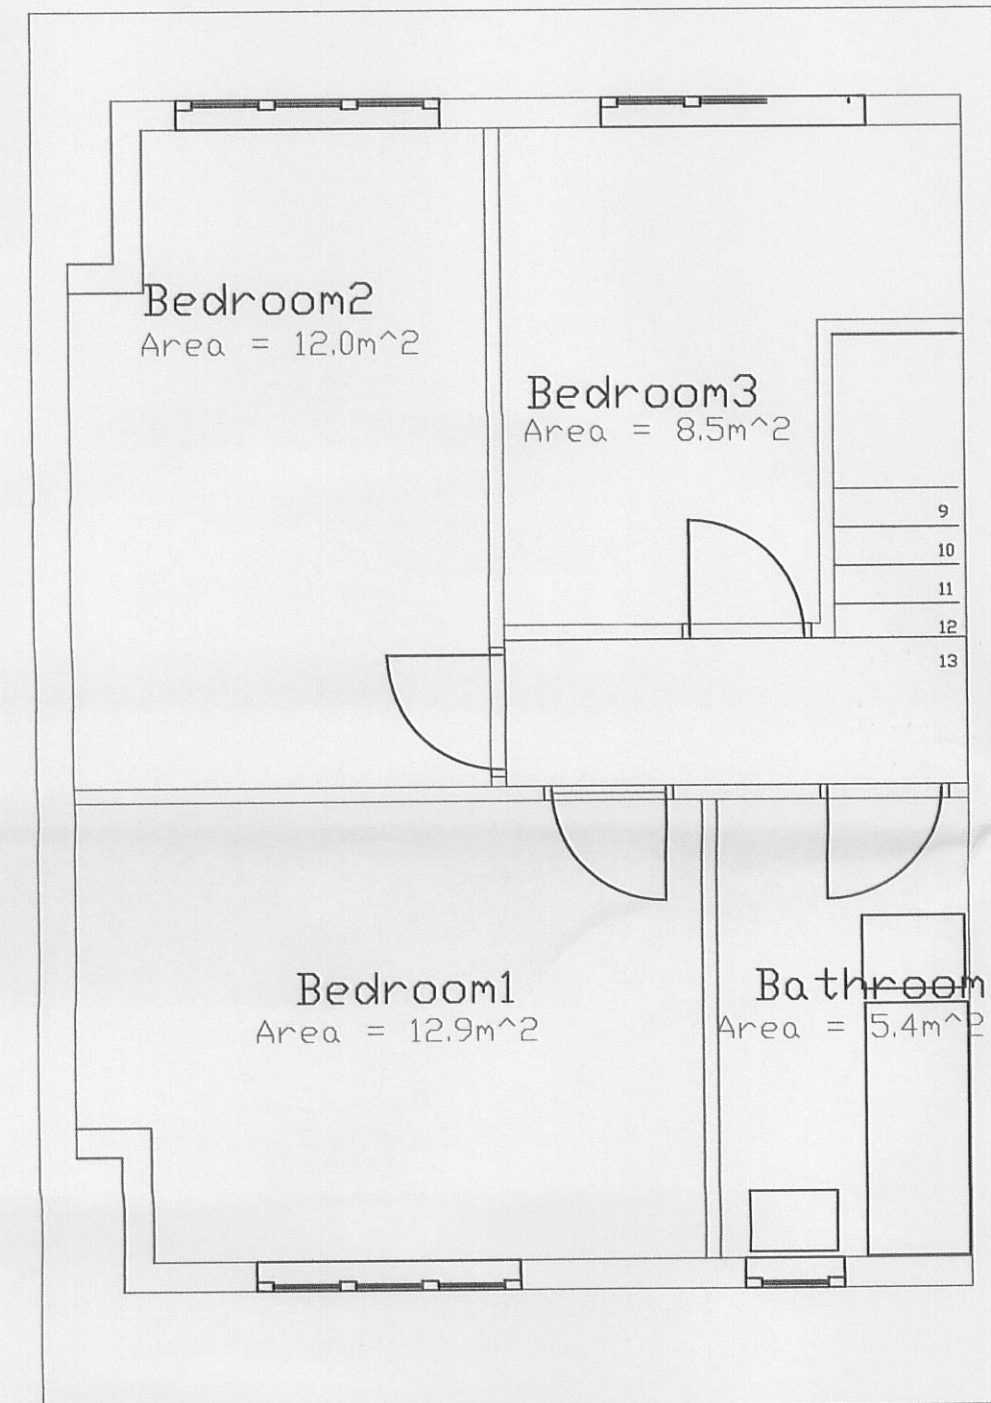

Proposed
First Floor

320100875P

REV 2: RESUBMITTAL	
REV 1: DIMS ADDED	
REV 0: PLANNING APP	
PROPOSED EXTENSION TO: 15 HILLCREST ROAD, LANGHO BLACKBURN BB7 4HZ	
PROPOSED PLAN	
DRAWN	D.Glover
DATE	18.04.10
SCALE	1:50(A1)
SHEET 3 OF 4 (REV 2)	