




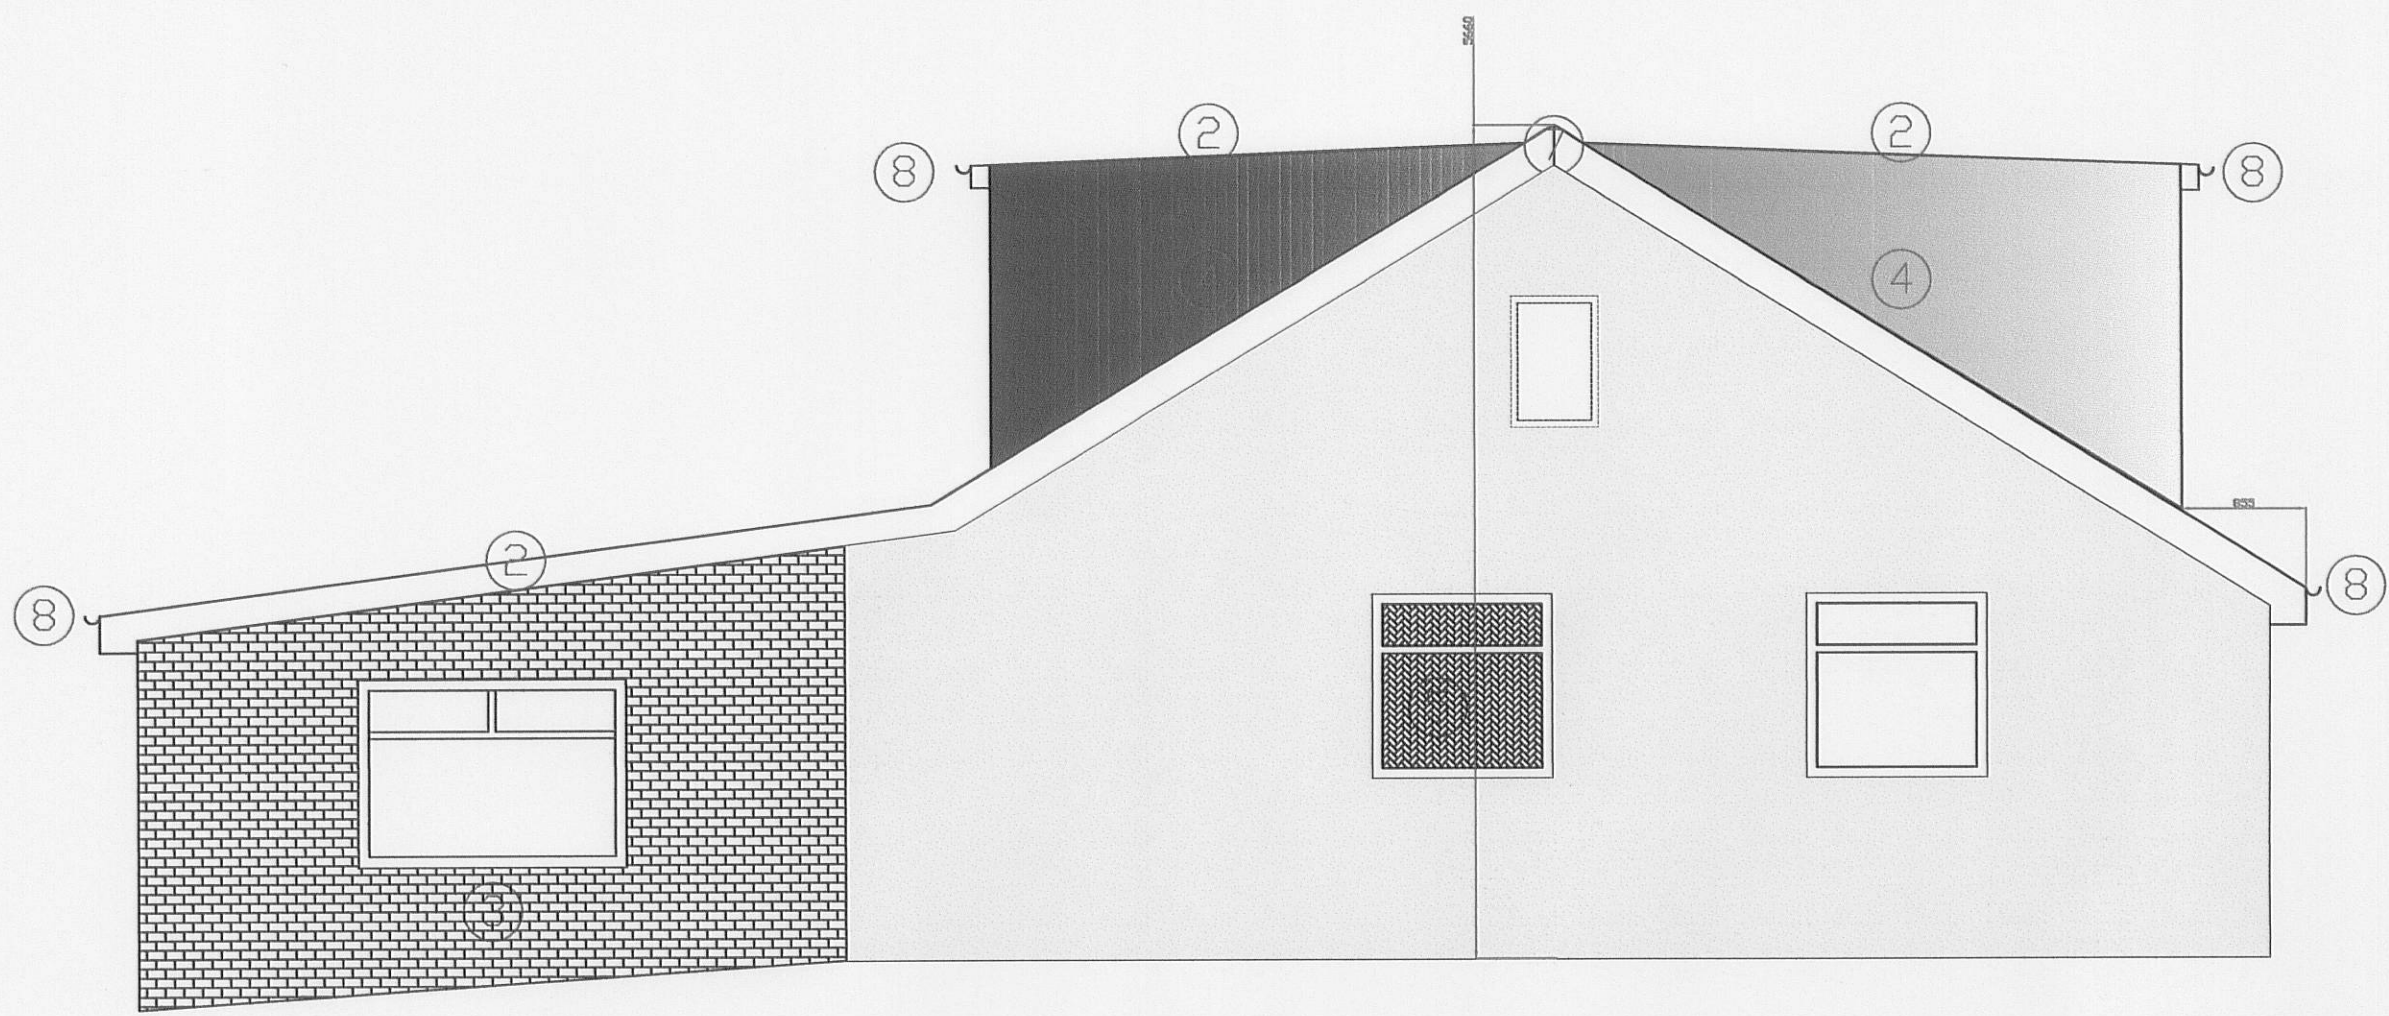


West Elevation

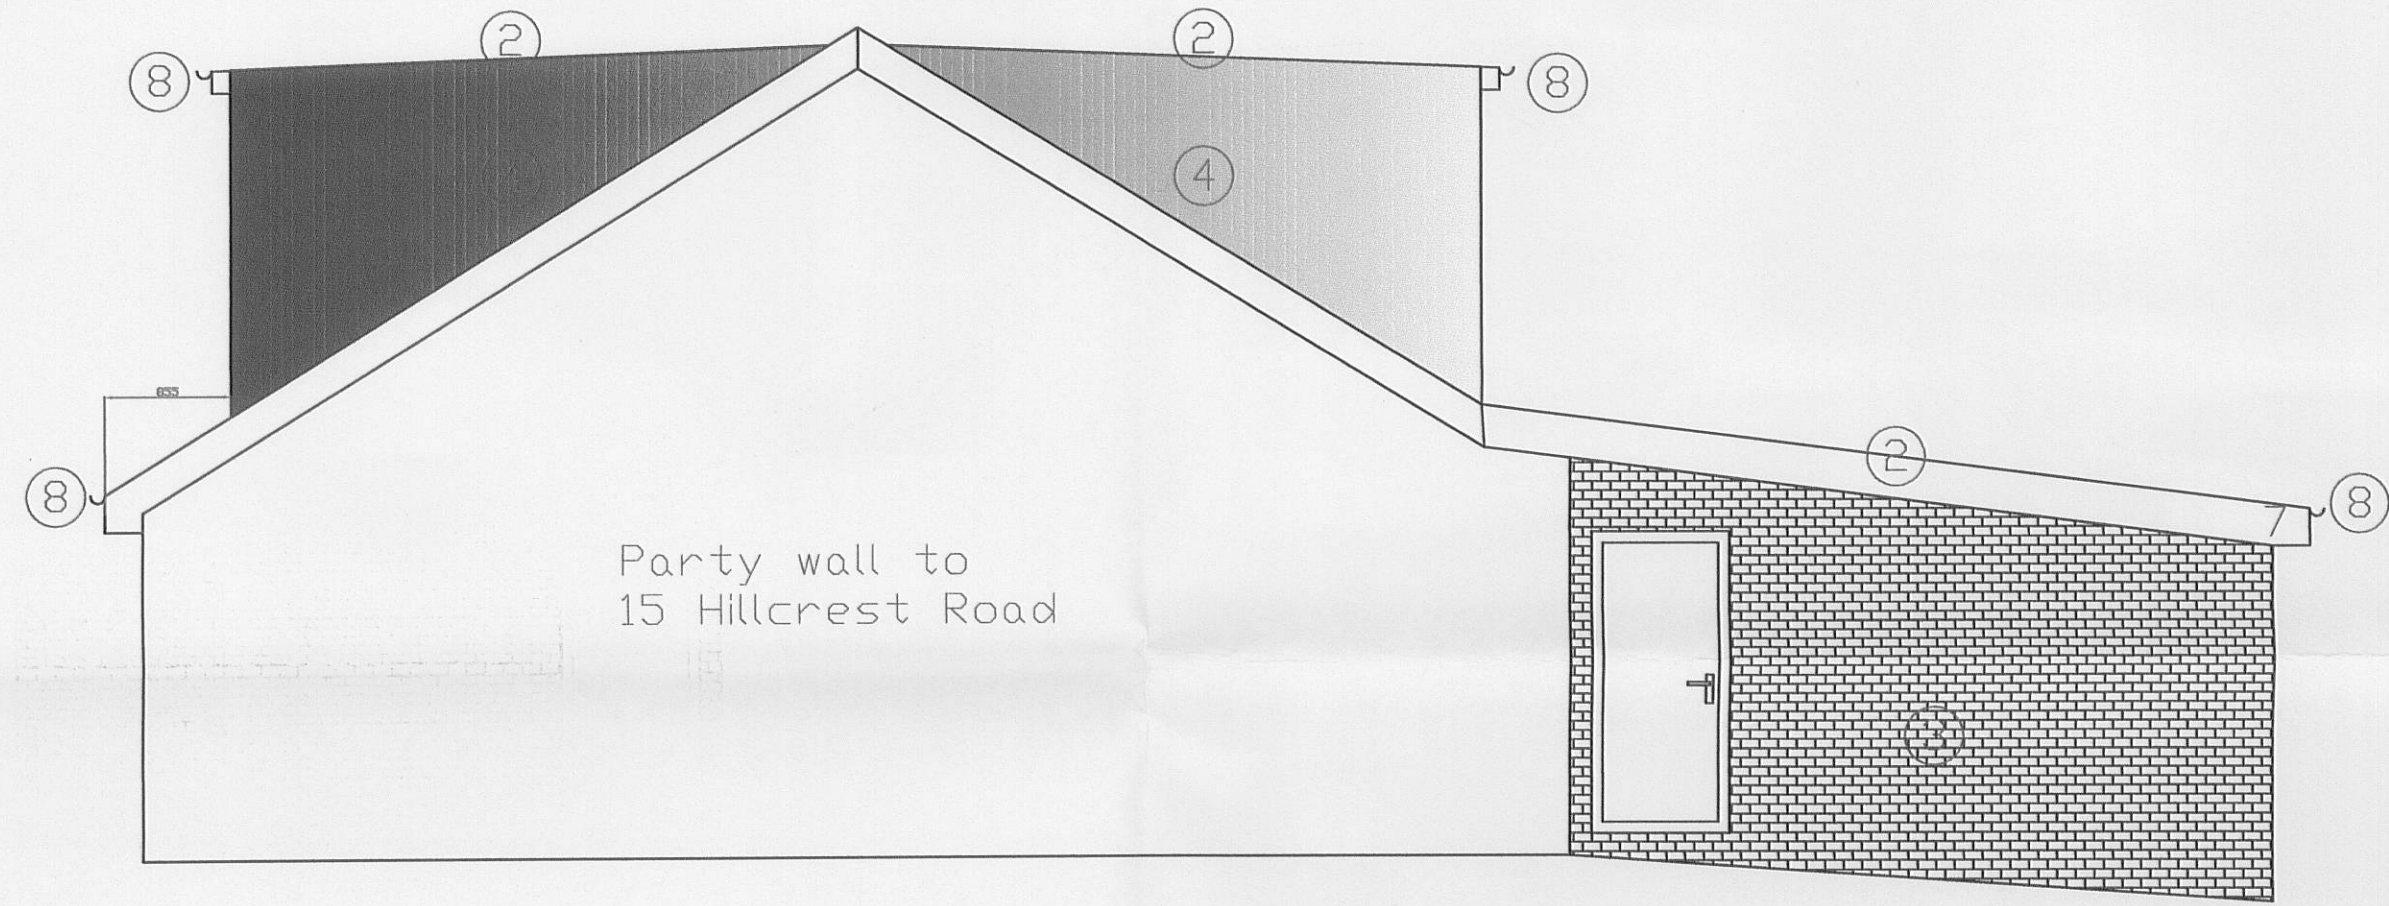

East Elevation

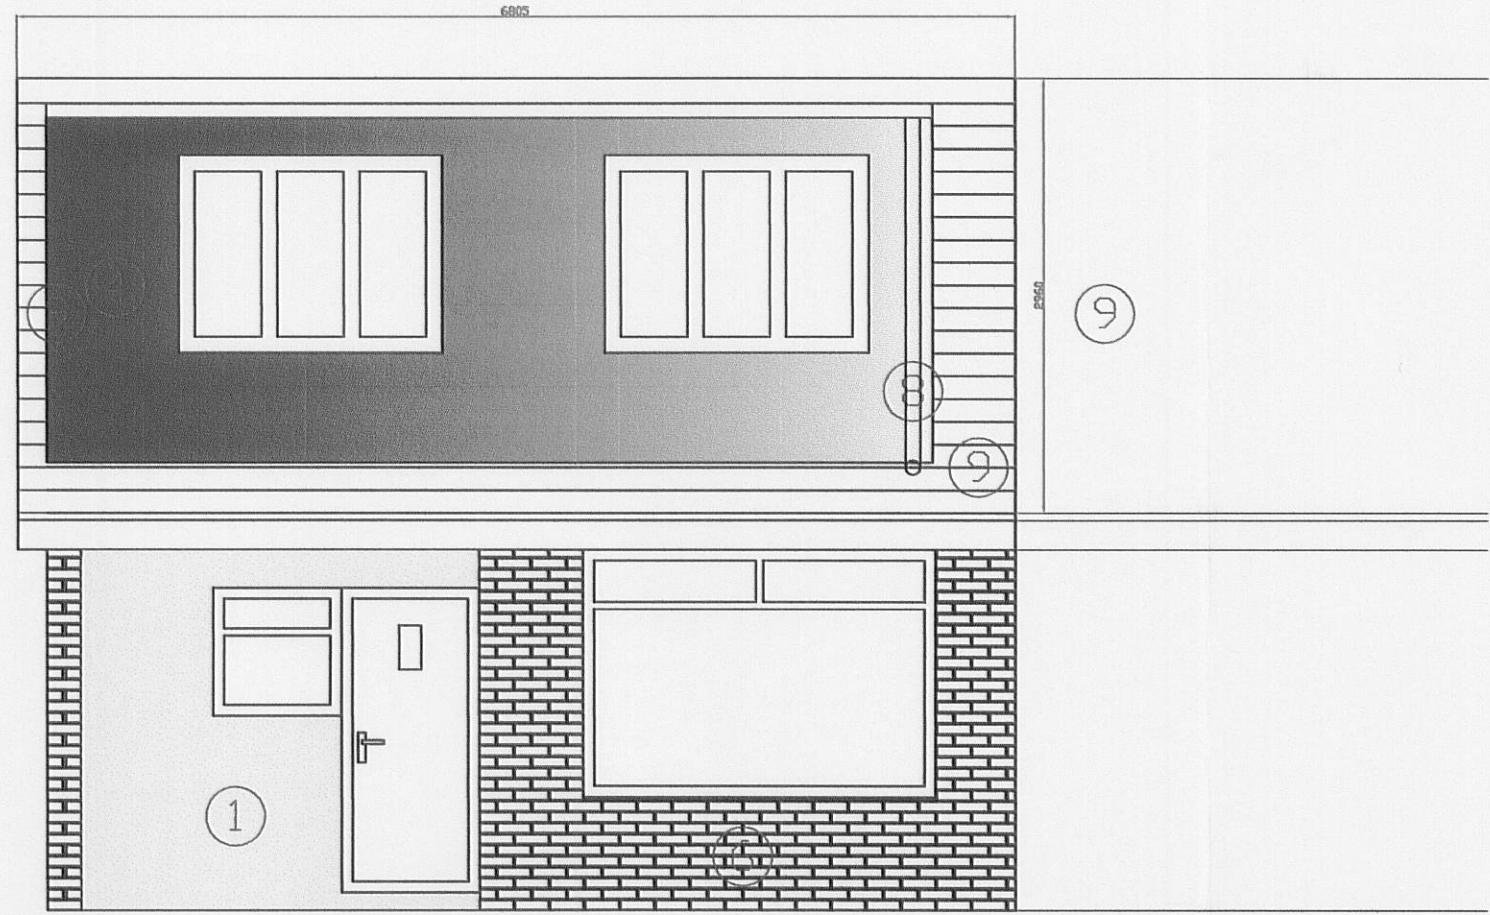

South Elevation

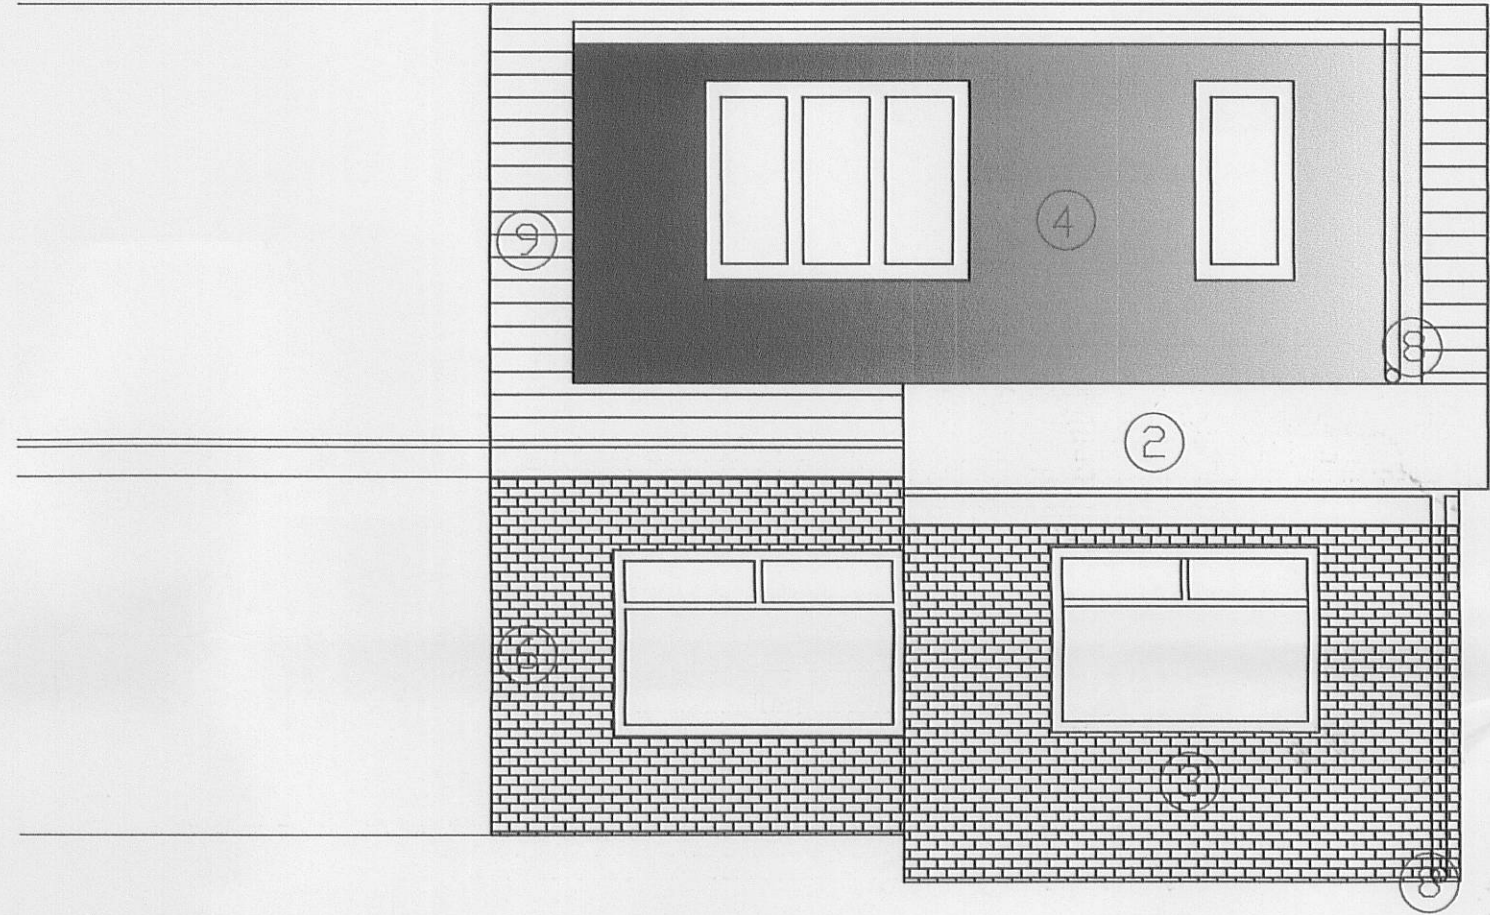

North Elevation

Key

- ① — Render on blockwork
- ② — Single ply membrane
- ③ — New Brickwork
- ④ — Clay tiles
- ⑤ — Opaque glazing
- ⑥ — Existing brickwork
- ⑦ — Barge board
- ⑧ — Gutter and downpipe
- ⑨ — Existing concrete tiles

320100875P

REV 2: RESUBMITTAL	
REV 1: DIMENSIONS ADDED	
REV 0: PLANNING APP	
PROPOSED EXTENSION TO: 15 HILLCREST ROAD, LANGHO BLACKBURN BB7 4HZ	
PROPOSED ELEVATIONS	
DRAWN	D.Glover
DATE	18.04.10
SCALE	1:50(A1)
SHEET 2 OF 4 (REV 2)	