

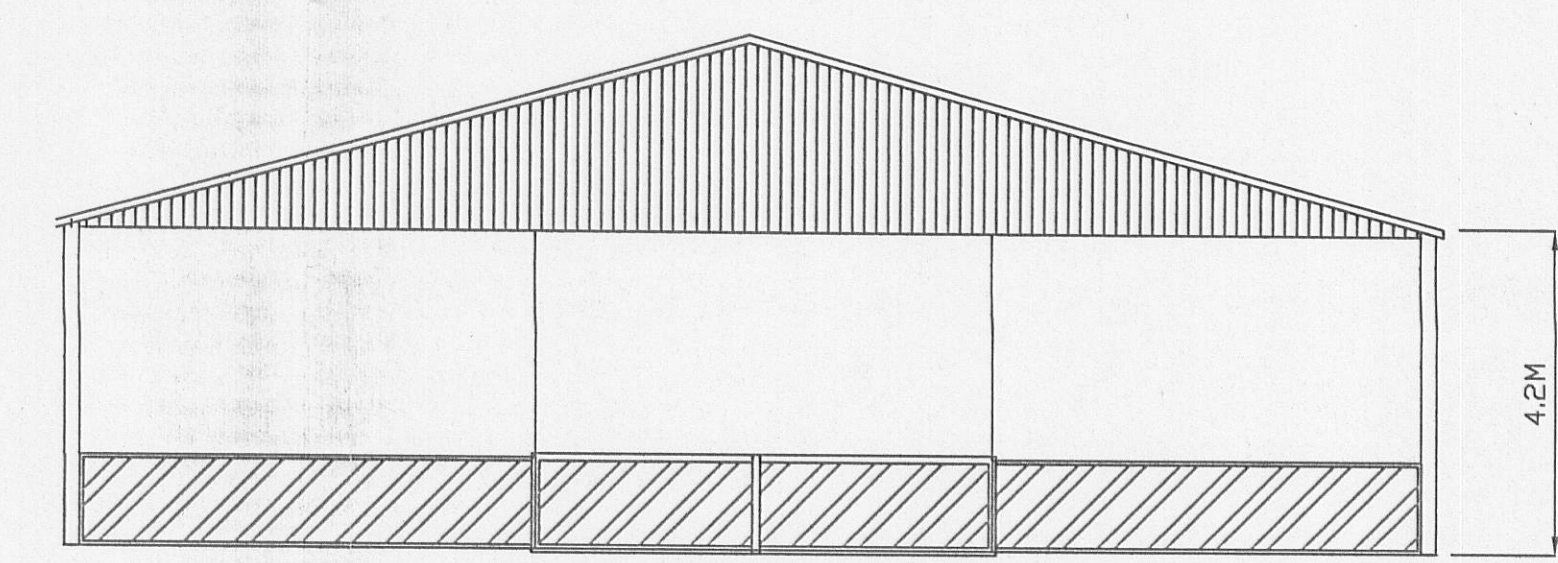
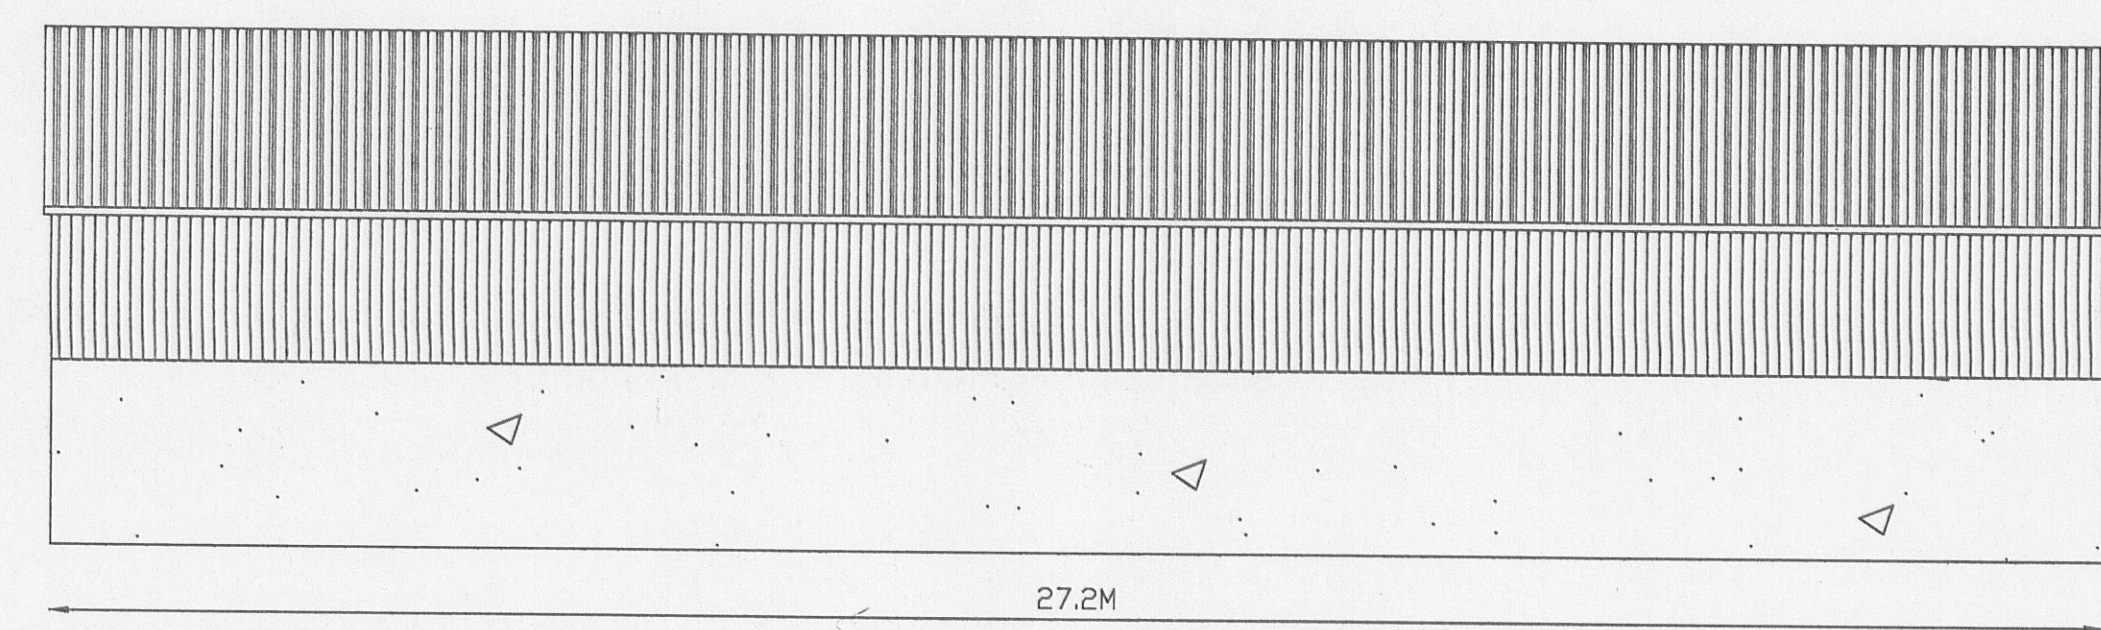
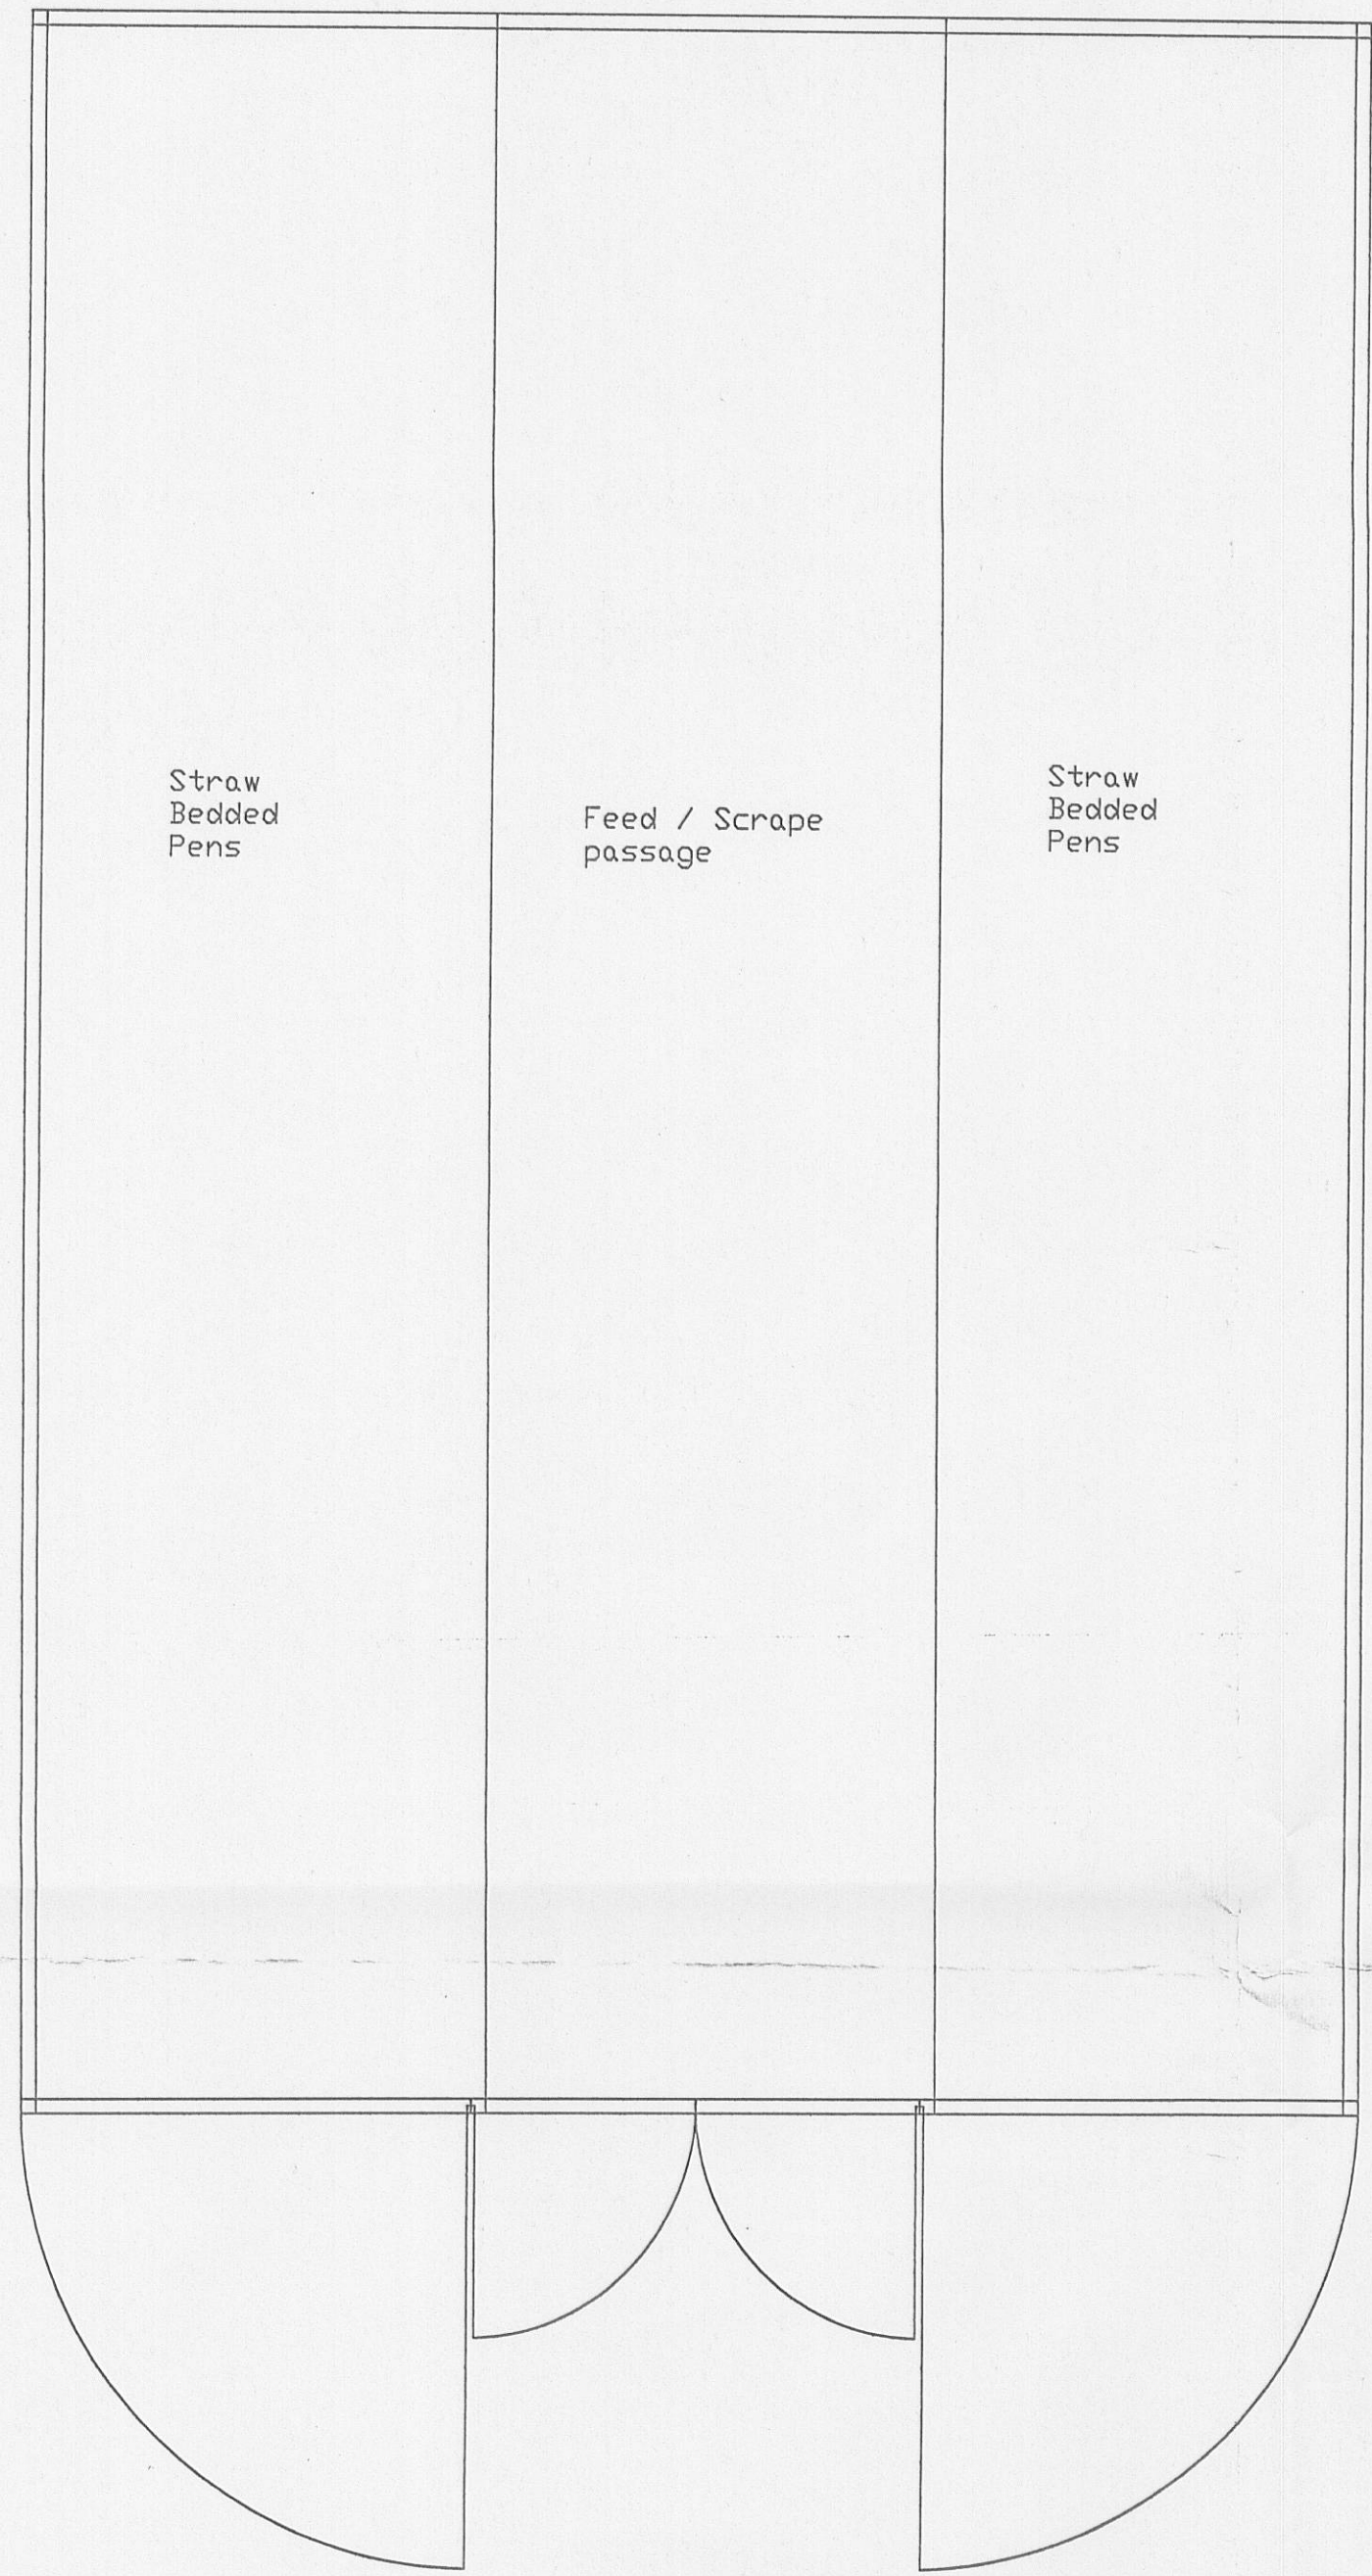


Materials:- Roof Eternit Farmscape Profile 6 Cement Fibre Sheets in Gray, Upper walls to be constructed from Tanalized Timber Yorkshire Boarding and Lower Walls to be Constructed from Concrete Stock Panels

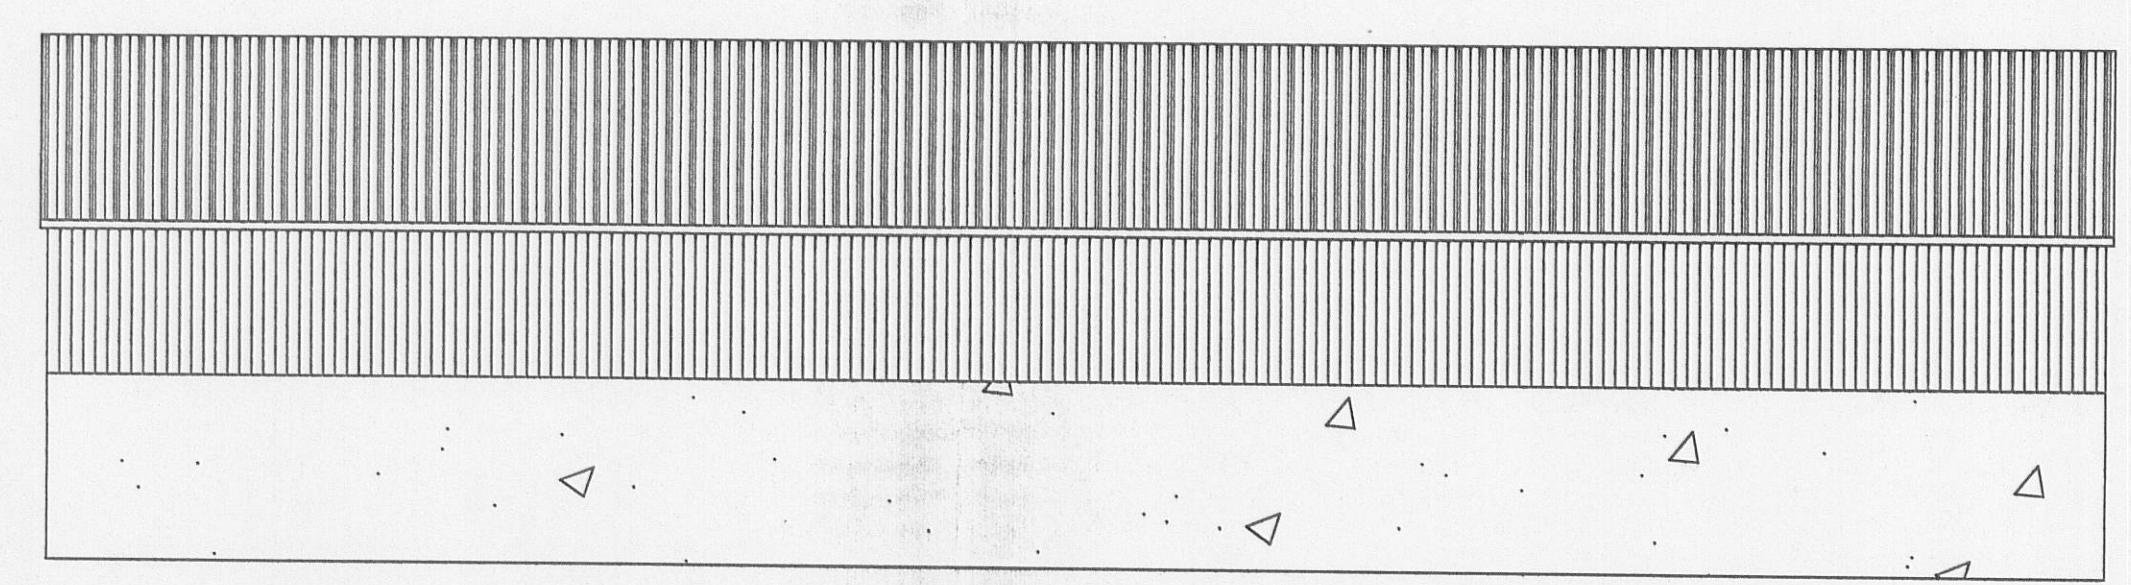


AMENDED PLANS RECEIVED
DATE 10/02/11


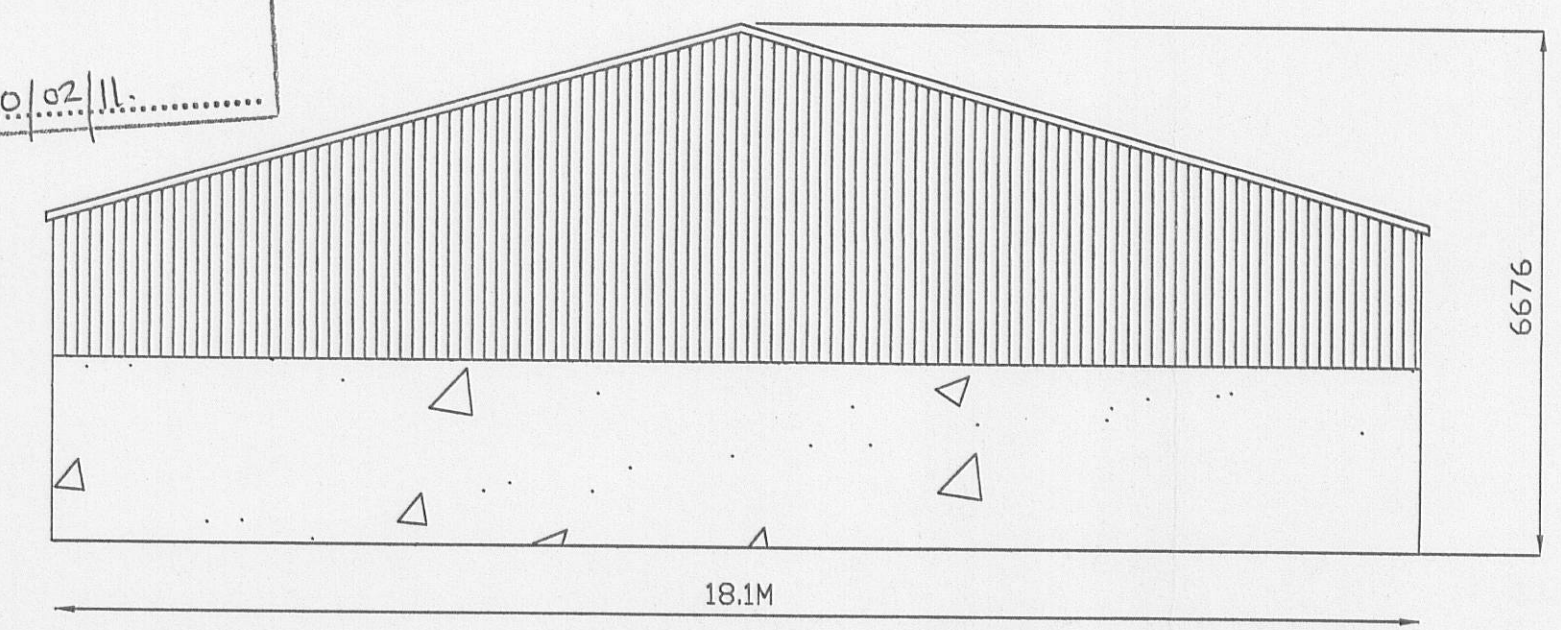


320100886P

320100886P

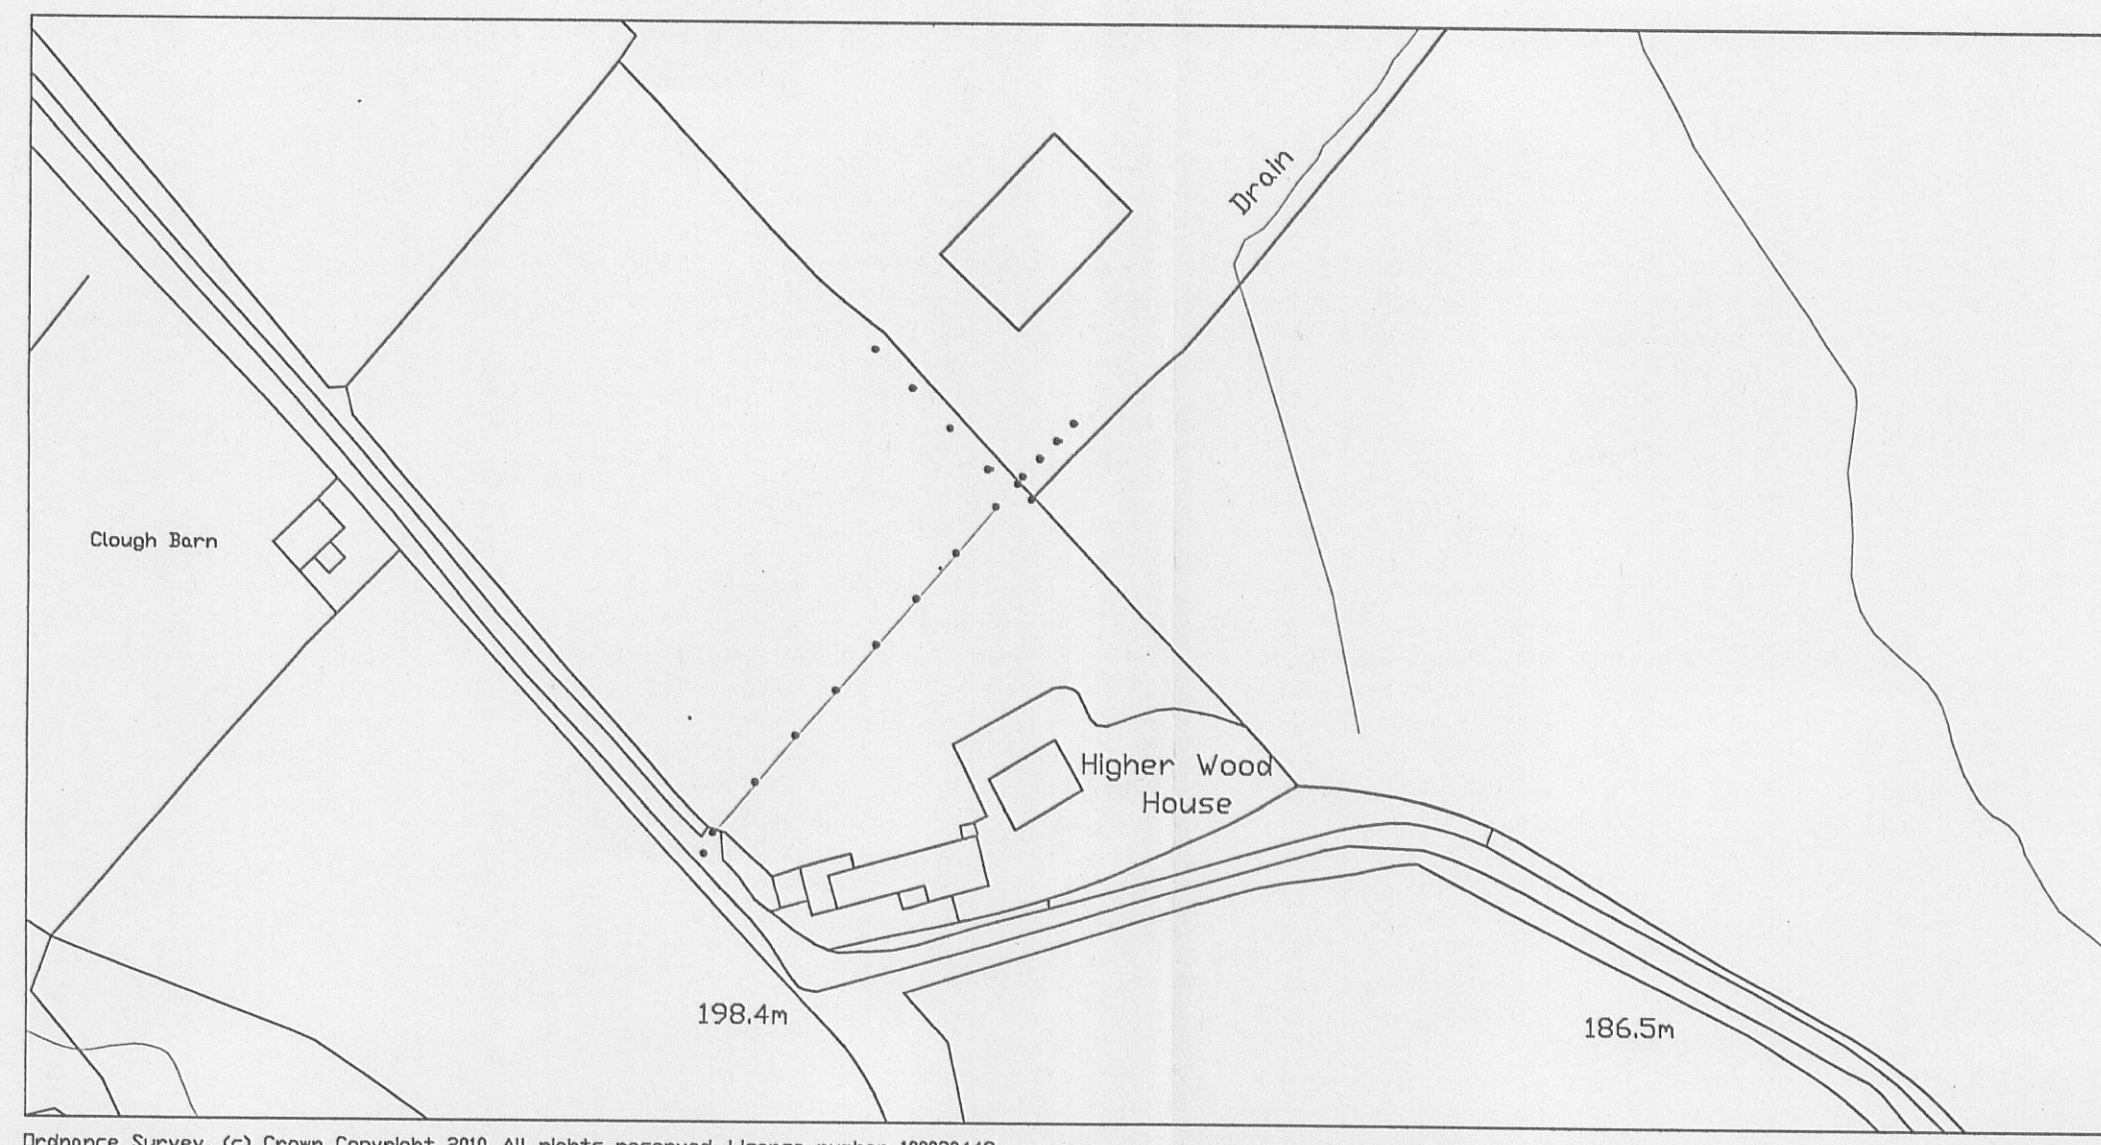

Ordnance Survey, (c) Crown Copyright 2010. All rights reserved. Licence number 100020449

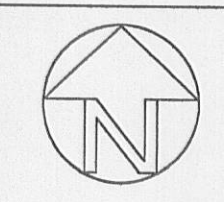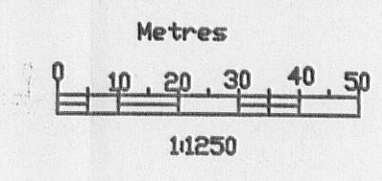

AMENDED PLANS RECEIVED
DATE 10/02/11

4 Phase Application
agricultural building
stock

OD HOUSE FARM,

2010

DWG NO. JP/AR/3311/4
SCALE: 1:100 & 1:200

AMEND - B

N.B. ELEVATIONS CONFIRMED AS PER CONVERSATION
WITH JULIA PHE 21/02/11 PA.