


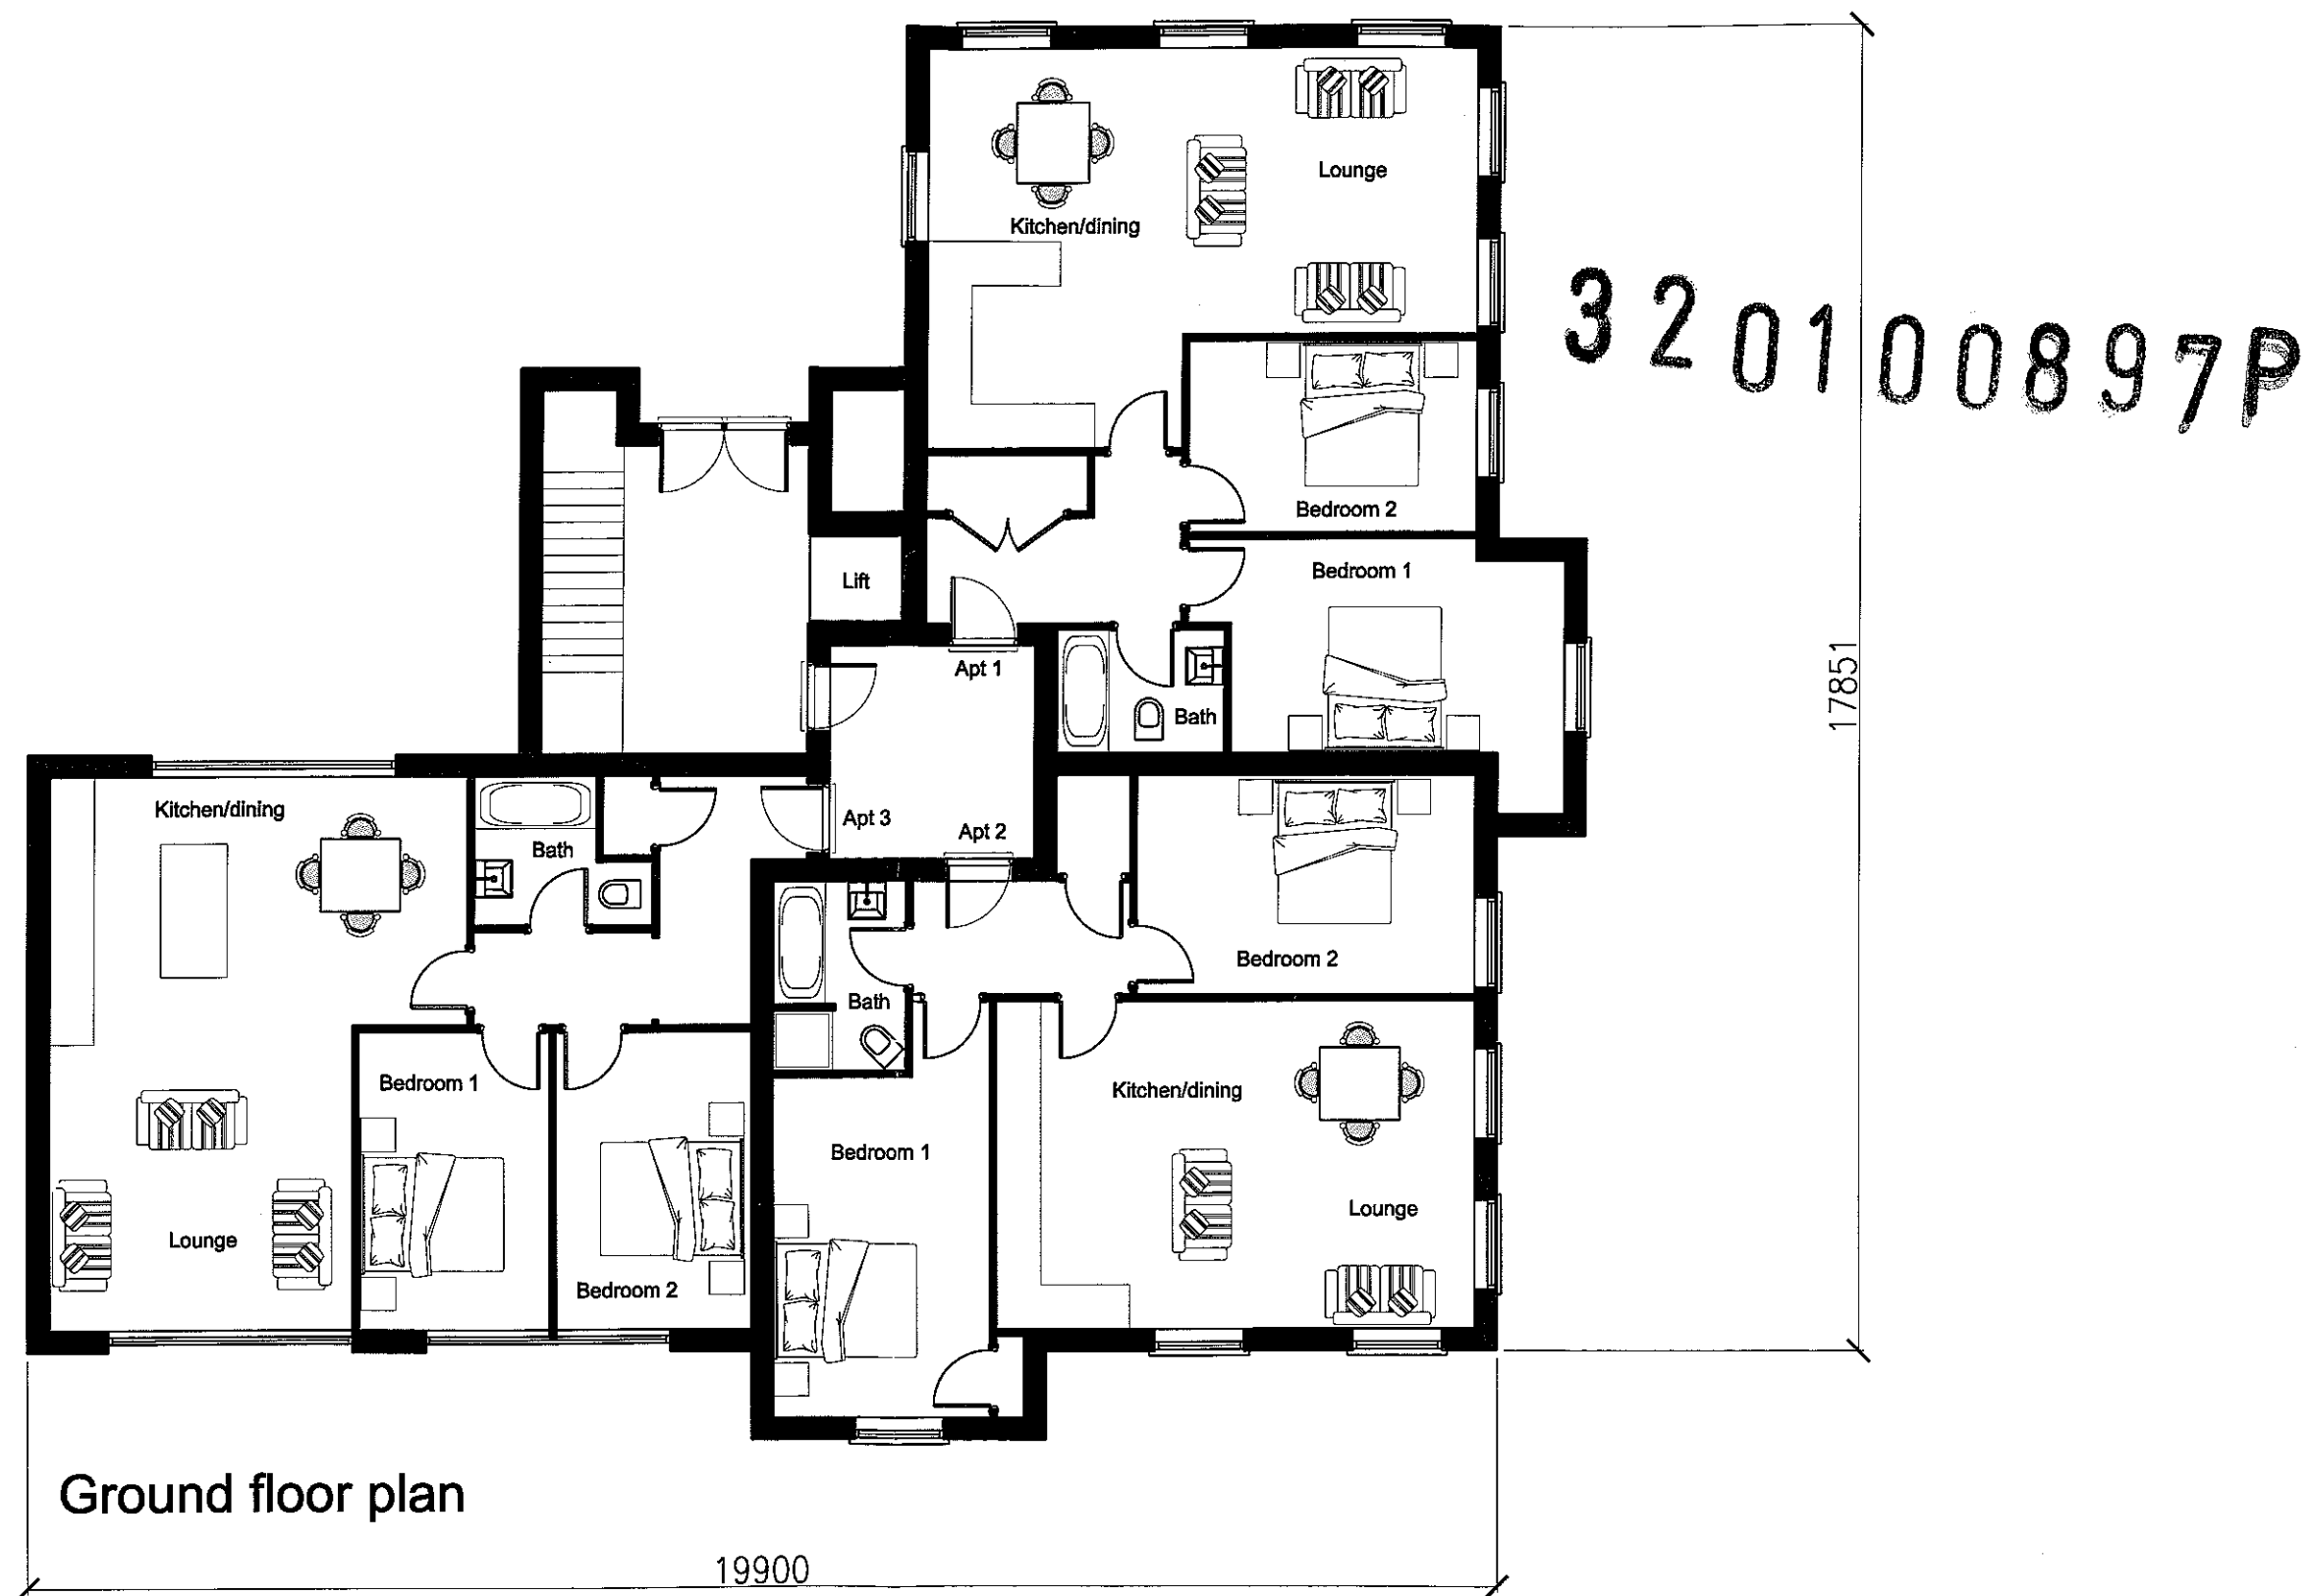


Regeneration of existing mill site off woone lane , Clitheroe
Erection of 14 Dwellings - Proposed new mill building

Ground floor plan

1:100 Oct 10 BD/PR/M/002

Beck Developments Ltd
Challenge House, Challenge Way, Greenbank Business Park,
BLACKBURN, Lancashire. BB1 5QB
telephone 01254 685787 fax 01254 685742
www.beckhomesdevelopments.co.uk


beck
developments

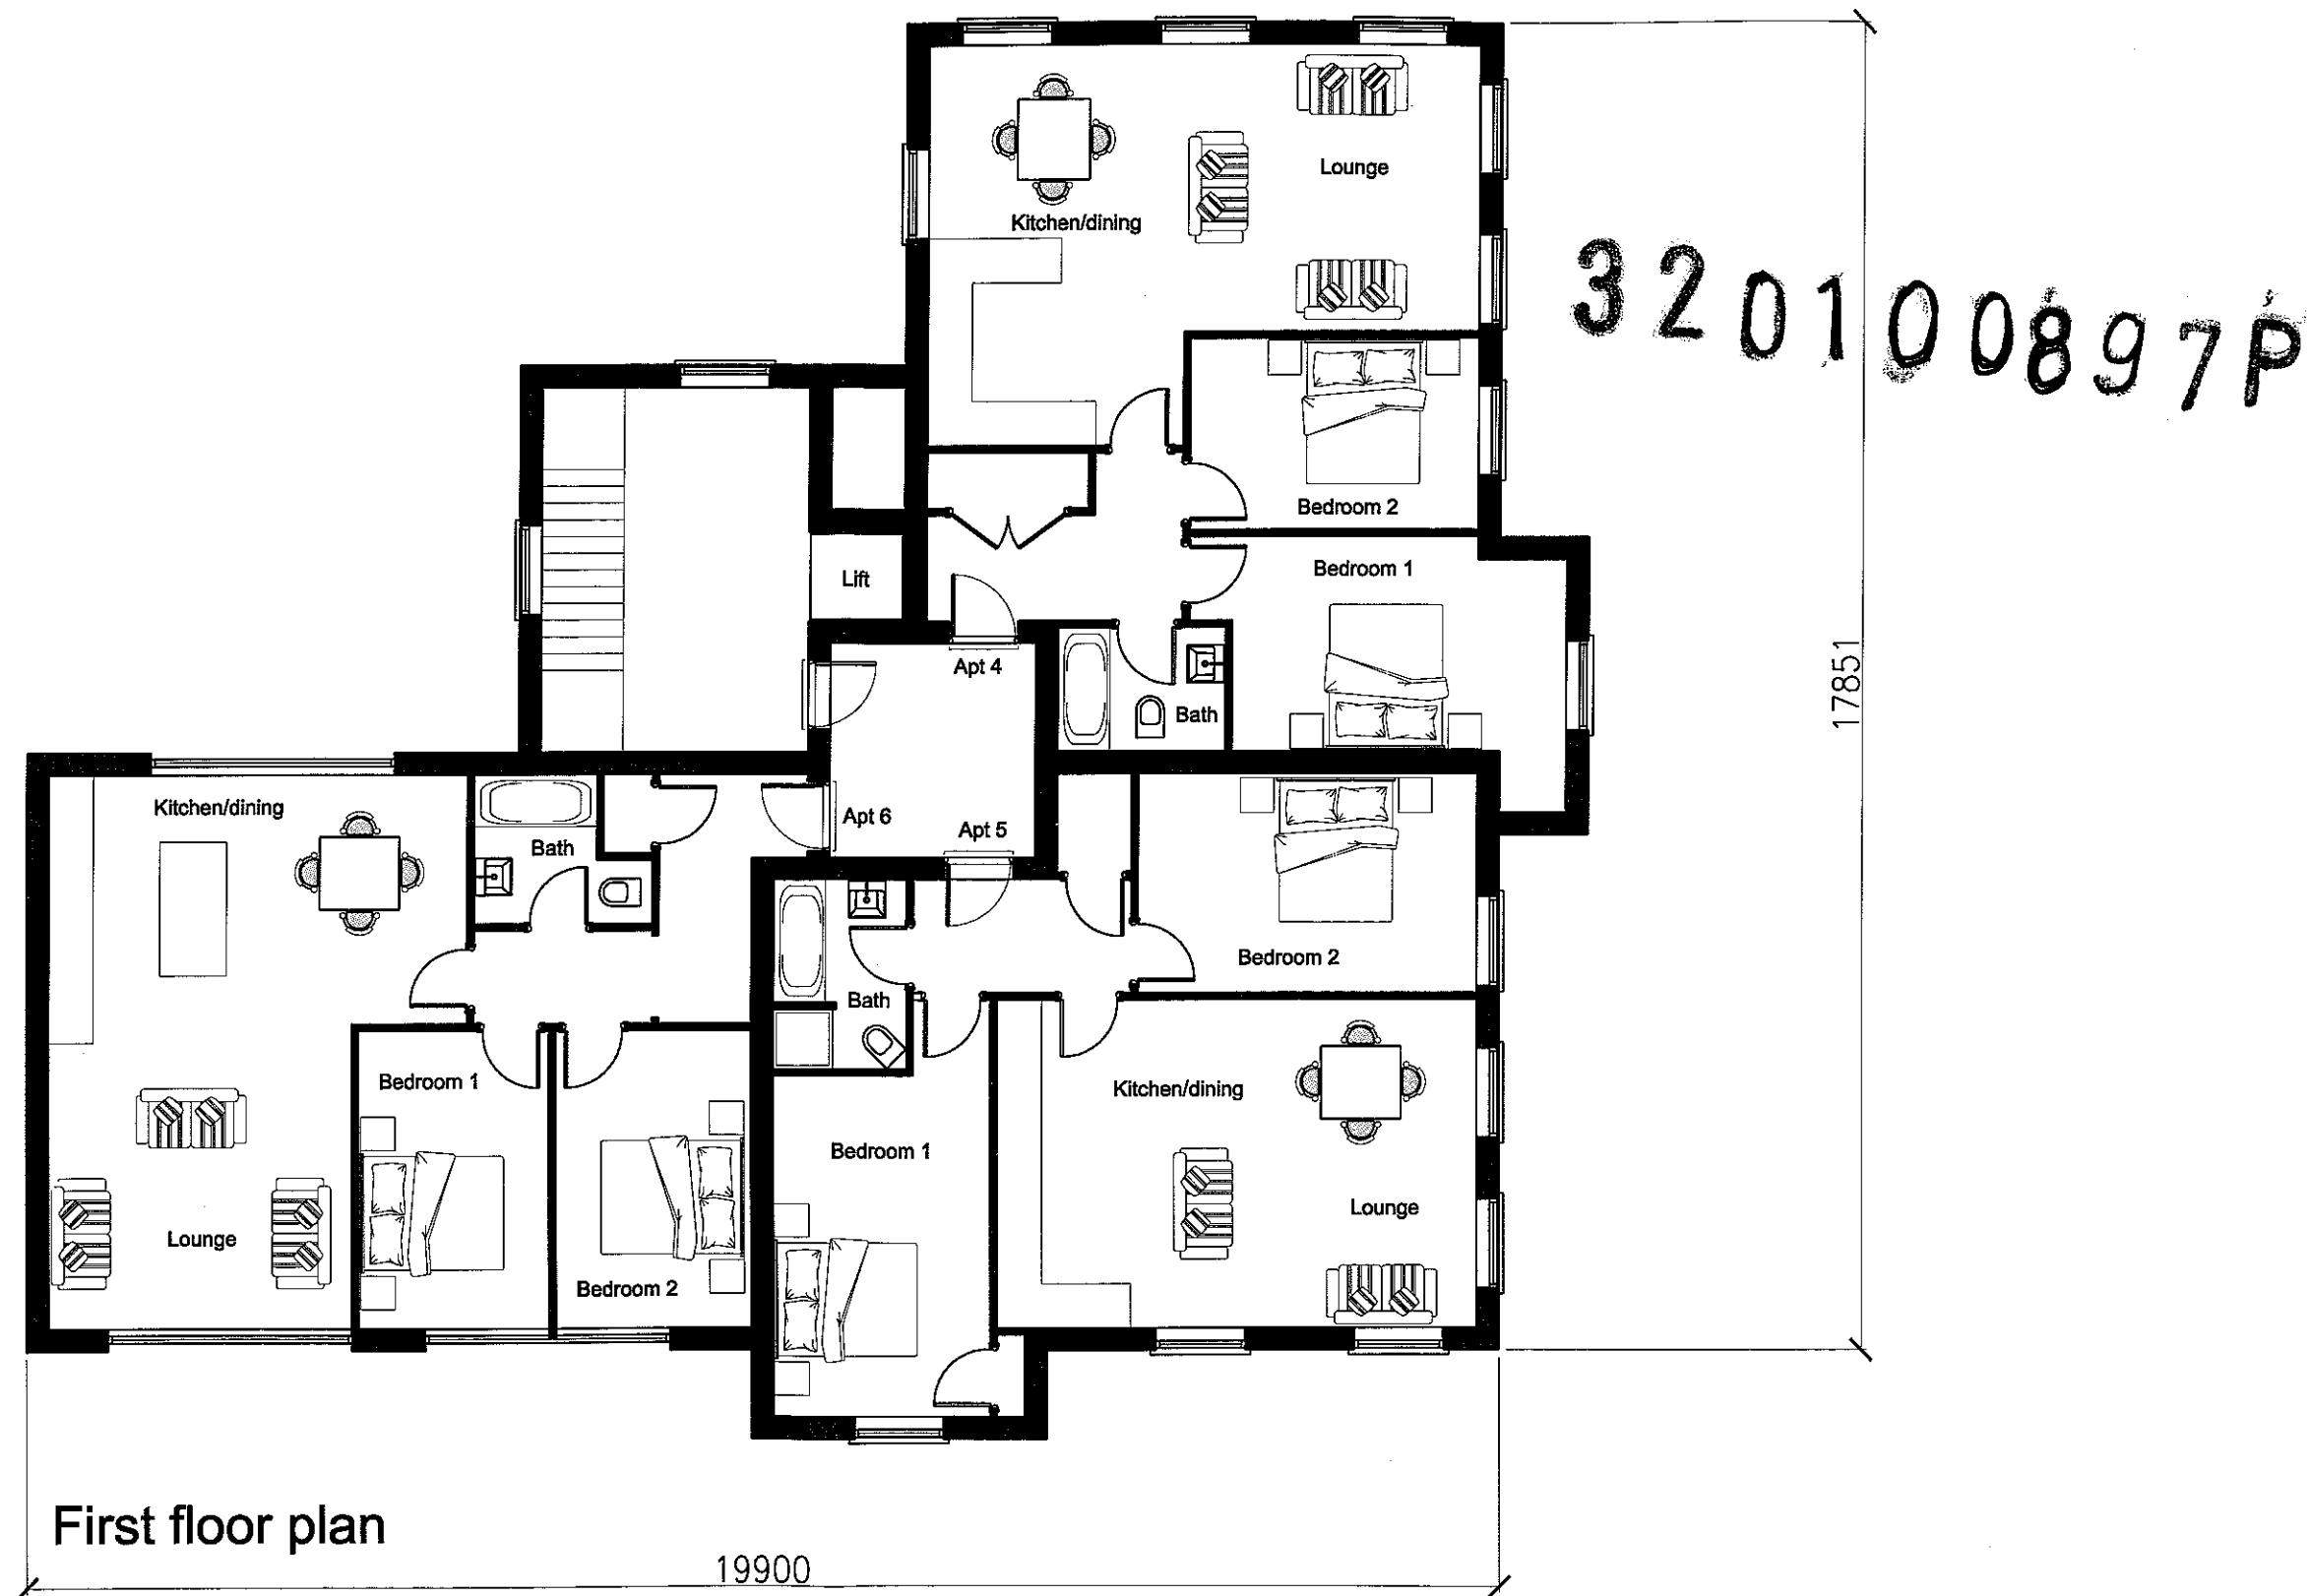

Regeneration of existing mill site off woone lane , Clitheroe
Erection of 14 Dwellings - Proposed new mill building

First floor plan


1:100

Oct 10

BD/PR/M/003

Beck Developments Ltd
Challenge House, Challenge Way, Greenbank Business Park,
BLACKBURN, Lancashire. BB1 5QB
telephone 01254 685787 fax 01254 685742
www.beckhomesdevelopments.co.uk


beck
developments

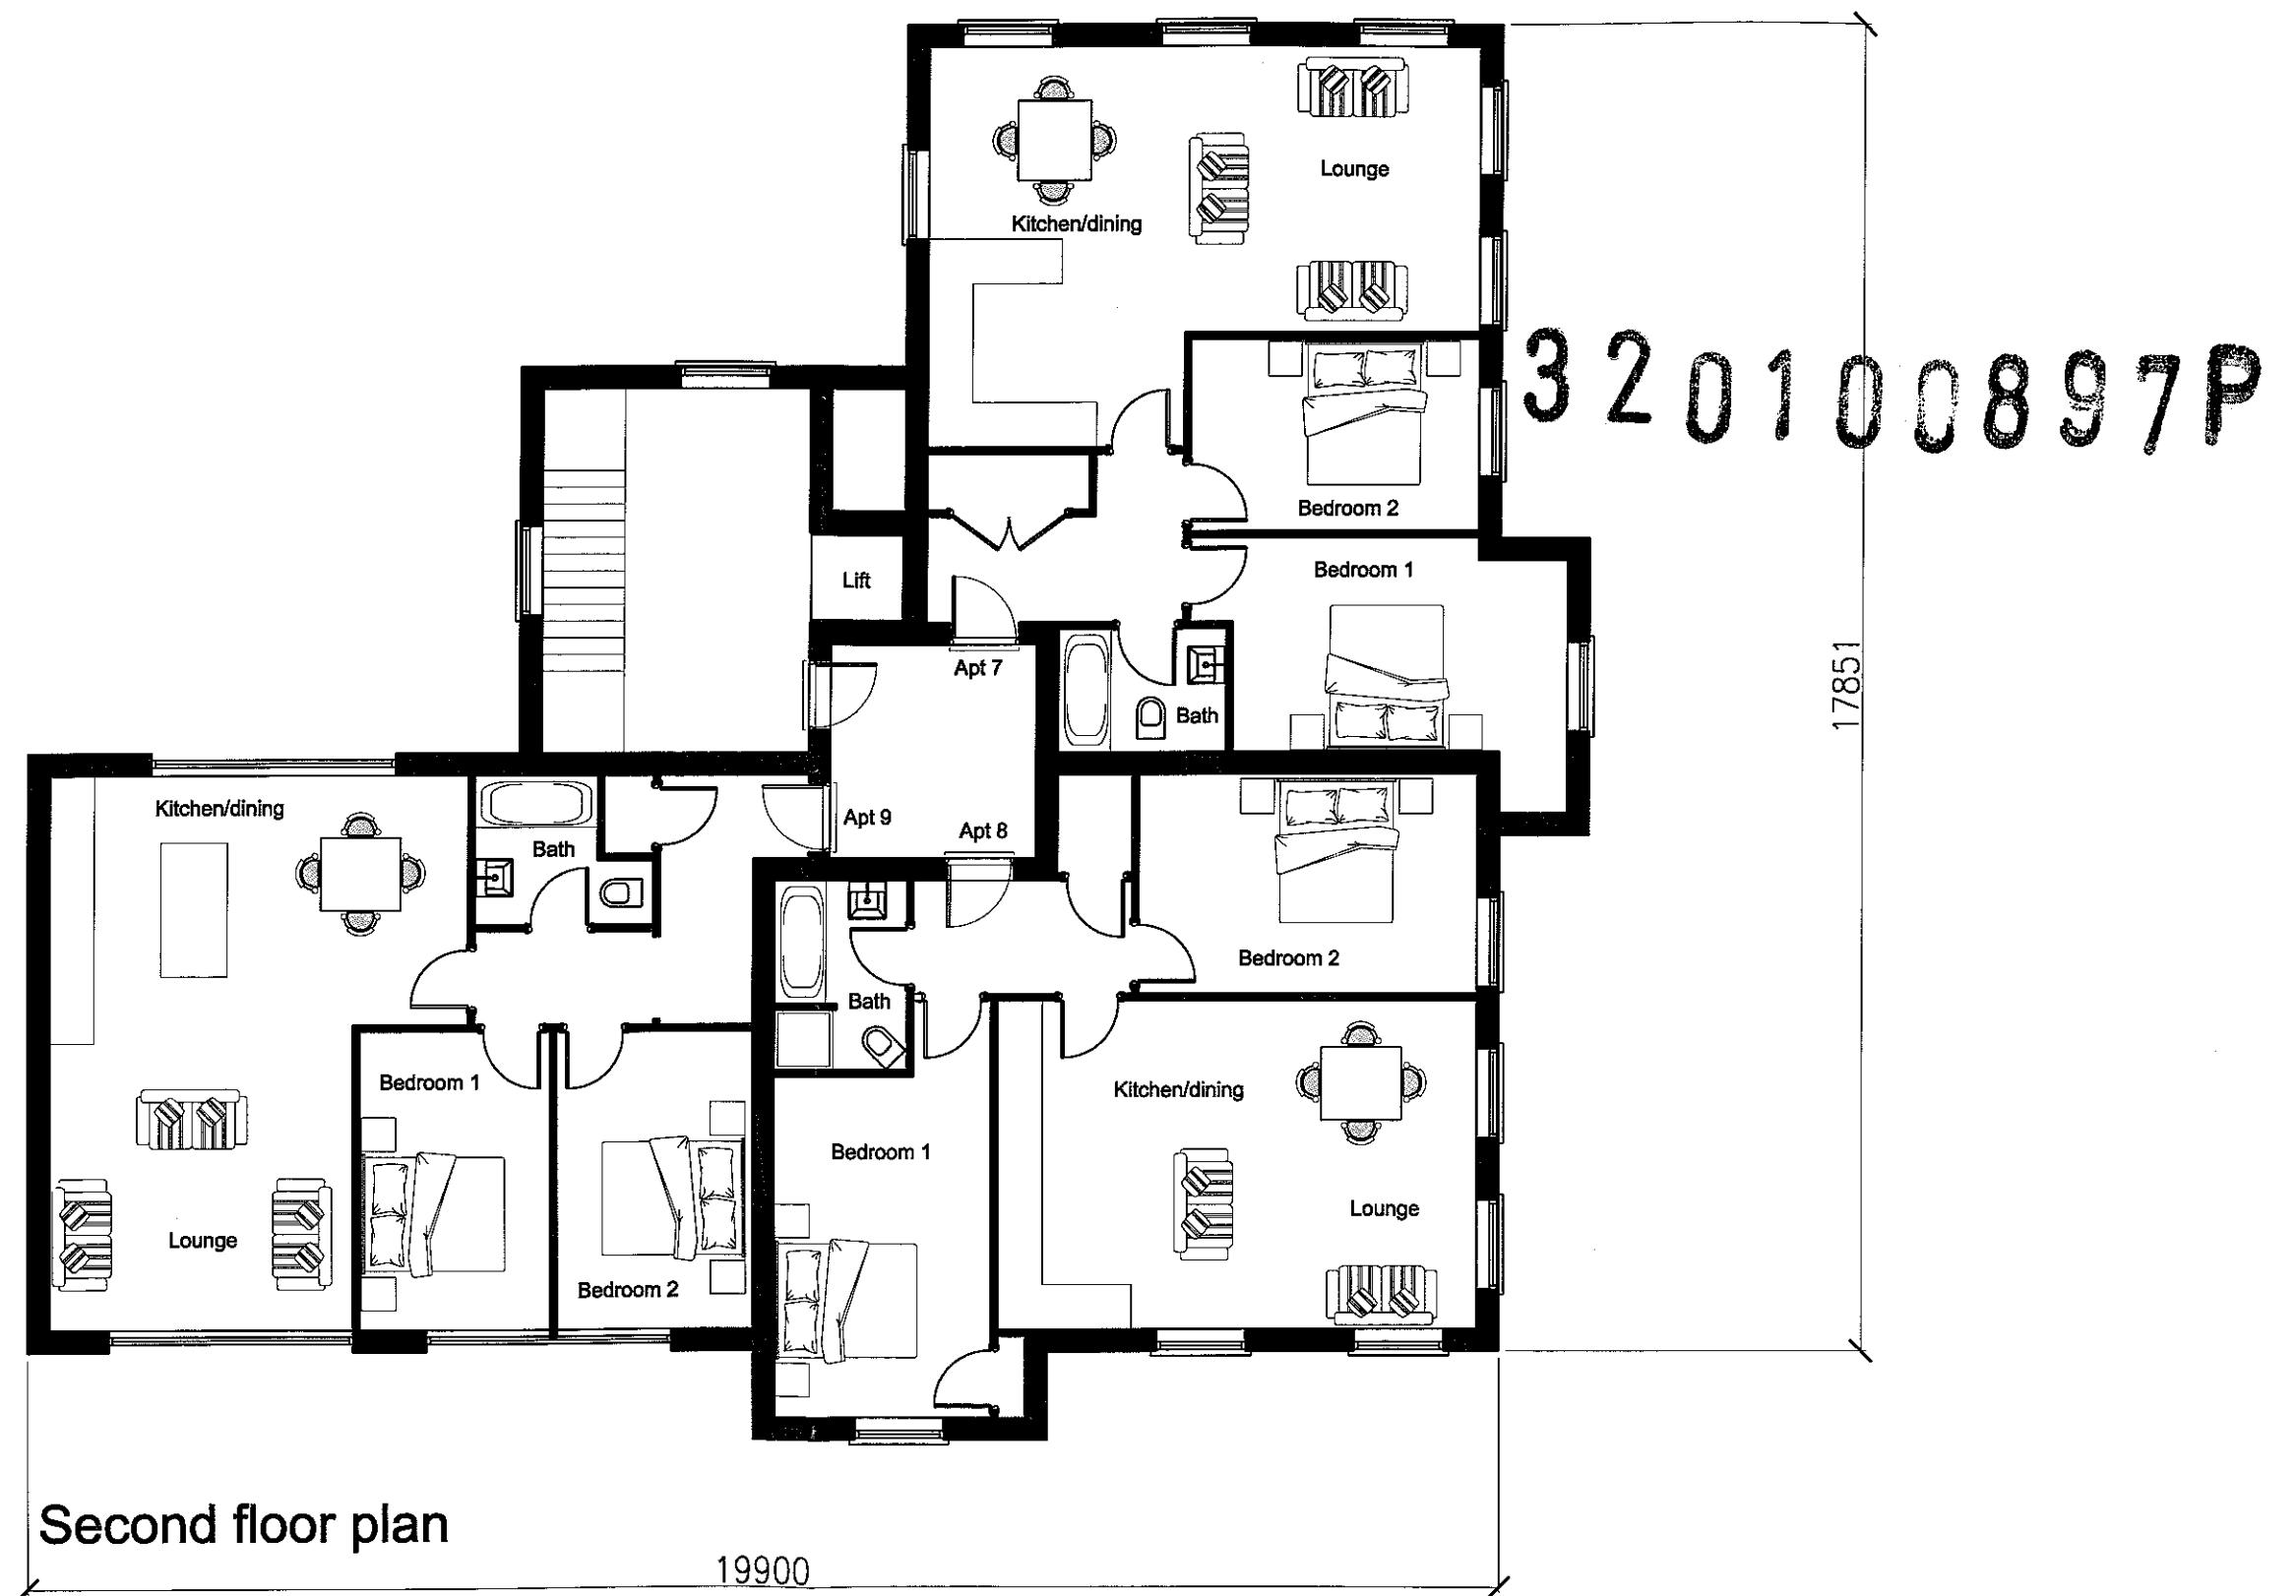

Regeneration of existing mill site off woone lane , Clitheroe
Erection of 14 Dwellings - Proposed new mill building

Second floor plan


1:100

Oct 10

BD/PR/M/004

Beck Developments Ltd
Challenge House, Challenge Way, Greenbank Business Park,
BLACKBURN, Lancashire. BB1 5QB
telephone 01254 685787 fax 01254 685742
www.beckhomesdevelopments.co.uk



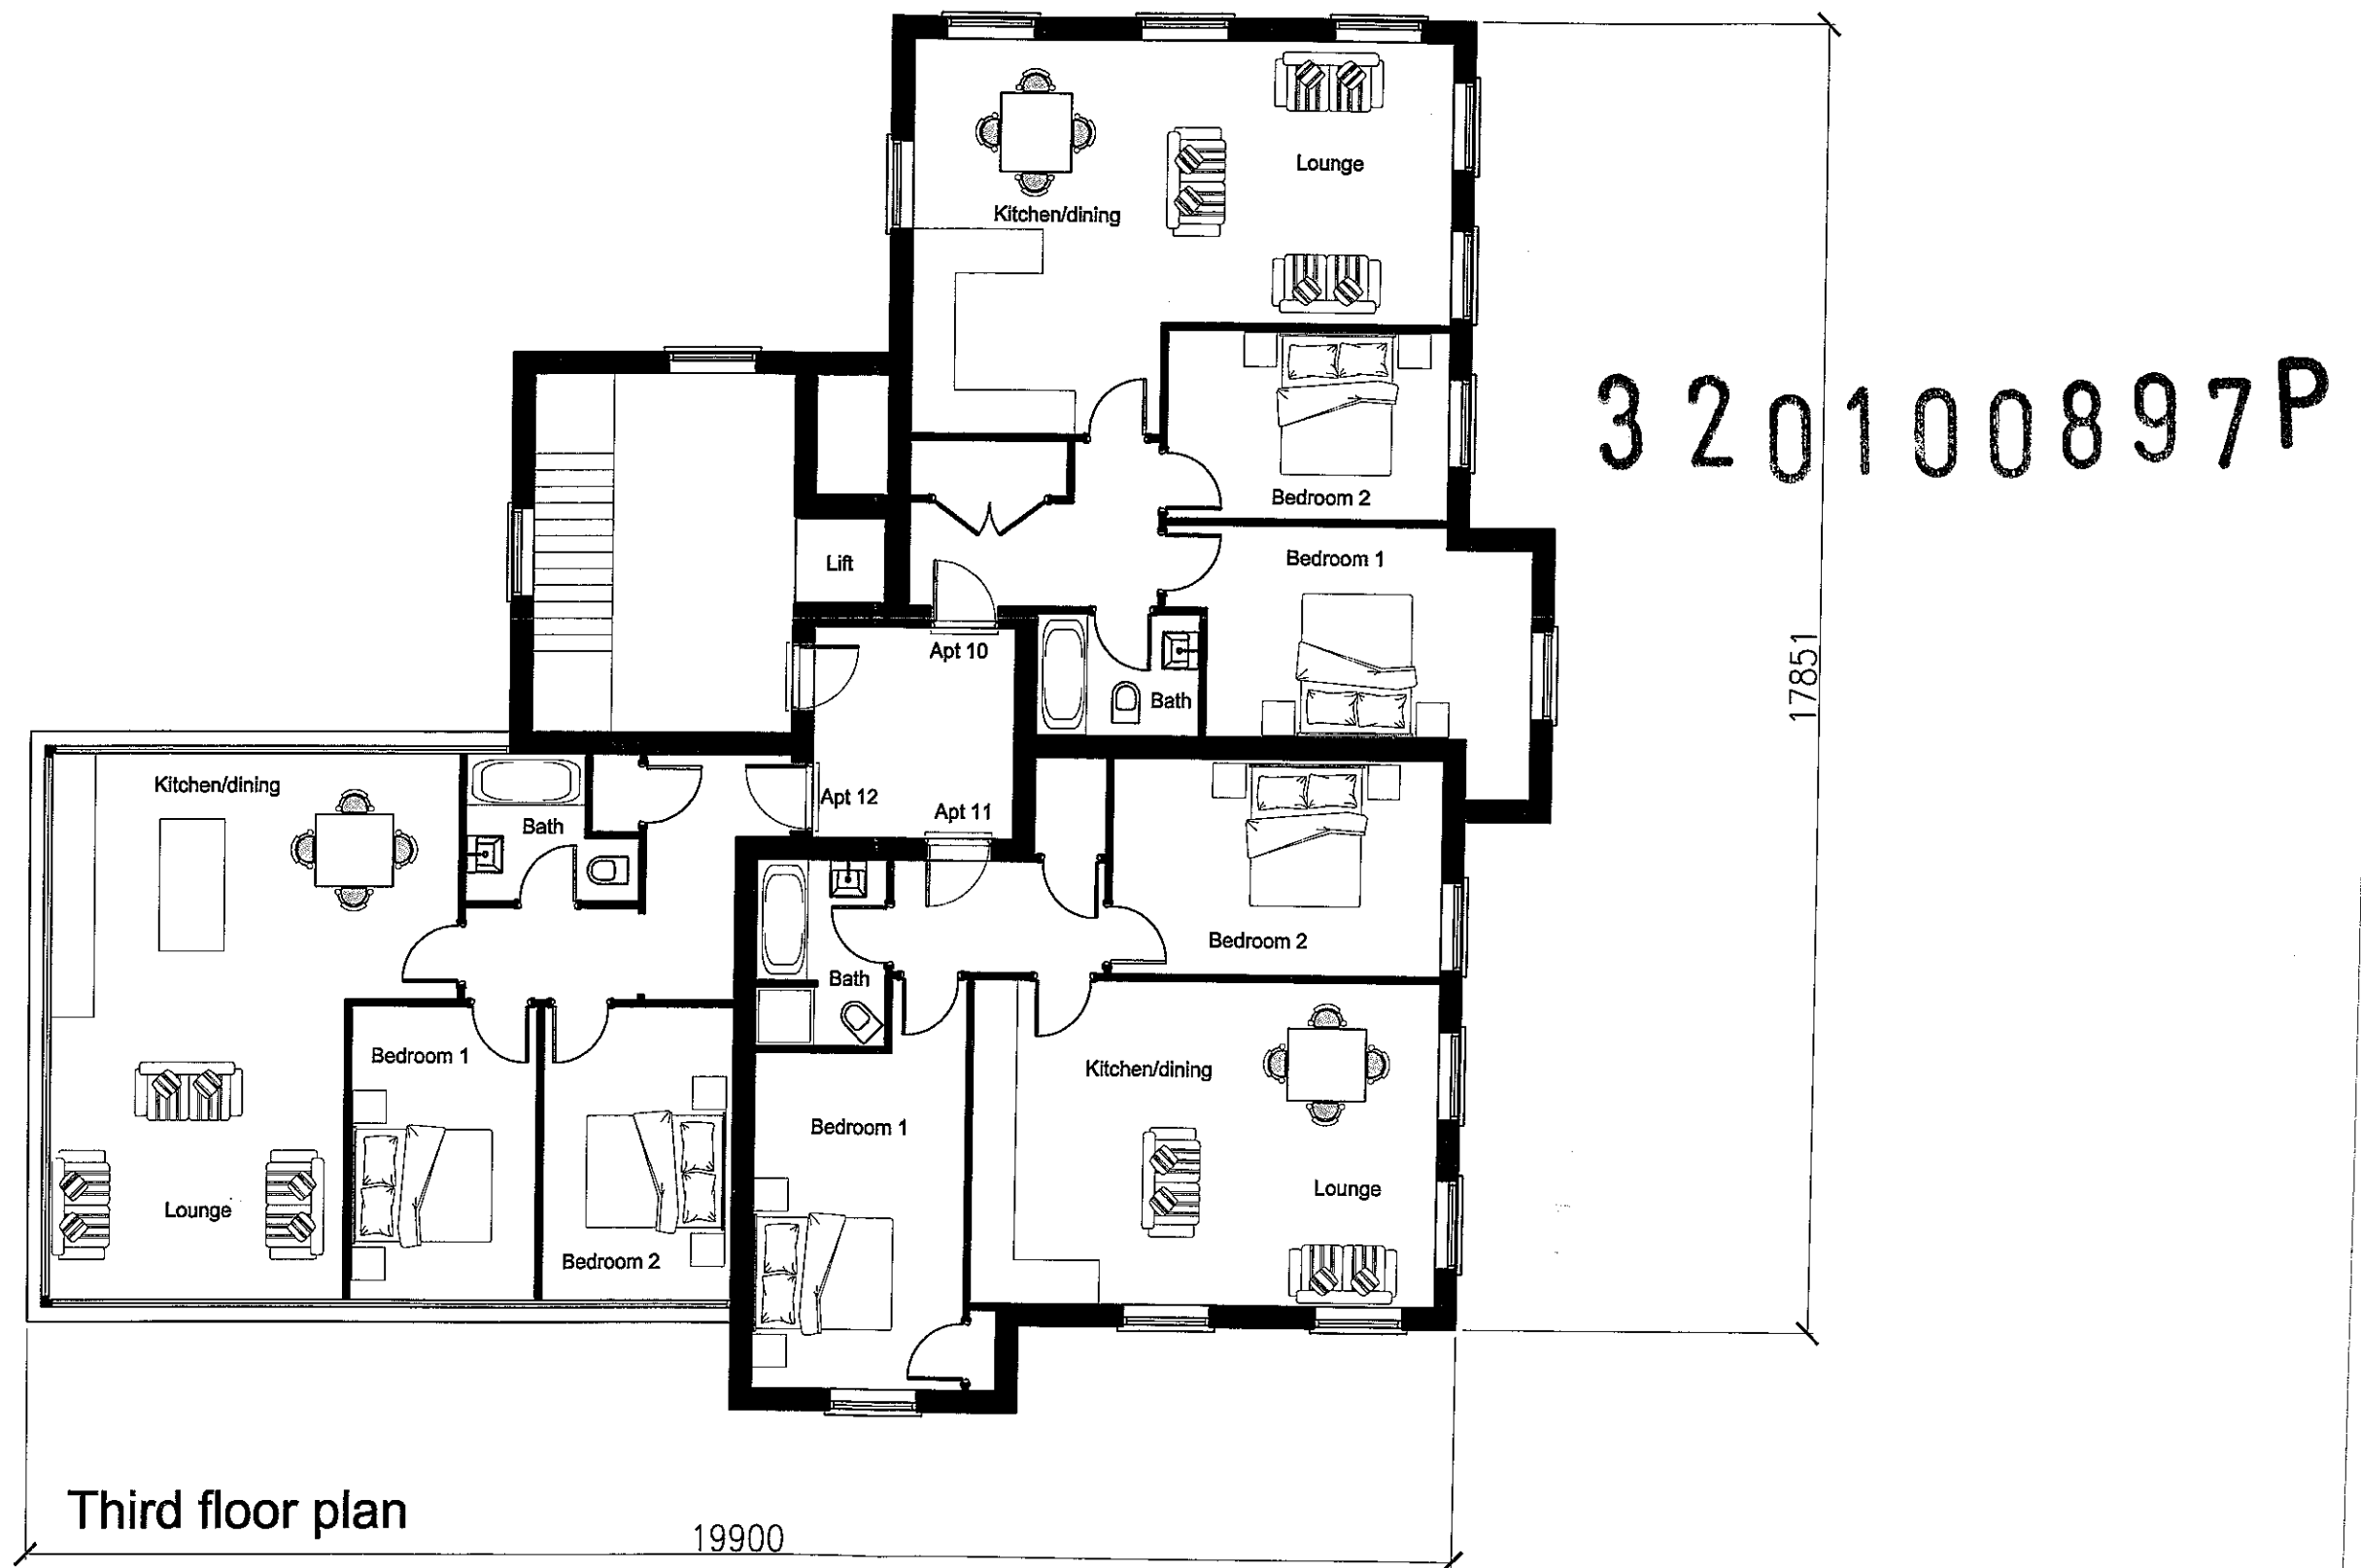

Regeneration of existing mill site off woone lane , Clitheroe
Erection of 14 Dwellings - Proposed new mill building

Third floor plan

1:100

Oct 10

BD/PR/M/005

Beck Developments Ltd
Challenge House, Challenge Way, Greenbank Business Park,
BLACKBURN, Lancashire. BB1 5QB
telephone 01254 685787 fax 01254 685742
www.beckhomesdevelopments.co.uk



beck
developments

Regeneration of existing mill site off woone lane , Clitheroe
Erection of 14 Dwellings - Proposed new mill building

Beck Developments Ltd
Challenge House, Challenge Way, Greenbank Business Park,
BLACKBURN, Lancashire. BB1 5QB
telephone 01254 685787 fax 01254 685742
www.beckhomesdevelopments.co.uk



Proposed front elevation-Southeast

1:100

Oct 10

BD/PR/M/006

320100897P



Regeneration of existing mill site off woone lane , Clitheroe
Erection of 14 Dwellings - Proposed new mill building

Beck Developments Ltd
Challenge House, Challenge Way, Greenbank Business Park,
BLACKBURN, Lancashire. BB1 5QB
telephone 01254 685787 fax 01254 685742
www.beckhomesdevelopments.co.uk



Proposed rear elevation-Northwest 1:100 Oct 10 BD/PR/M/008

3 2 0 1 0 0 8 9 7 P




Regeneration of existing mill site off woone lane , Clitheroe
Erection of 14 Dwellings - Proposed new mill building

Beck Developments Ltd
Challenge House, Challenge Way, Greenbank Business Park,
BLACKBURN, Lancashire. BB1 5QB
telephone 01254 685787 fax 01254 685742
www.beckhomesdevelopments.co.uk



Proposed side elevation-Northeast	1:100	Oct 10	BD/PR/M/007
-----------------------------------	-------	--------	-------------

3 20100897P

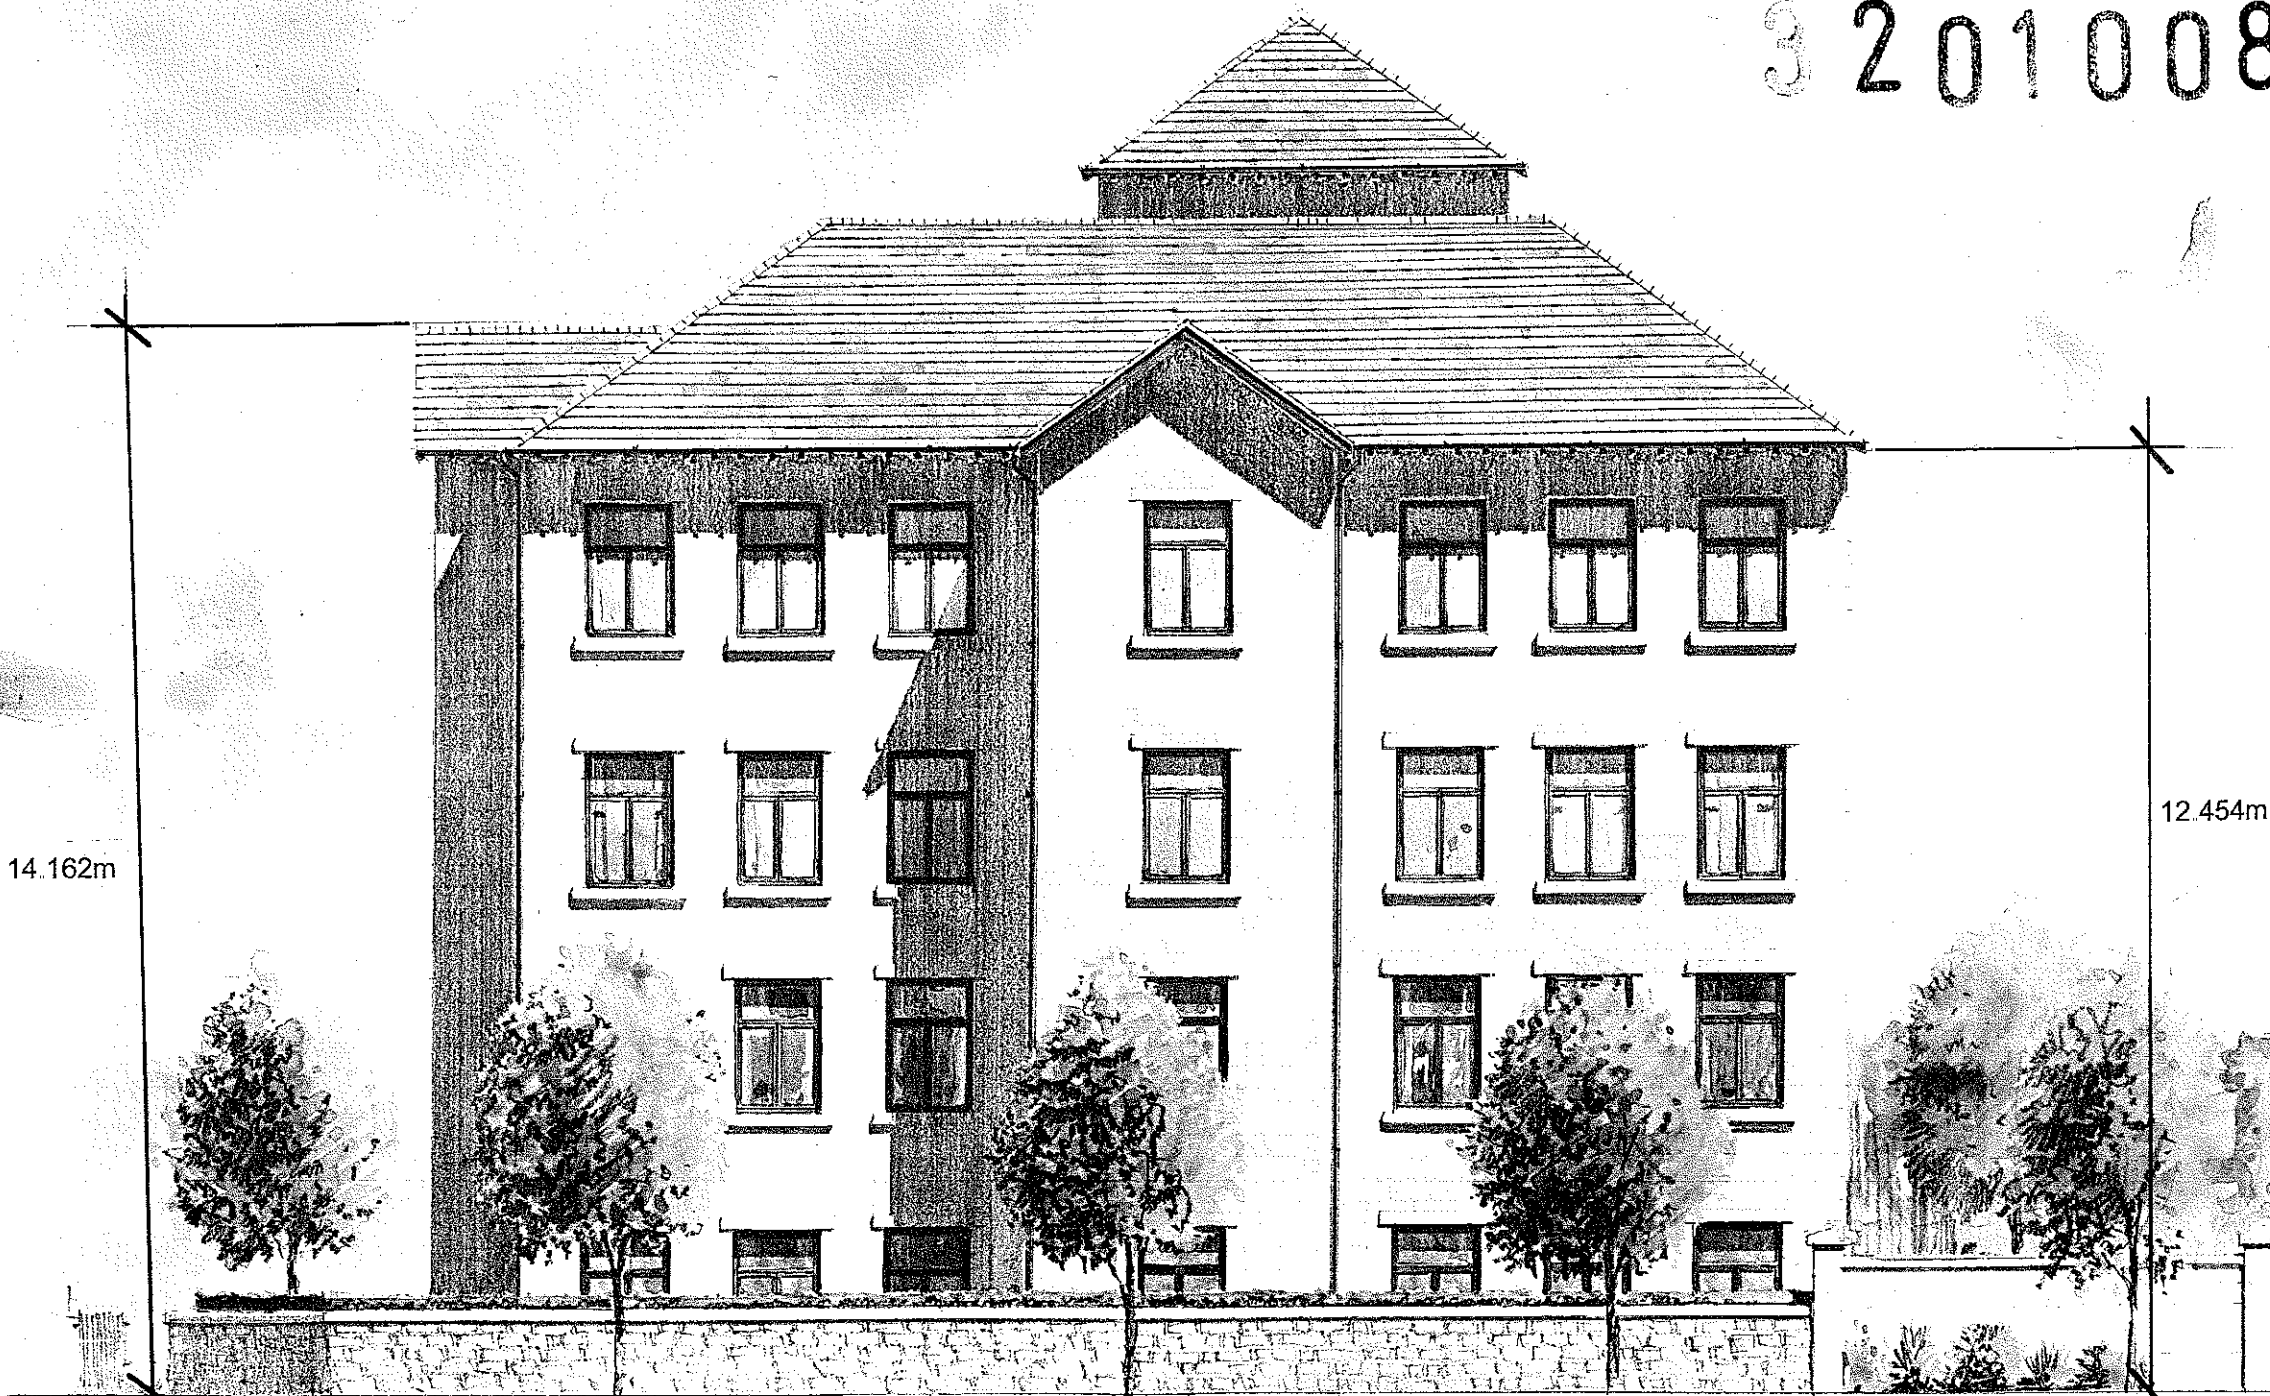

Regeneration of existing mill site off woone lane , Clitheroe
Erection of 14 Dwellings - Proposed new mill building

Beck Developments Ltd
Challenge House, Challenge Way, Greenbank Business Park,
BLACKBURN, Lancashire. BB1 5QB
telephone 01254 685787 fax 01254 685742
www.beckhomesdevelopments.co.uk



Proposed side elevation-Southwest

1:100

Oct 10

BD/PR/M/009

320100897P

