

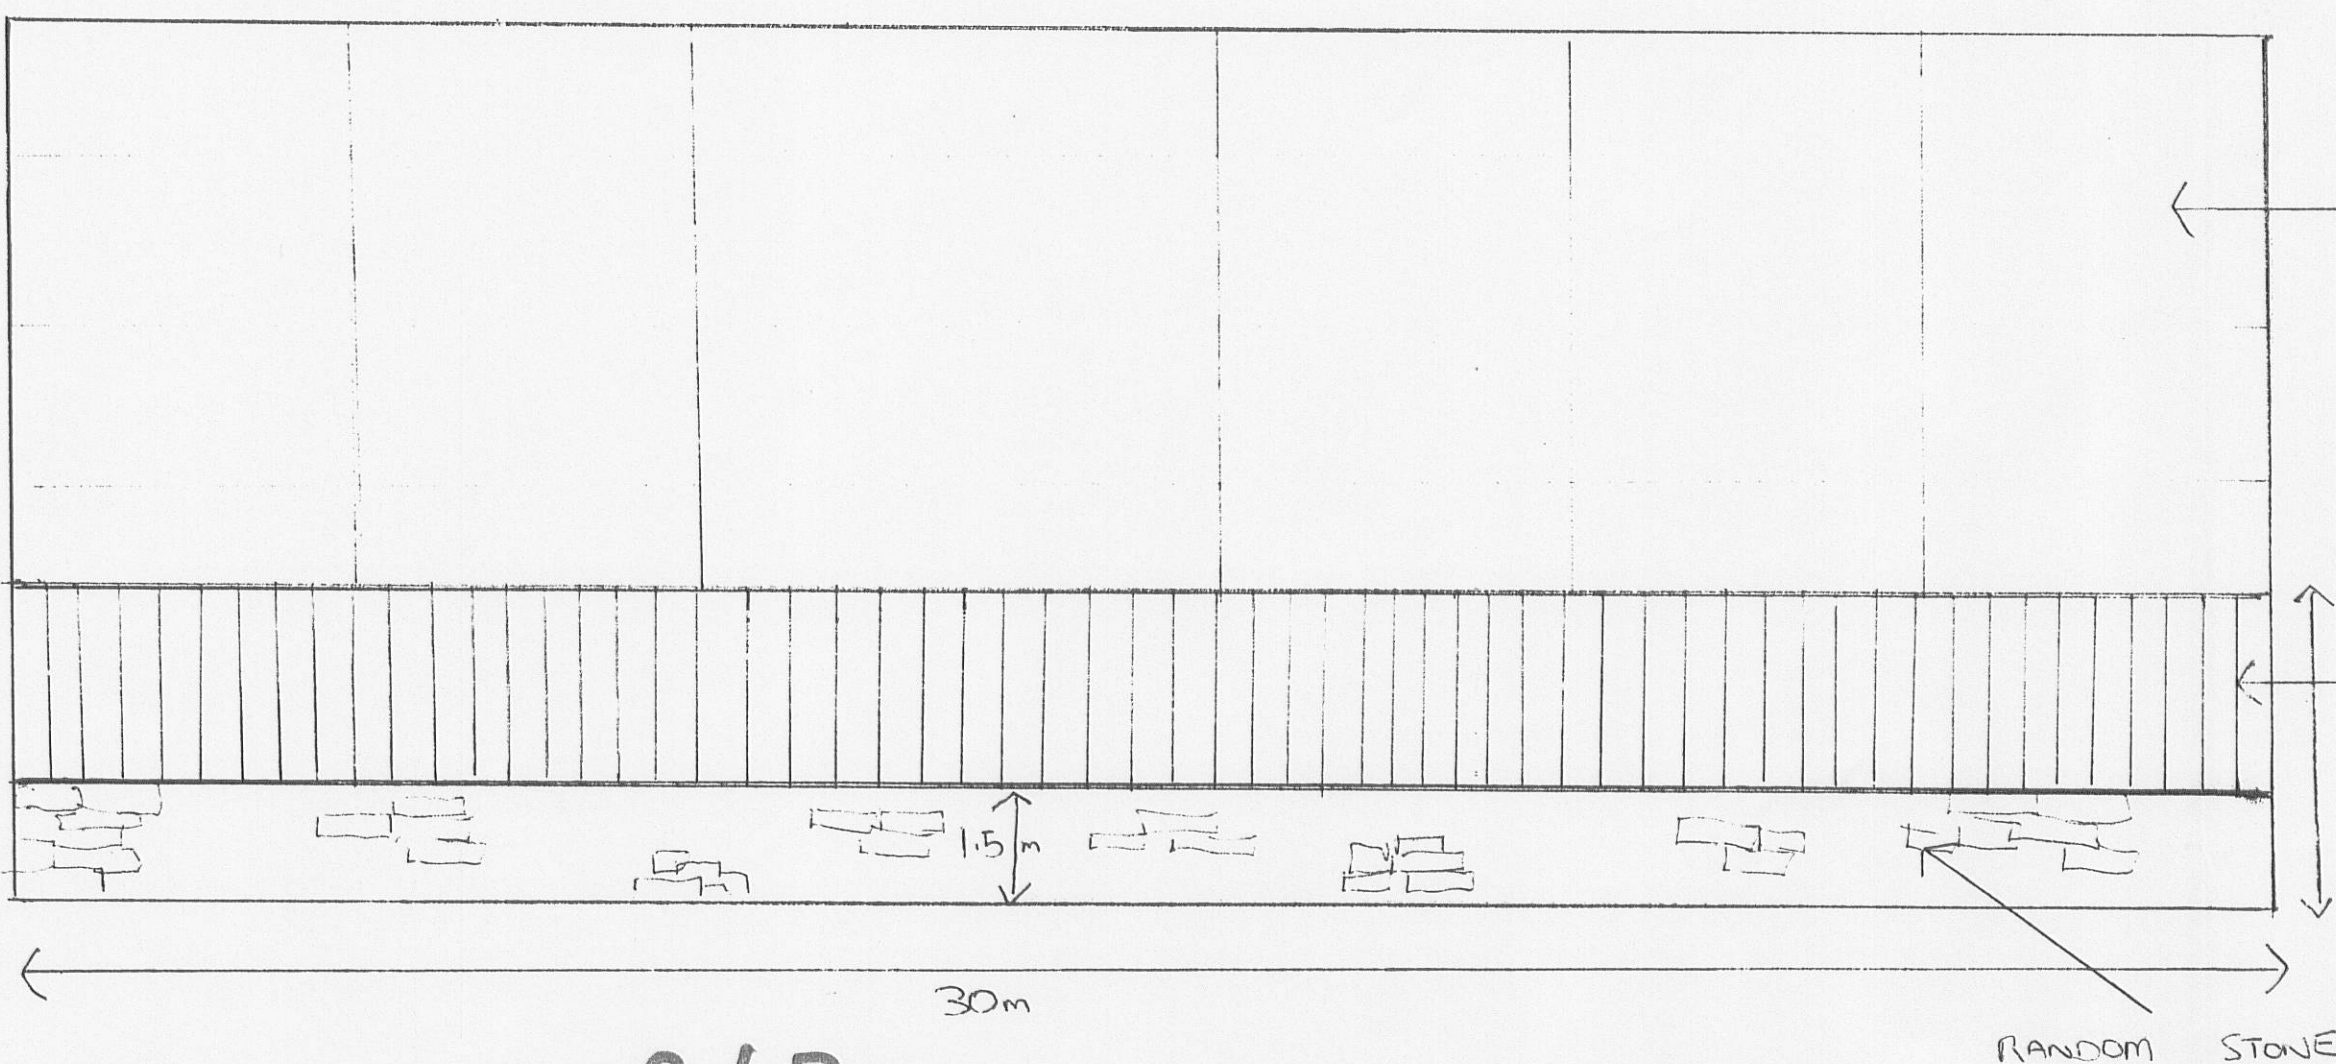
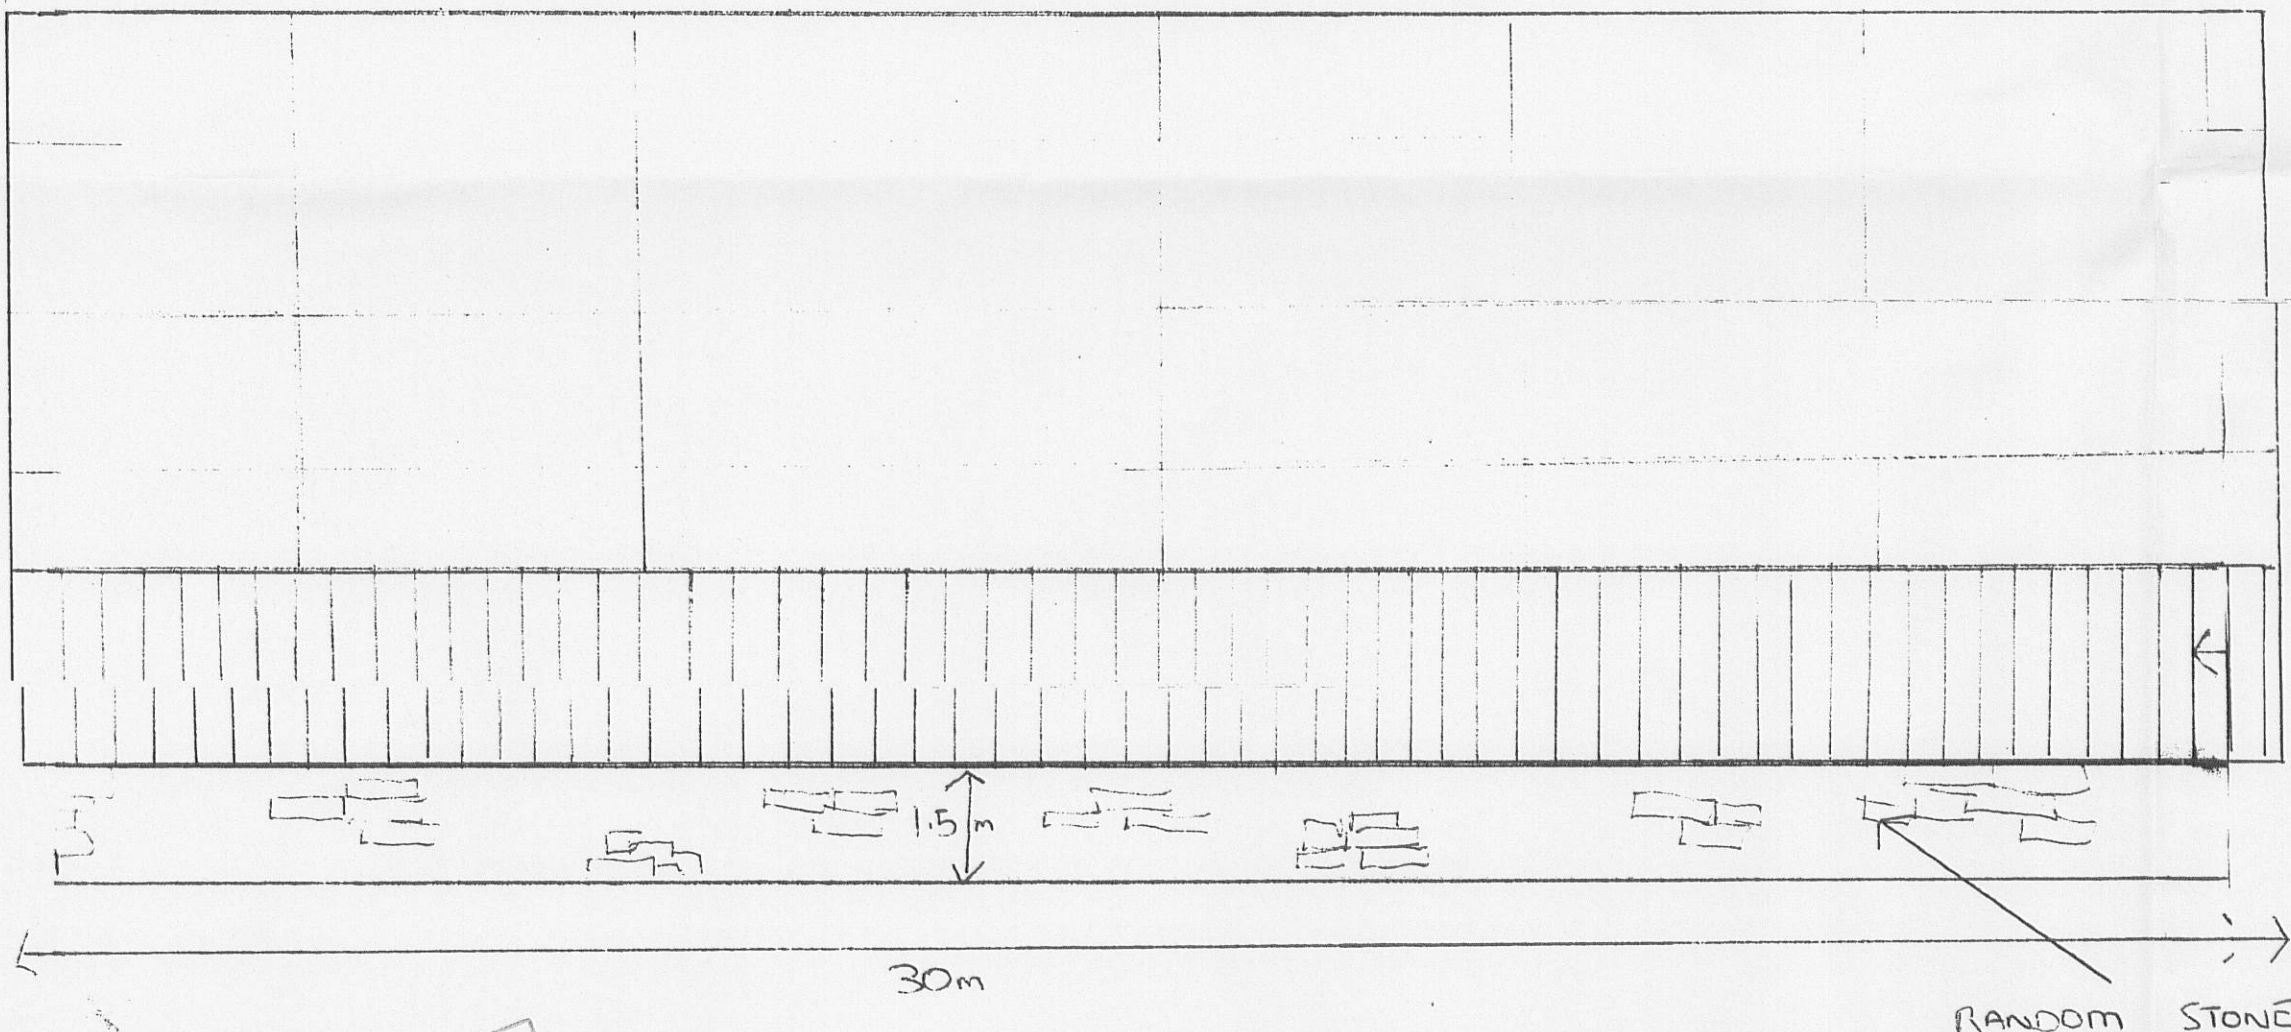


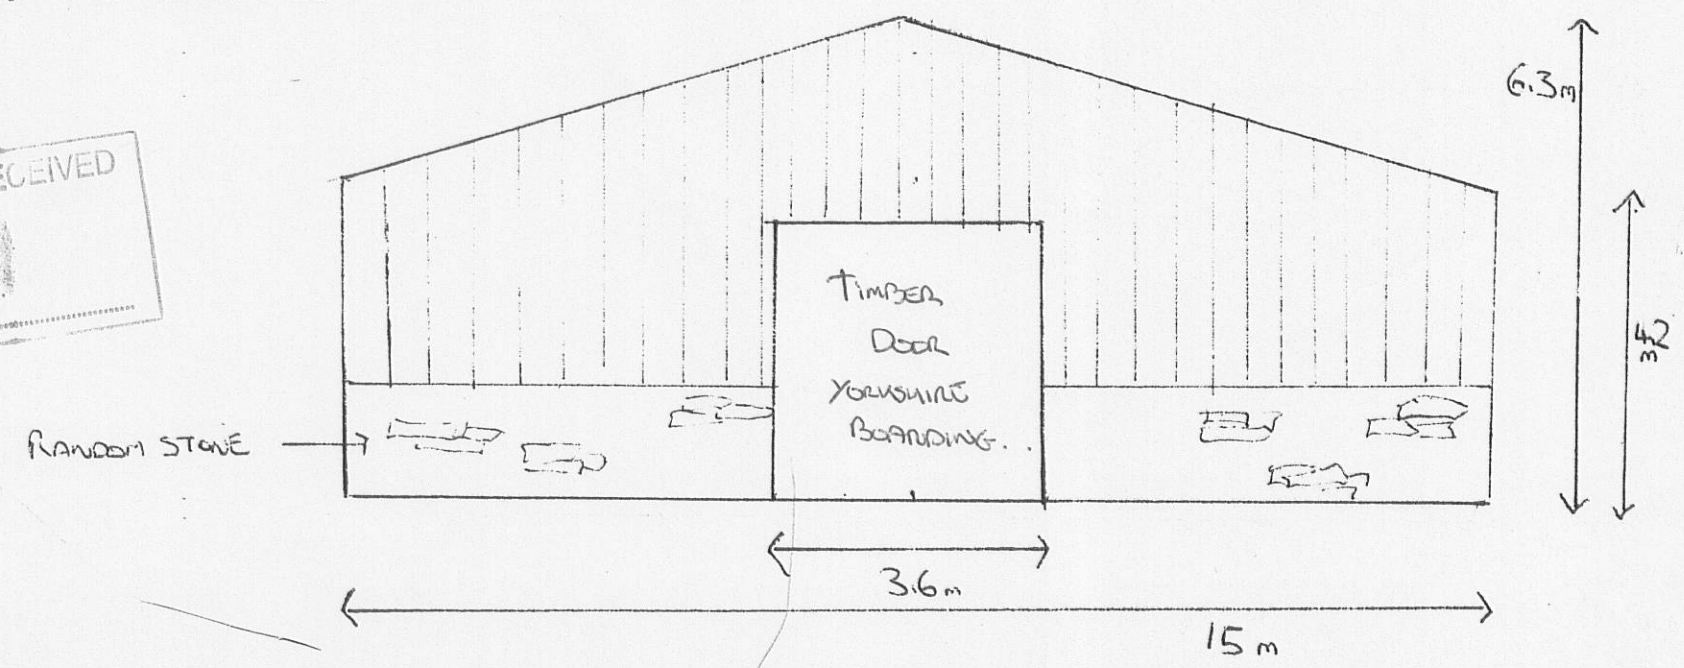

320100924P

AMENDED PLANS RECEIVED
DATE 13/12/10

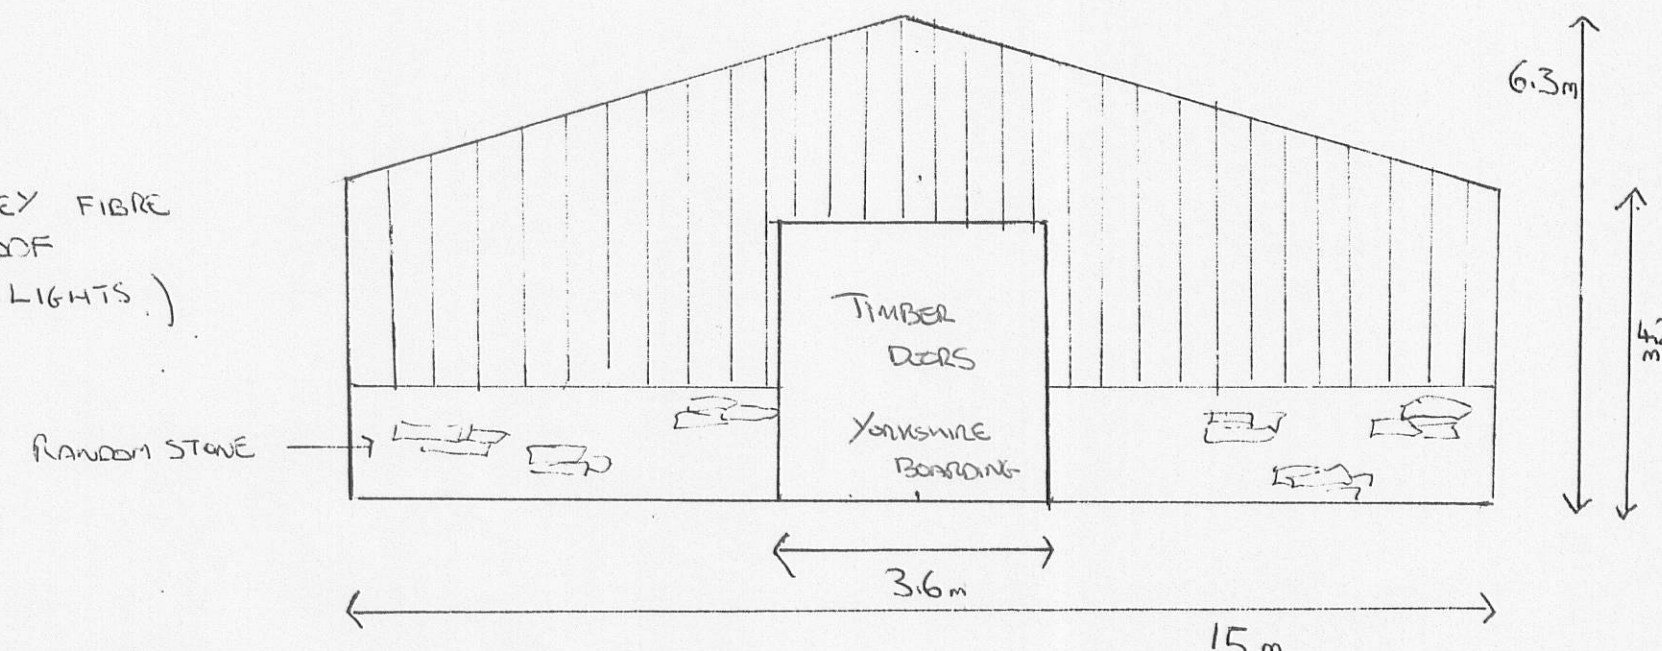

AMENDED PLANS RECEIVED
DATE 13/12/10

320100924P

AMENDED PLANS RECEIVED
DATE 13/12/10

FELL VIEW BARN
BAYGATE
BOLTON BY BOWLAND
CLITHEROE
BB7 4PD
SCALE 1:100

