
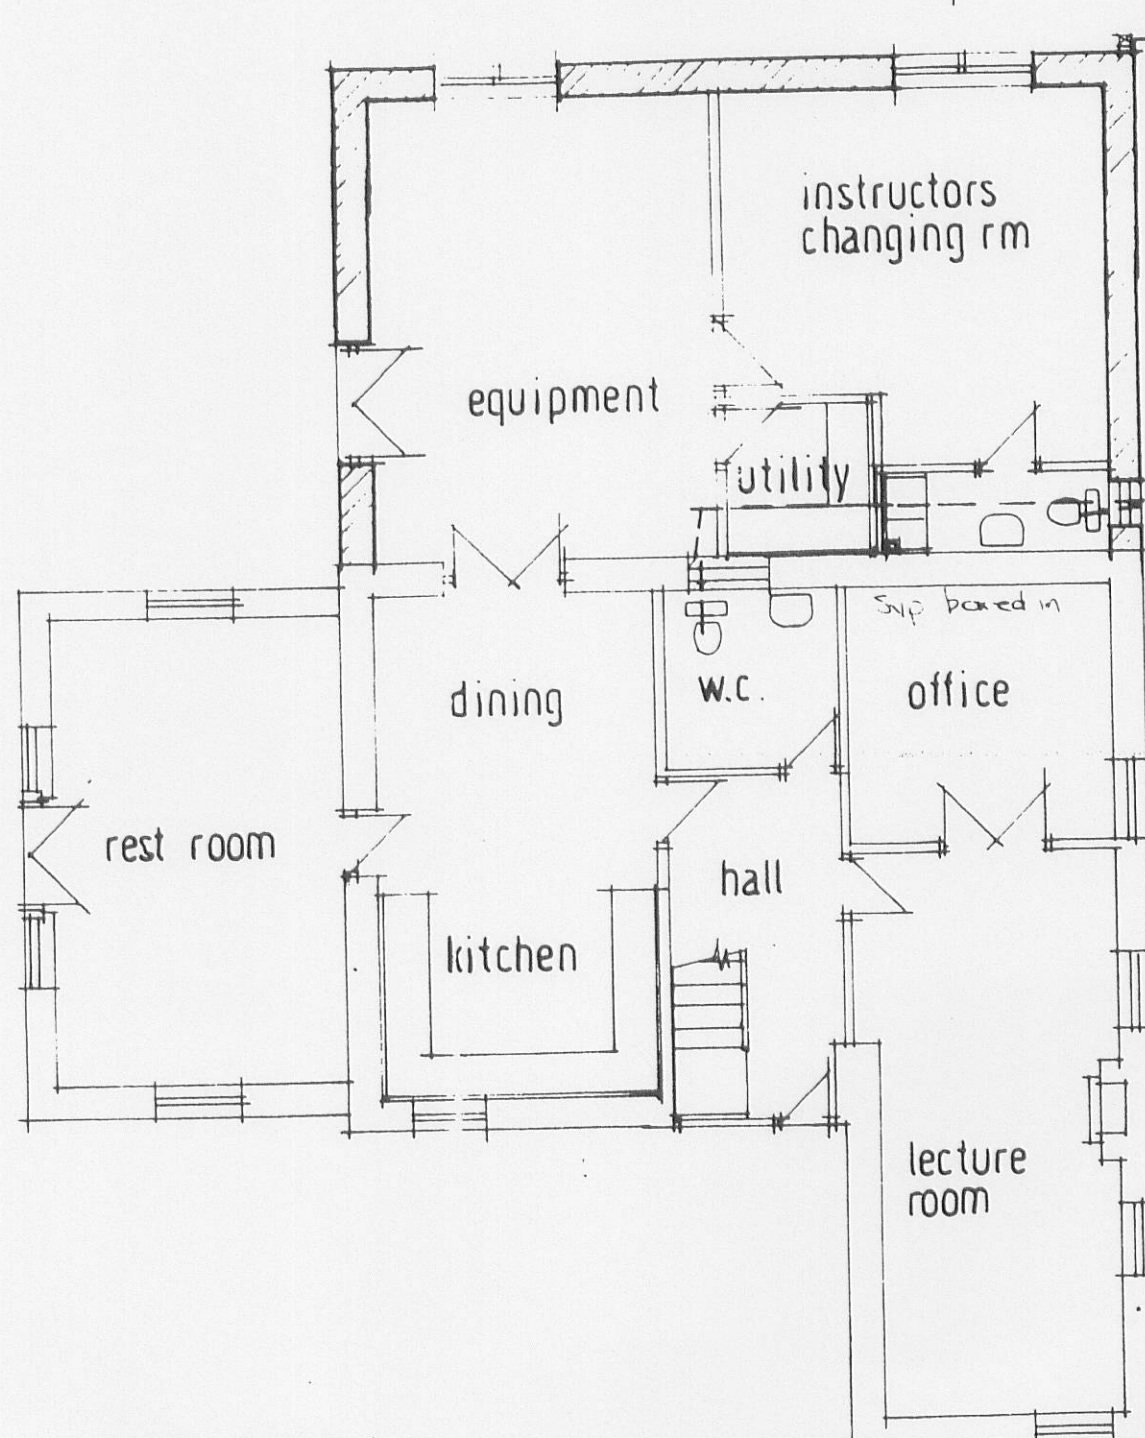
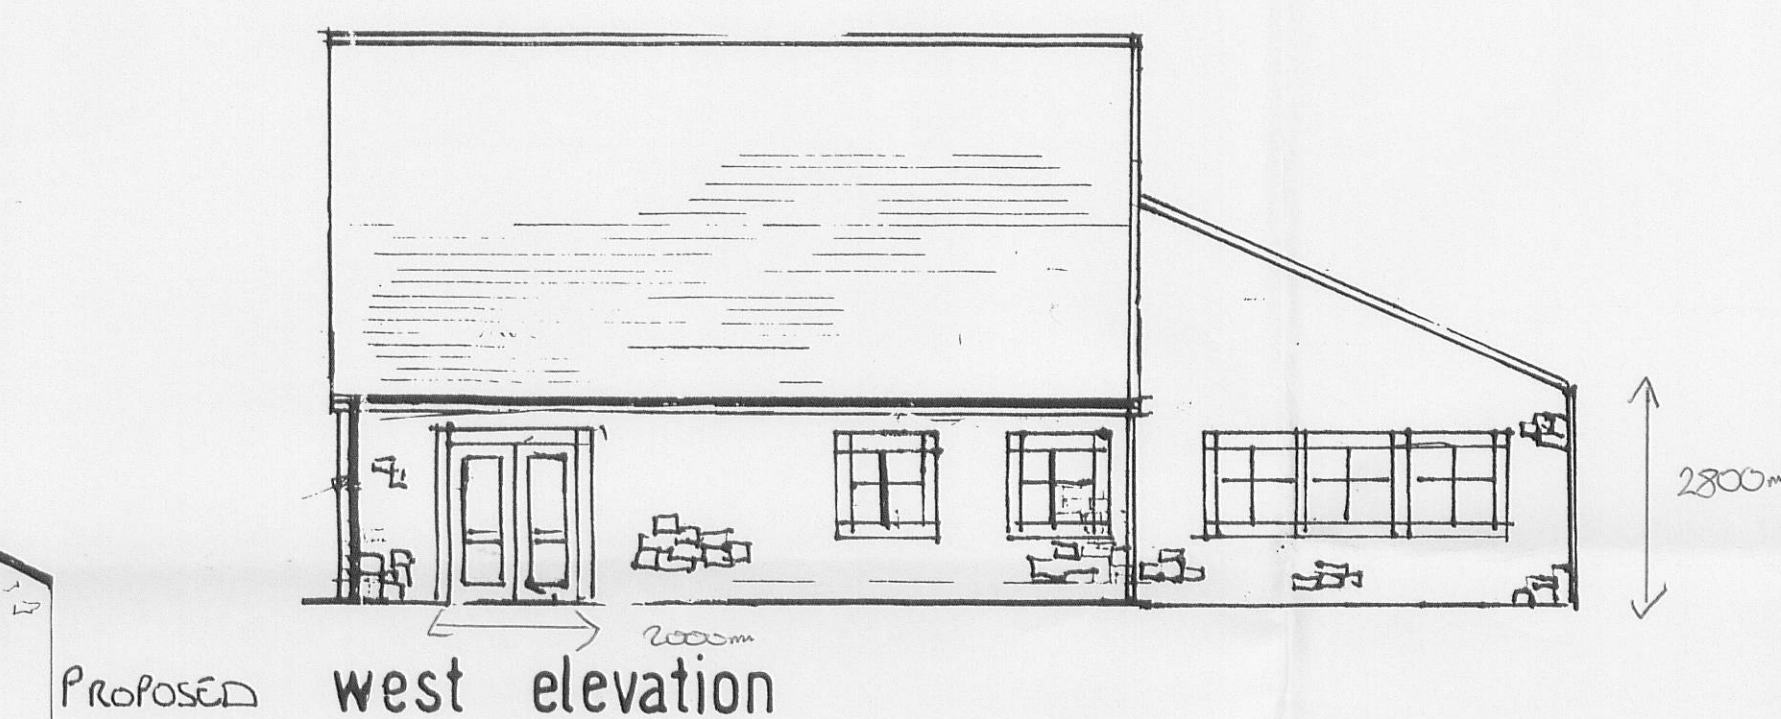
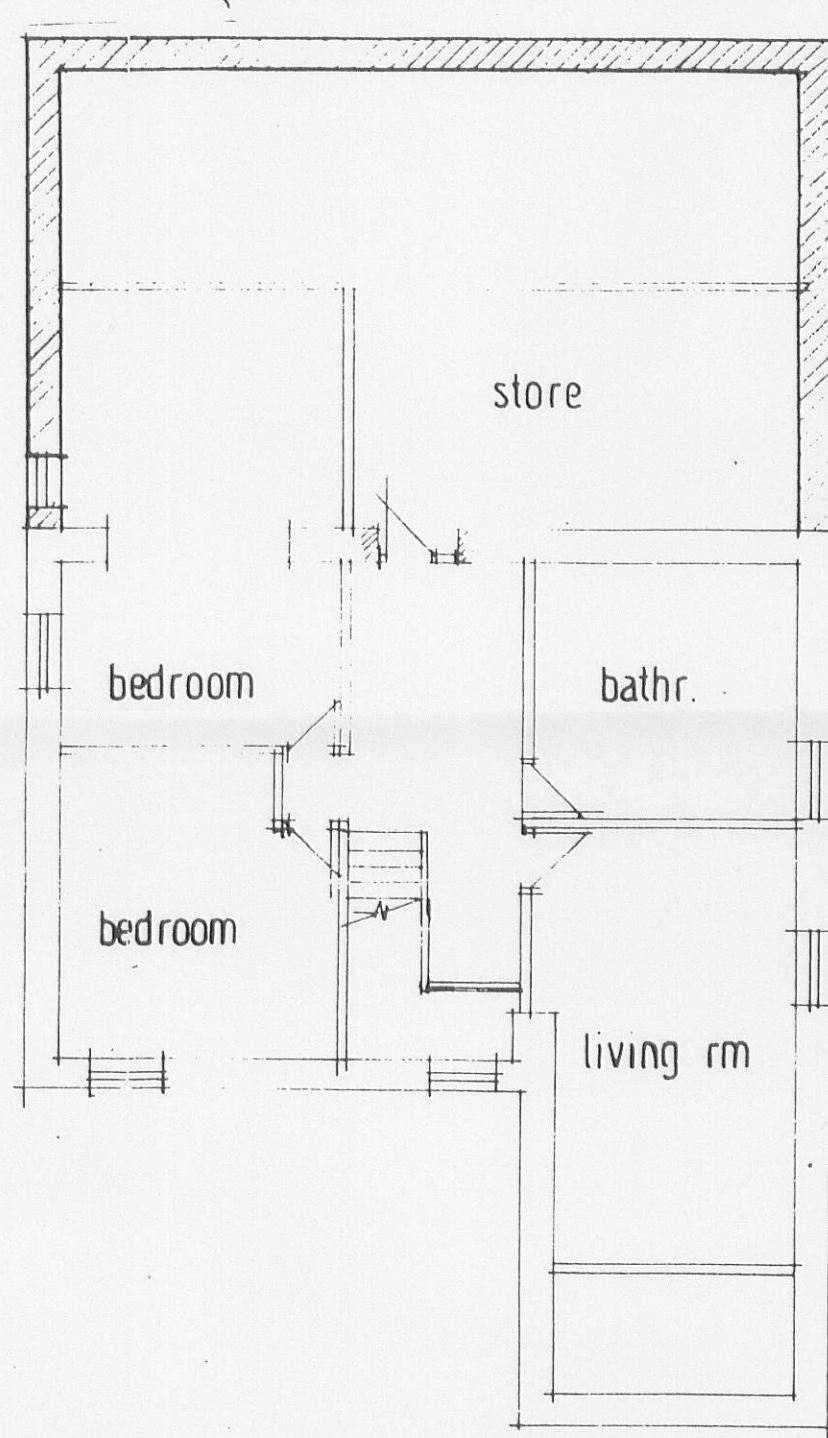
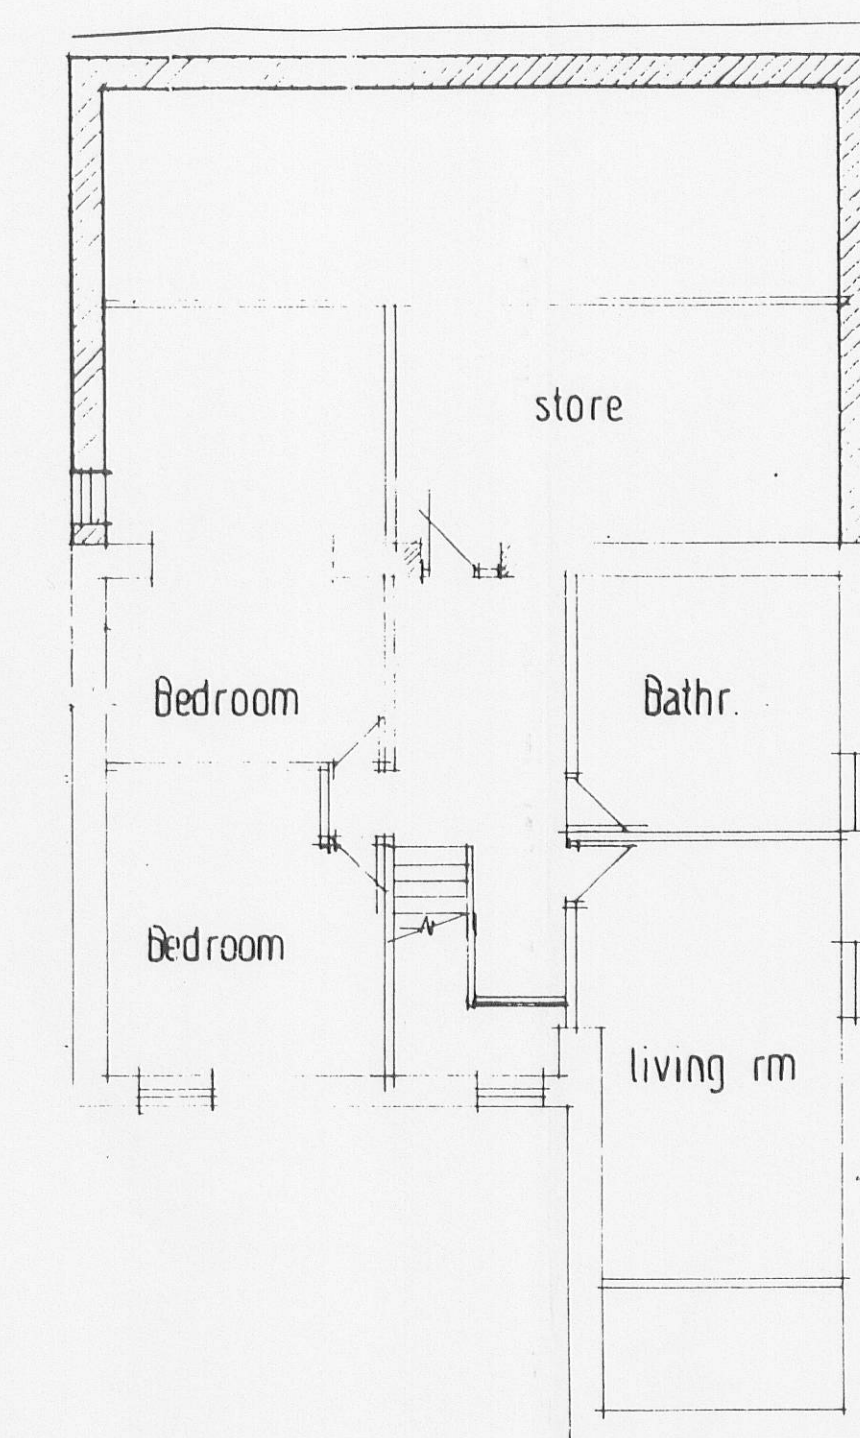


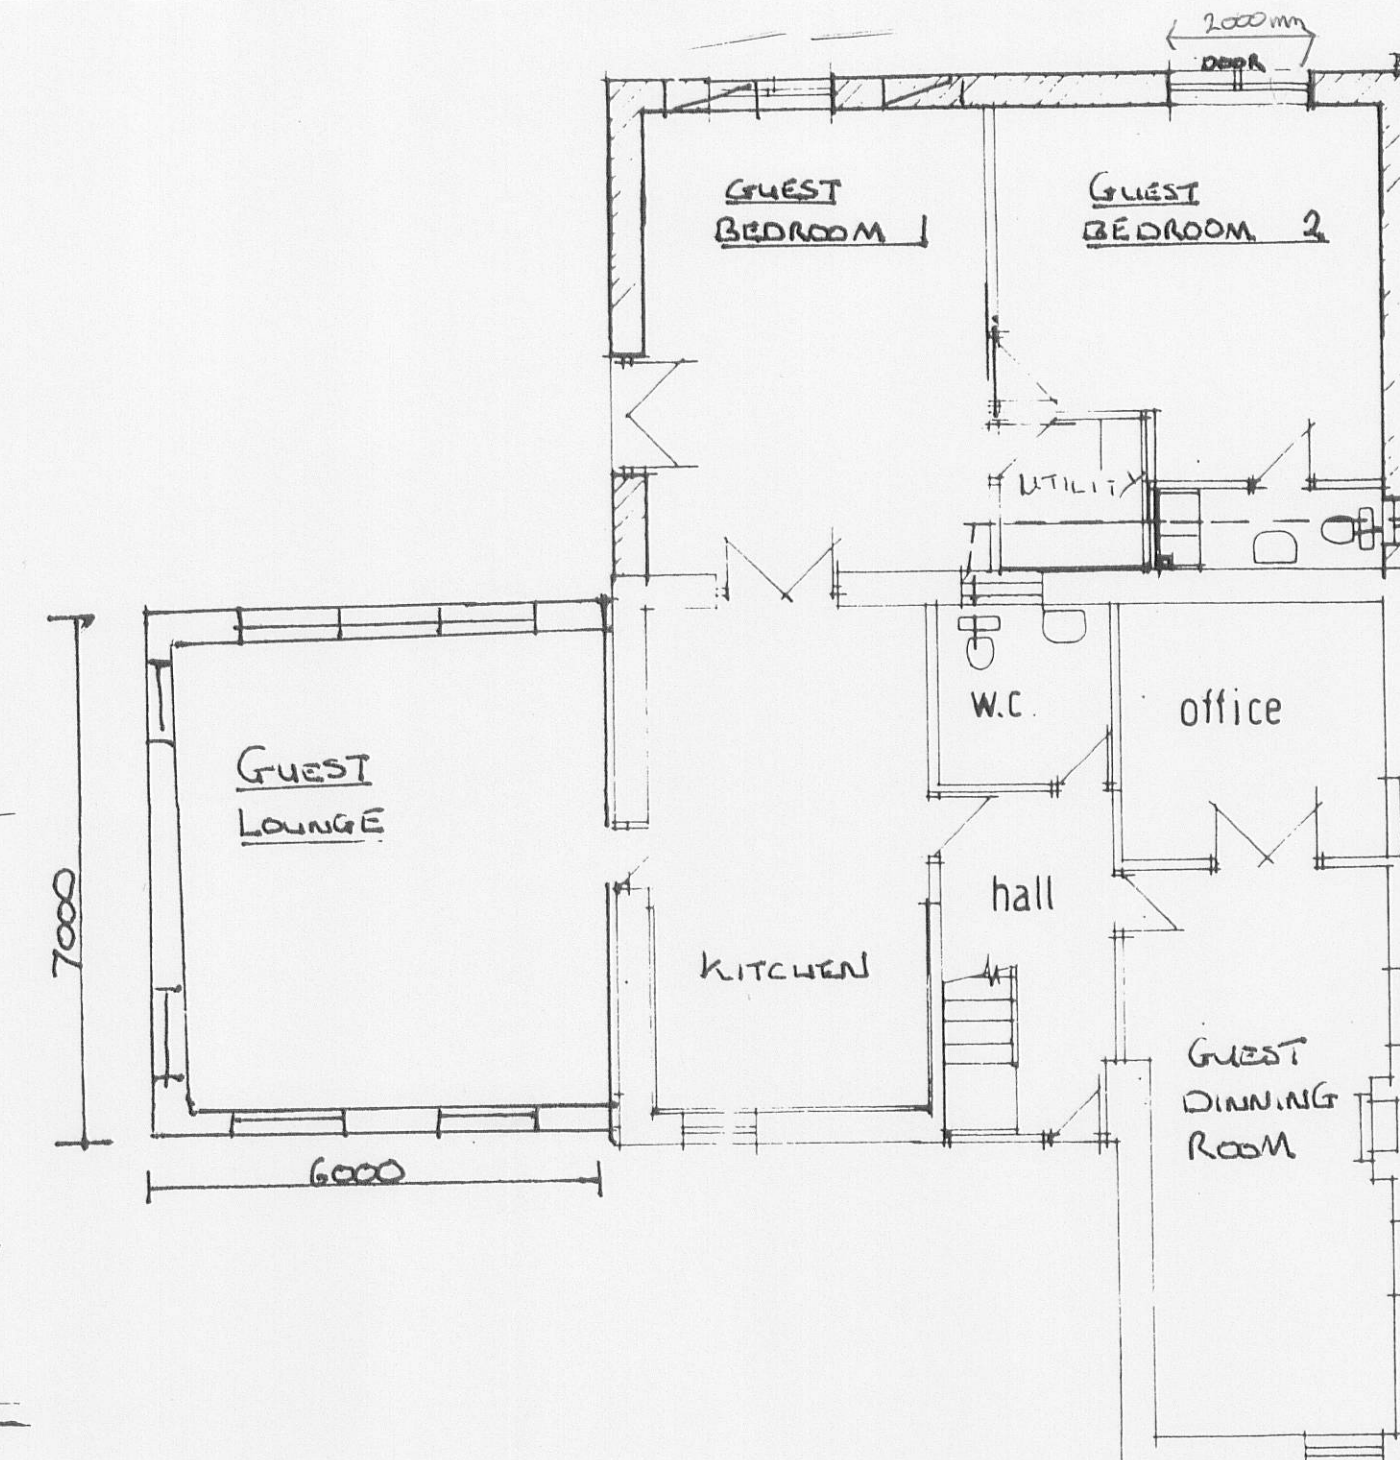


32 0100925P

Roof: Extend existing stone slate roof
 Walls: Second hand stone to match existing with stone cills heads & jambs
 Windows: Windows and doors to match existing

SCALE: 1:100

PROPOSED EXTENSION / ALTERATIONS
 FELL VIEW BARN
 BAYGATE
 BOLTON BY BOWLAND

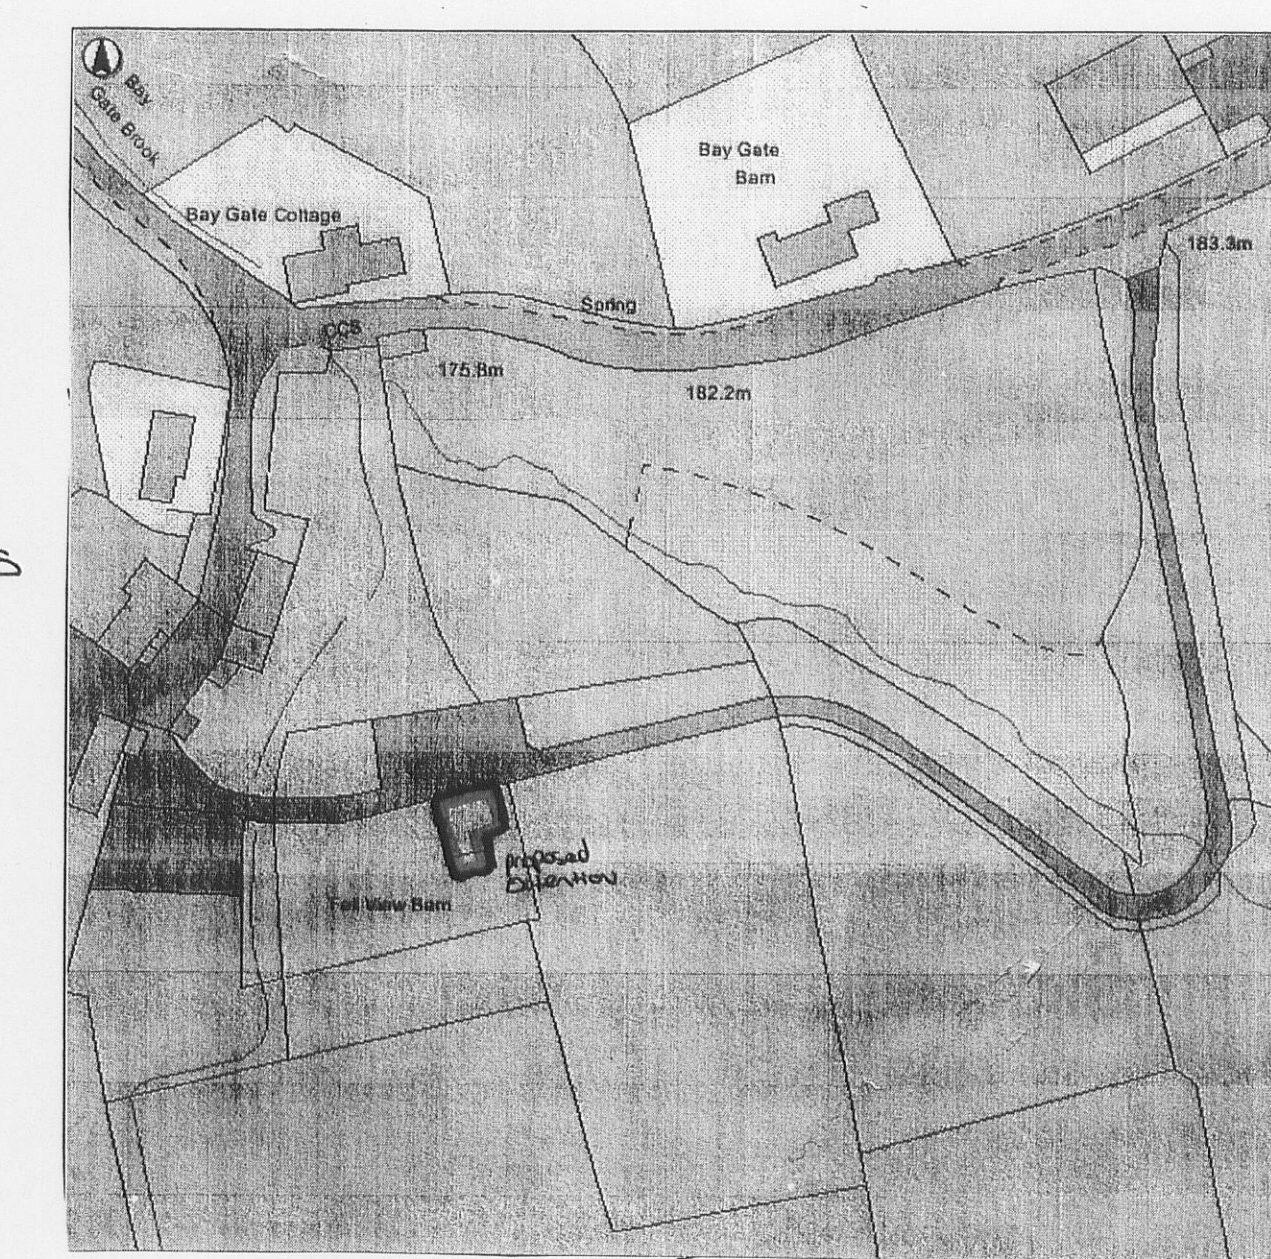

location plan 1:1250

