
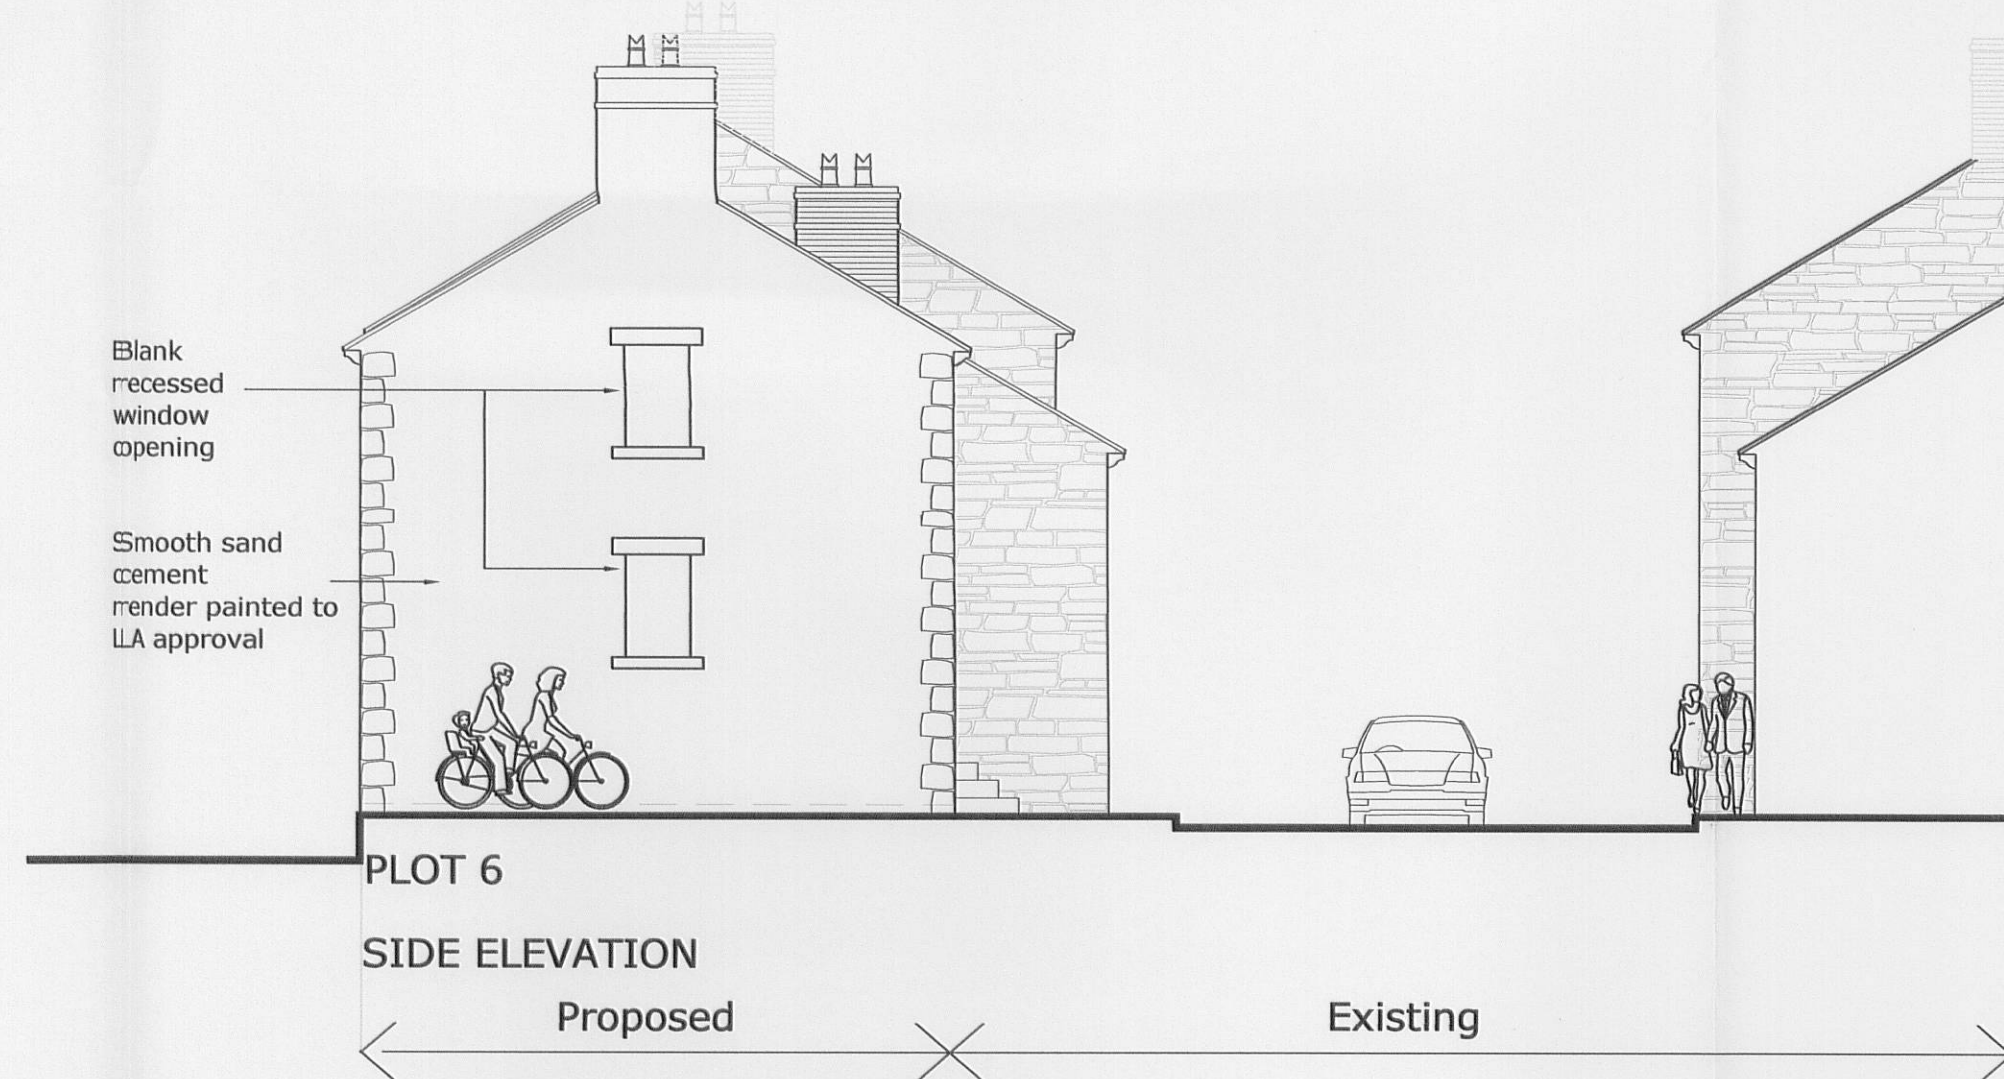


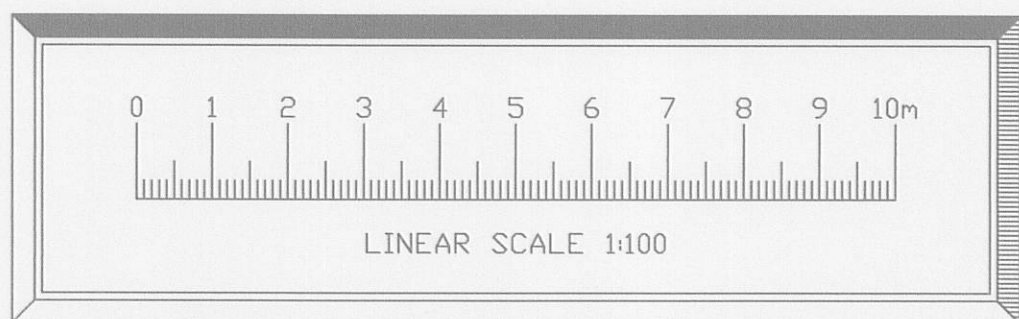

320100934P

C	Bunkhouse conversion removed from scheme	lp	07.10.10
B	Revised in accordance with layout	lp	22.06.10
A	Plot 7 and 8 revised to allow access to the neighbouring garage	lp	19.05.09

Rev	Details	Alt.	Date/Chk
-----	---------	------	----------

CLIENT
THWAITES BREWERY

PROJECT
PROPOSED HOUSING DEVELOPMENT
BLACK BULL PUBLIC HOUSE, CHURCH
STREET, RIBCHESTER

DRAWING
PROPOSED ELEVATIONS
PLOTS 6 - 7

DRAWING NUMBER	REVISION	SCALE	DATE
08/1120-03	C	1:100	NOV 08