





EXSISTING EAST ELEVATION (1:100)

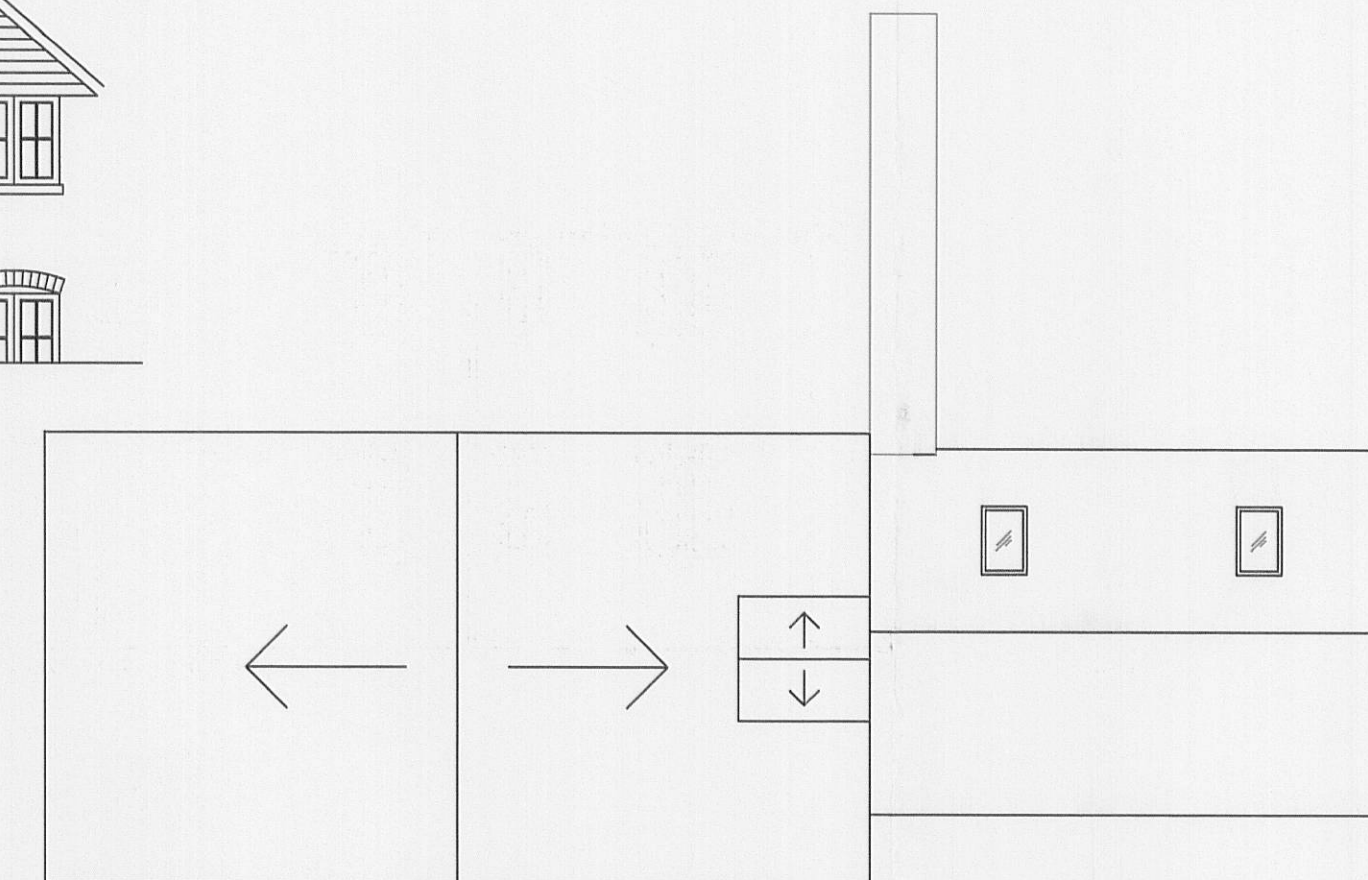


PROPOSED EAST ELEVATION (1:100)




PROPOSED ROOF PLAN(1:100)

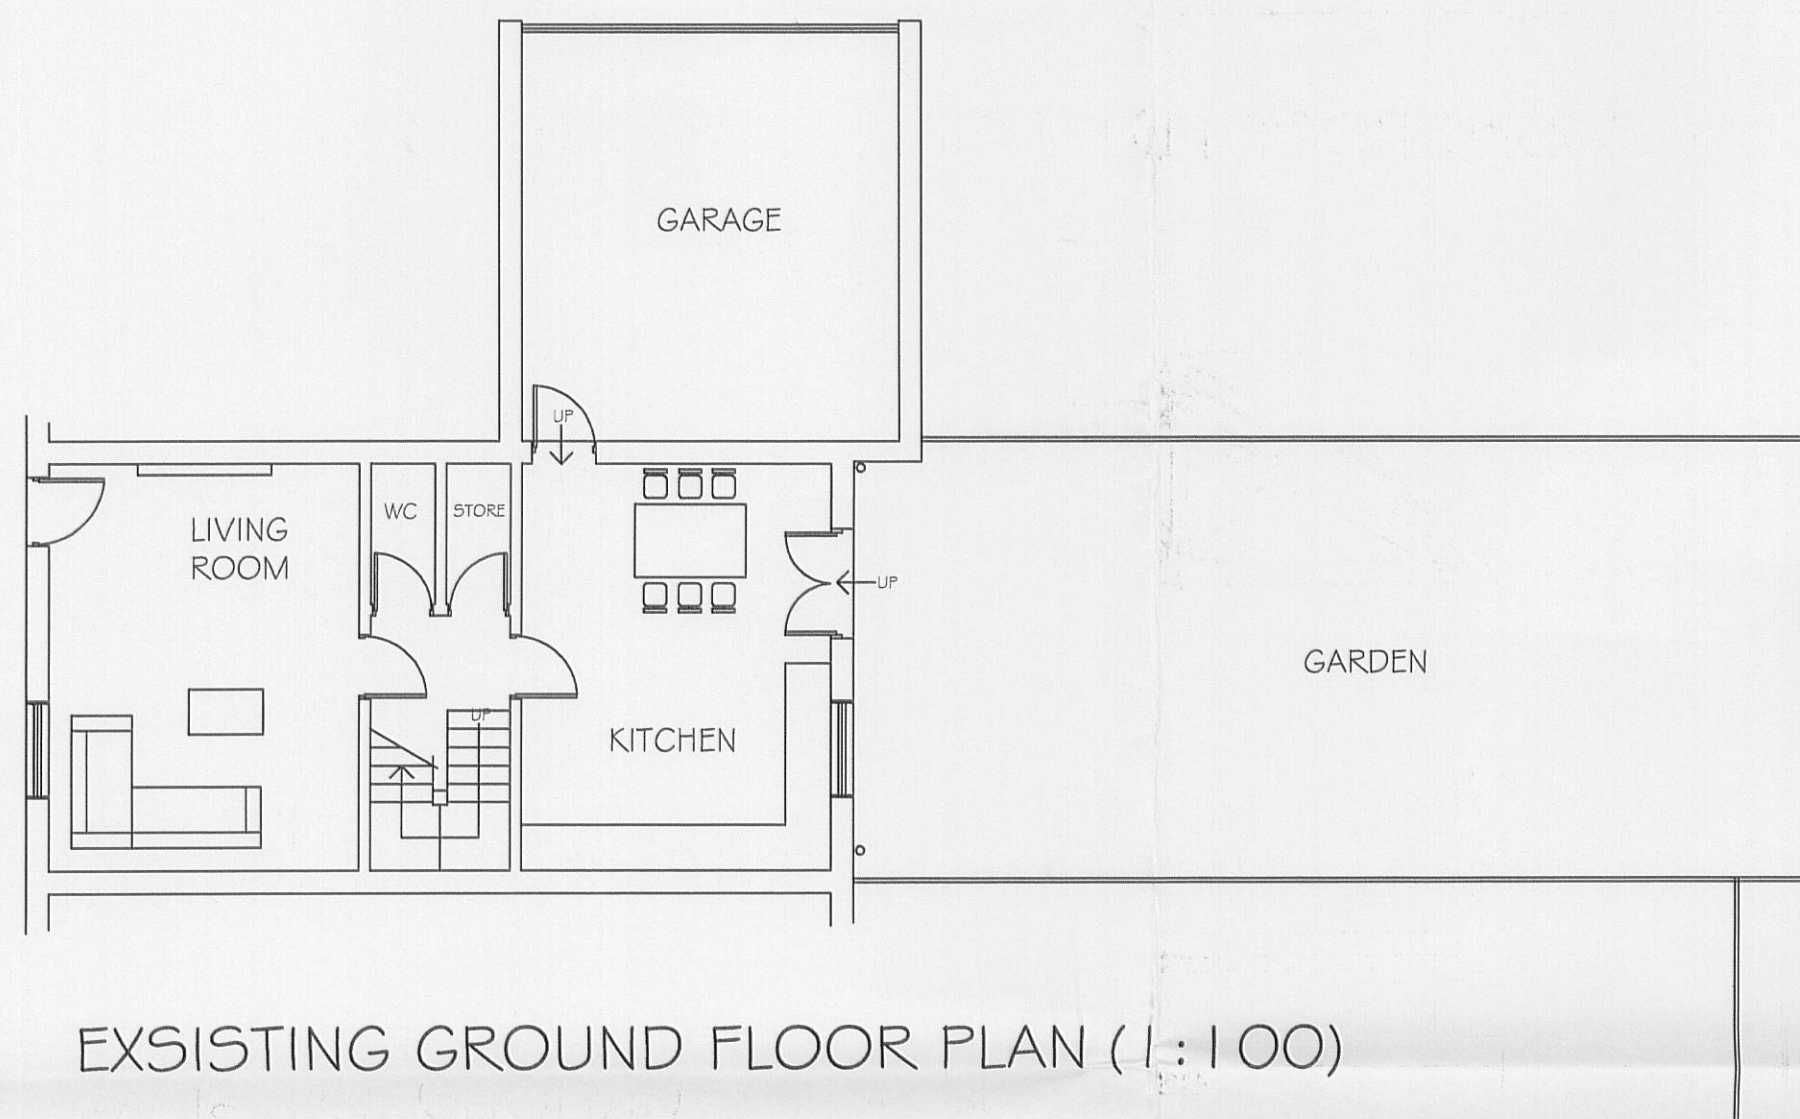


EXSISTING GROUND FLOOR PLAN (1:100)

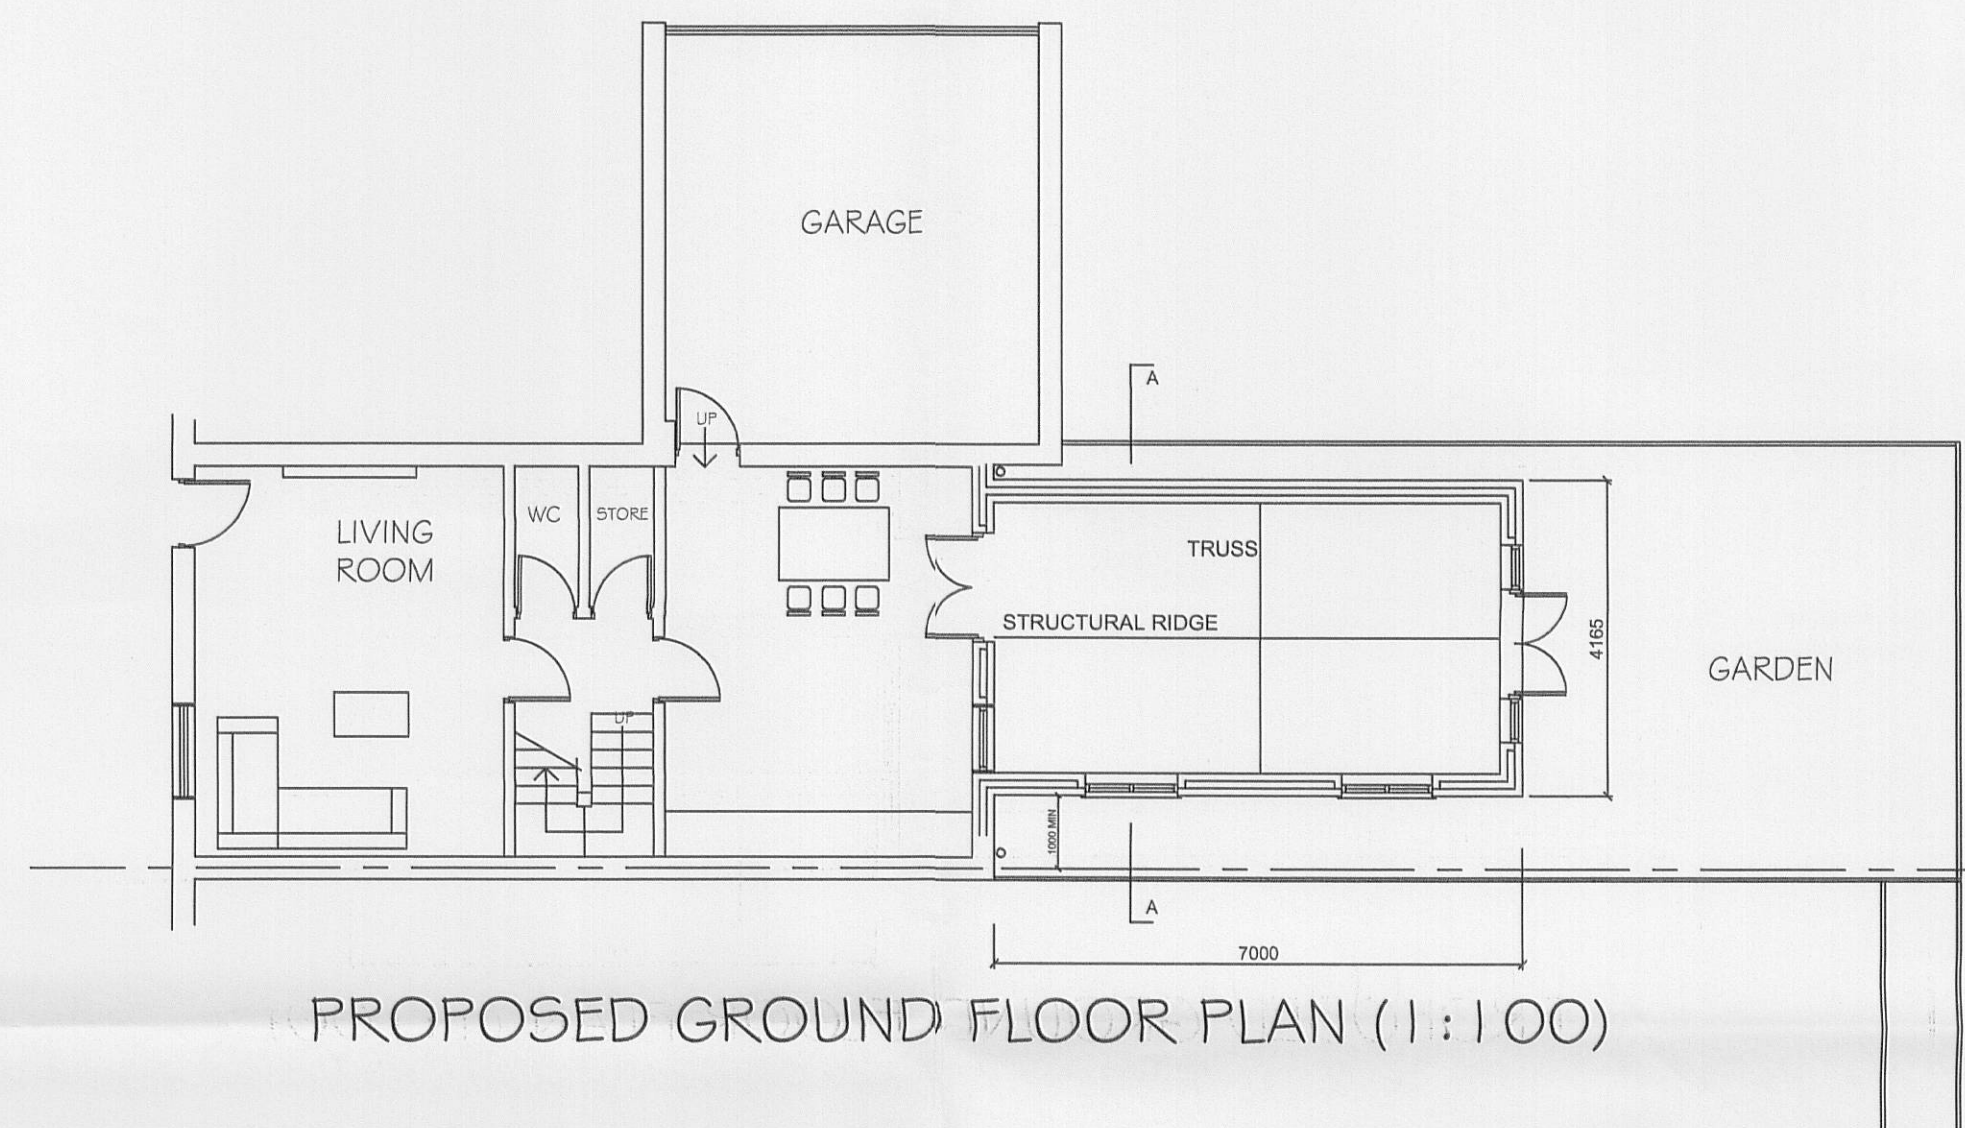

PROPOSED GROUND FLOOR PLAN (1:100)

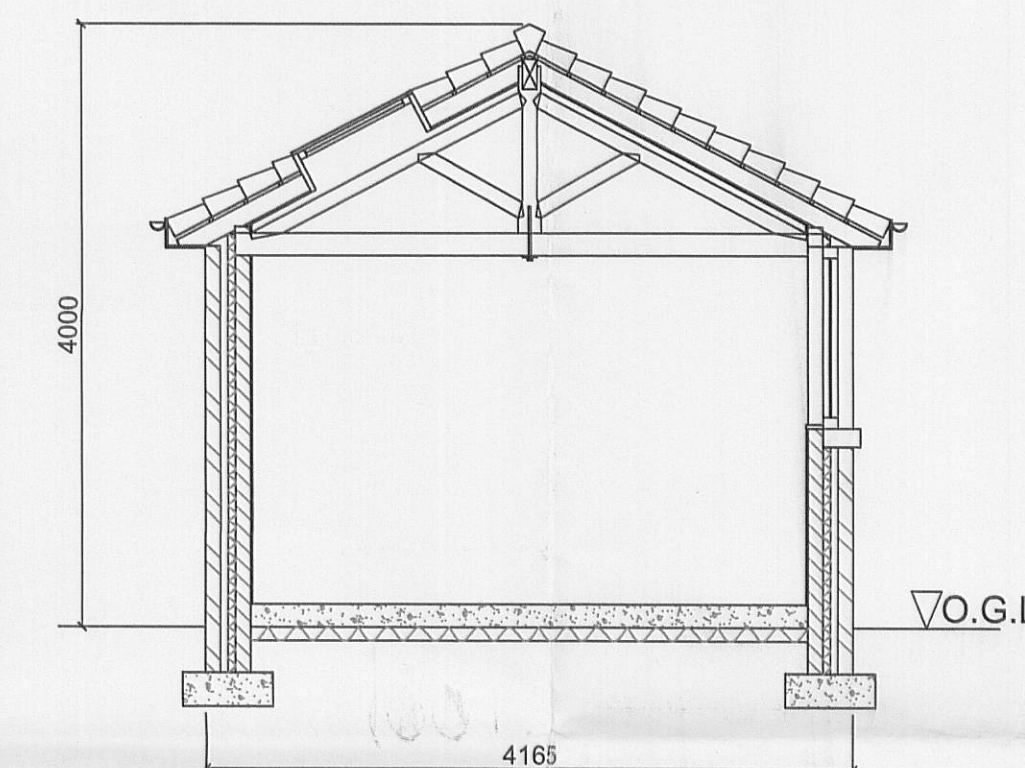

SECTION A-A (1:50)

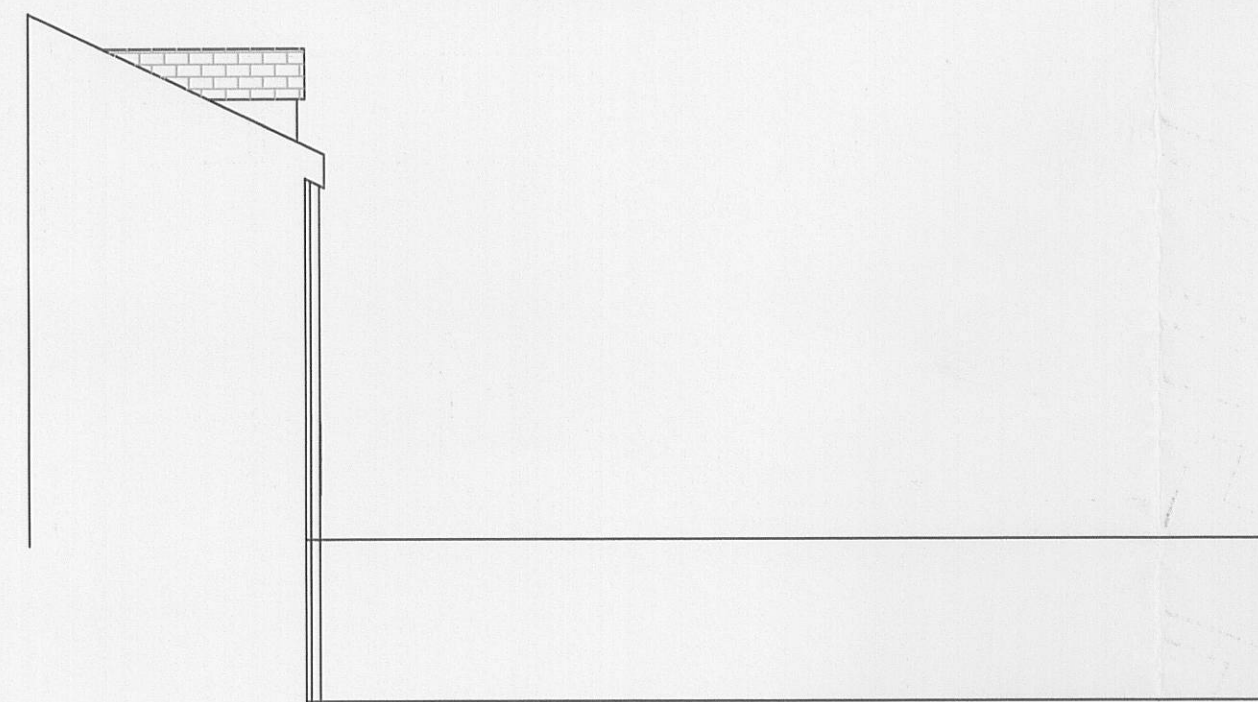


EXSISTING SOUTH ELEVATION (1:100)




PROPOSED SOUTH ELEVATION (1:100)



EXSISTING NORTH ELEVATION (1:100)

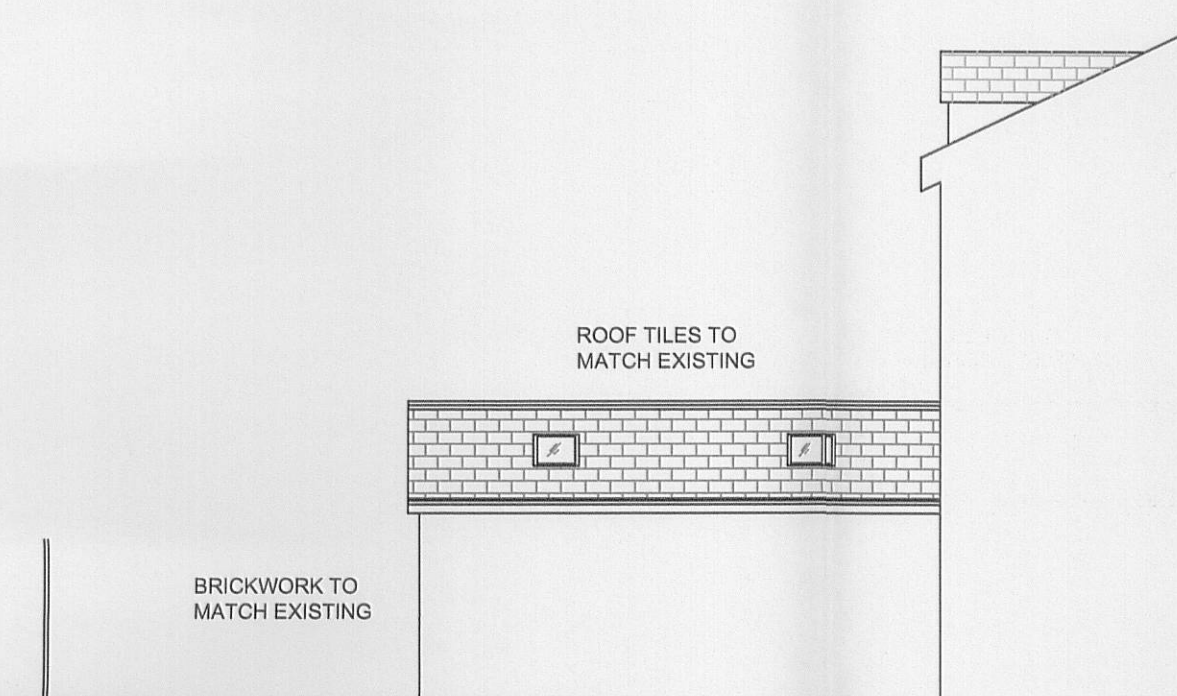

PROPOSED NORTH ELEVATION (1:100)

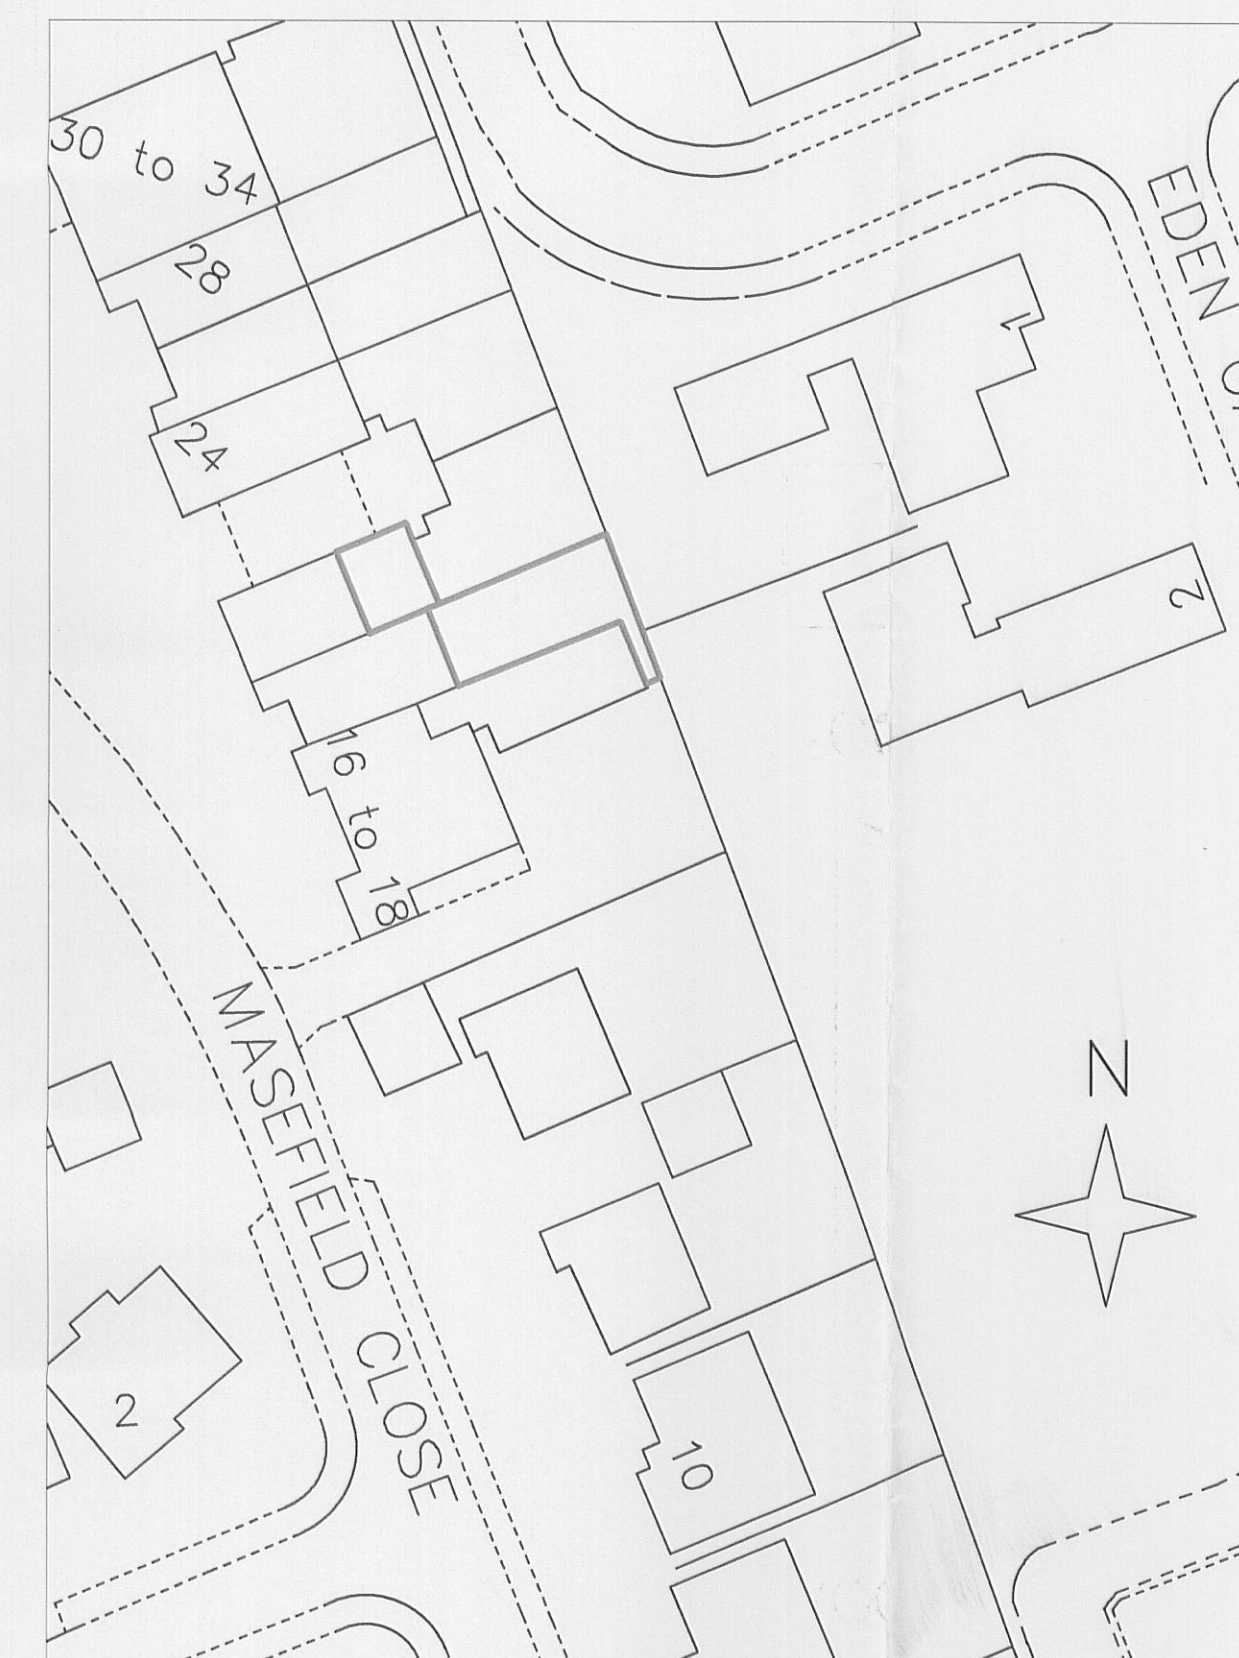

SITE PLAN(1:500)

Do not scale off drawing: work to figured dimensions only.
All dimensions and levels to be checked on site before works commence.
This drawing is to be read in conjunction with all relevant Architect's, Consultant's Specialist's and Sub-contractors's drawings and specifications.
Report all discrepancies to Architect/Supervising Officer before work commences.
All work carried out before Building & Planning Permission has been granted is at the contractor/clients own risk.
C COPYRIGHT 2010

Notes

320100938P

Rev	Remarks	Date
Client		
	MR. KHAN 20 MASEFIELD CLOSE, BROCKHALL VILLAGE, OLD LANGHO.	
	D. J. LINGARD & ASSOCIATES LTD CONSULTING CIVIL AND STRUCTURAL ENGINEERS 26 ST. JAMES STREET, ACCRINGTON, LANCASHIRE, BB5 1NT TEL: (01254) 399711 (01254) 399044 FAX: (01254) 233804	

Project
PROPOSED EXTENSION
Drawing
ELEVATIONS, PLANS AND SECTION
A101:100

By	DJL	Date	NOV 2010	5724/1	Rev
Check	LRK	Scale	As Shown	Drwa. No.	