




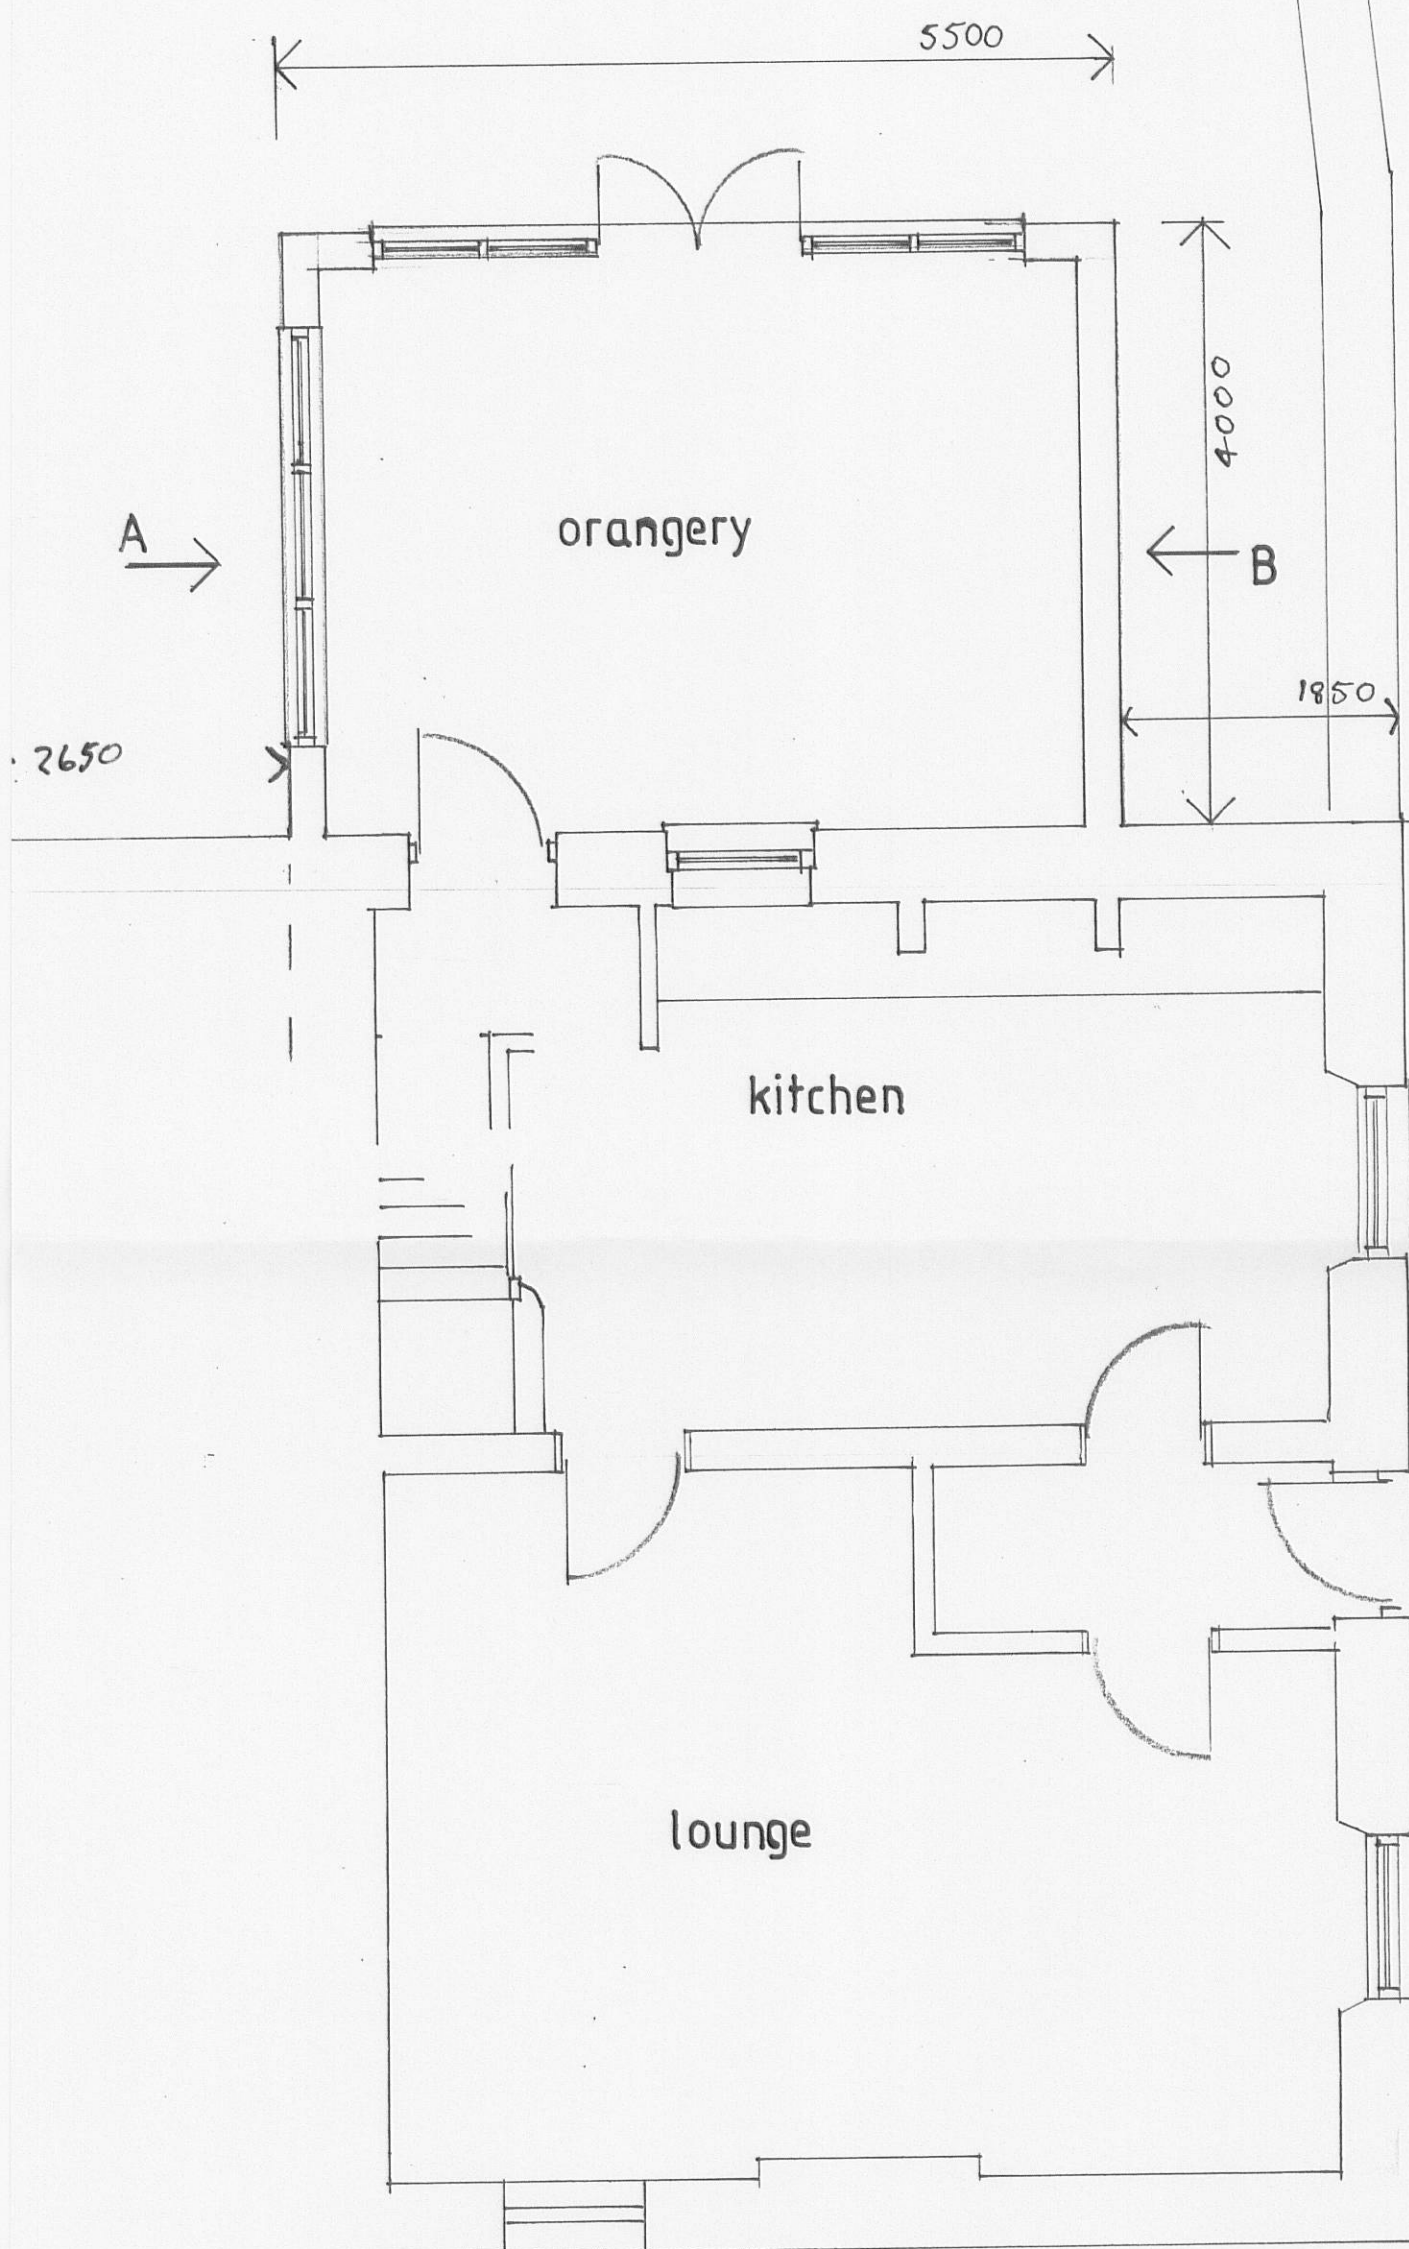


PROPOSED PLAN

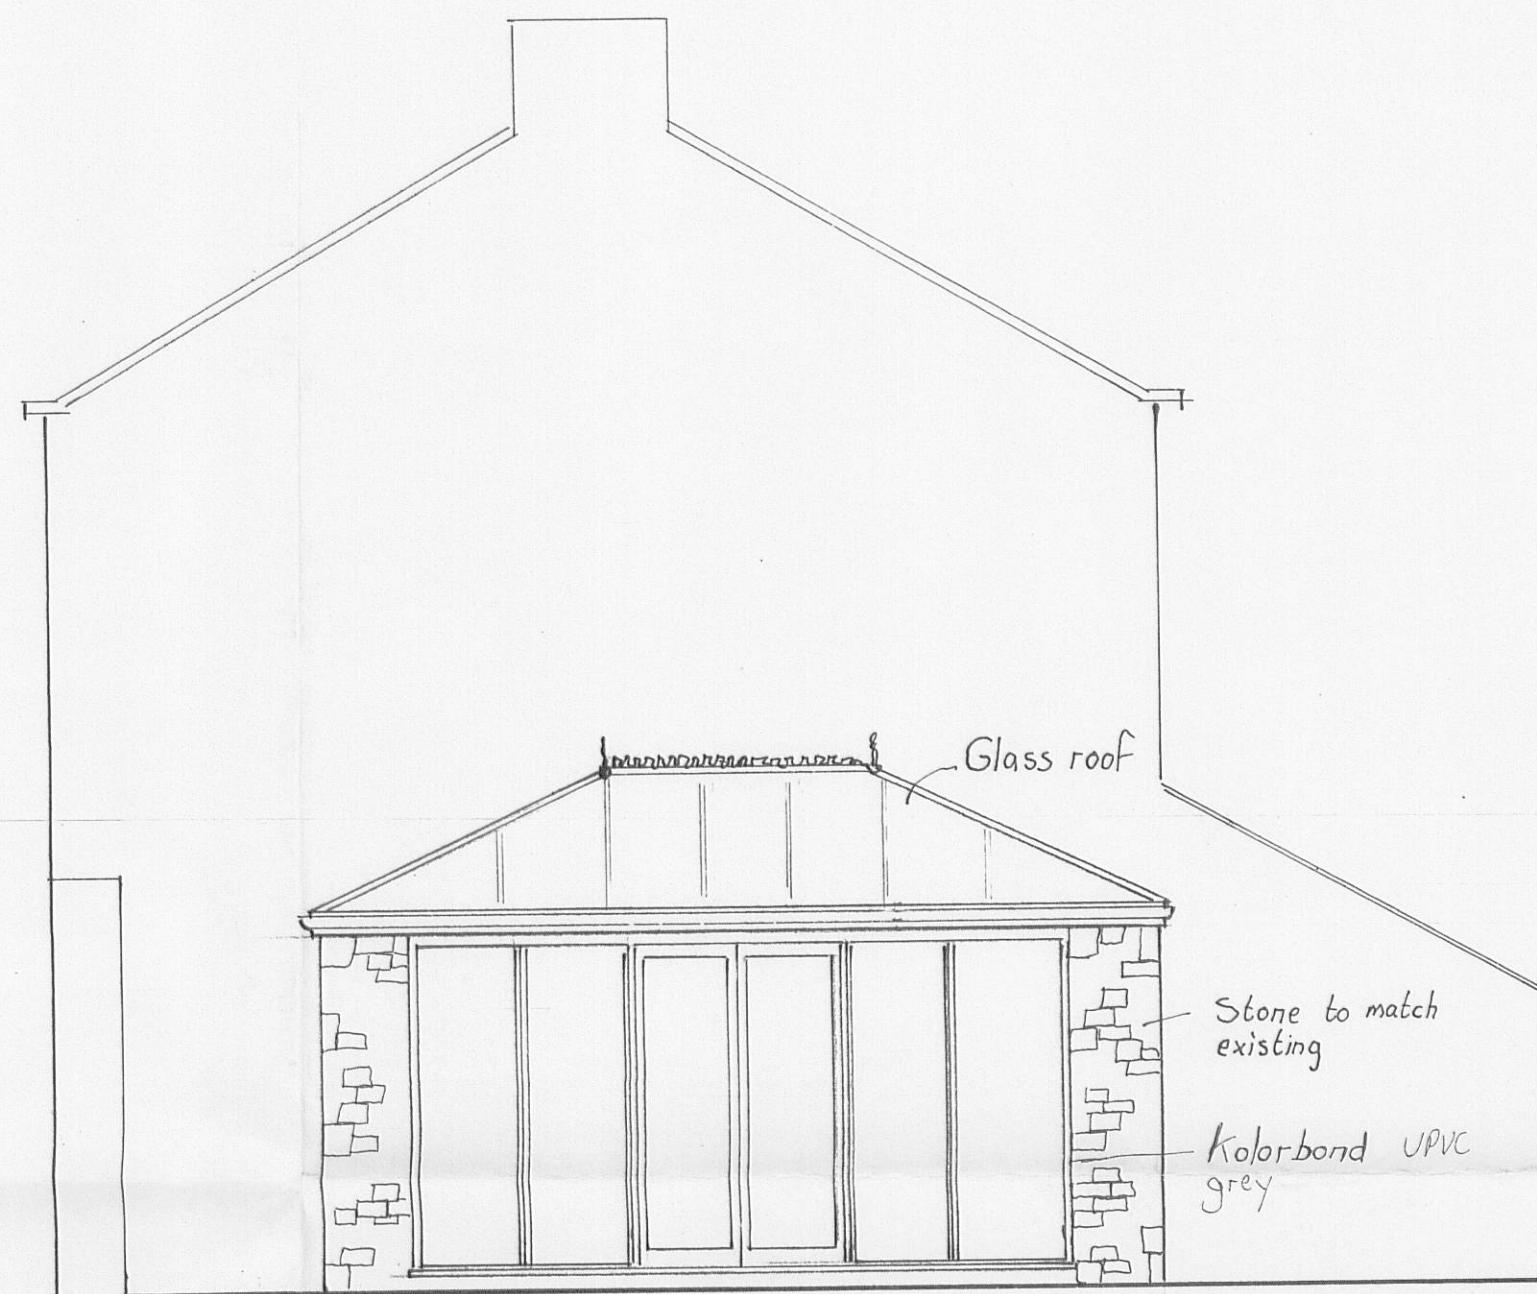

PROPOSED SIDE ELEVATION

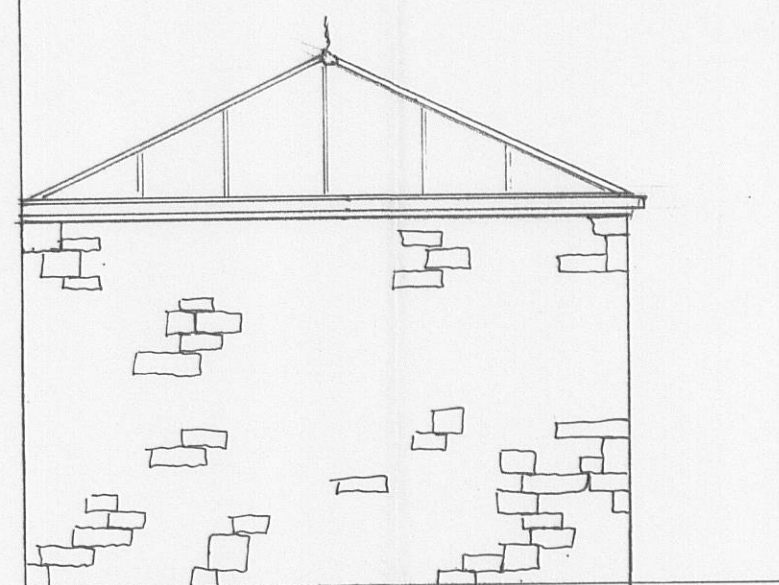

elevation B

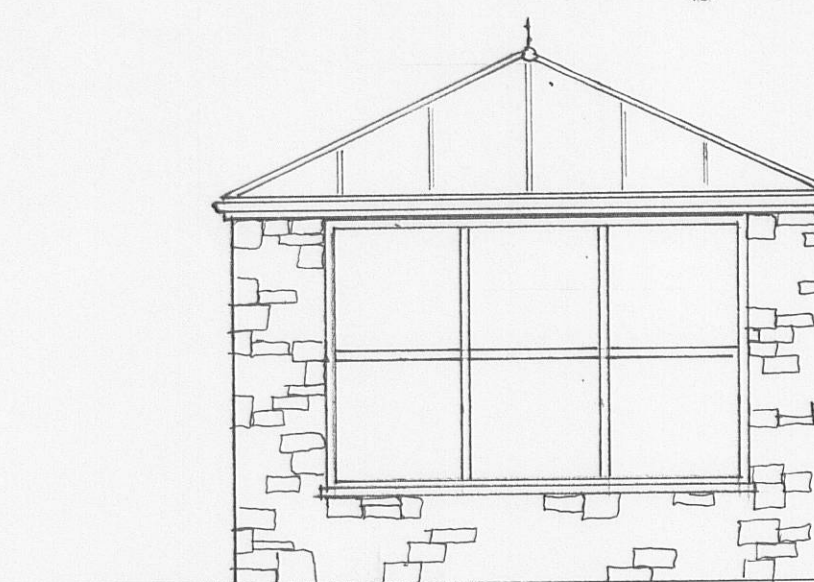

elevation A

320100941P

↑ 3500

Proposed orangery for Mr. A. Moore
Bridge House, 2 King Street. Whalley

drawn by Artech Design 01772 456592

drawing no. Y 1911/2

Scale 1:50