



Photovoltaic panels set out to the south facing roof have a 120mm projection from the finish to the roof.

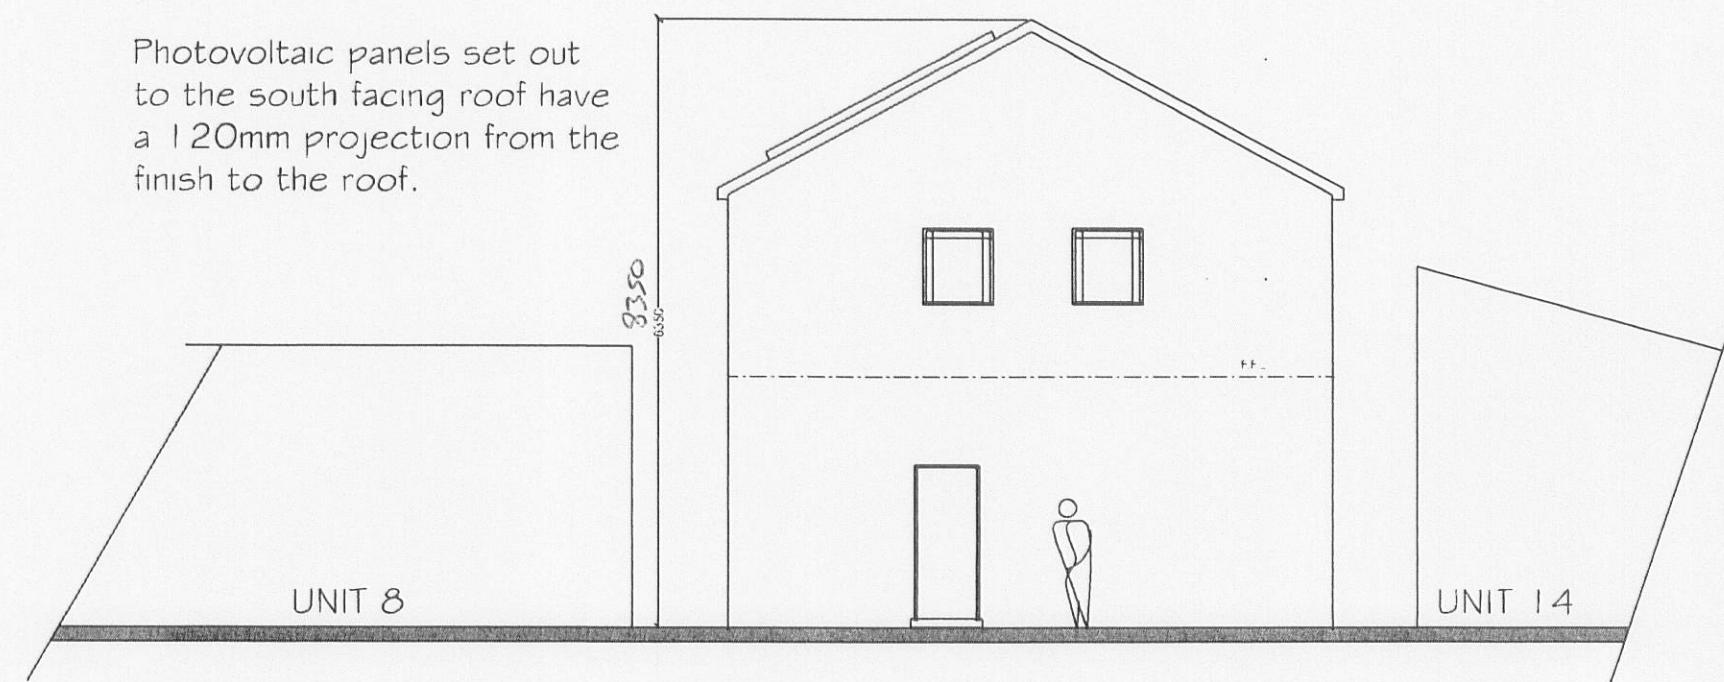


PROPOSED SIDE ELEVATION FACING THE EMBANKMENT (EAST)

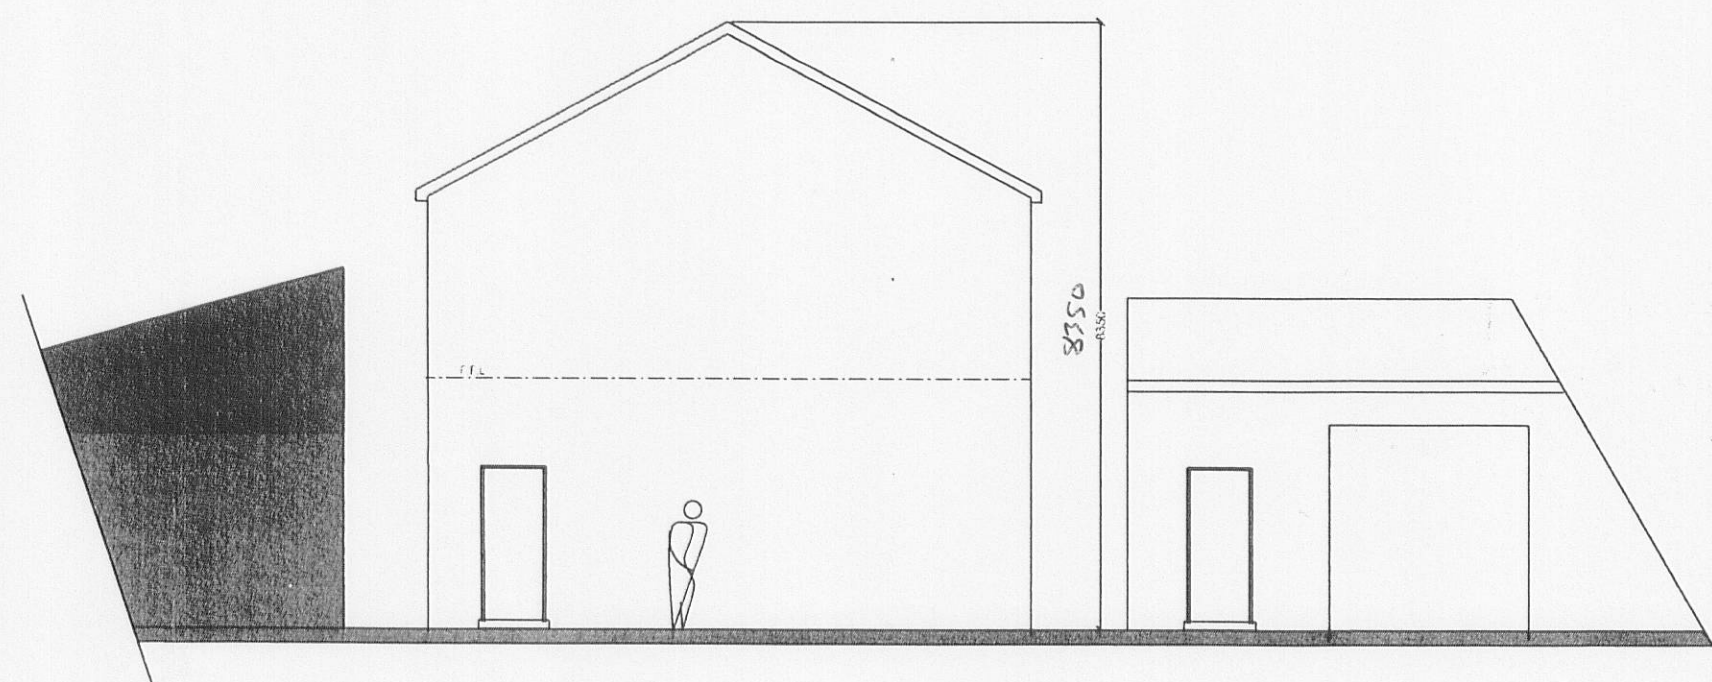


PROPOSED ELEVATION (WEST)

Photovoltaic panels set out to the south facing roof slope. Refer to separate details for further information

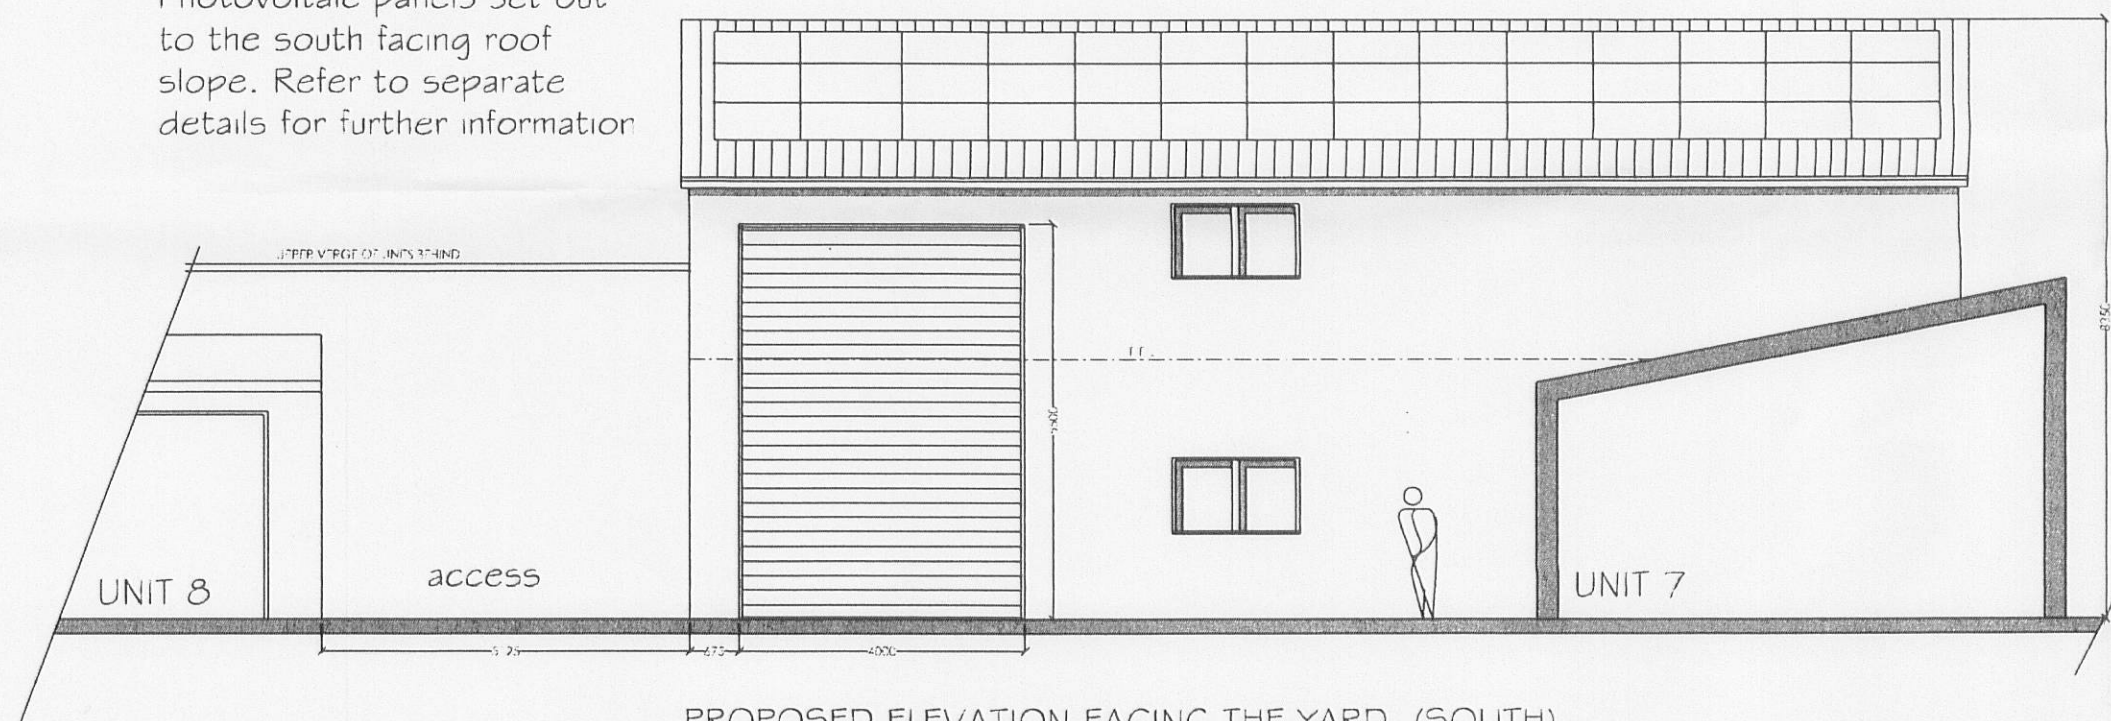

PROPOSED ELEVATION FACING THE YARD (SOUTH)

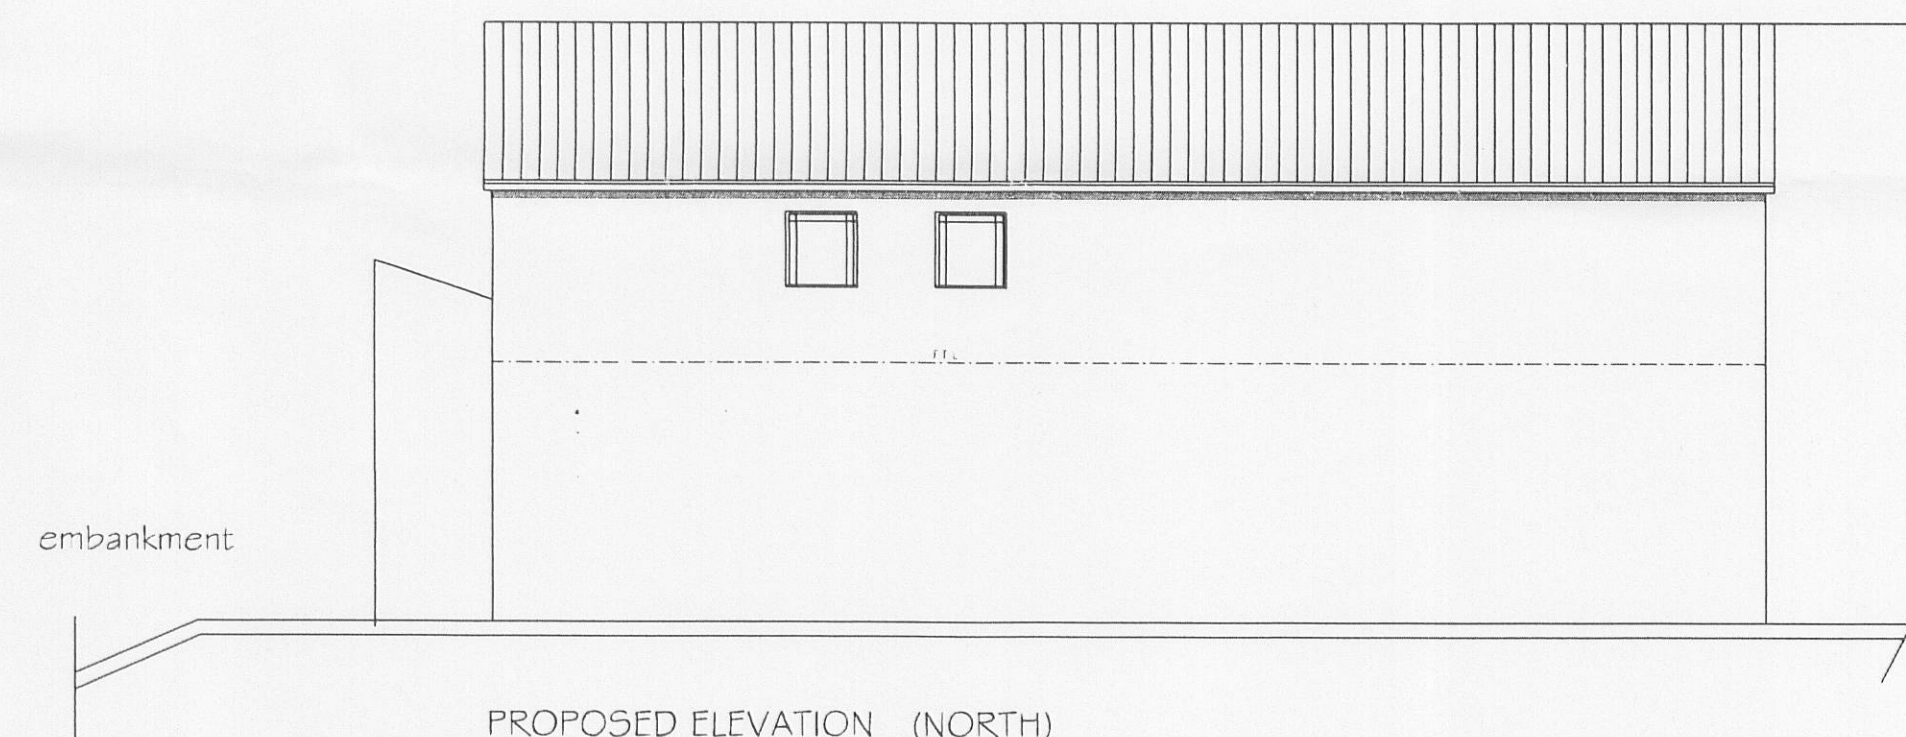

PROPOSED ELEVATION (NORTH)

320100942P

PROPOSED NEW TWO STOREY UNIT AT THE SIDINGS BUSINESS PARK, WHALLEY, LANCASHIRE

PROPOSED ELEVATIONS A1/1000

1:100 NOVEMBER 2010