

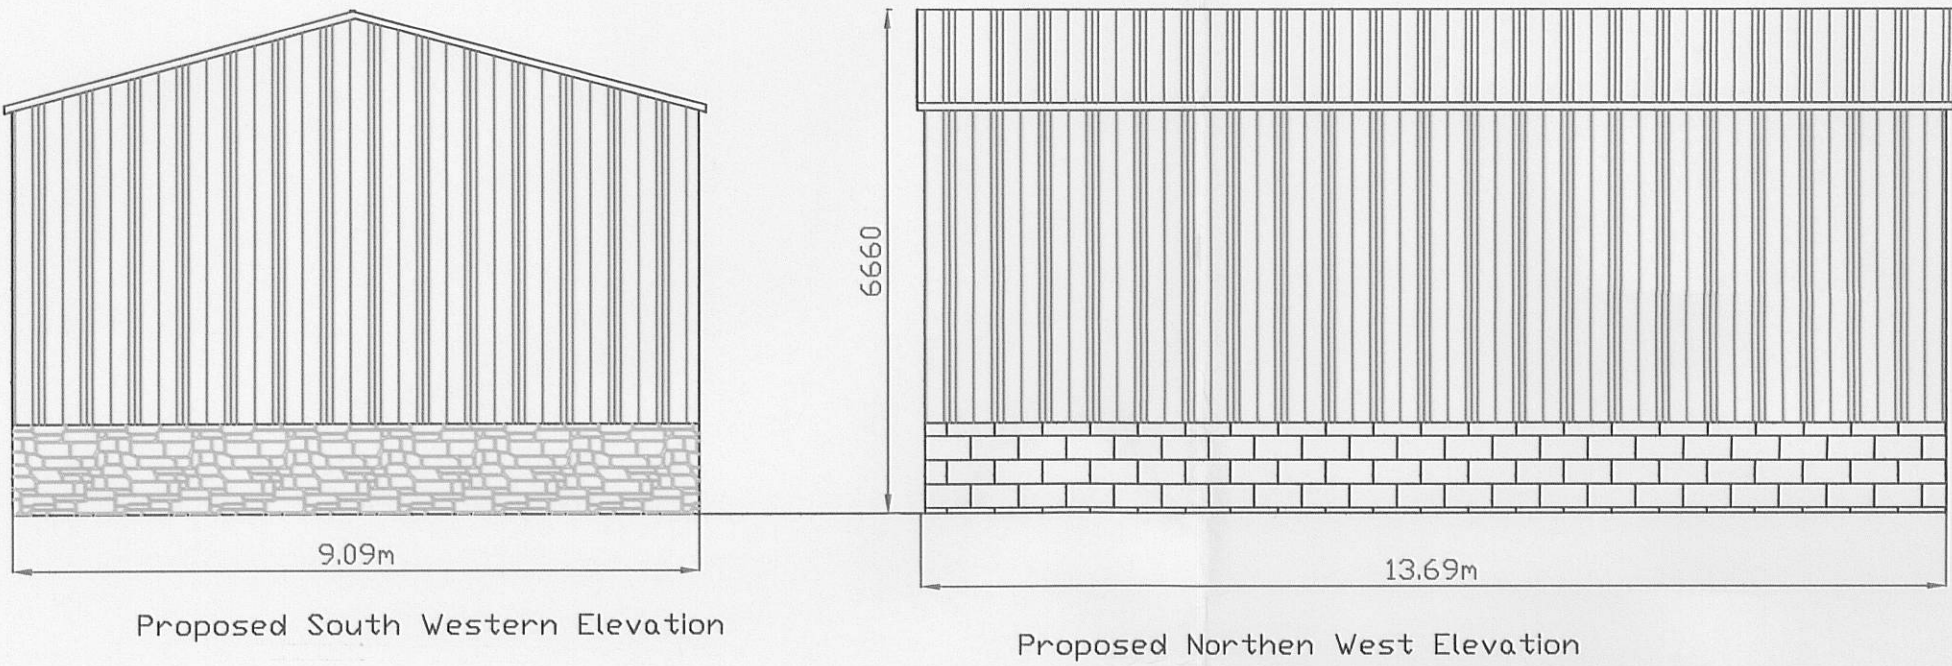


Materials:- Box Profile tin sheets to upper walls in Olive Green, roof in gray
Doors to be flat tin to match walls roller shutter door to be galvanised
steel painted green

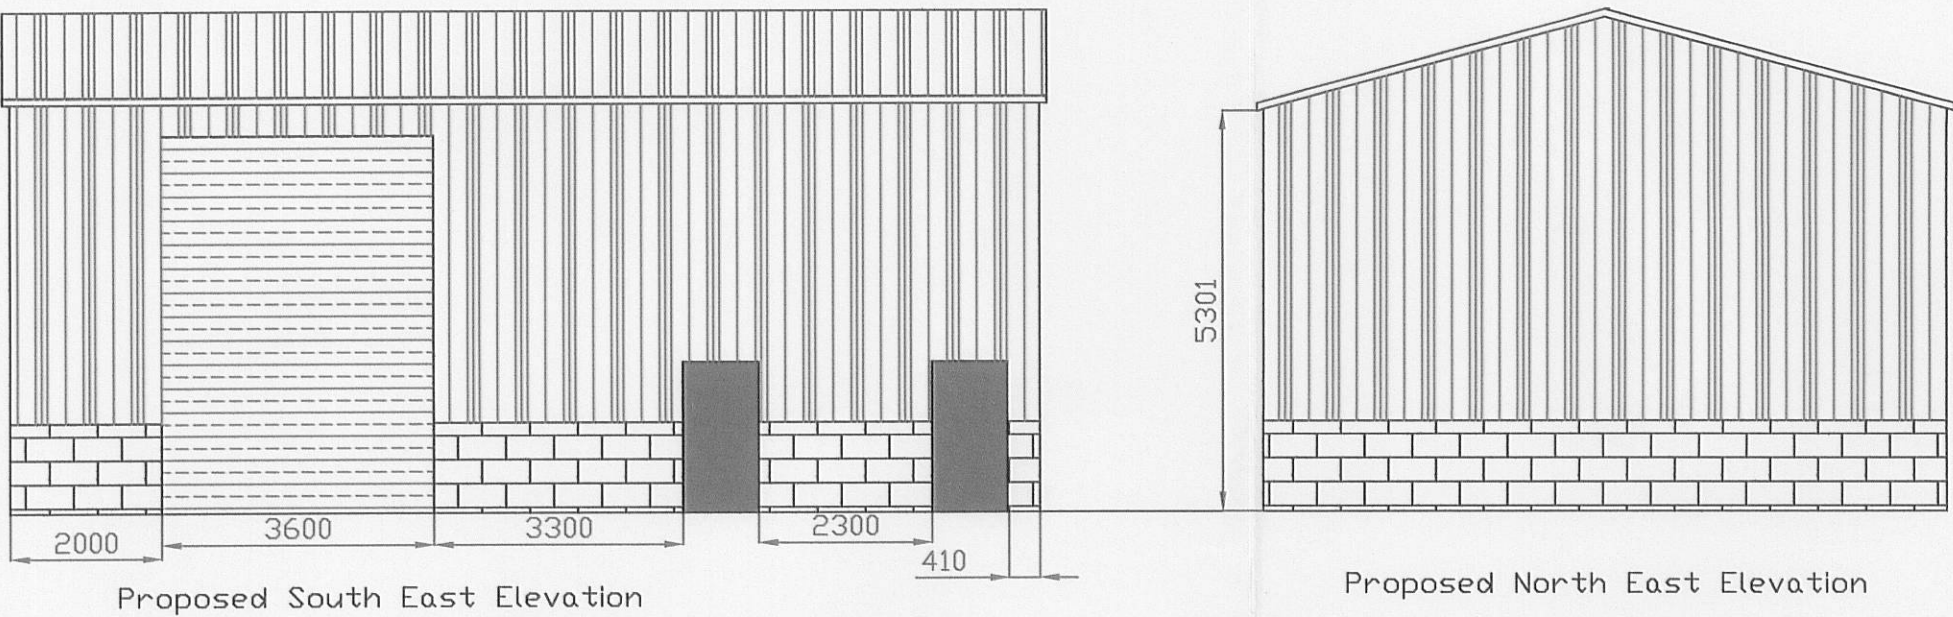


AMENDED PLANS RECEIVED
DATE 04/03/11


320100887P

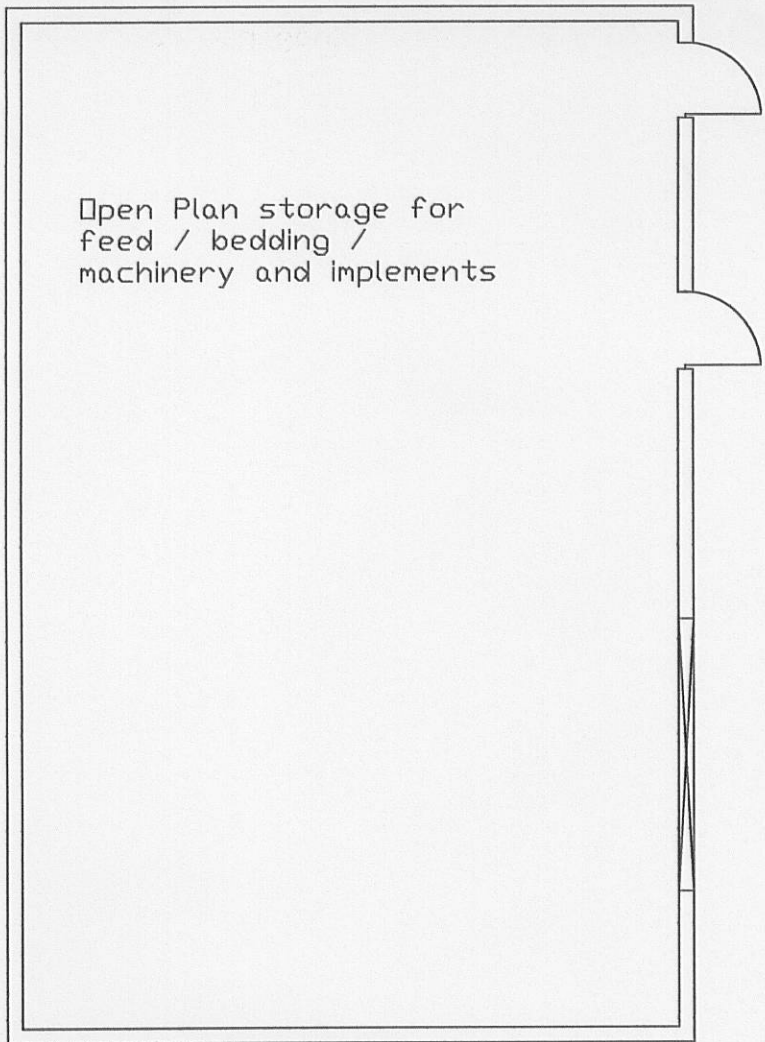

320100887P

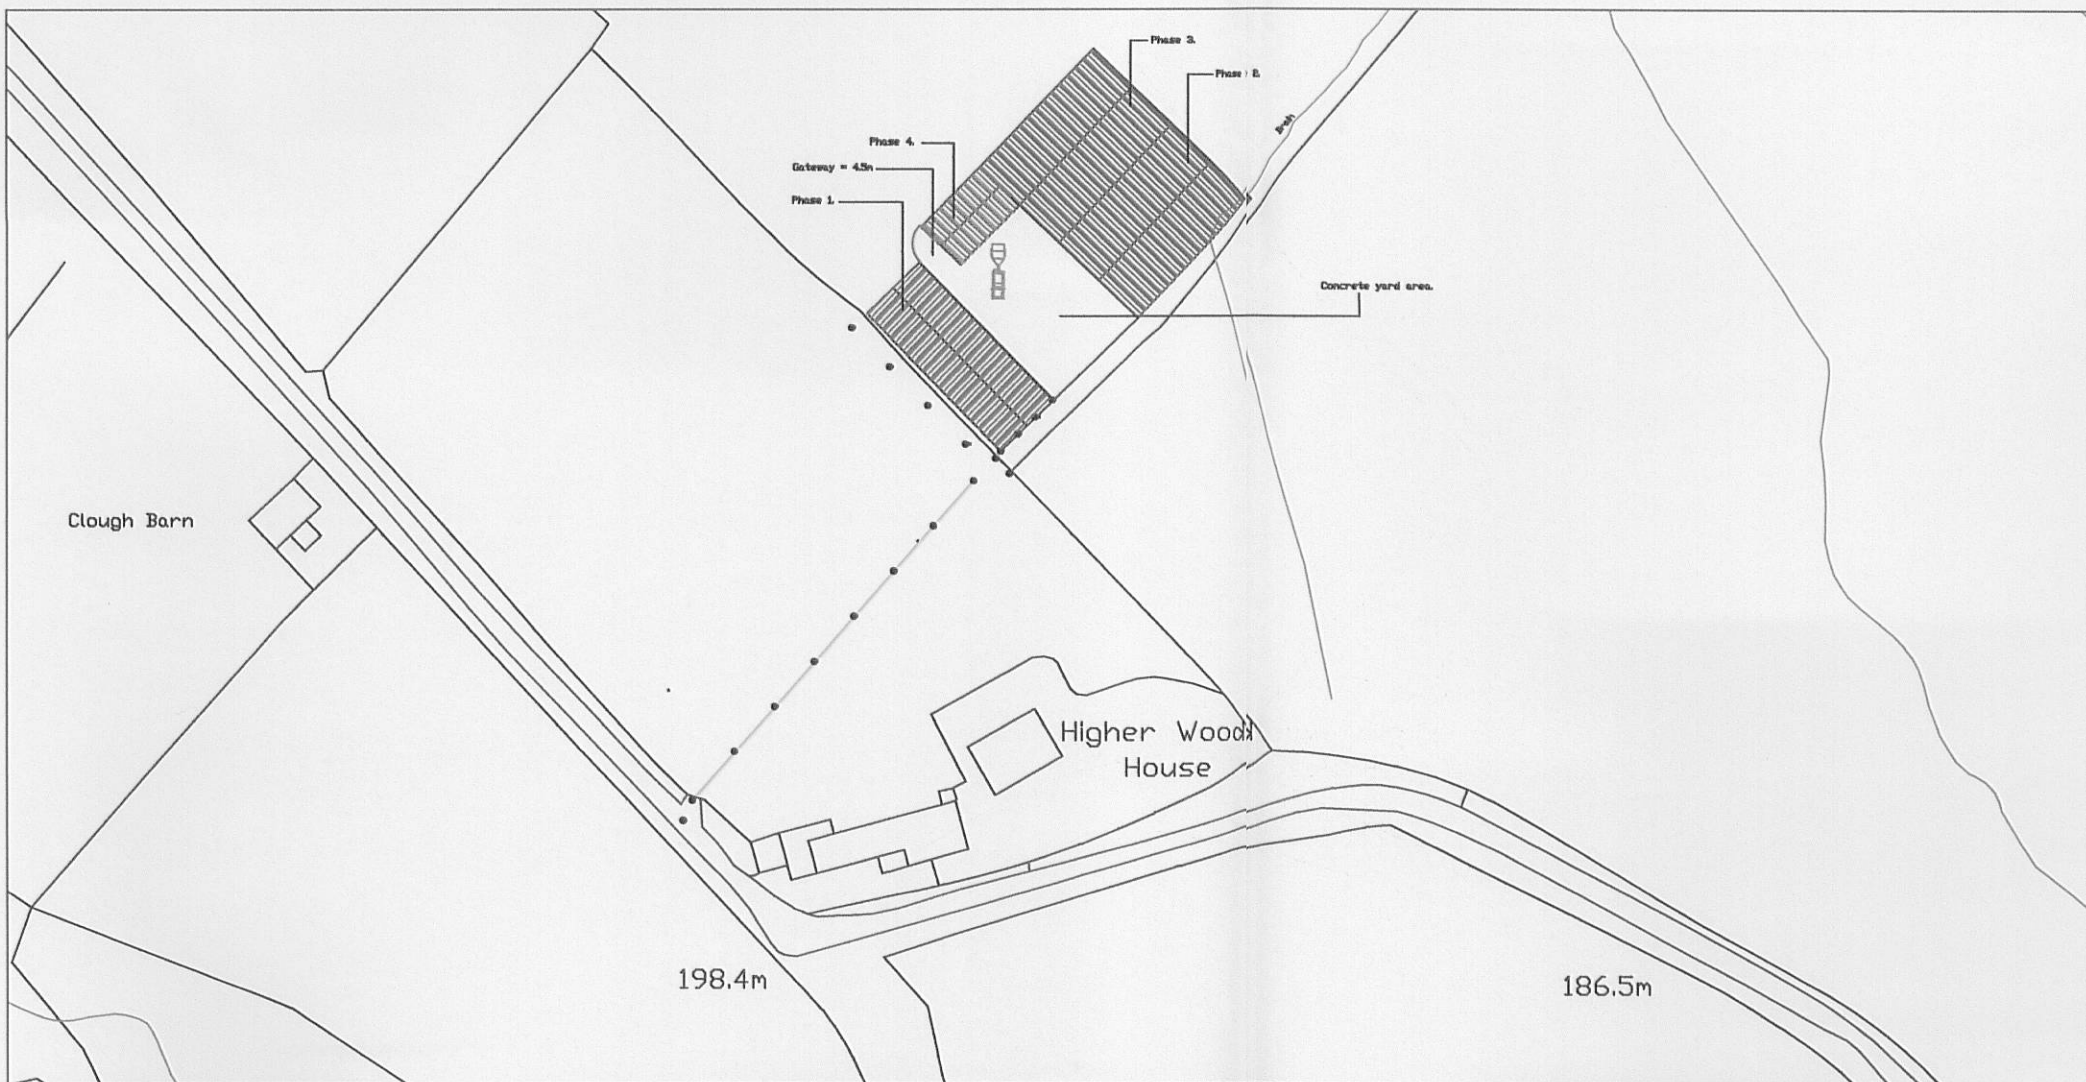

HIGHER WOOD HOUSE FARM, WOODHOUSE LANE, SLAIDBURN, BB7 3AH

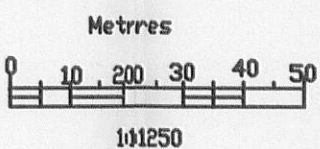

320100887P

AMENDED PLANS RECEIVED
DATE 04/03/11

Drawn By Julia Pyle Hill Crest Farm Chipping Preston Lancashire PR3 2NP Tel:- 01995 61878 0771 265 8436 email:- juliapyle1@hotmail.com	CLIENT: Mr A Rigby PROJECT: Phase 4 of a 4 Phase Application for the erection of an agricultural building for the storage of hay / straw / machinery and implements LOCATION: HIGHER WOOD HOUSE FARM, WOODHOUSE LANE, SLAIDBURN, BB7 3AH	DATE: 11th October 2010 DWG NO.: JP/AR/3311/4 SCALE: 1:100 & 1:200 AMEND - C
---	--	--