


Notes: Do not scale from this drawing. This drawing is to be read in conjunction with all relevant design team specifications and drawings.
All dimensions are to be checked on site prior to commencement of work any variations to be notified to the Project Architect.
All components and materials are to be stored, protected, handled and installed in accordance with the manufacturer's recommendations.
© Harry Walters & Livesey

320110052P

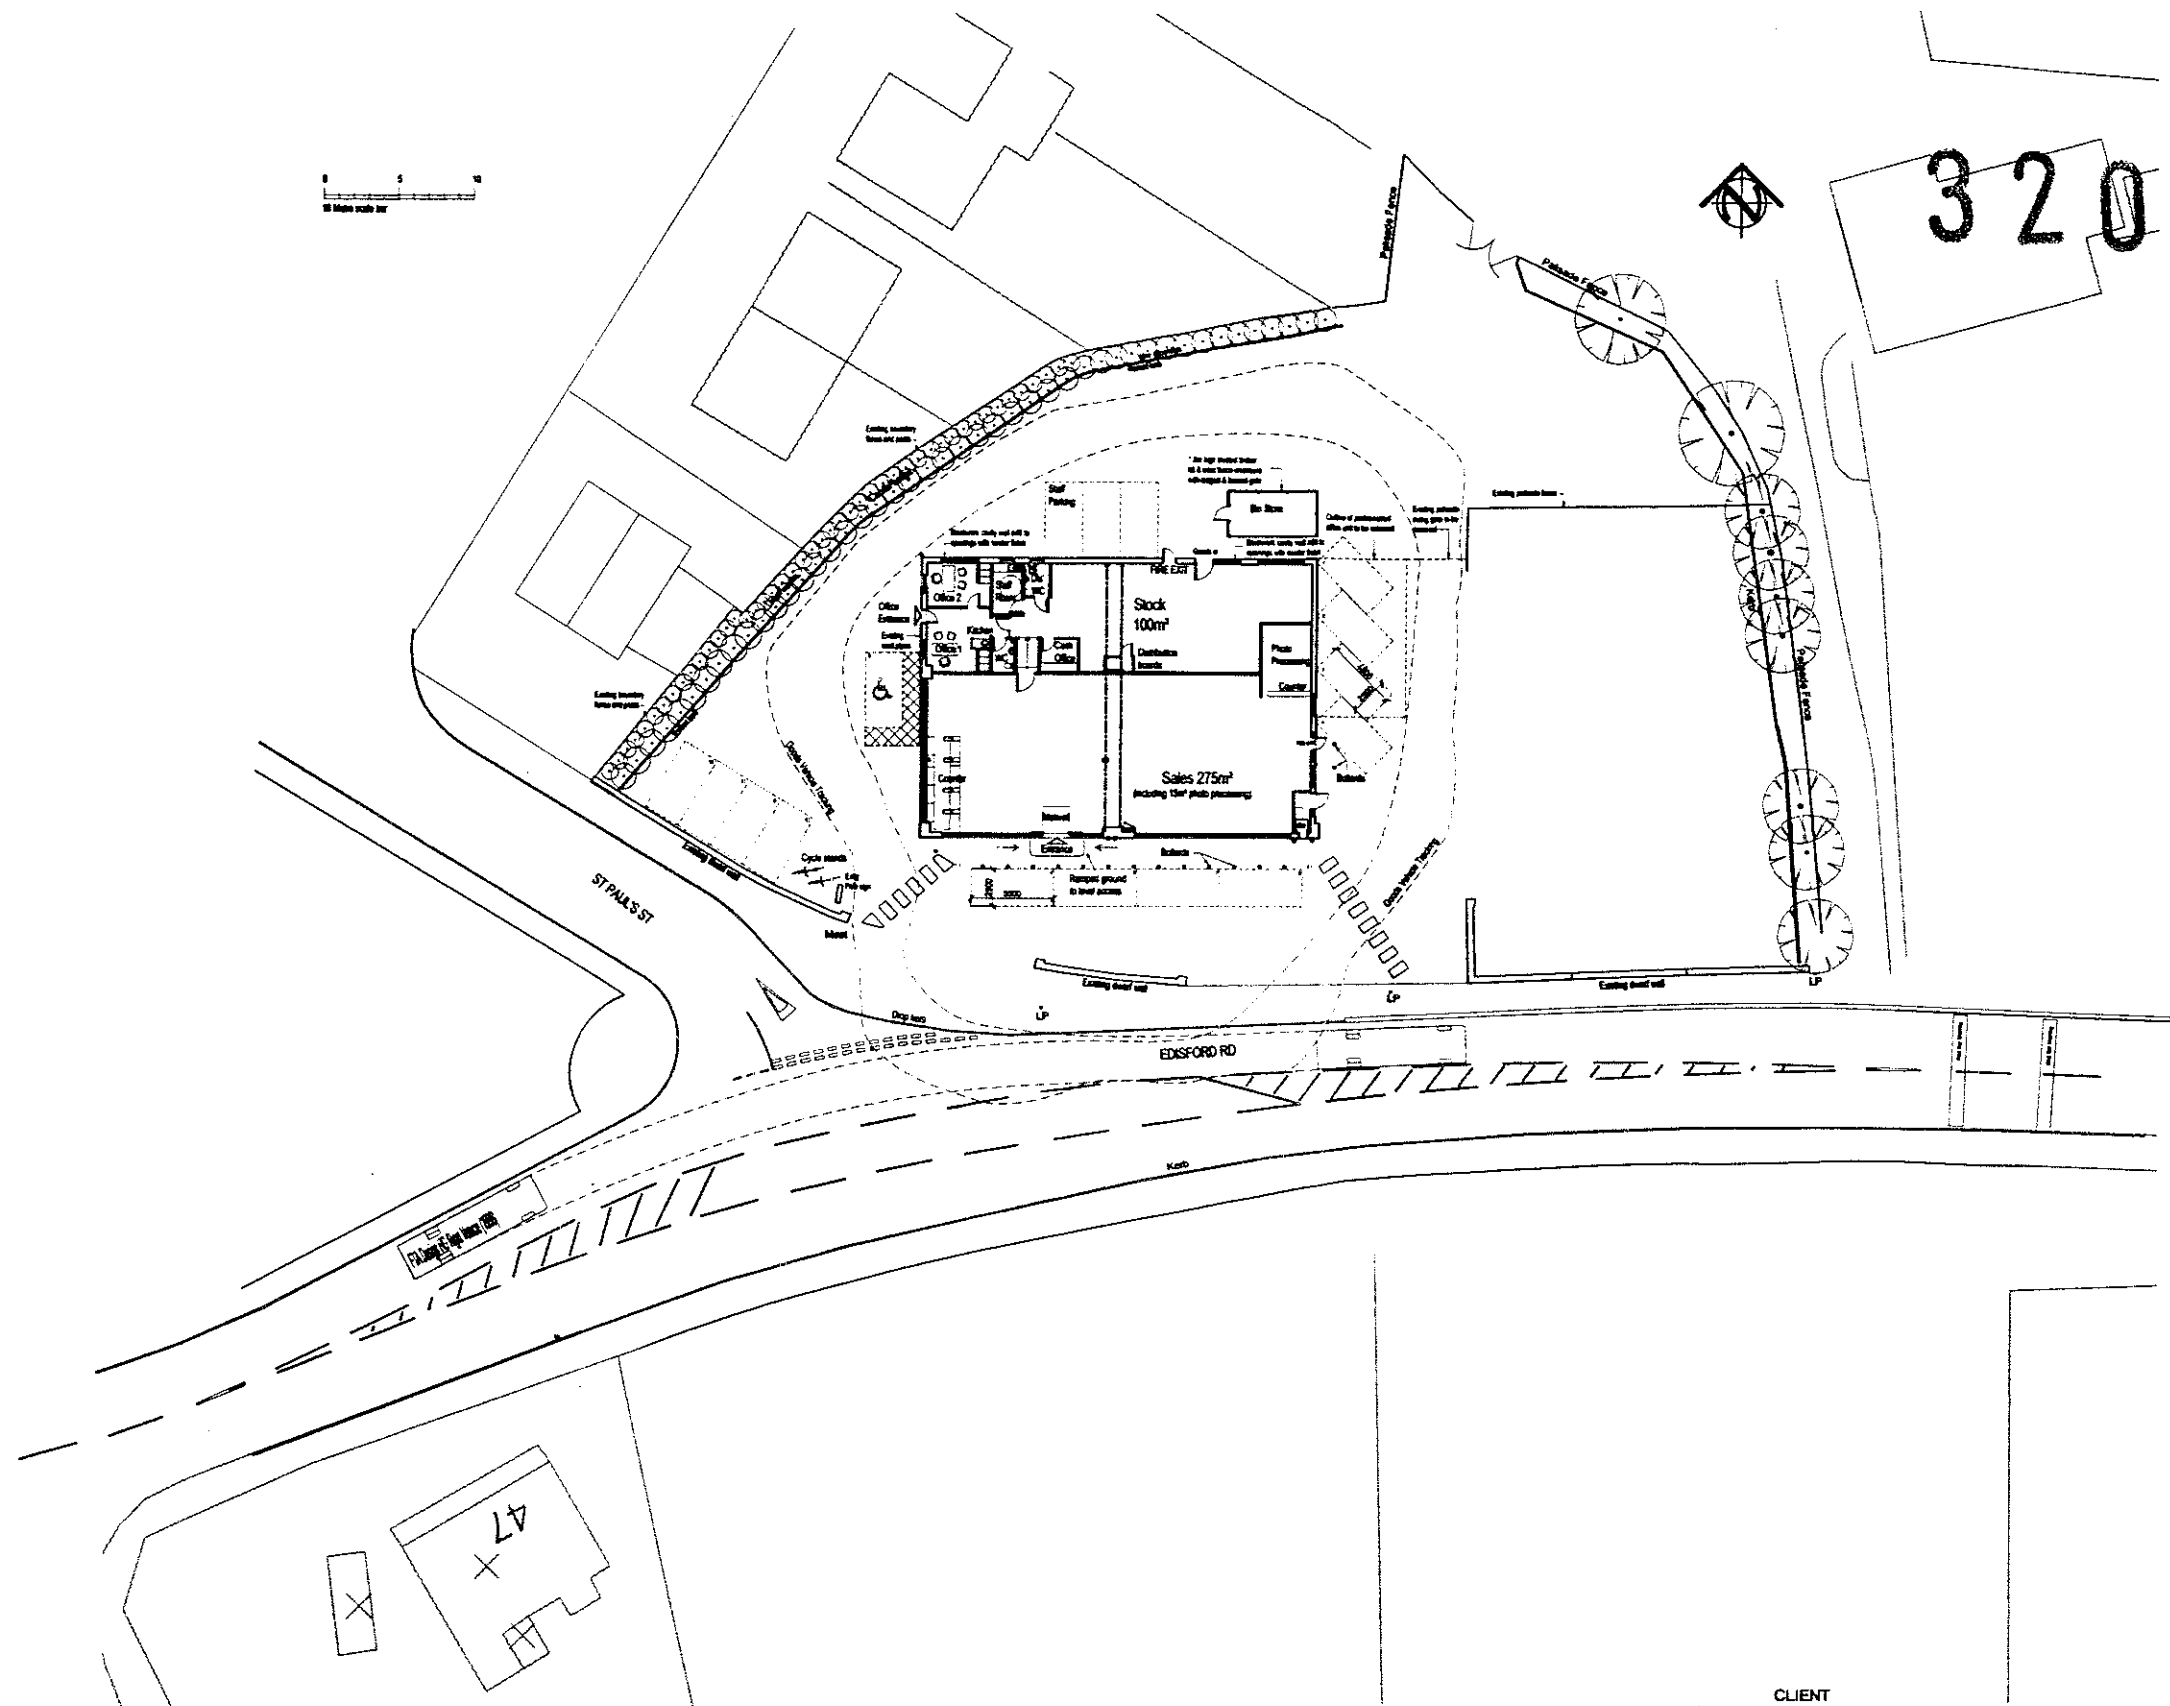

AMENDED PLANS RECEIVED
DATE 31/01/11

HWL

WEST VIEW • PRESTON • PR1 5DU

CLIENT
James Hall & Co

DRAWING NAME
Extended Site Layout

DATE
Jan 2011

JOB NUMBER
178

PROJECT NAME
Project Name

SCALE
1:500

DWG No
PL05

DRAWN BY
CAA

REV No
-

HARRY WALTERS & LIVESEY
CHARTERED ARCHITECT

K.M. McFadyen, Dip. Arch. R.I.B.A.

Tel No: 01772 706696
Fax No: 01772 704583