
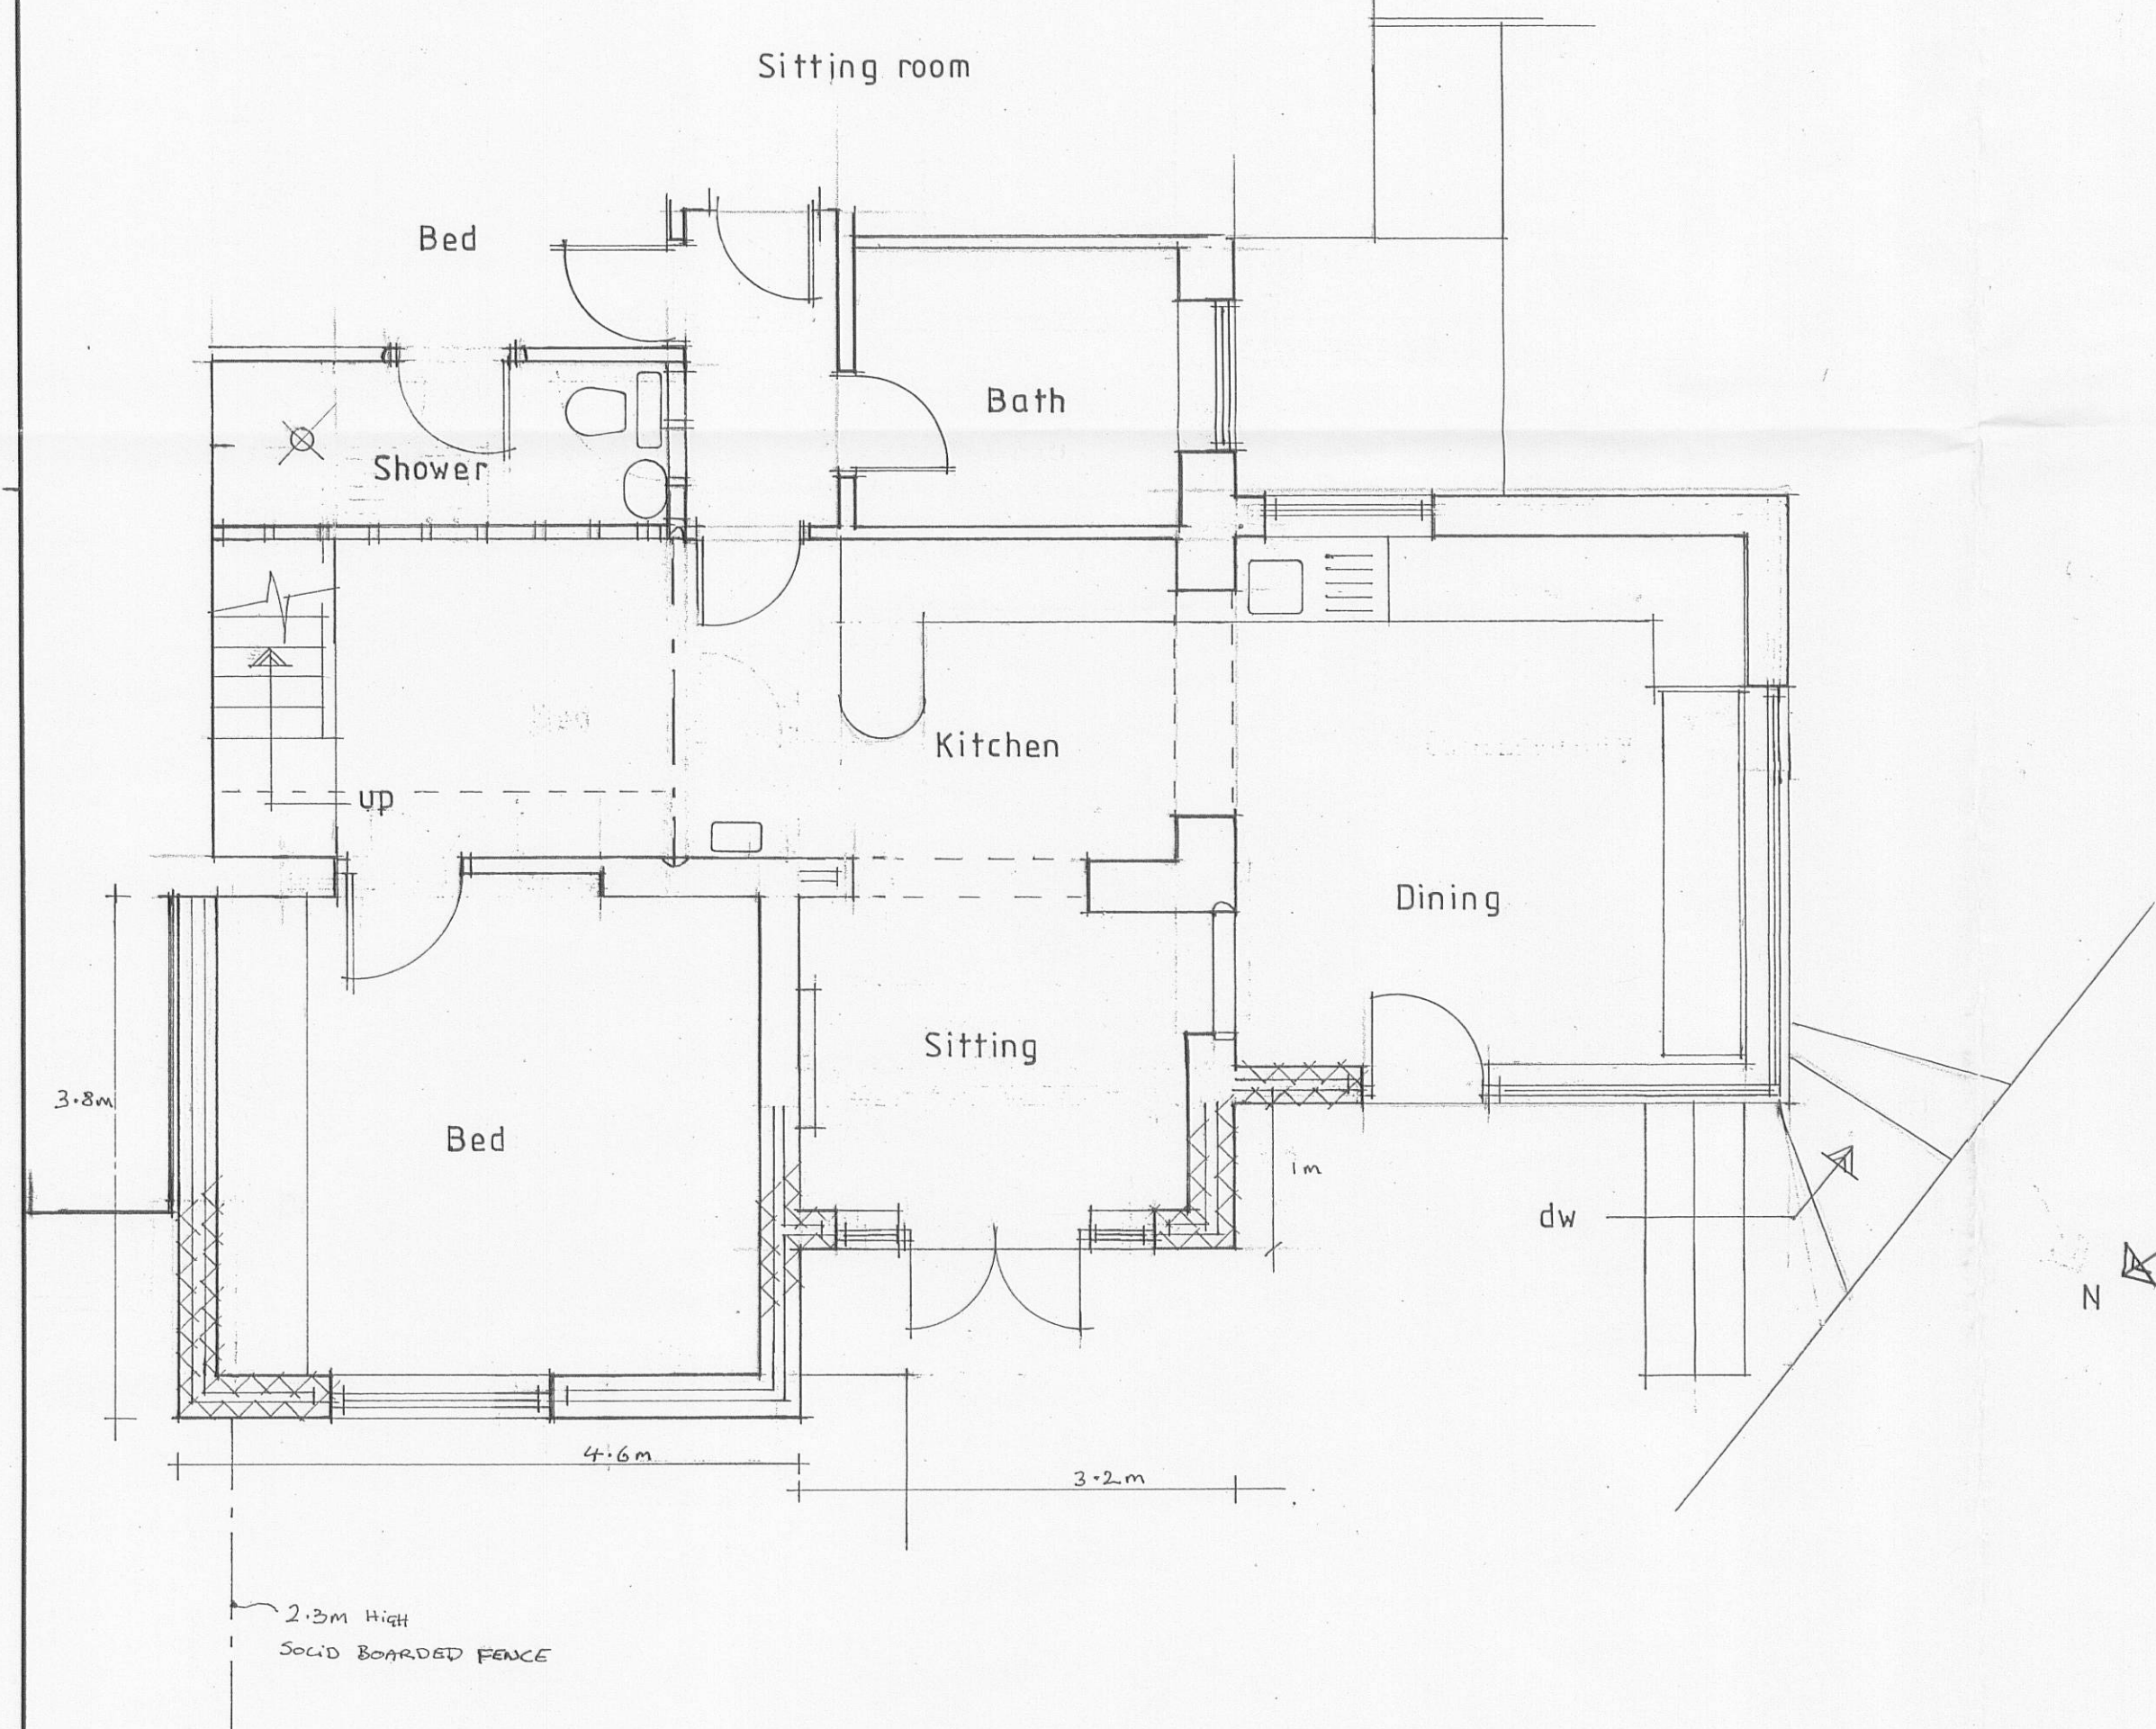
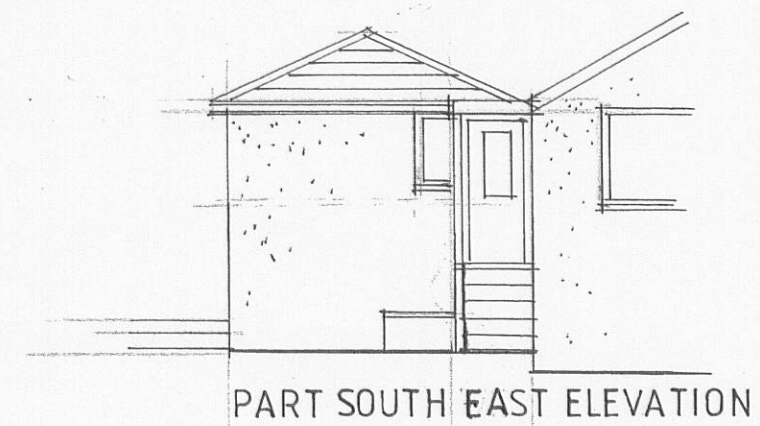


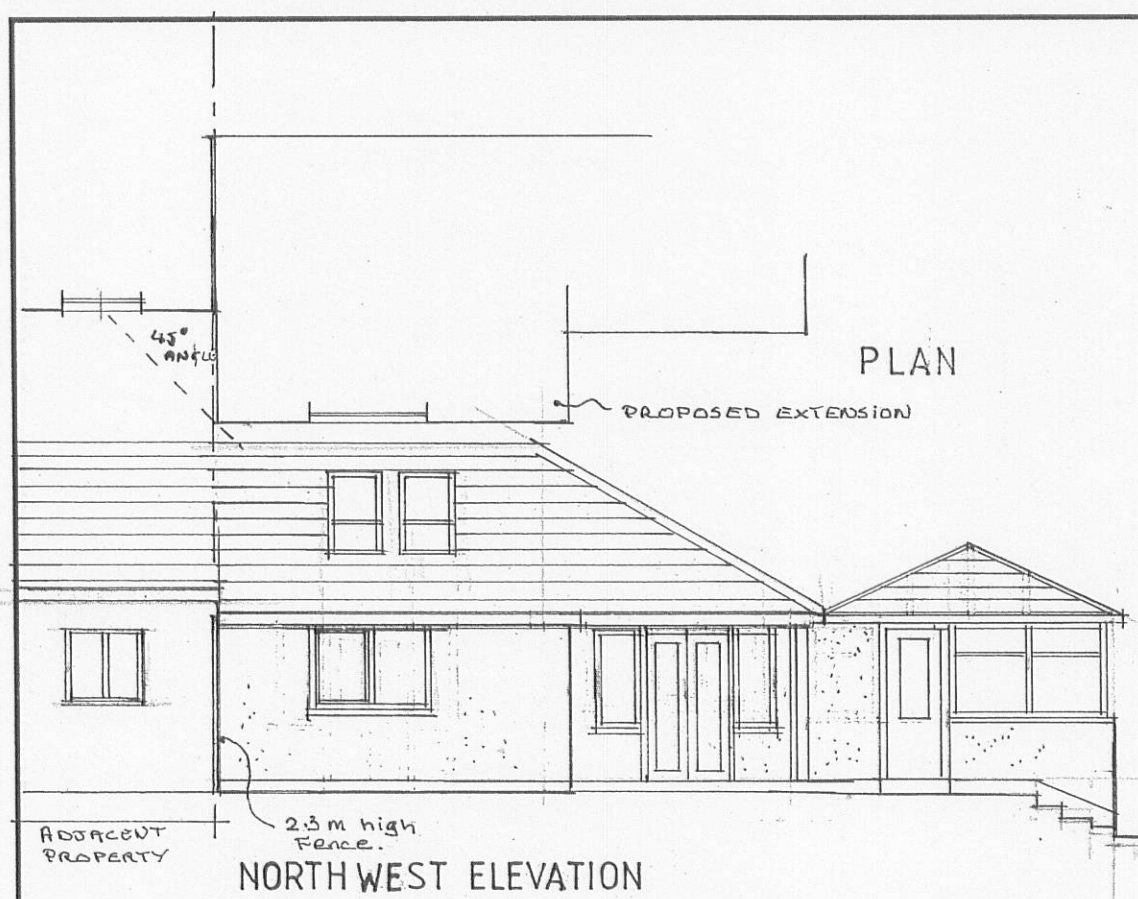

A-DIMENSIONS ADDED 4/2/11

Client

Mr G SLATER

Job Title

PROPOSED ALTERATIONS TO
20 MAYFIELD ROAD
RAMSGREAVE

Drawing Title

PROPOSED PART PLAN AND ELEVATIONS

Scale

1:50 1:100

Date

JAN 11

Drawn

LKR

spa
ARCHITECTS

SUNDERLAND PEACOCK & ASSOCIATES LTD.
HAZELMERE, PIMLICO ROAD, CLITHEROE,
LANCASHIRE, BB7 2AG
T 01200 423178 F 01200 427328
E info@sunderlandpeacock.com
www.sunderlandpeacock.com



4110

2A

320110079P