




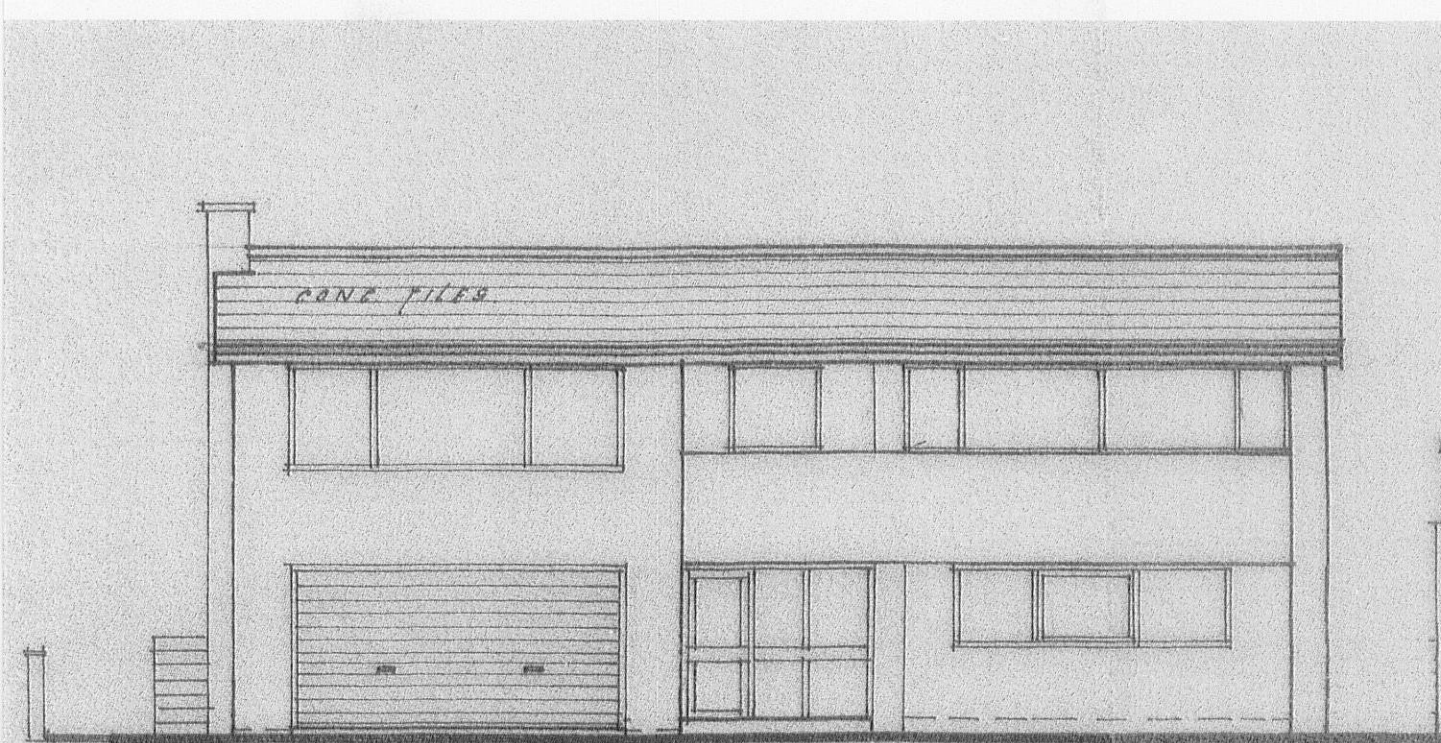


existing front/west elevation

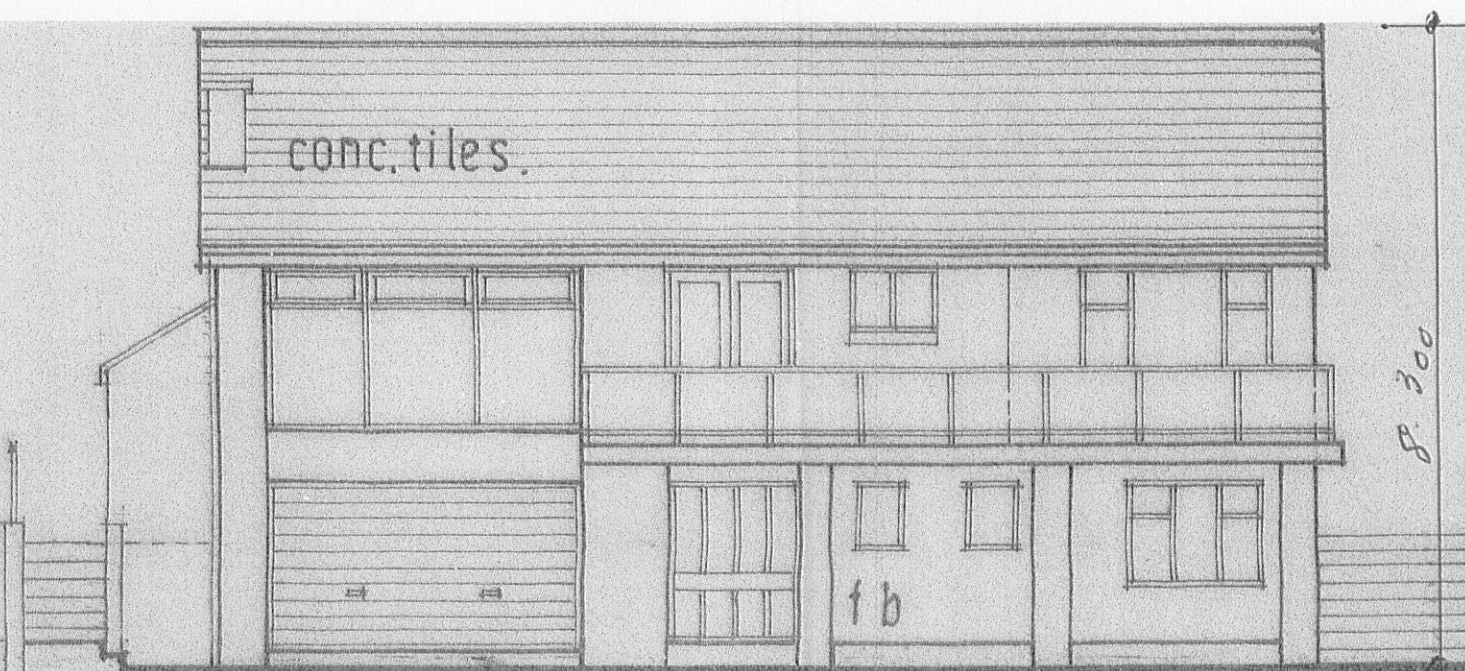

proposed front/west elevation

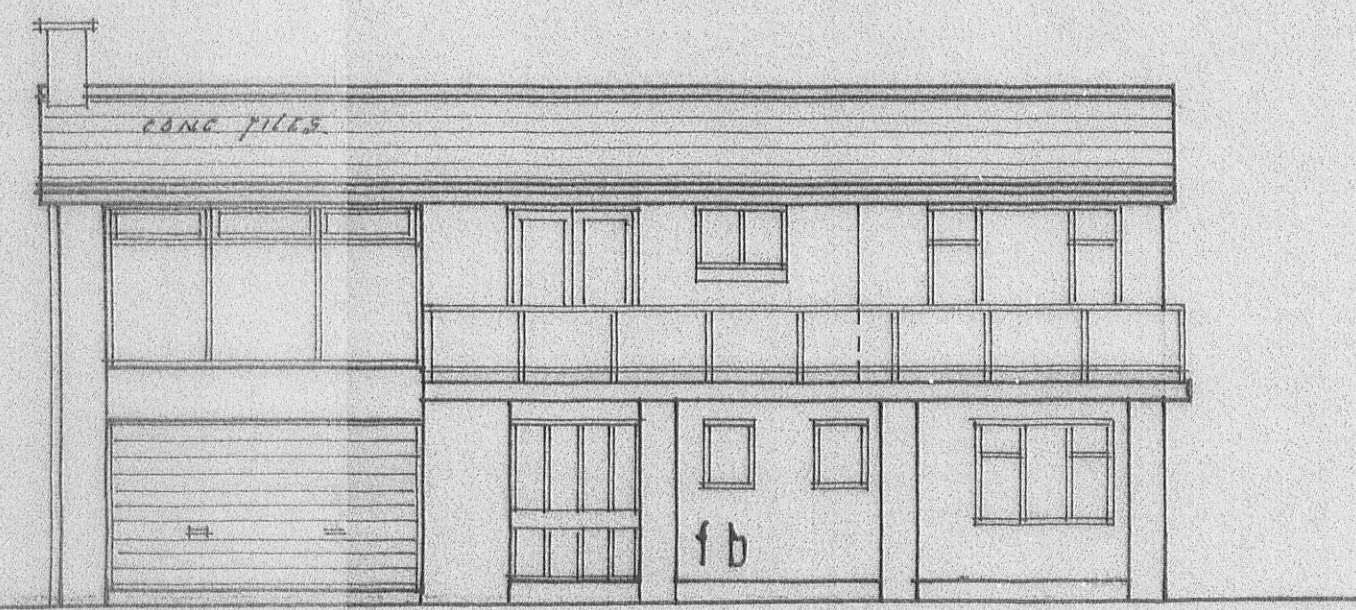


existing front/west elevation

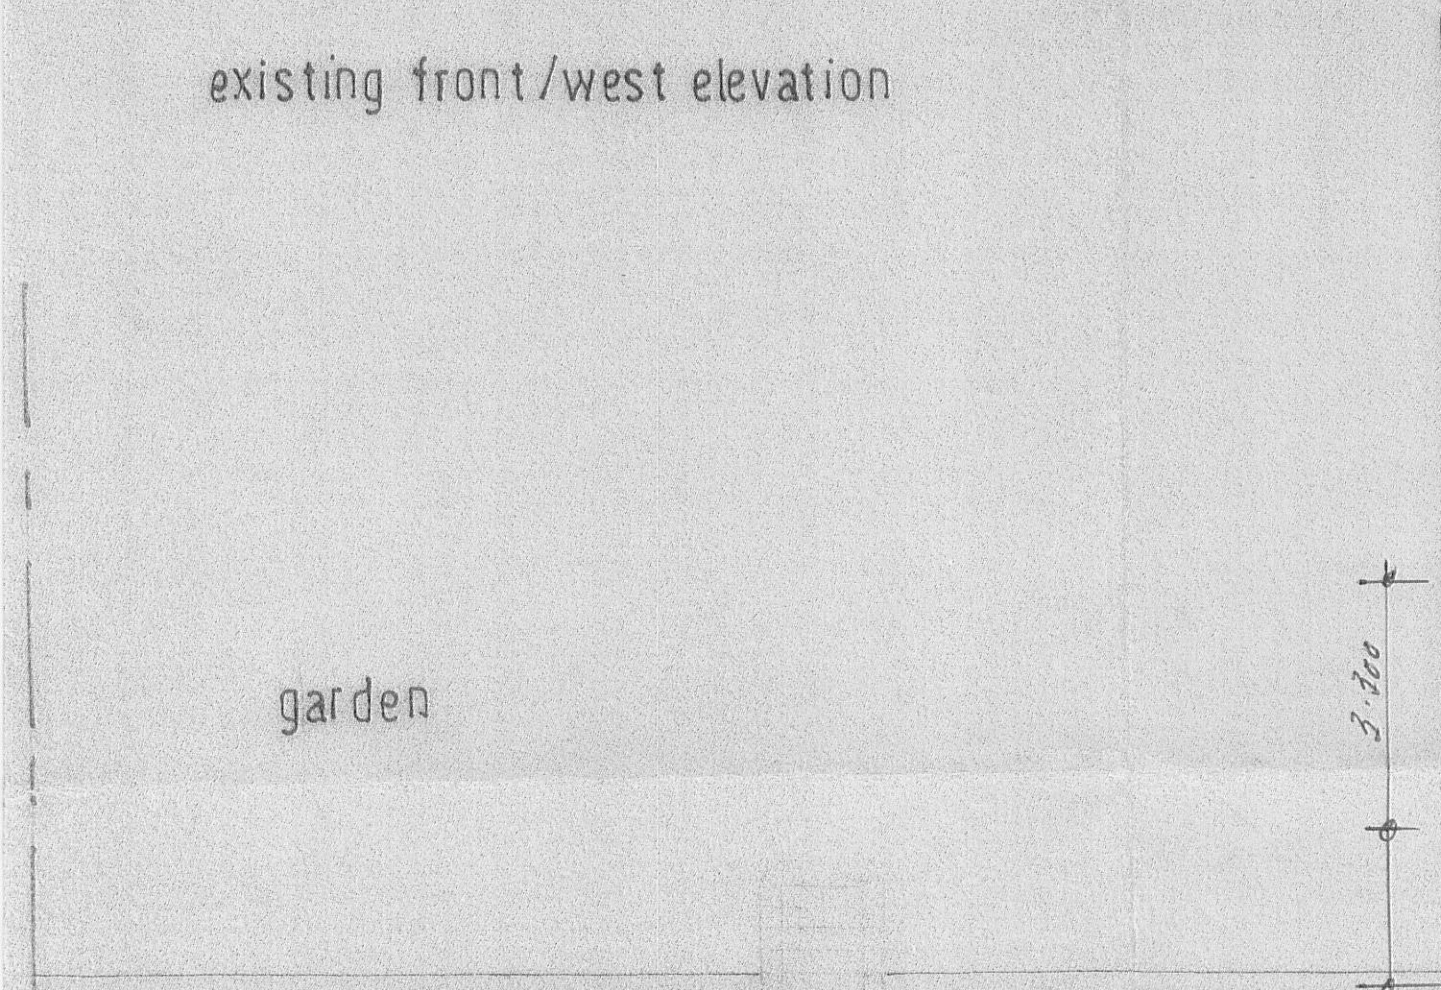


garden


patio

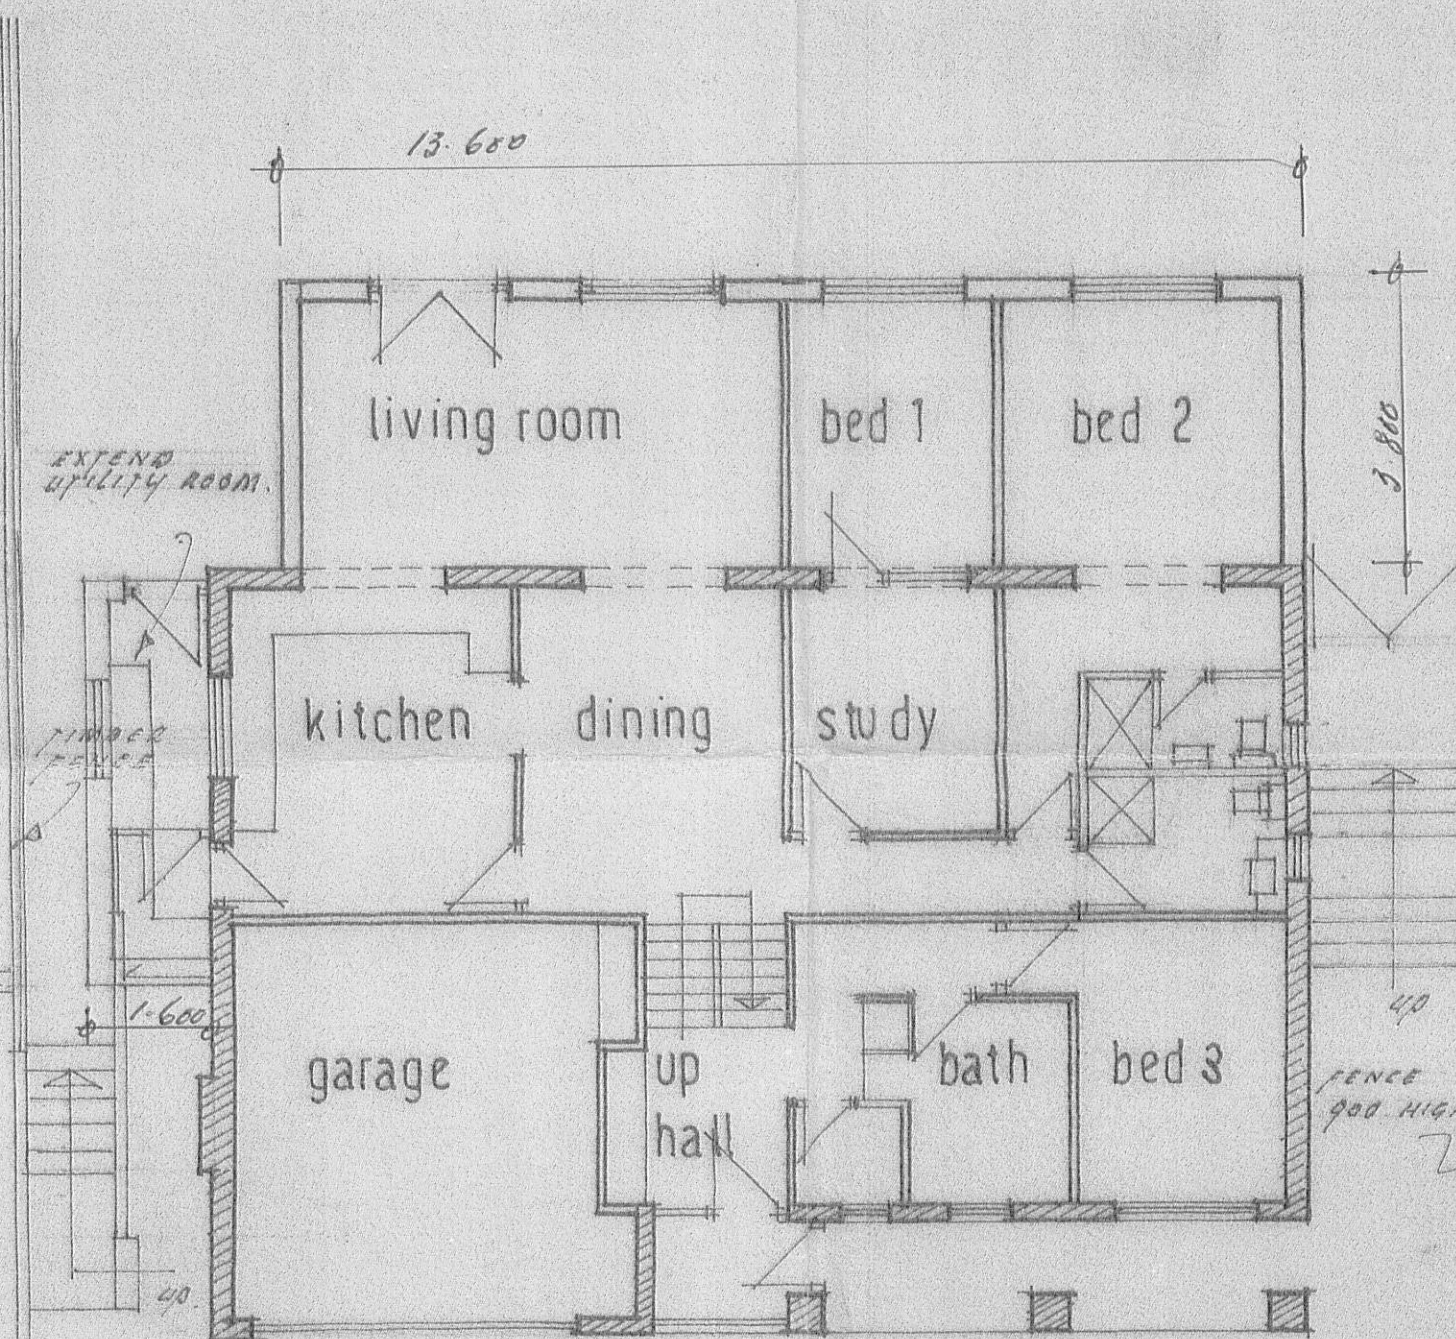

N°21 proposed lower floor plan

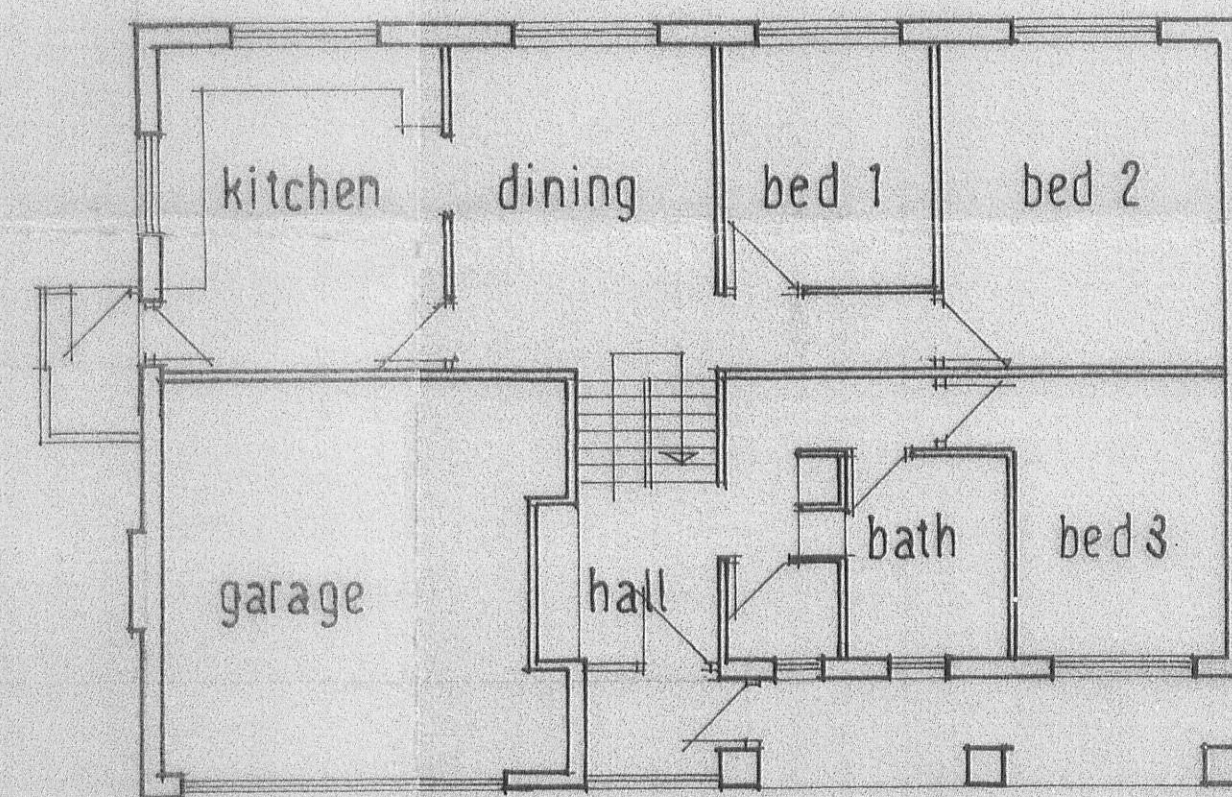

N°23 existing lower floor plan

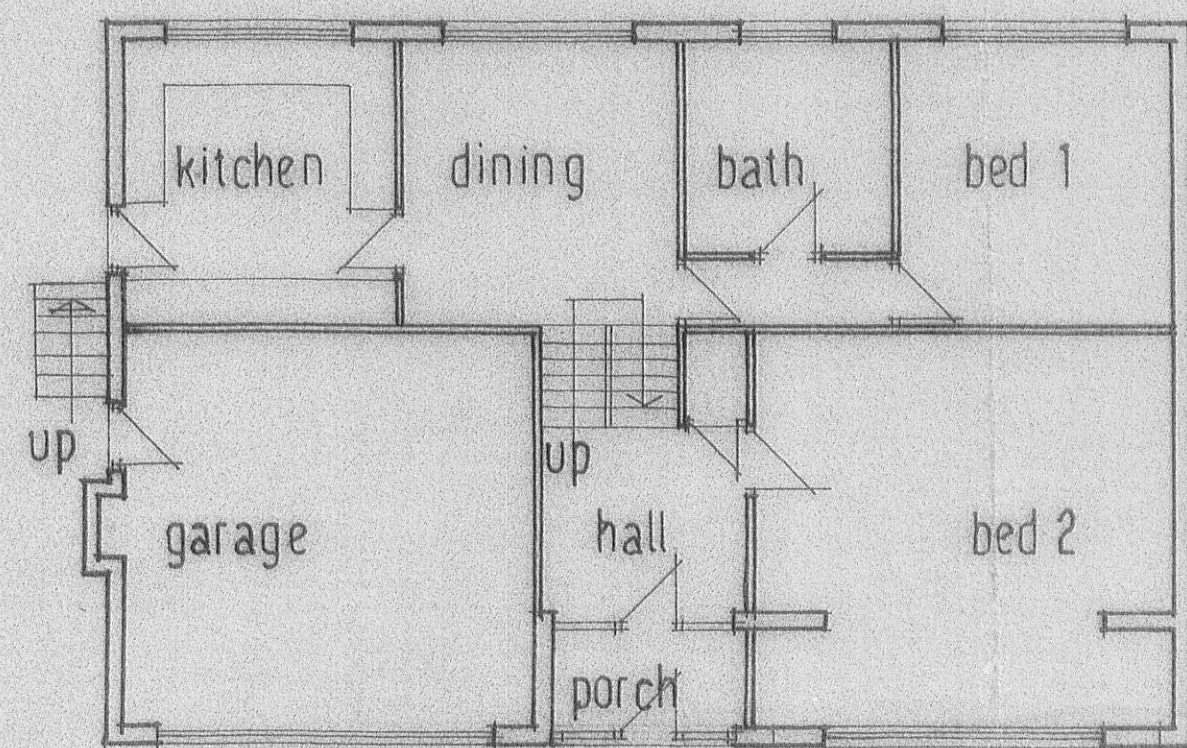

N°19 existing lower floor plan

32 01 100 92 P