



Ground Floor

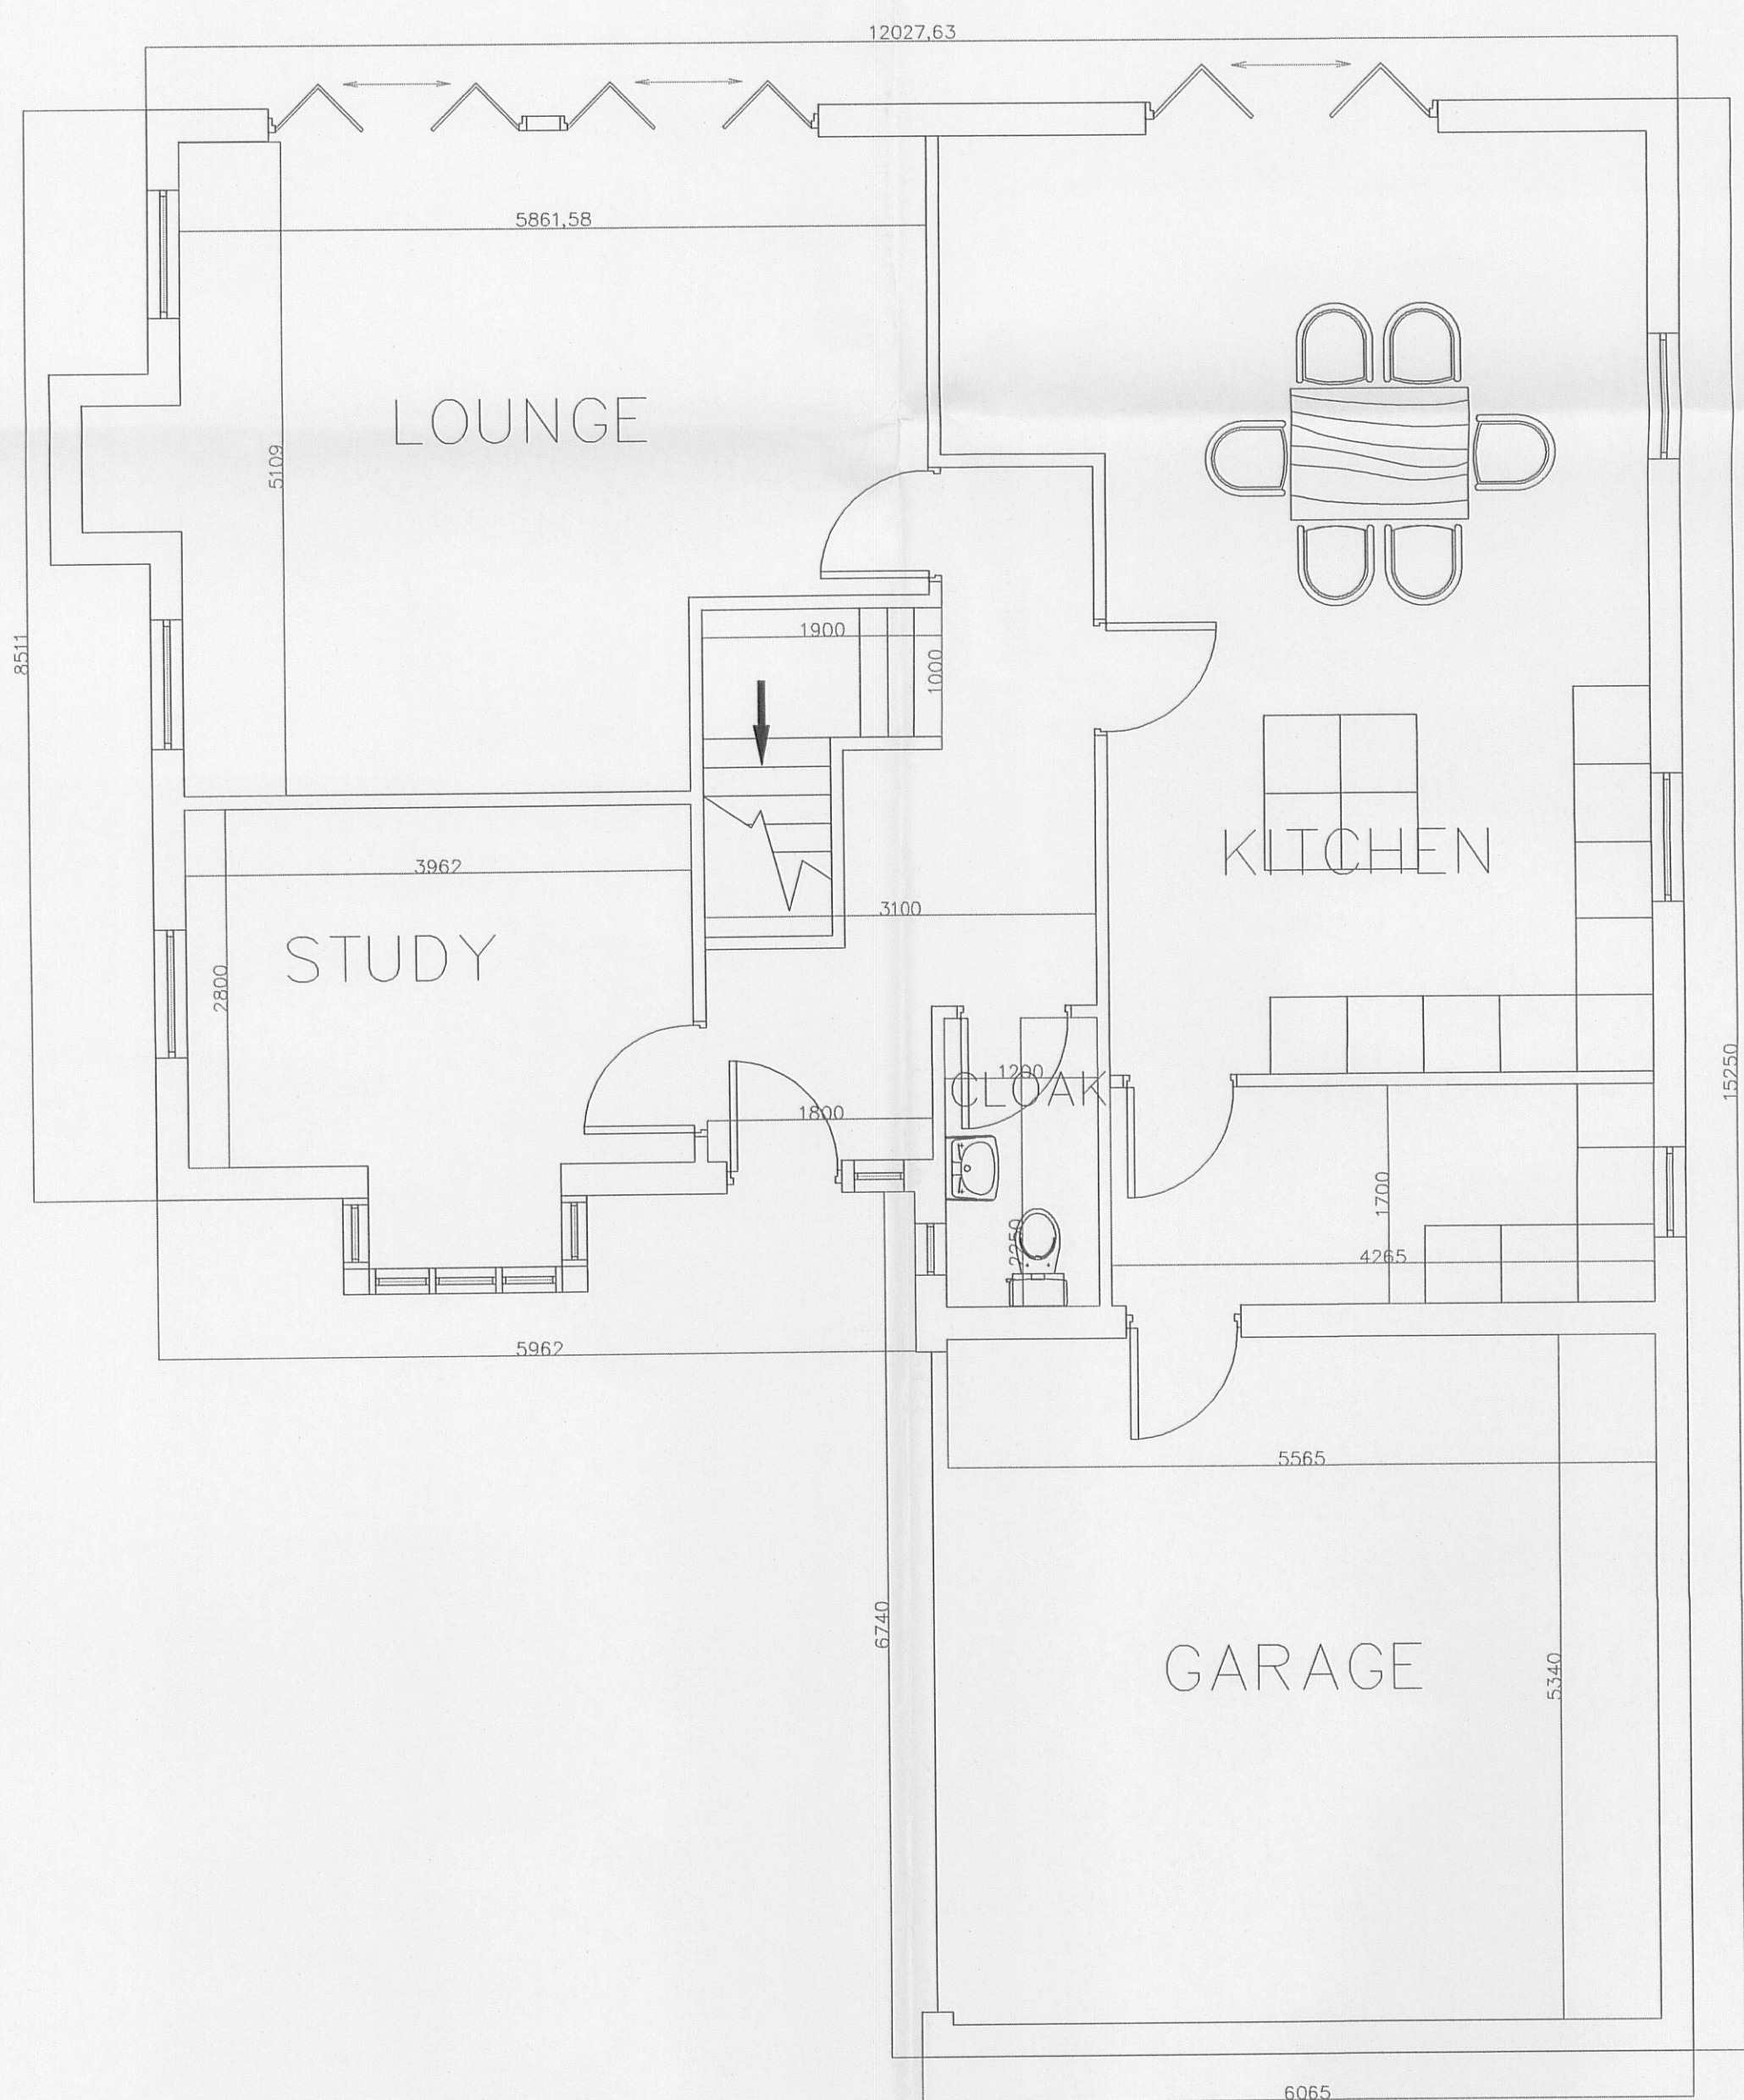

First Floor

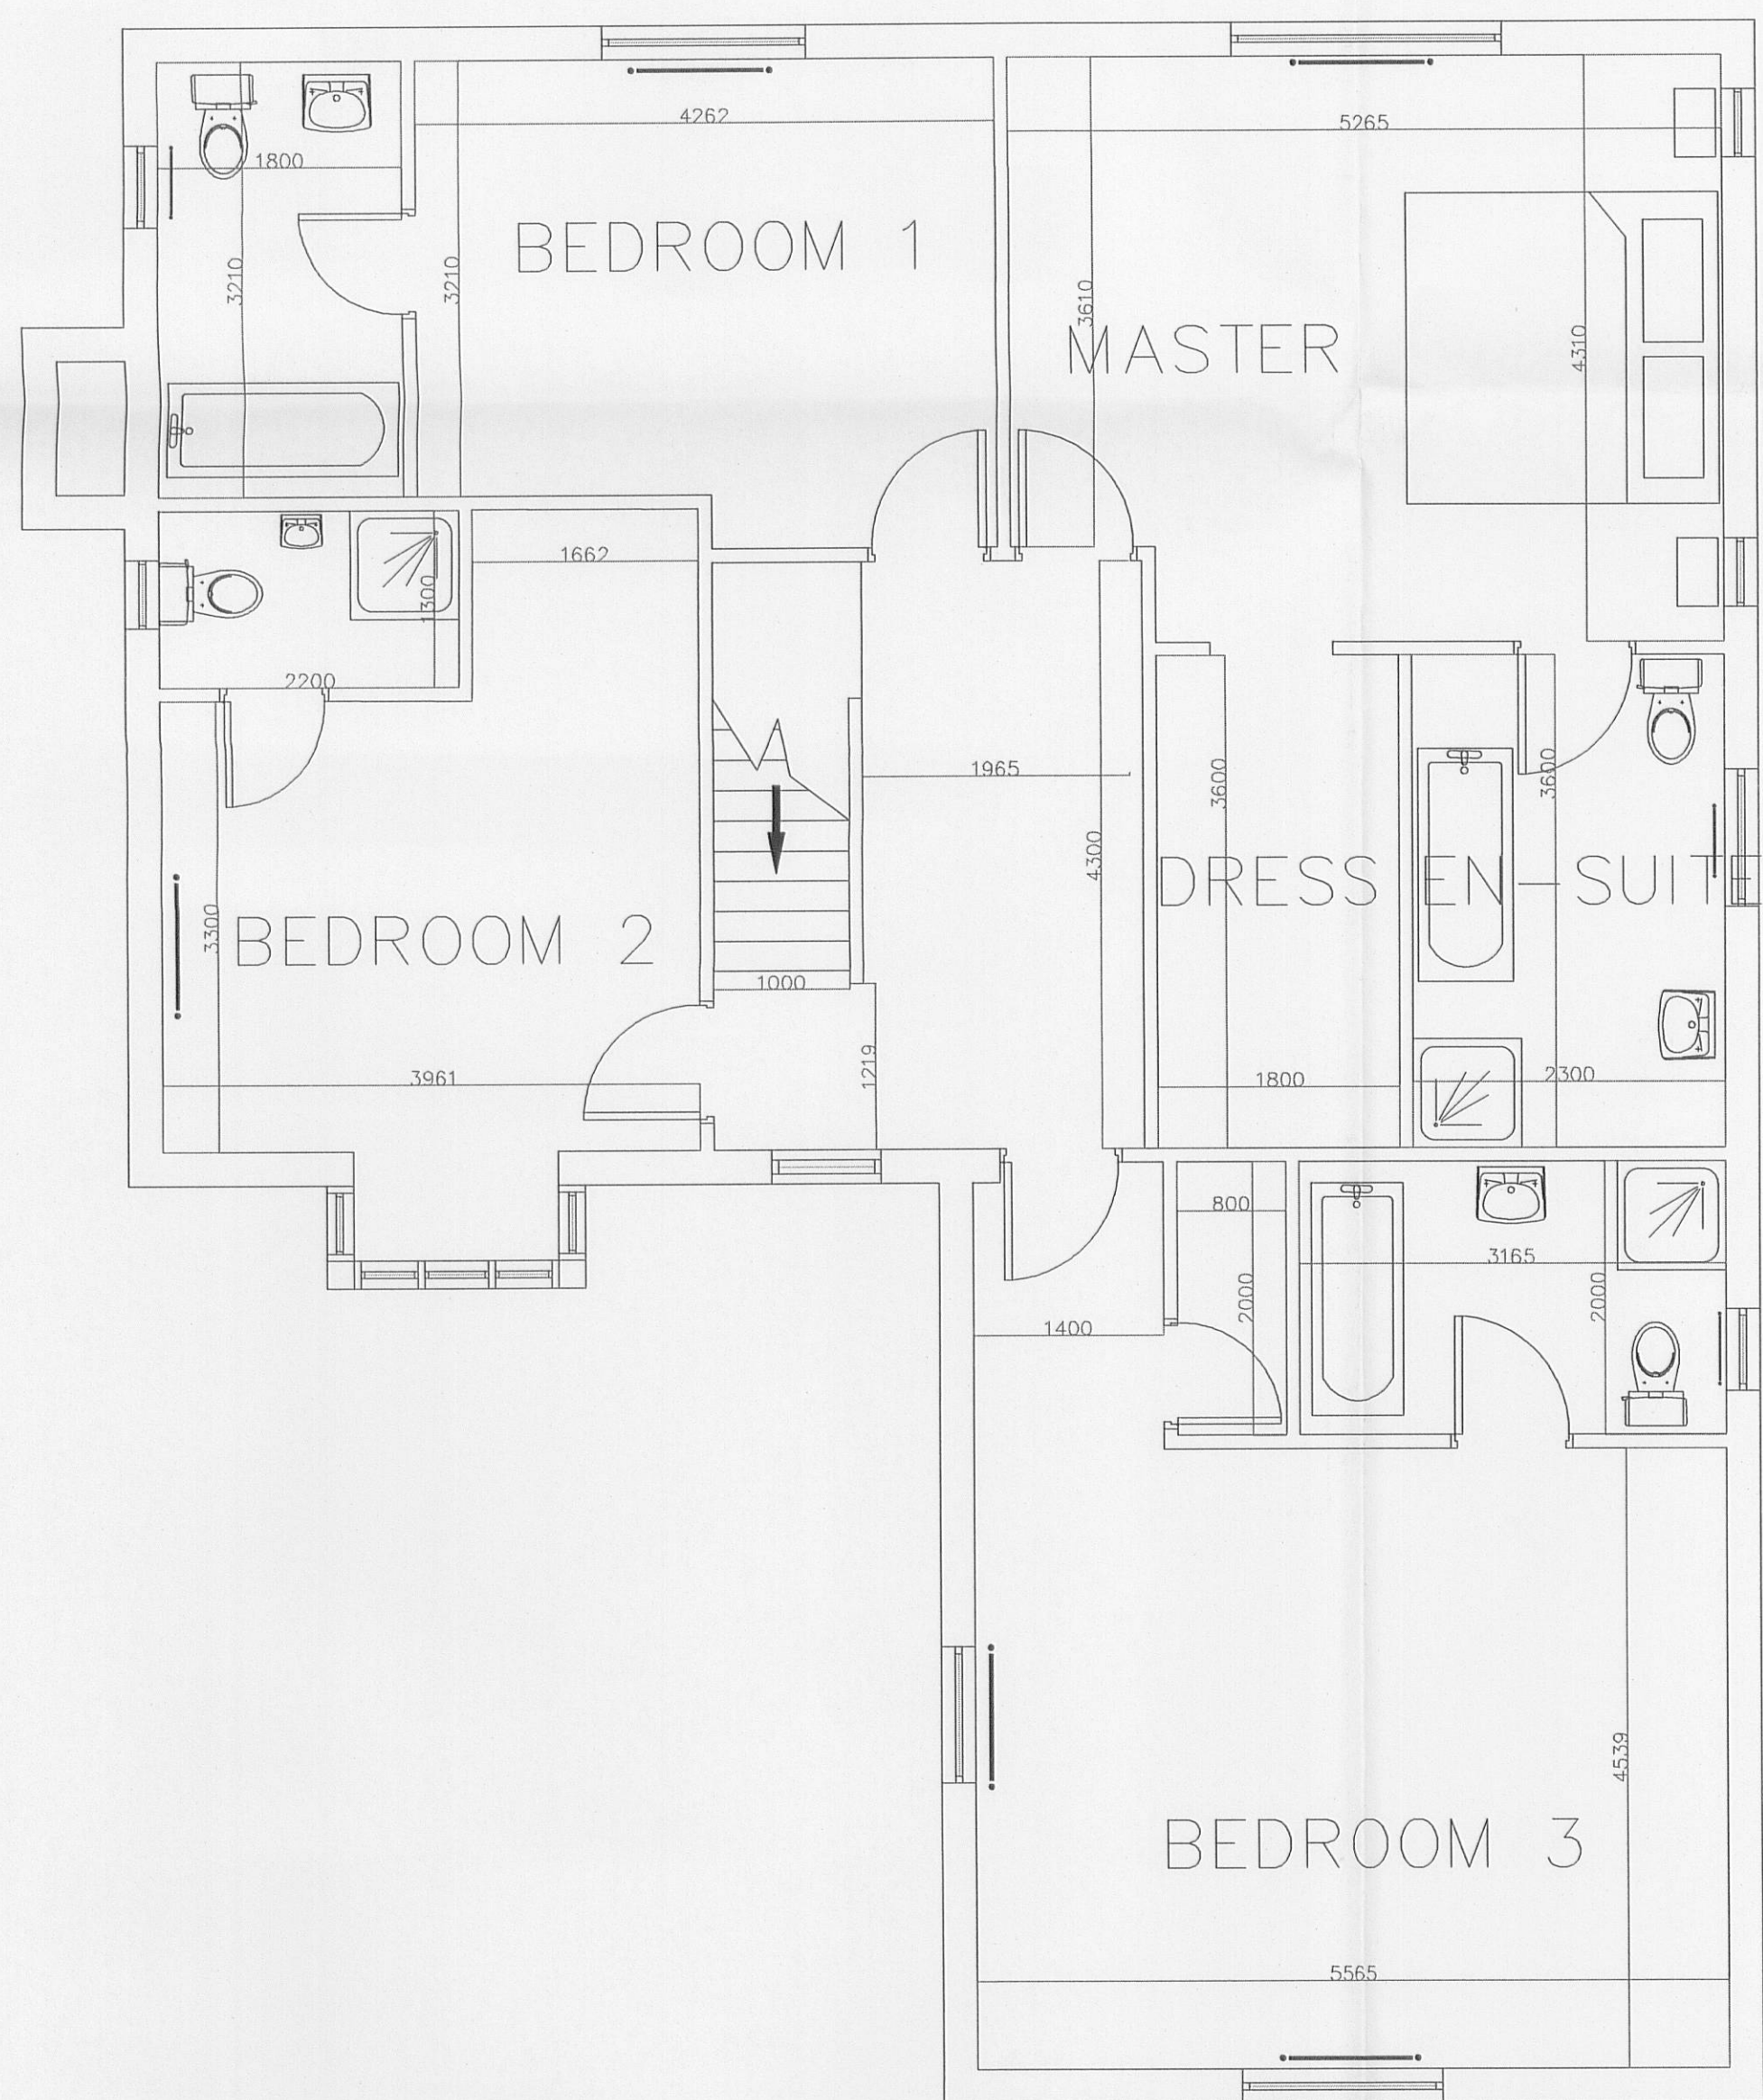

32 011 0096P

Description	Rev	Date	By
AJH ASSOCIATES Chartered Building Surveyors			
21 Deadfield Court Purton, Bath, BA2 9JH Tel: 01200 433077 Fax: 01200 433088 e-mail: info@ajh-associates.co.uk www.ajh-associates.co.uk			
Client MR DEREK HEARL		Scale 1:50 @ A1	
Project WEAVERS LOFT BROCHALL VILLAGE		Date 07/02/11	
Description PROPOSED PLANS		By SEV	
DO NOT SCALE THIS DRAWING. CHECK ALL DIMENSIONS ON SITE.		Checked TH	
		No. 2740/202	

THIS DRAWING IS PROTECTED BY COPYRIGHT. IT MAY NOT BE REPRODUCED IN ANY FORM OR BY ANY MEANS FOR ANY PURPOSE, WITHOUT GAINING PRIOR WRITTEN PERMISSION FROM AJH ASSOCIATES