


320110103P

AMENDED PLANS RECEIVED

DATE 17/10/11

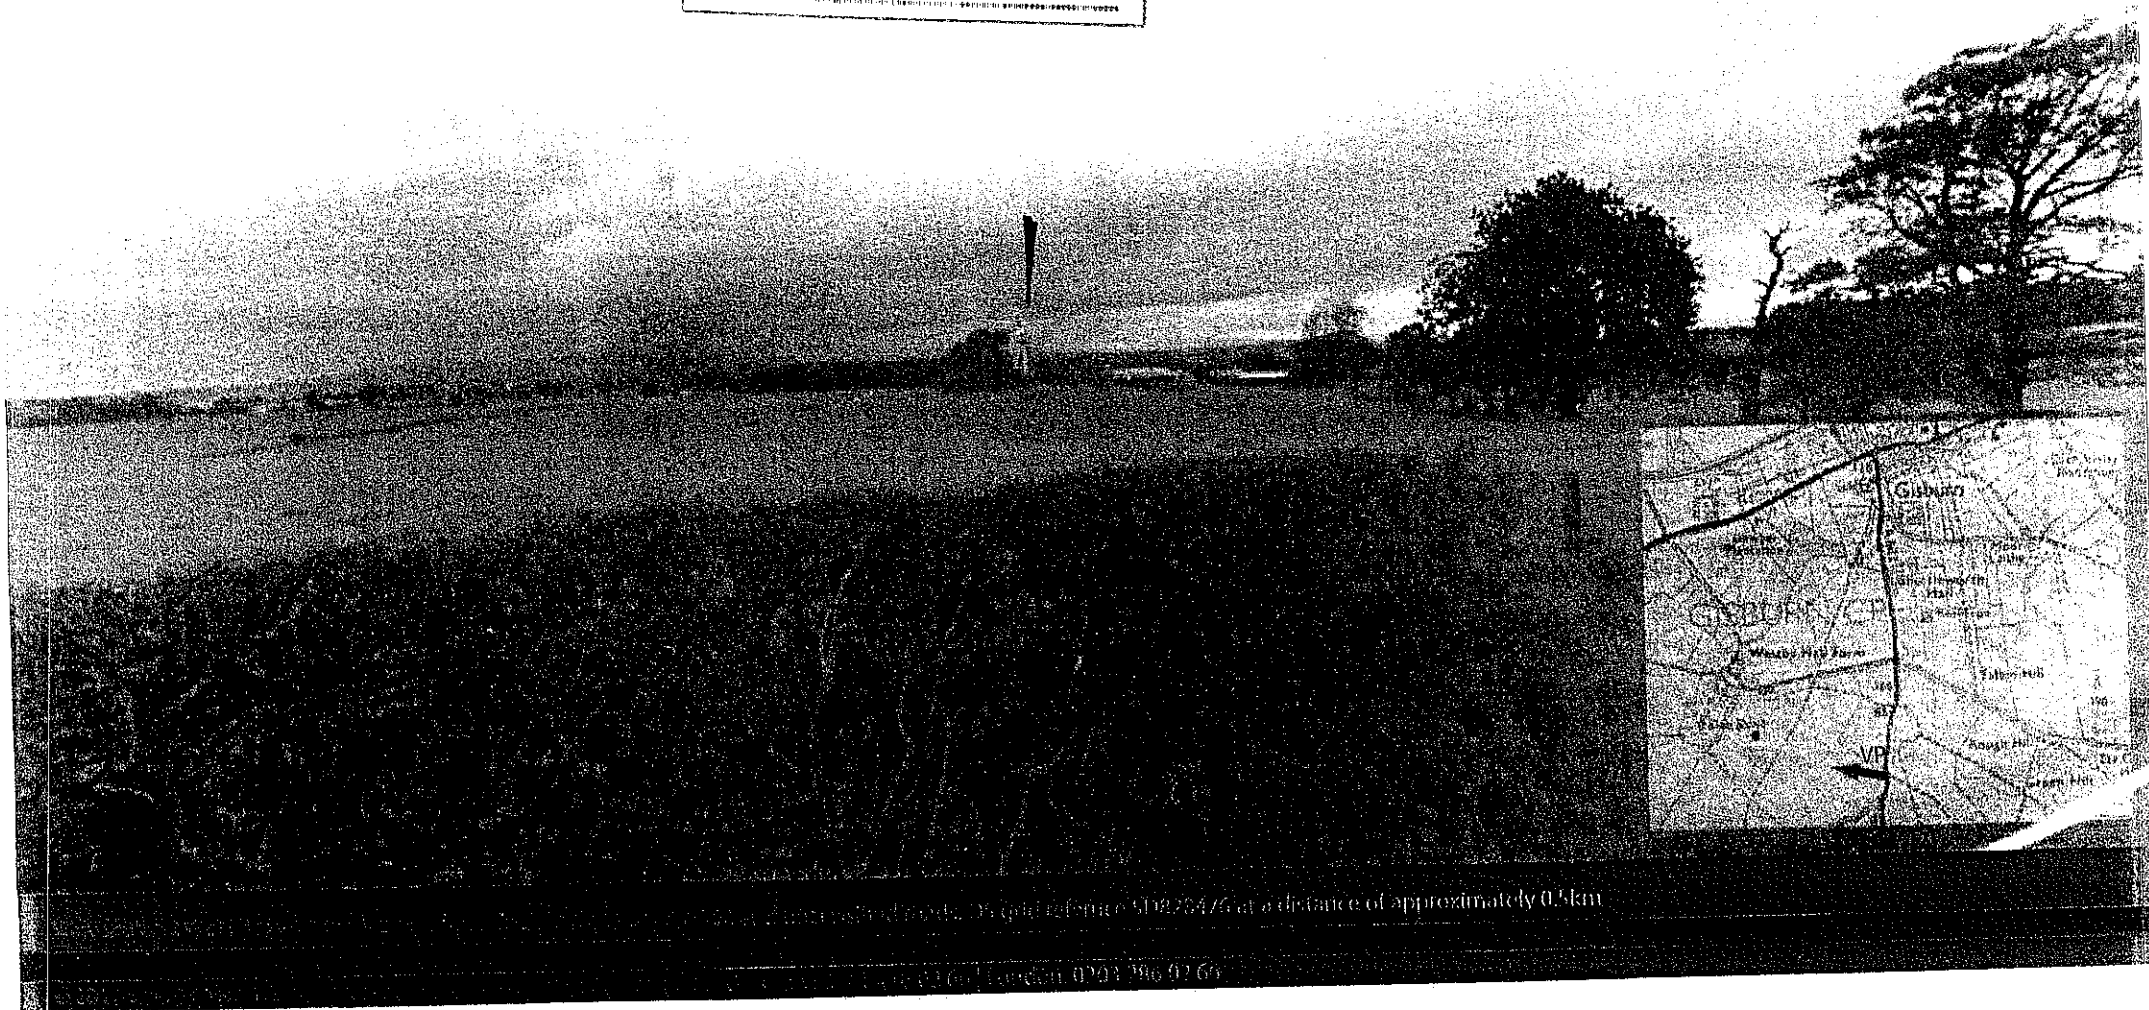

at a distance of approximately 0.5km

London 0203 996 0766

Westby Hall Farm Wind Turbine




Location Plan

320110103P

AMENDED PLANS RECEIVED
DATE 23/09/11

Westby Hall Farm Wind Turbine Amended Location

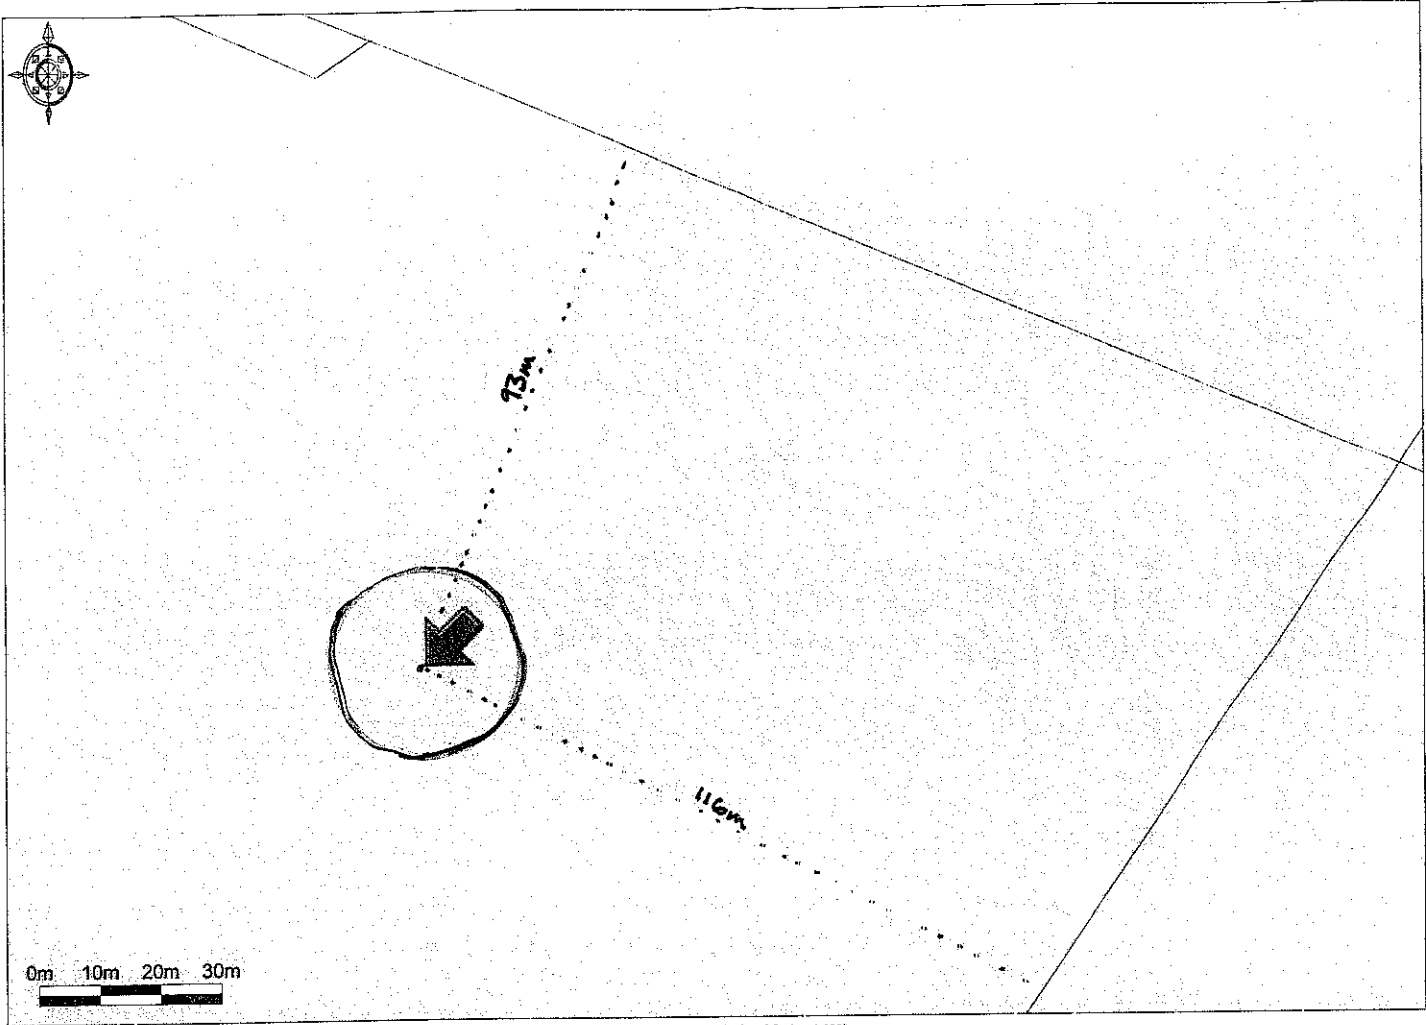

Block Plan

PassiM Developments Ltd		Agent: Robert Schiller PassiM Developments Ltd, The Estate Office, Craigdarroch, Moniaive, By Thornhill, Dumfriesshire, DG3 4JB Telephone: 01848 200039 Mobile: 07966236332 E-mail: r.schiller@virgin.net
Location: Westby Hall Farm, Gisburn, Clitheroe, Lancashire, BB7 4LL		Client: Robert Townson, E: 382335 447773
Turbine: E33/S/43?4k/01 ENERCON		Drawings: Location and Block Plans Scale: 1:10,000 1:1,250 Date 1 September 2011