



1:50 PROPOSED GROUND FLOOR

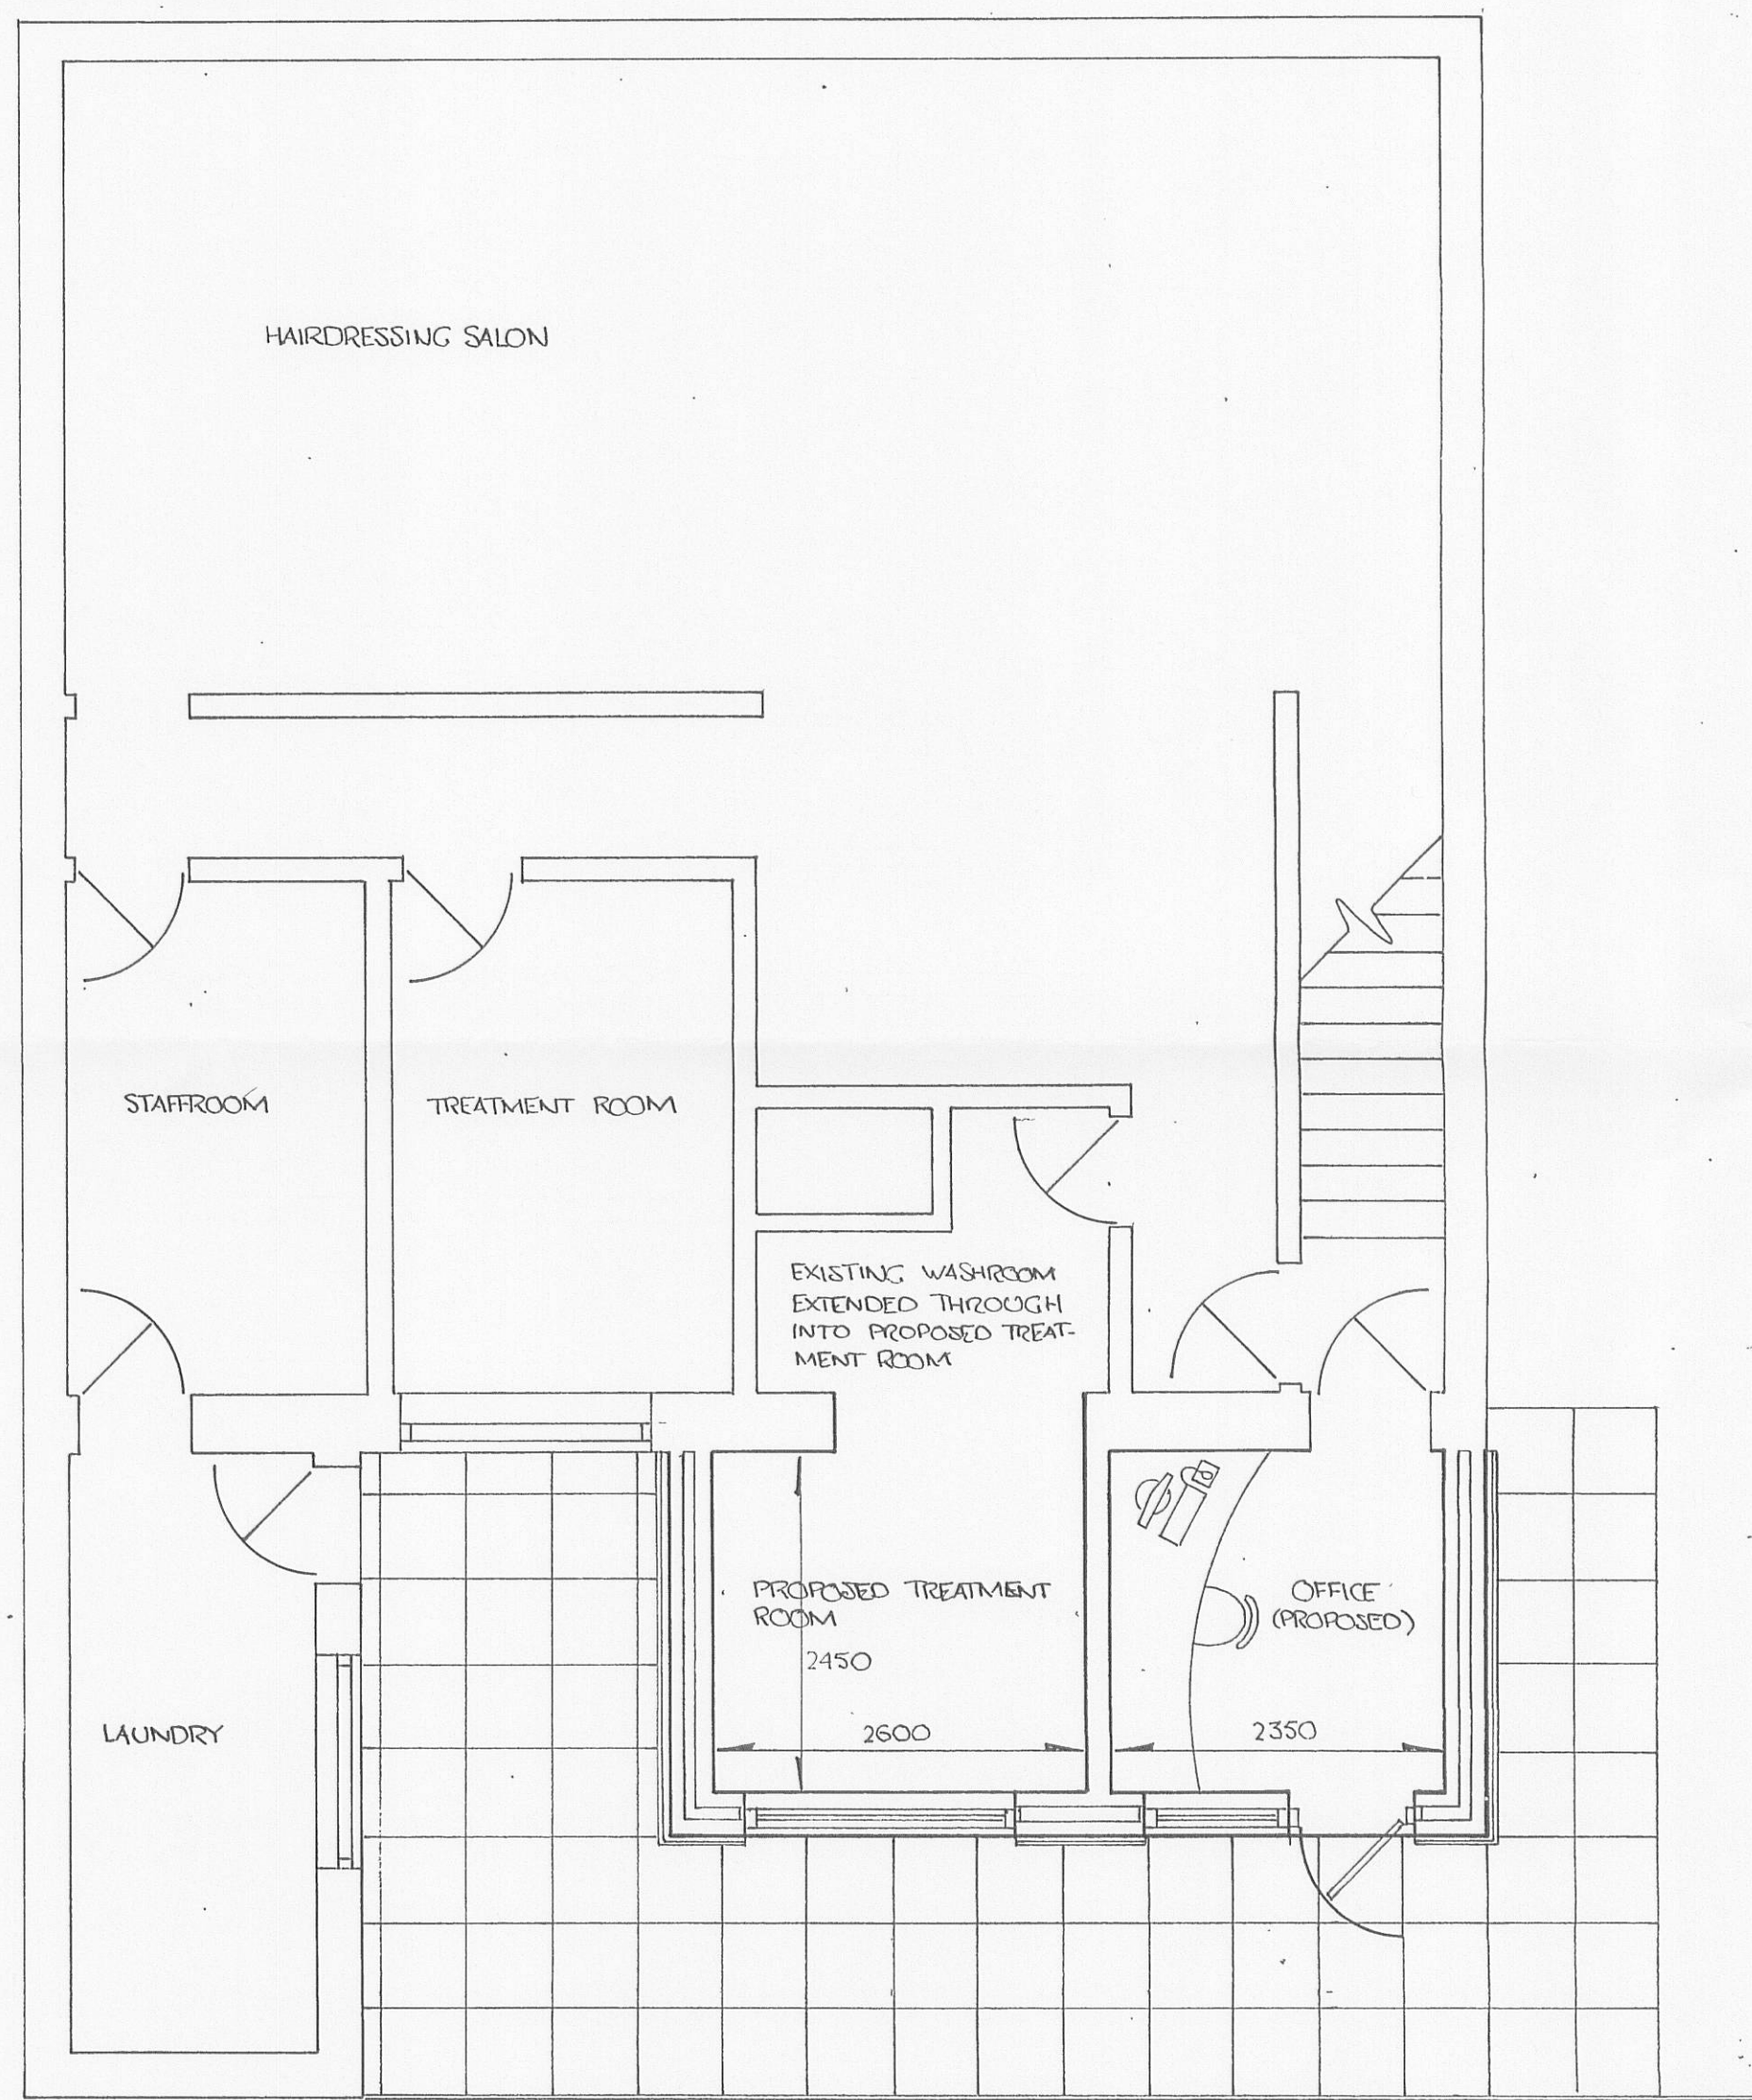

1:50 PROPOSED FIRST FLOOR

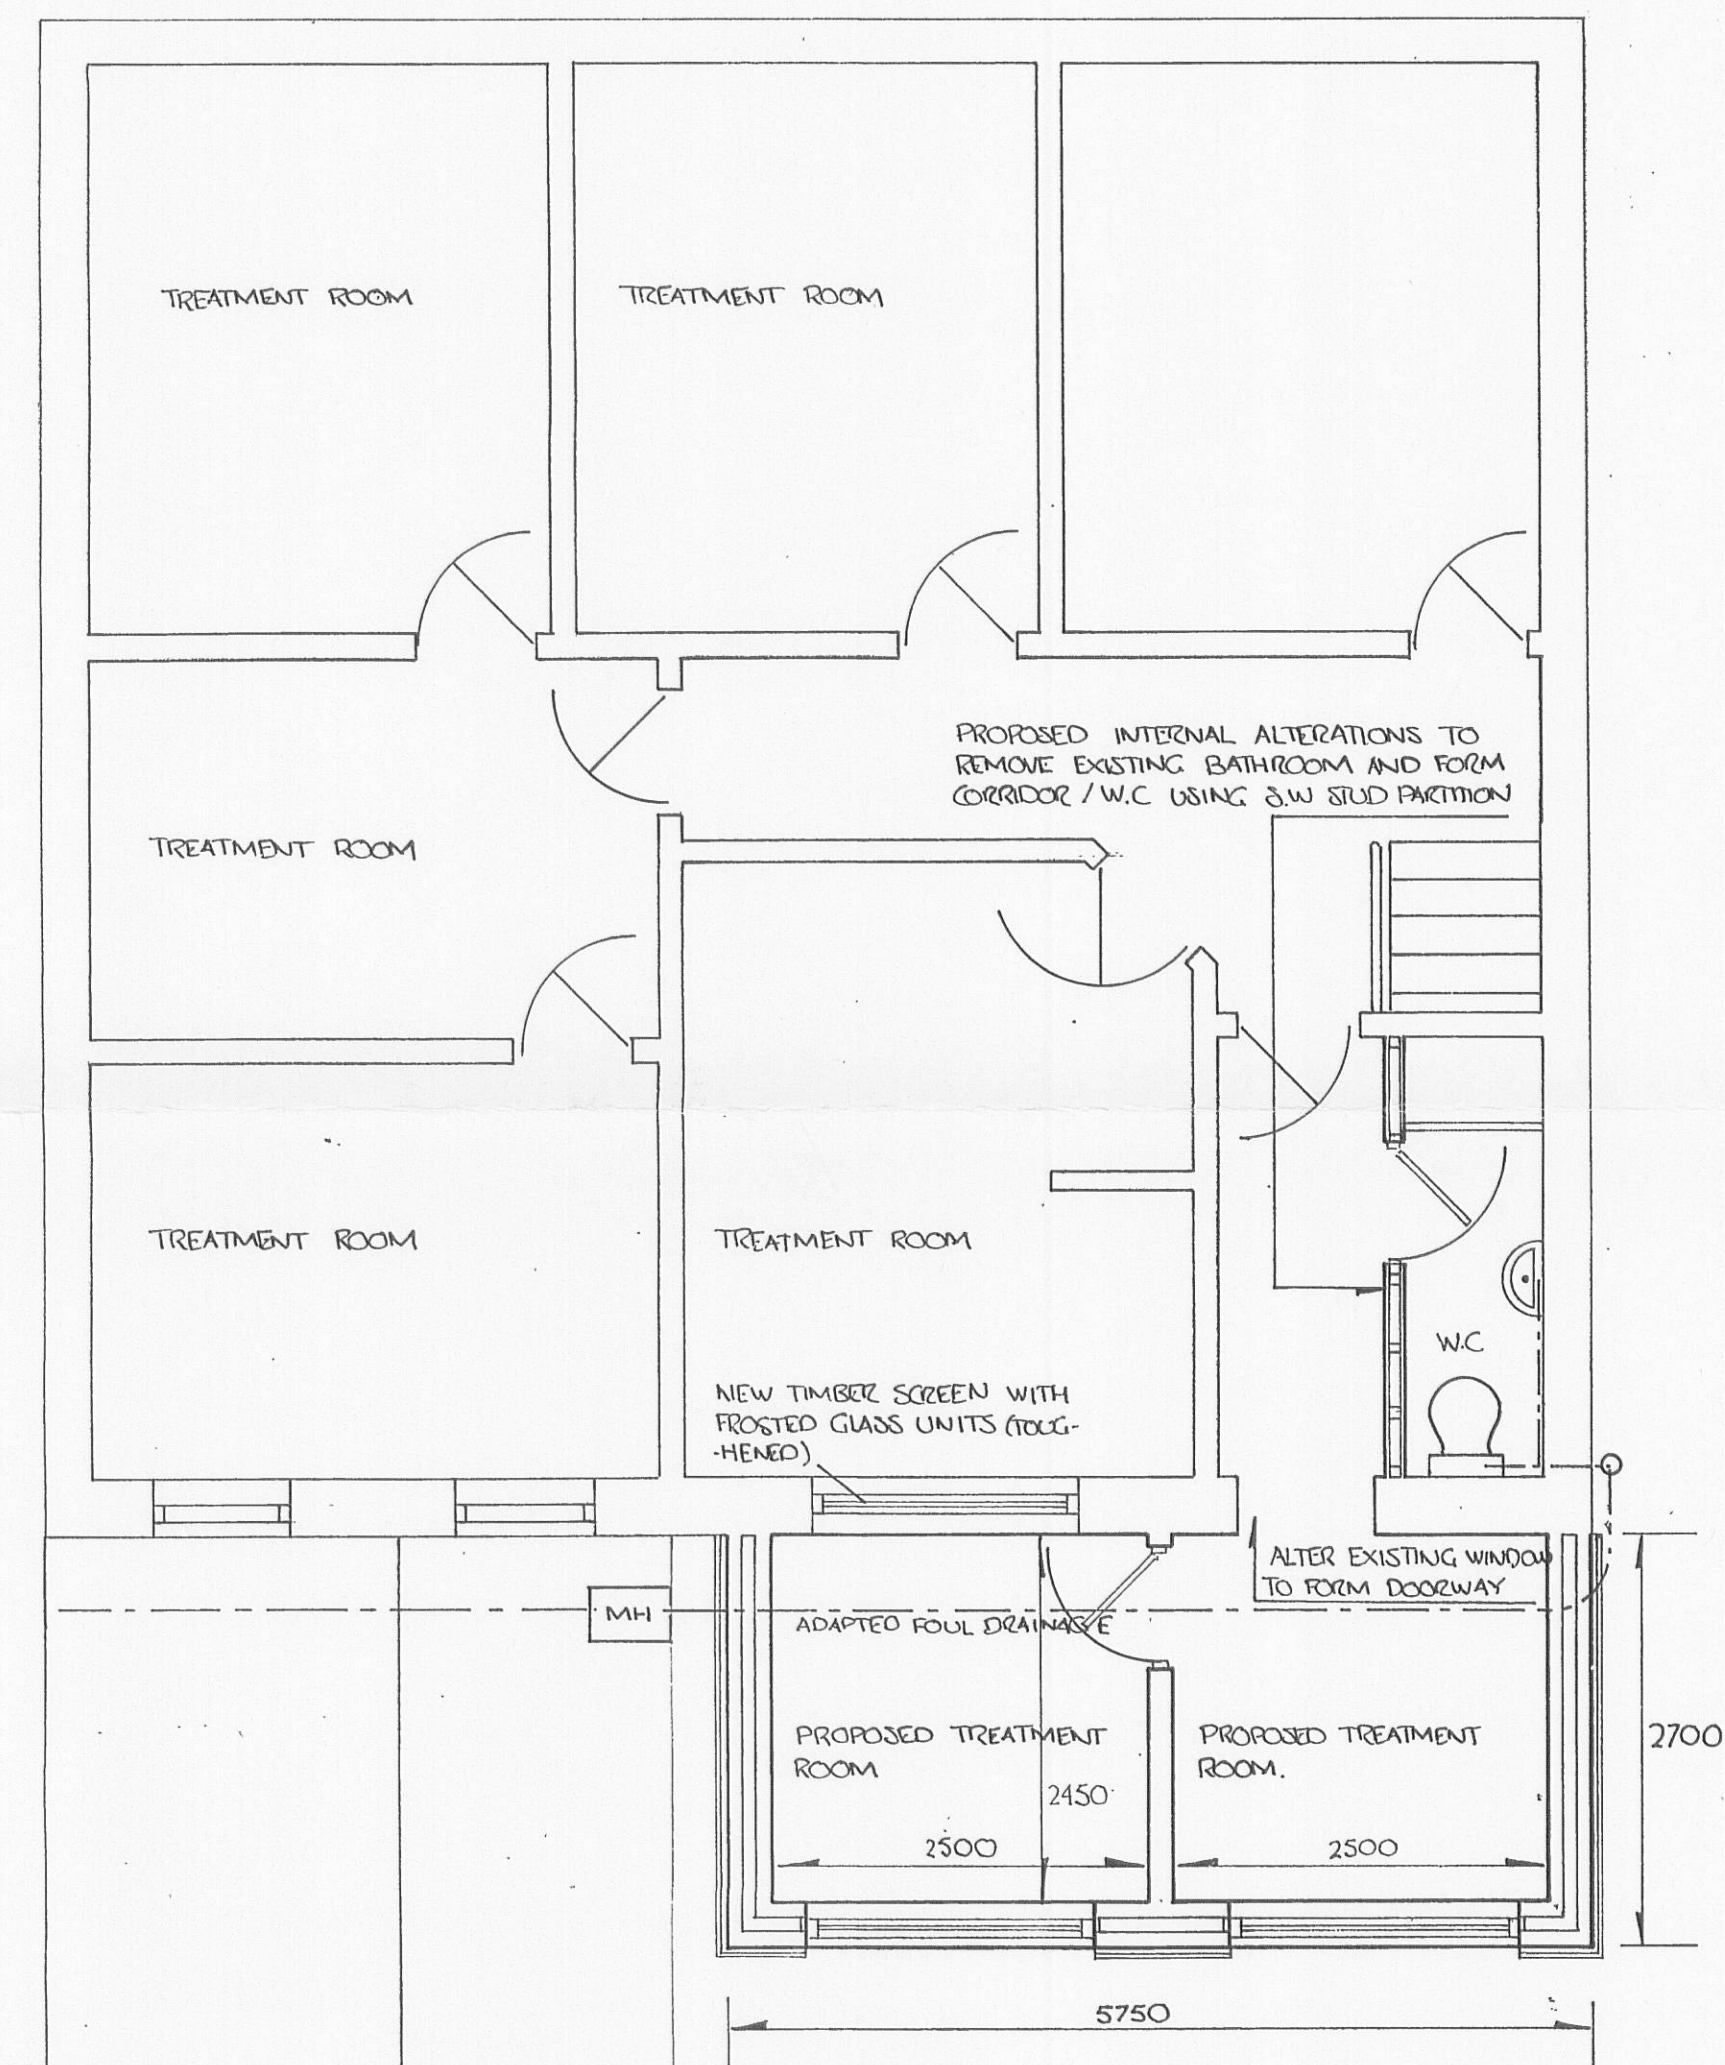

320110115P

PROJECT : EXTENSION TO
'HEAD OVER HEELS'
SALON, LONGRIDGE

CLIENT : SHARON GRIFFIN

DRAWN BY : J.HALL (BA.HONS)
(ARCHIT)
6/1/11

DRAWINGS : 1:50 PROPOSED
PLANS.

HALL ISHERWOOD LTD 2011